



Proposed Front Elevation - Stables 1 to 3

scale 1:100

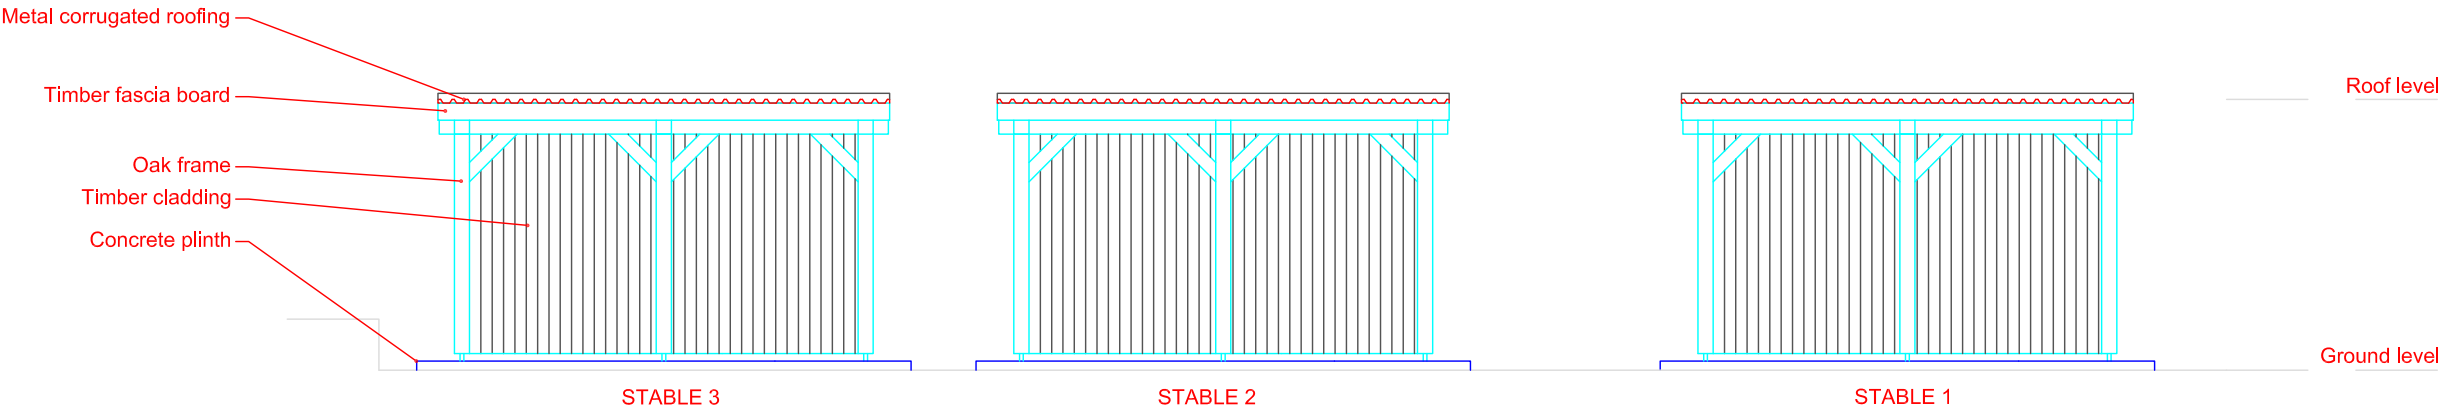


Proposed Rear Elevation - Stables 1 to 3

scale 1:100

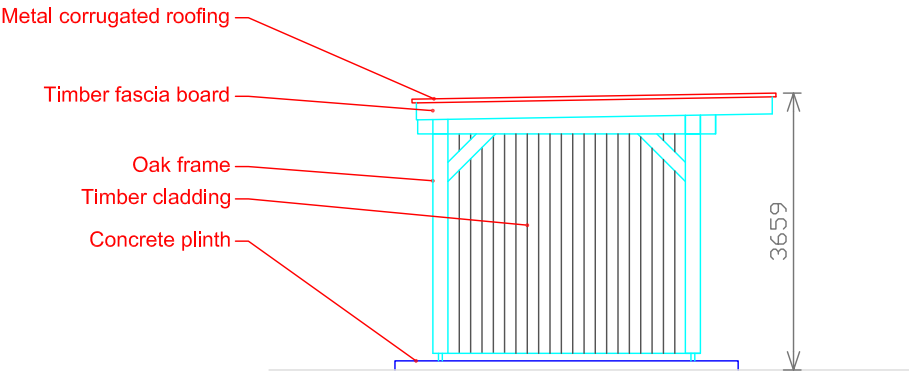

Proposed Side Elevation - Stables 1 to 3

scale 1:100

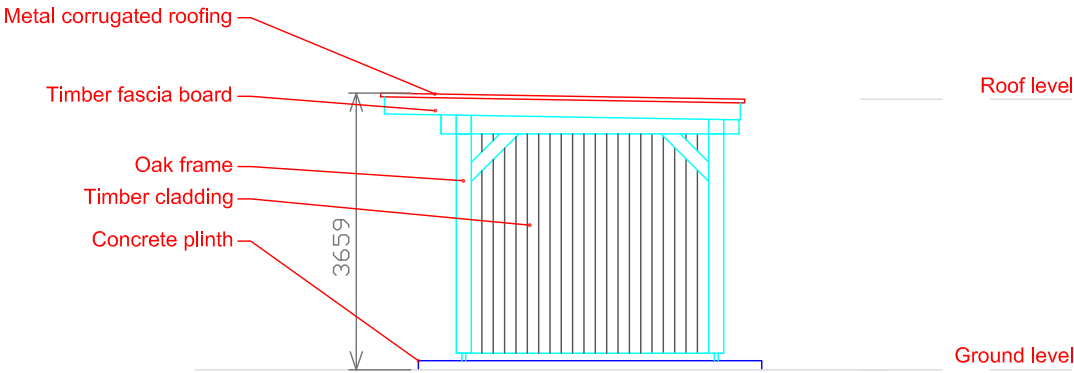

Proposed Side Elevation - Stables 1 to 3

scale 1:100

Notes:

Copyright Reserved. This drawing must only be used for the Client and location specified in the title block. It may not be copied by any third party without prior written consent from Walker Associates LLP.

This drawing is only for the purposes described below and must not be used for any other purpose.

Do not scale from this drawing. Dimensions, where shown, should be used and are generally in millimetres unless otherwise stated and should be considered as accurate subject to further on site pre-commencement confirmation. Prior to any work on site Walker Associates LLP must be contacted to check the validity of the drawing.

Rev	Date	Amendment	By

PLANNING 01

Client:
Cannon Hall Farm Ltd
Bark House Lane,
Cawthorne
S75 4AT

Job:
Proposed Shire Horse Stables

Drawing Title:
Proposed Elevations 1
Stables 1-3

Drawing No:
WAA 072 / PL01 / 203

Scale:
1:100 @ A3

Date:
13/03/2020

Drawn By:
mlw



5 New Hagg,
Oldfield Road,
Honley, Holmfirth,
Huddersfield,
West Yorkshire,
HD9 6RN

Tel: 01484 303 800
Email:
enquiries@waarchitects.info