



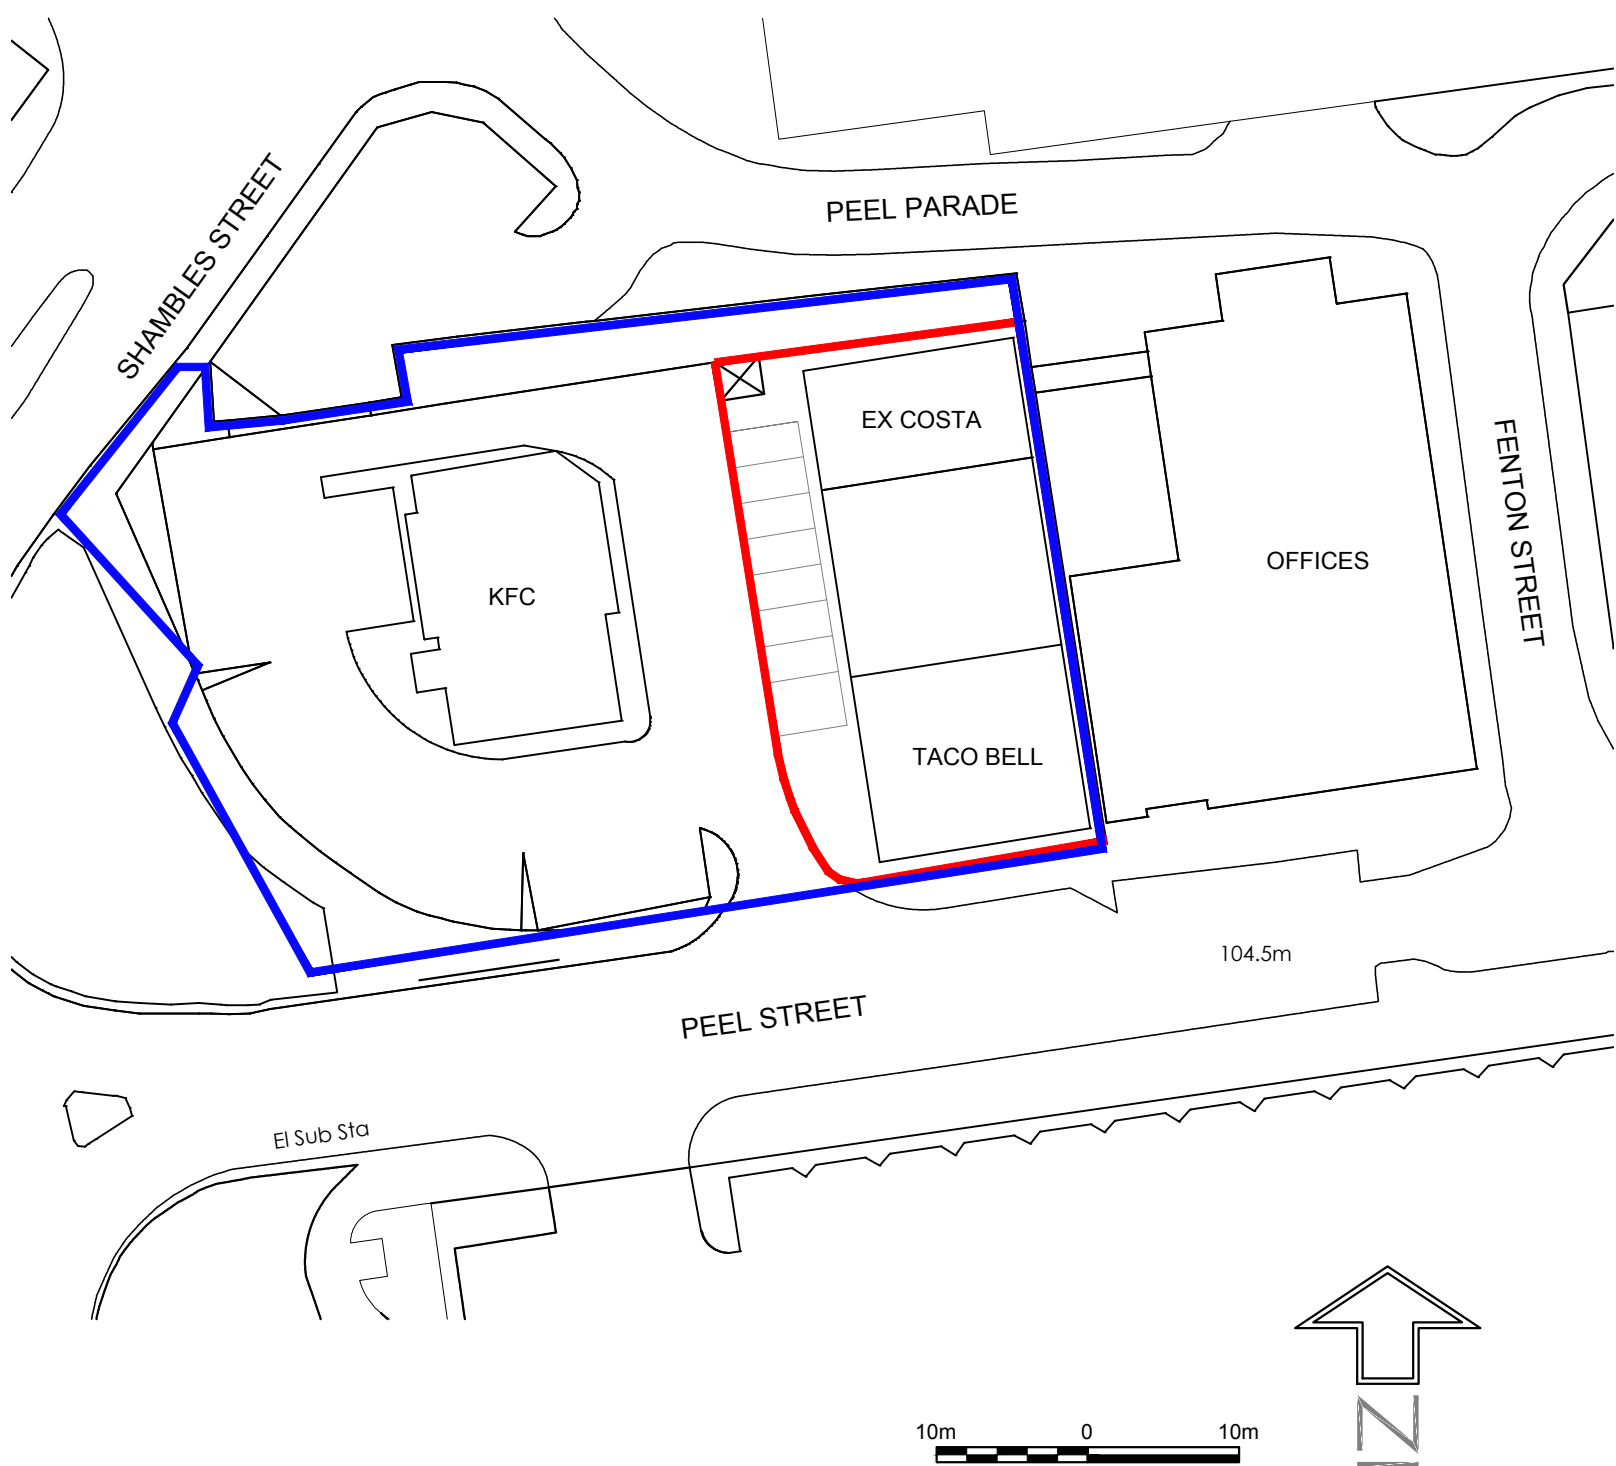

Flank Elevation (West facing)

Scale: 1:50 @ A1 / 1:100 @ A3

 


Key Plan

Scale - 1:500 @ A1 / 1:1000 @ A3



Front Elevation (South facing)

Scale: 1:50 @ A1 / 1:100 @ A3

 

Existing Totem Sign Graphics (Peel St)

Scale - NTS

A 28/09/26 Revised for ADV App.

Revisions

J.I.M QFM GROUP

Project	As Existing	A1 Scale	A3 Scale	Date	Drawn By
Peel Street	External Elevations	1:50	1:100	Jul 26	NP
Barnsley	Sht 1-2	PLANNING			
S70 2RL		Drawing Number	Revision		
		JBPS -1-P030	A		