



1) This drawing and the design and details depicted thereon are the copyright of Peter Dimberline Chartered Architect.
2) All dimensions on this drawing are to be checked by the Contractor and are subject to the Contractor's interpretation of the design.
3) Do not scale critical dimensions off this drawing.
4) Contractor to ensure that all Health & Safety requirements (CDM Regulations) in relation to this project will be complied with.

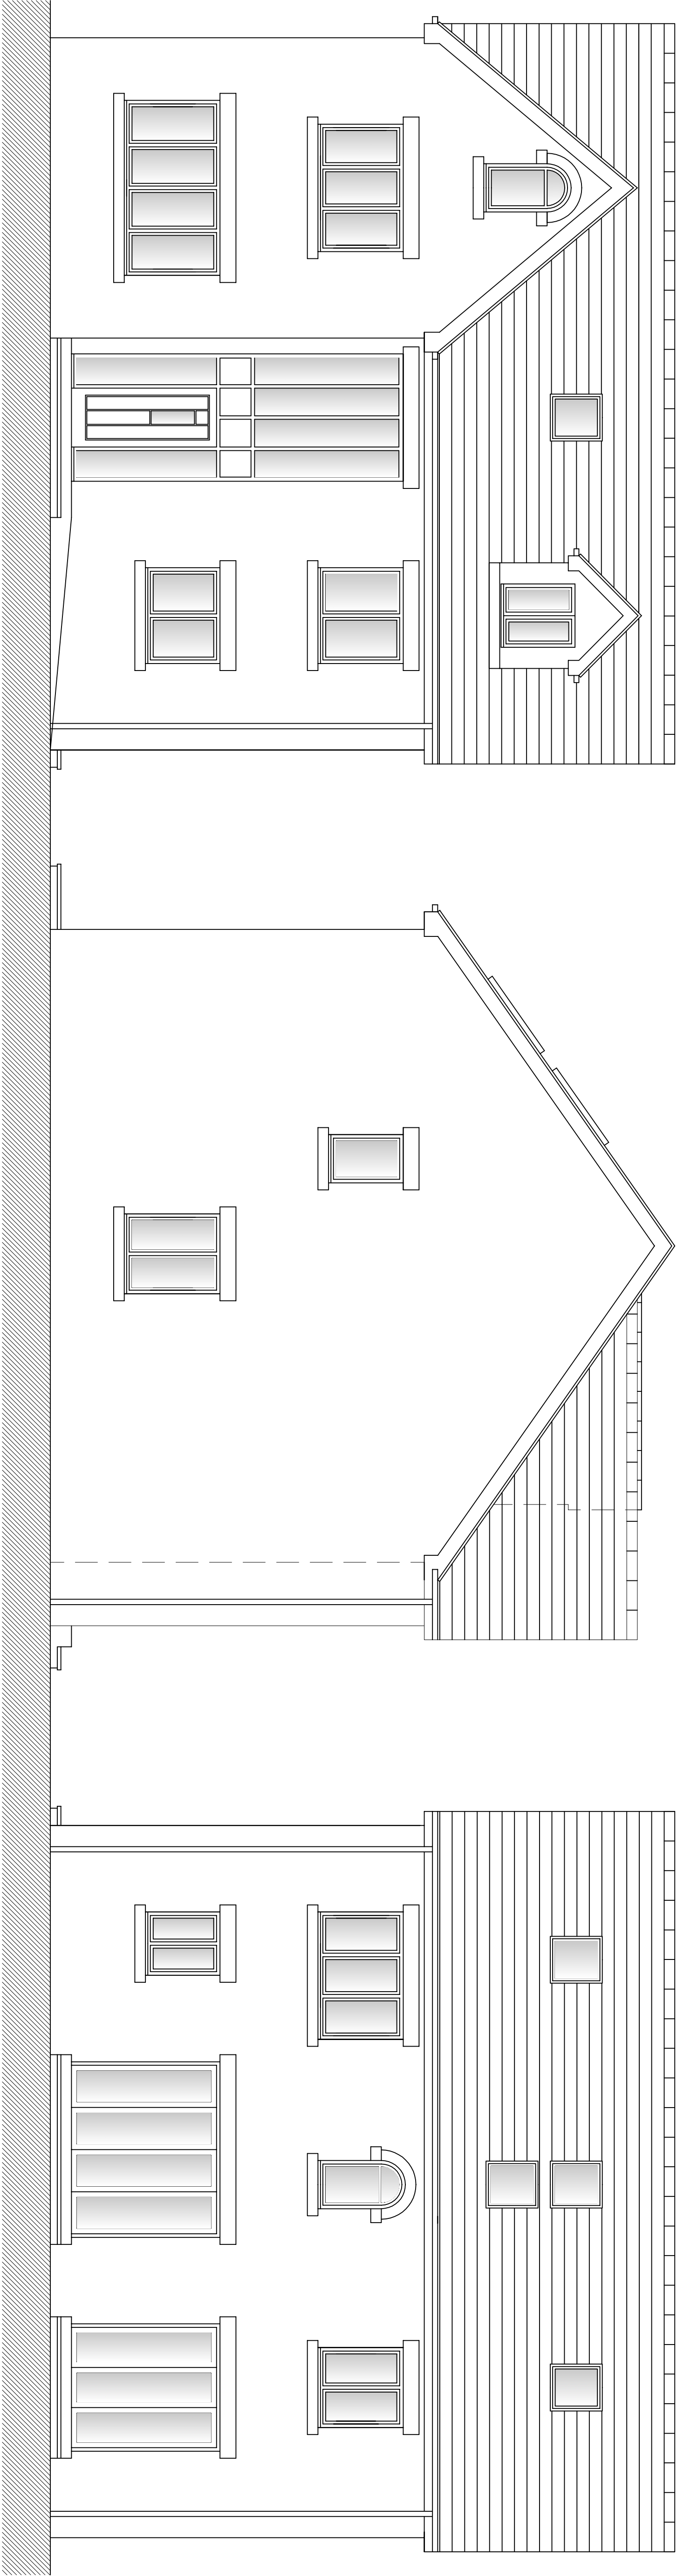

south elevation

west elevation

north elevation

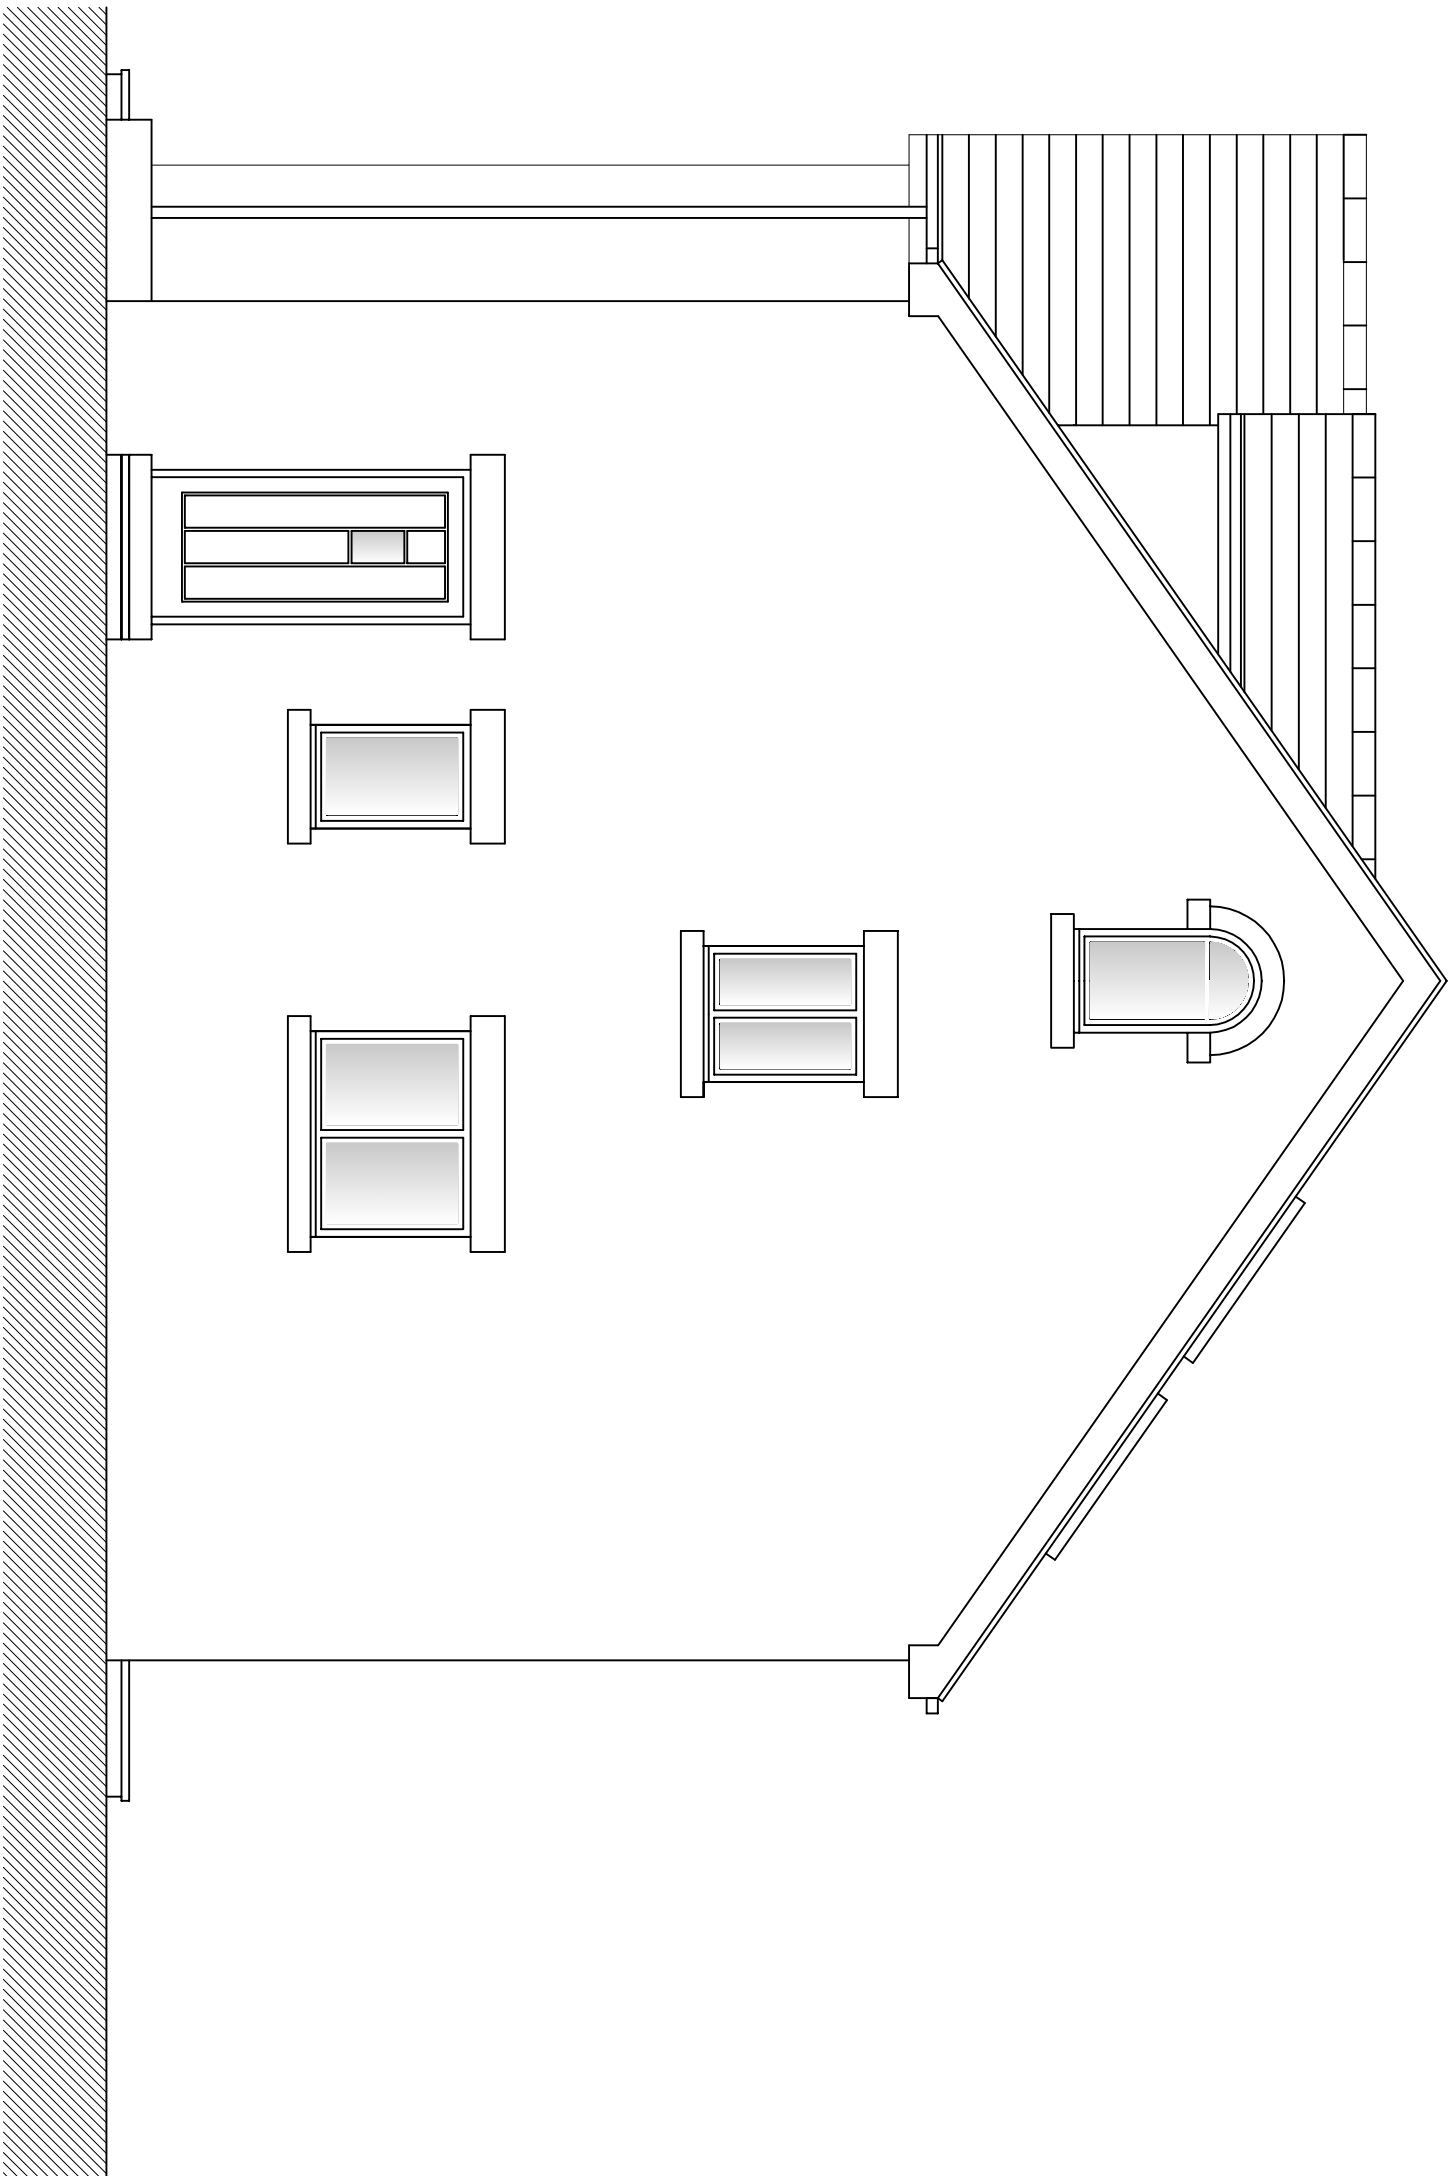

east elevation

A) Garage omitted.

REVISIONS

PETER DIMBERLINE Dip Arch, RIBA
CHARTERED ARCHITECT

2 TIPSEY COURT, STAINCROSS
BARNSLEY, S75 6FZ

tel/fax (01226) 390947
email: pdimberline@tiscali.co.uk

CLIENT Mr and Mrs Hadfield	
PROJECT Proposed detached dwelling	
LOCATION Land adjacent Top House, Top Row, Ardley, Barnsley. S71 5EJ	
DRAWING Proposed elevations	
SCALES 1:50	DATE July '12
DWG NO. 2012/009/02	DRAWN BY PD
REV. A	