


Road View Showing Section A - A

Notes	
© This drawing is the copyright of White Design (UK) Ltd and cannot be reproduced in any form without express consent of the company. Written permission must be obtained from the company before any part of this drawing can be used for any other purpose. All dimensions are in millimetres unless otherwise stated. Figures and dimensions only are to be taken from this drawing. Do not scale. If doubt arise, consult the architect.	
SAFETY, HEALTH AND ENVIRONMENTAL INFORMATION	
INFORMATION TO BE SUPPLIED TO ALL PERSONS WORKING WITH THE DRAWING MUST BE OBTAINED FROM THE FOLLOWING:	
CONSTRUCTION	
MAINTENANCE / CLEANING	
DECOMMISSIONING / DEMOLITION	
THIS DRAWING IS A PRELIMINARY DESIGN. IT IS SUBJECT TO CHANGE WITHOUT NOTICE. IT IS NOT TO BE USED FOR CONSTRUCTION OR FOR ANY OTHER PURPOSE WITHOUT THE WRITTEN APPROVAL OF THE ARCHITECT. THE ARCHITECT'S OFFICE IS NOT RESPONSIBLE FOR ANY DAMAGE TO PERSONS OR PROPERTY ARISING FROM THE USE OF THIS DRAWING.	

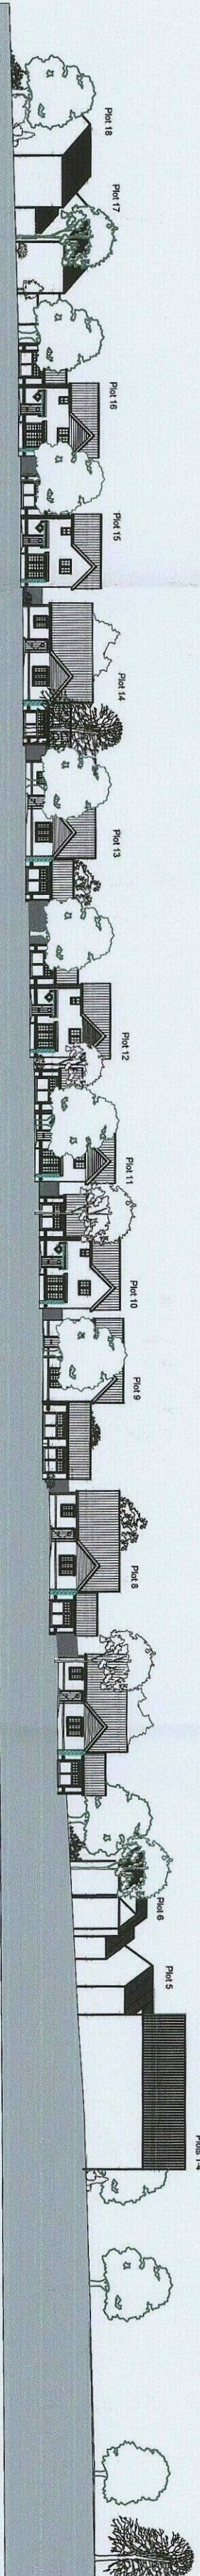

Road View Showing Section B - B



Site Plan showing street scene

Site Layout Plan - Street Scenes

Residential Development, off Pilley Green / Lidgett Lane, Pilley

Received by:
21 OCT 2016
ORIGINAL COPY



White Design

The Wortley Group

Residential Development,
off Pilley Green / Lidgett Lane,
Pilley

Street scenes

Scale: 1:500 @ A1

Drawn by: AUB

Date: OCT 19

Project: 0125/14/01/01

Client: J

Contractor: KU

24-25, Kew Road, Bournemouth, Dorset, BH2 9AA

01203 222400

info@whitedesign.co.uk