




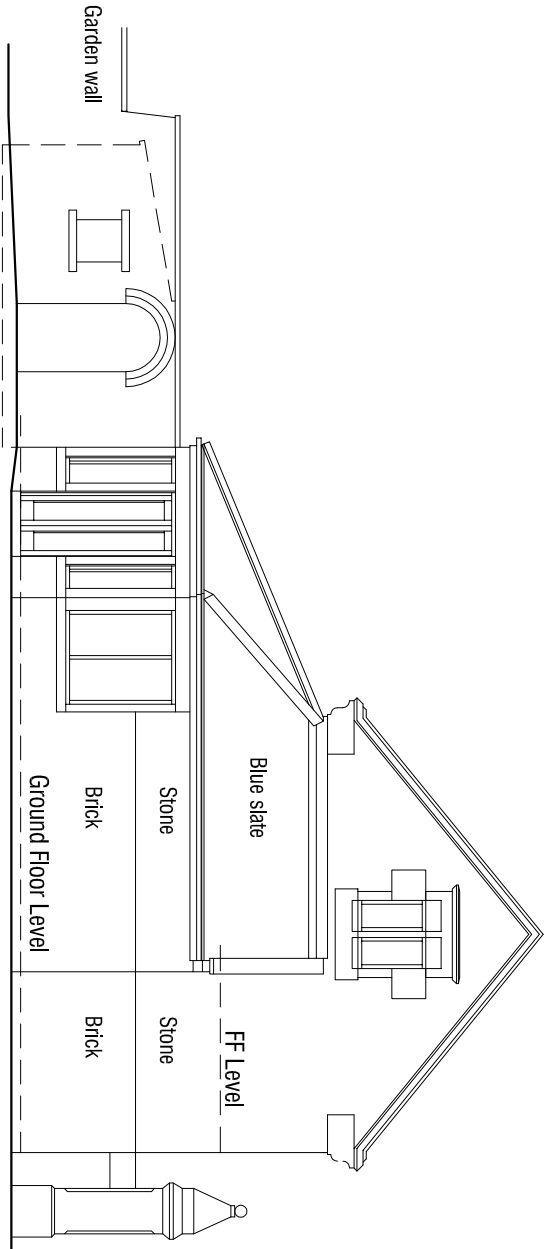


West Elevation 1:100

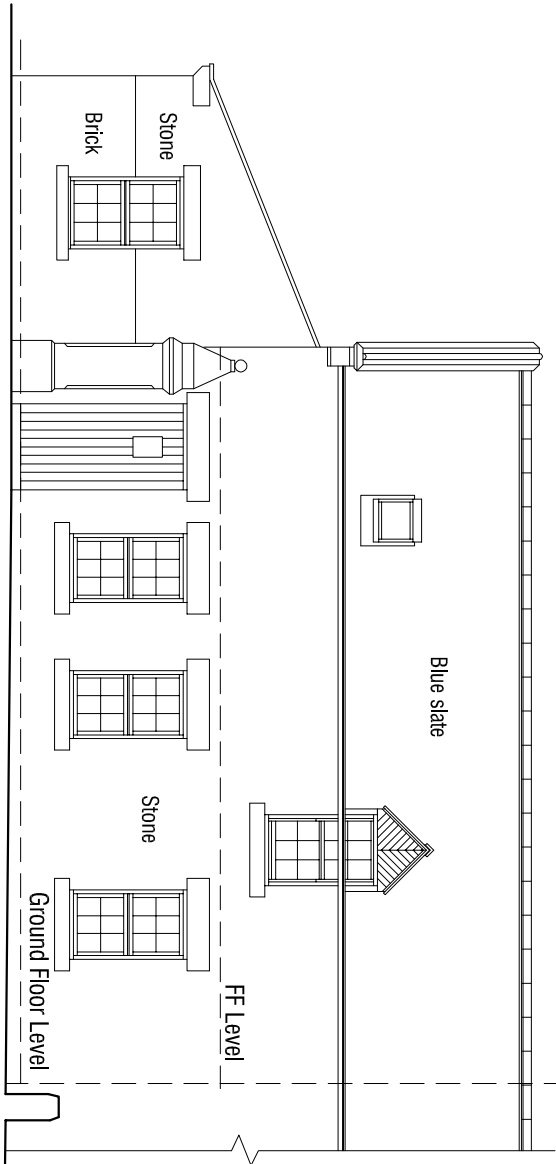


South Elevation 1:100

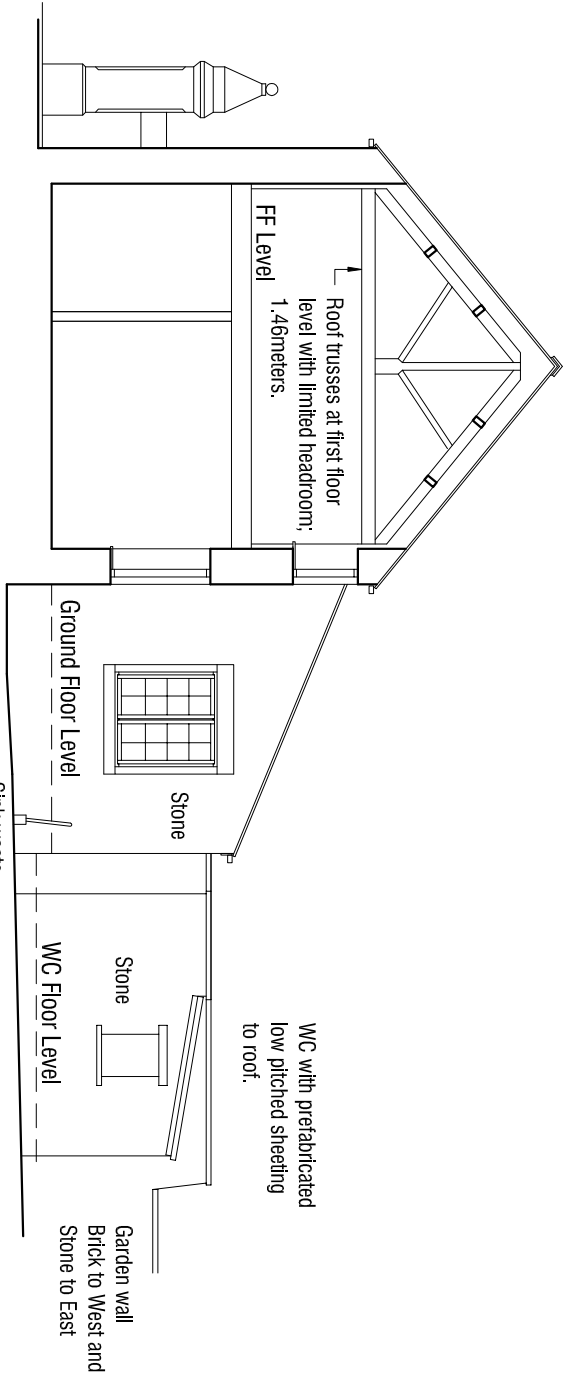


Sectional East Elevation 1:100

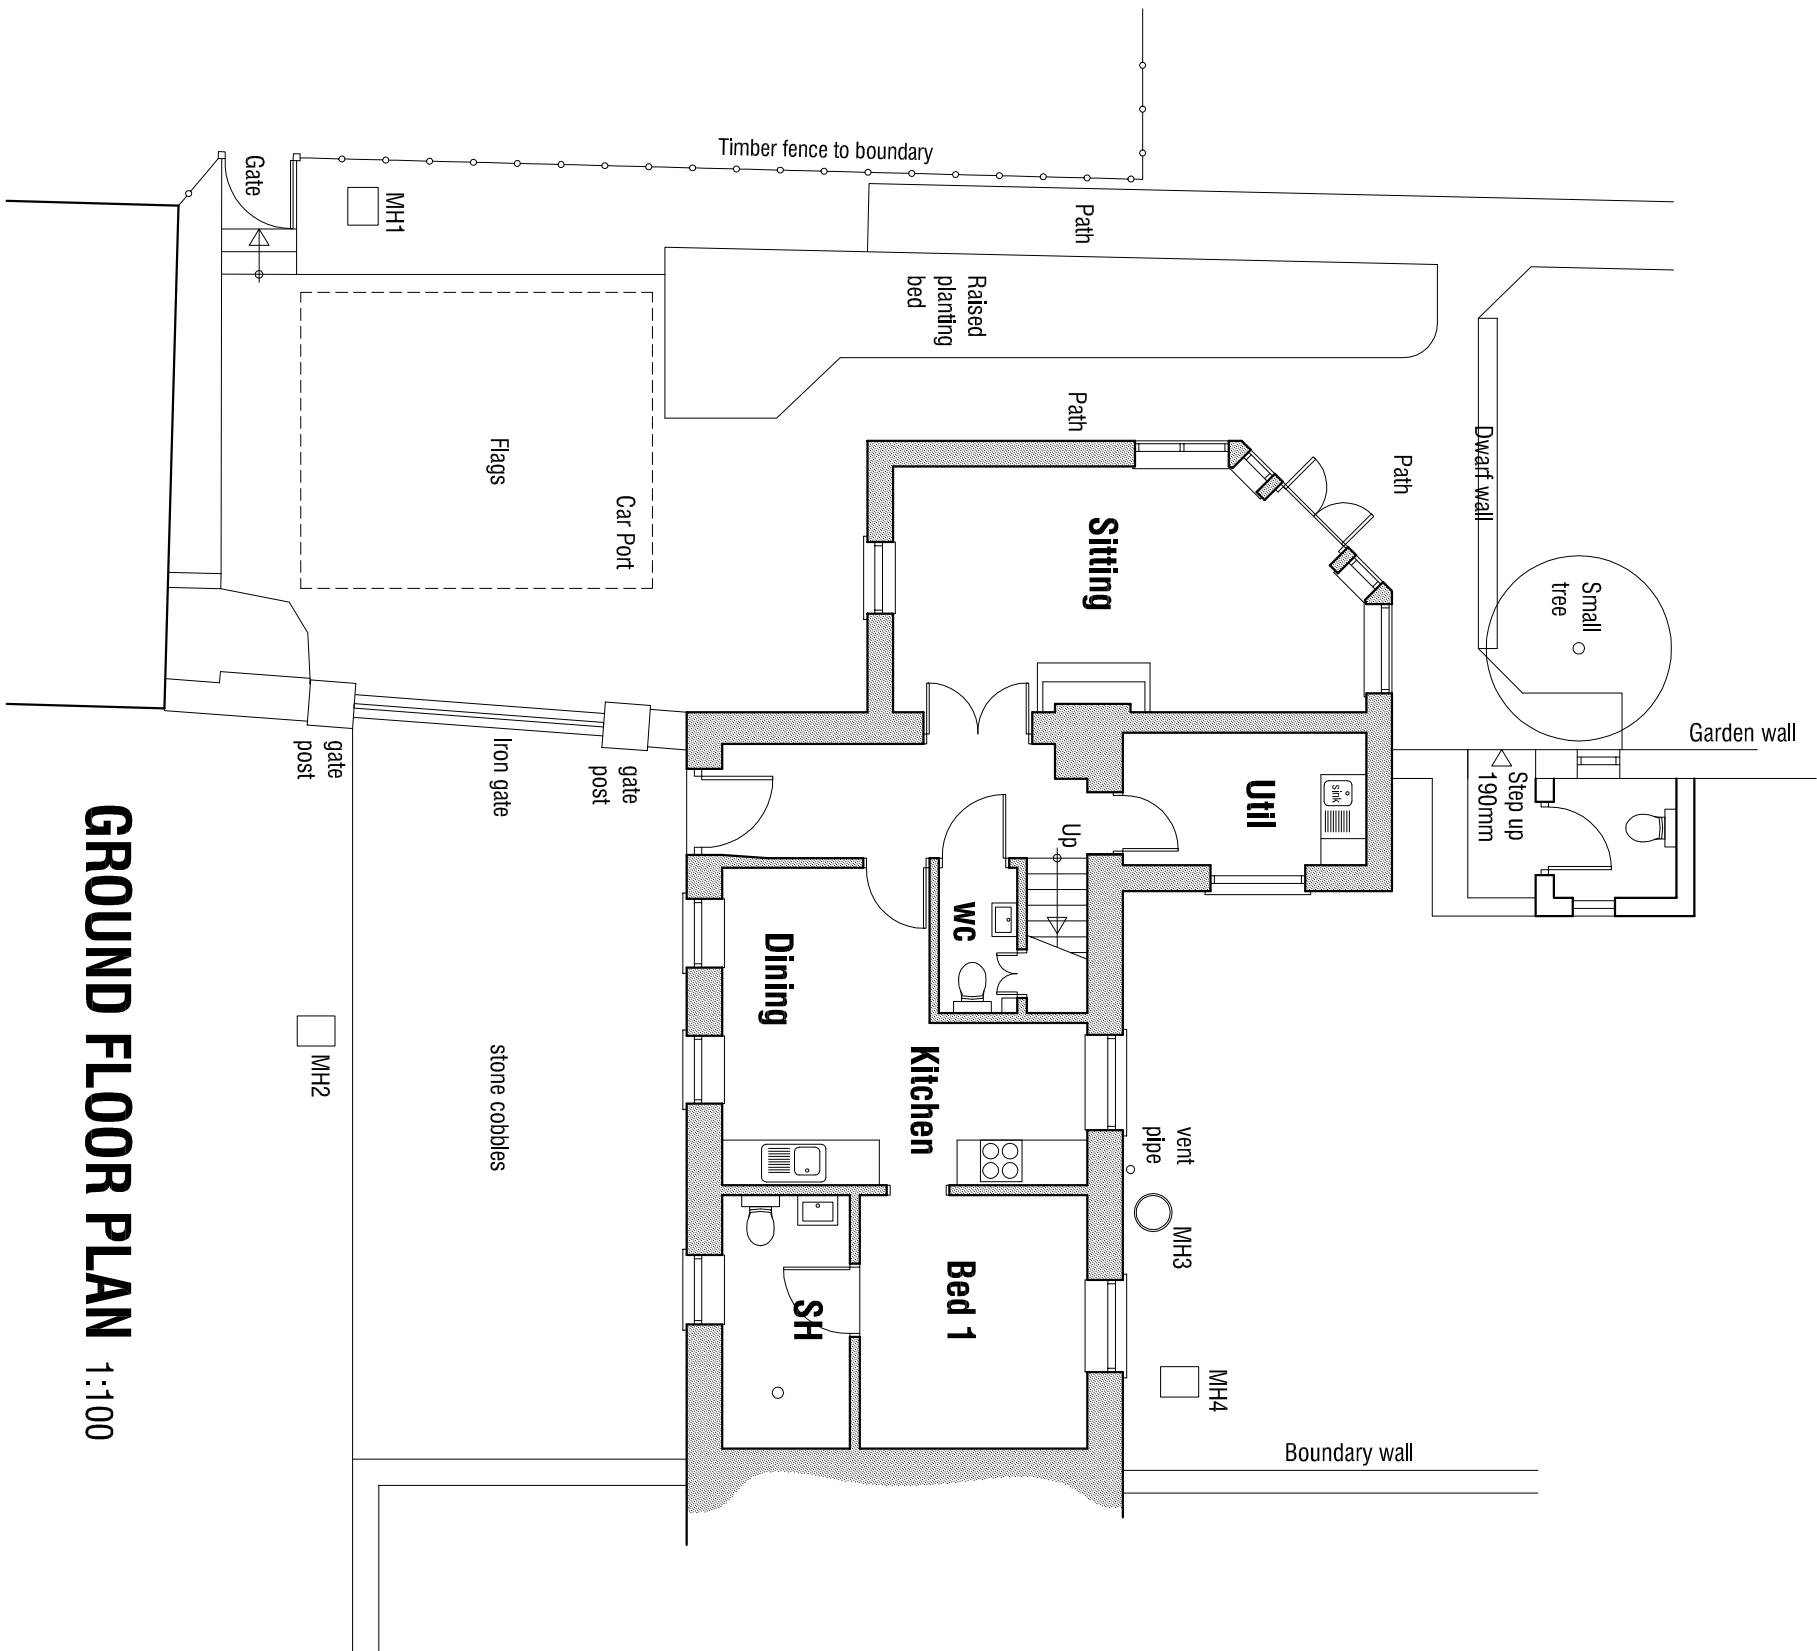

GROUND FLOOR PLAN 1:100

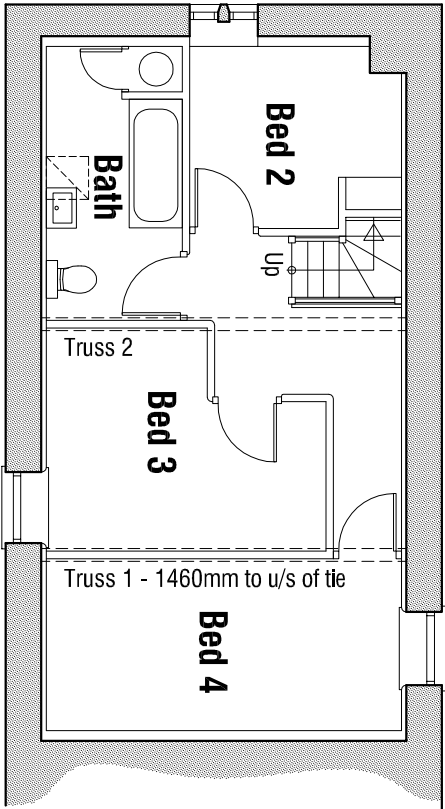

FIRST FLOOR PLAN 1:100

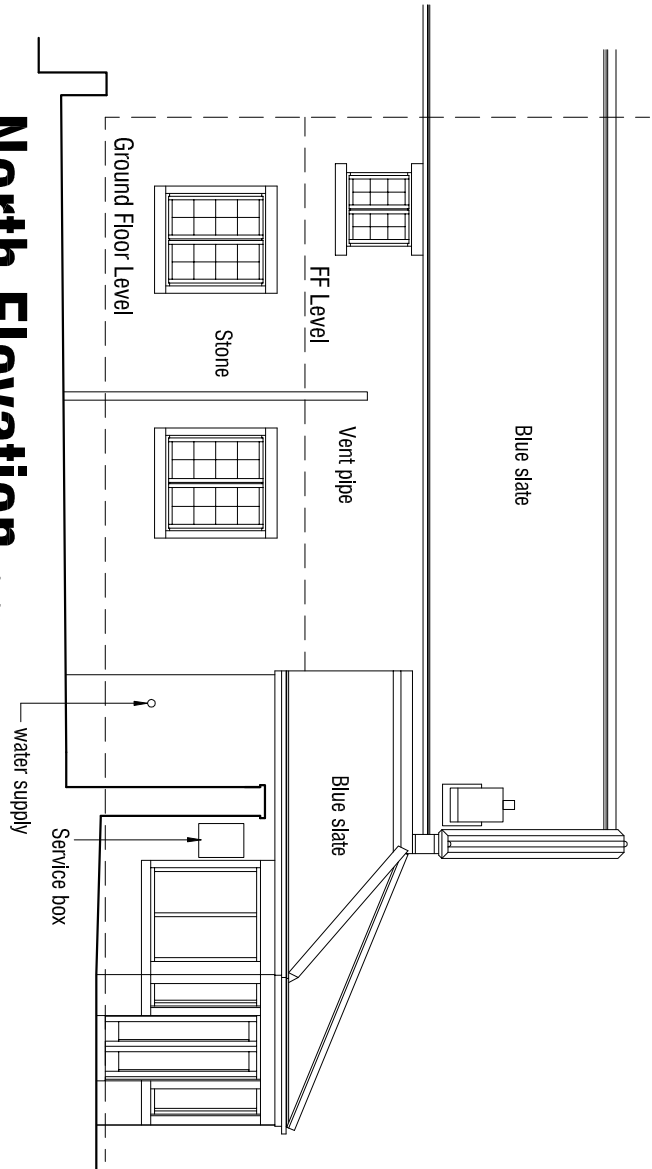

North Elevation 1:100

THE COACH HOUSE
CORK LANE
SWAITH
BARNSLEY

mboothdesign

architectural design and building consultants

Fairfield House
Barnesial Close Barnsley
S70 2FL
T: 01226 286256
M: 07881898300
E: mboothdesign@btconnect.com

ScaleAS SHOWN @ A2DrawnM.B

DateJUNE 2017Ref.17.20

Dwg No.S1Rev.-

0cm2cm4cm6cm

Copyright mboothdesign. All dimensions in millimeters unless otherwise stated.
Dimensions for setting out in existing buildings are to be checked and verified on site.