




location plan 1/1250



siting of outdoor refrigeration units

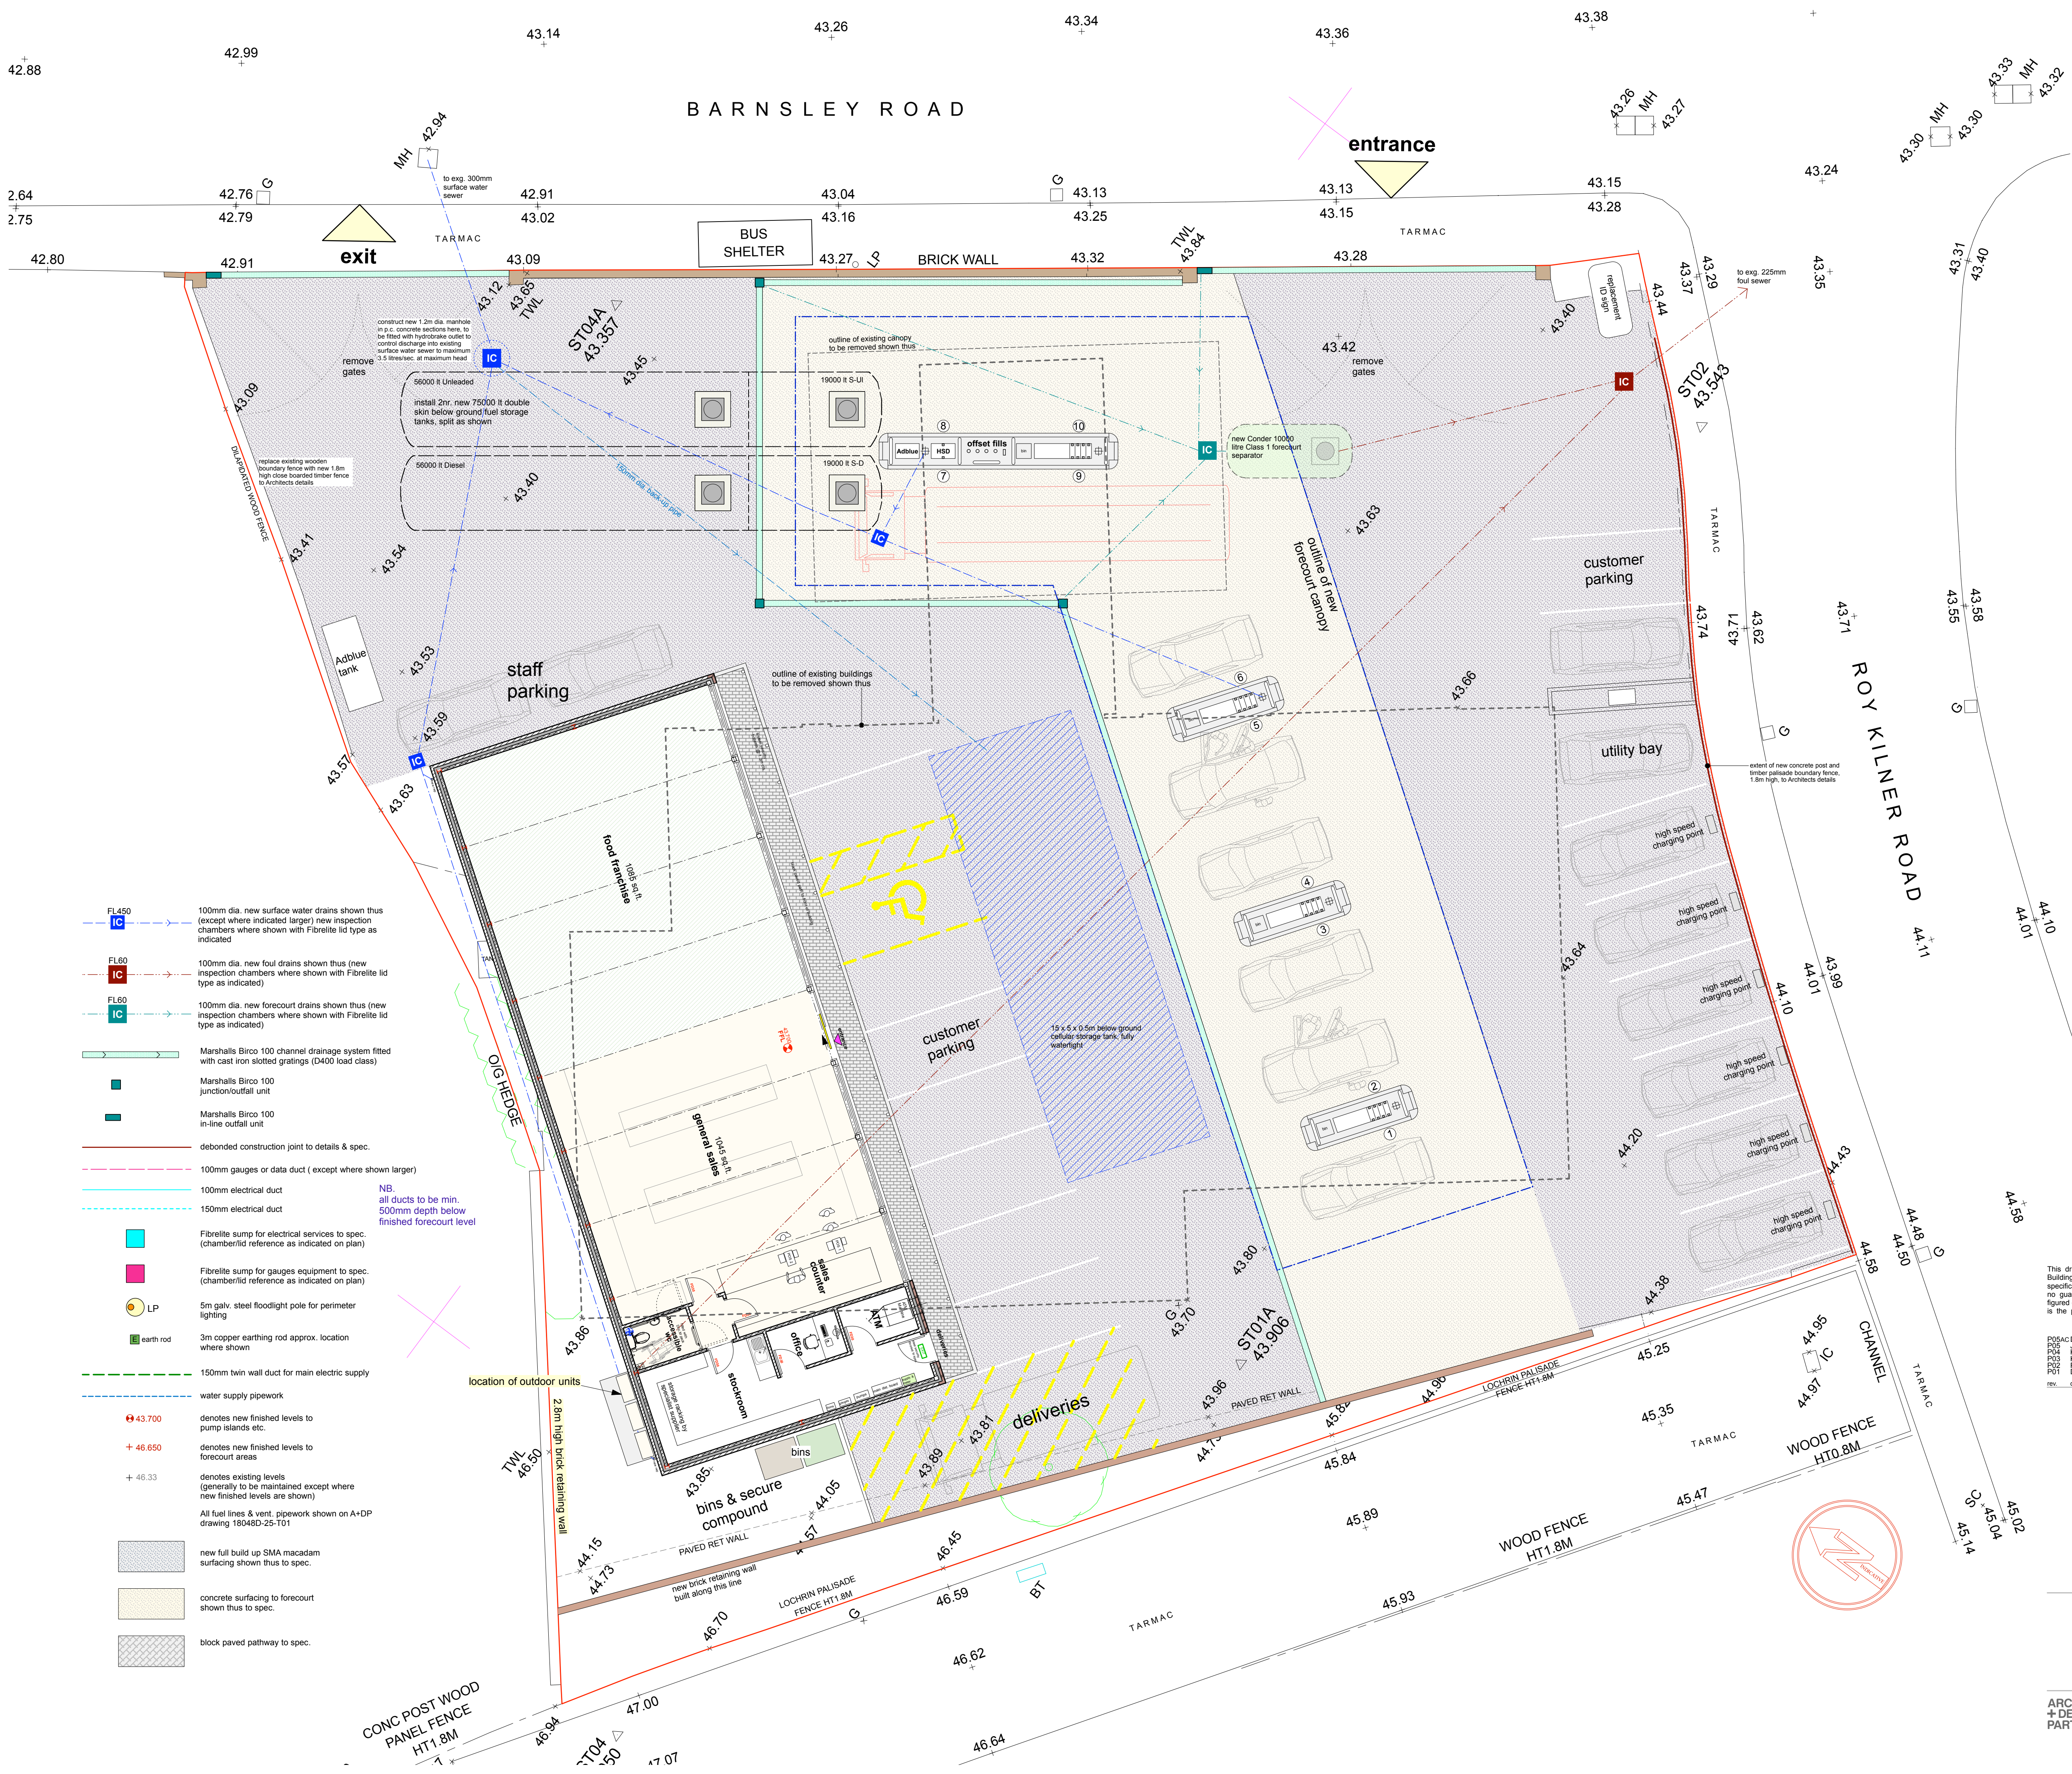

boundary retaining wall & concrete fence

This drawing has been prepared specifically for the purpose of obtaining Planning Permission and/or Building Regulation Approval. Its suitability for other purposes, without supplementary details and specifications, cannot be guaranteed. The Permissions and/or Approvals are beyond the Architects control, and no guarantee that such will be granted is given or to be inferred by reason of the preparation of this drawing. Only figured dimensions are to be used. All dimensions to be checked on site. This drawing, together with the design is the property and copyright of the Architect and must not be reproduced without prior written permission.

rev	description	date	drawn	approved
P05AC	Details of refrigeration outdoor units added	18.07.19	AS	AS
P06	all washes omitted; additional high speed charging points, new boundary fencing	22.05.18	AS	AS
P07	Kiosk footprint reduced; minor alterations to forecourt layout	17.05.18	AS	AS
P08	Kiosk footprint increased	15.05.18	AS	AS
P09	Revised pump layout	04.05.18	AS	AS
P01	Drawing originated			

ADP

project proposed redevelopment of site to reinstate petrol filling station at 245, Barnsley Road, Wombwell Barnsley for Dove Retail Ltd

title site plan
number 18048D-20-P05 AC
scale 1:100
size A1