




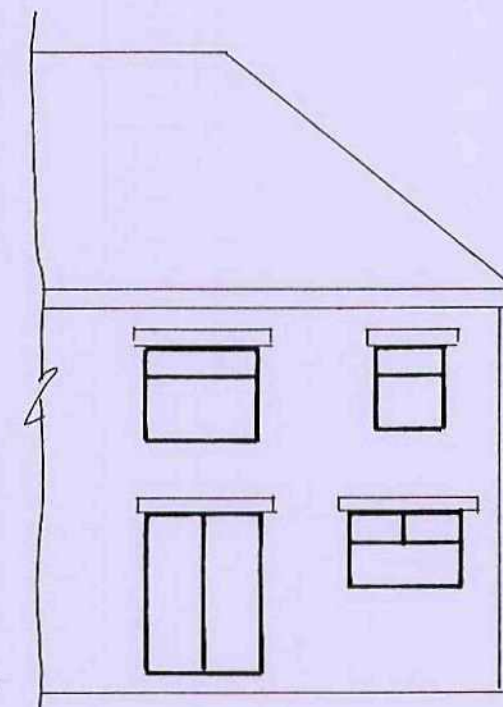


EXISTING REAR ELEVATION

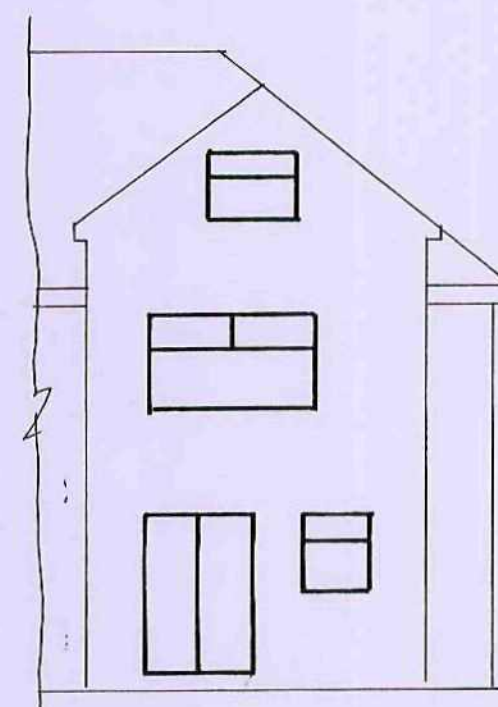


PROPOSED REAR ELEVATION

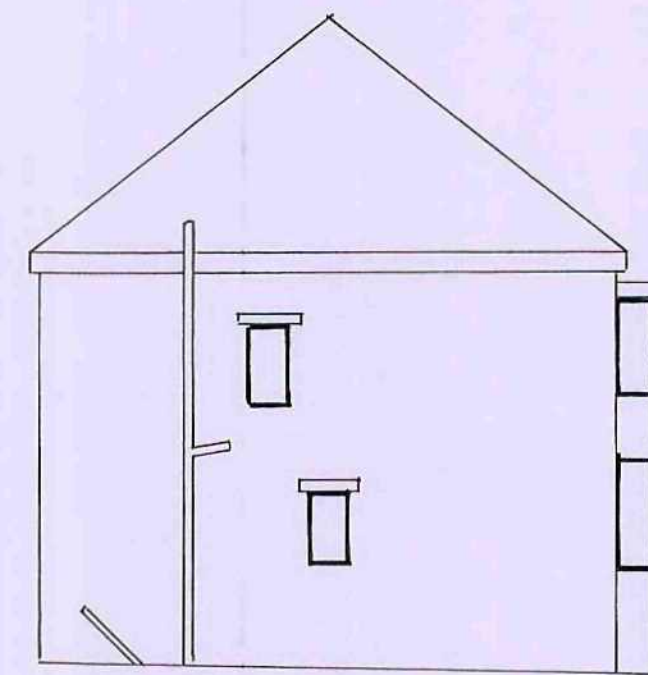


EXISTING SIDE ELEVATION

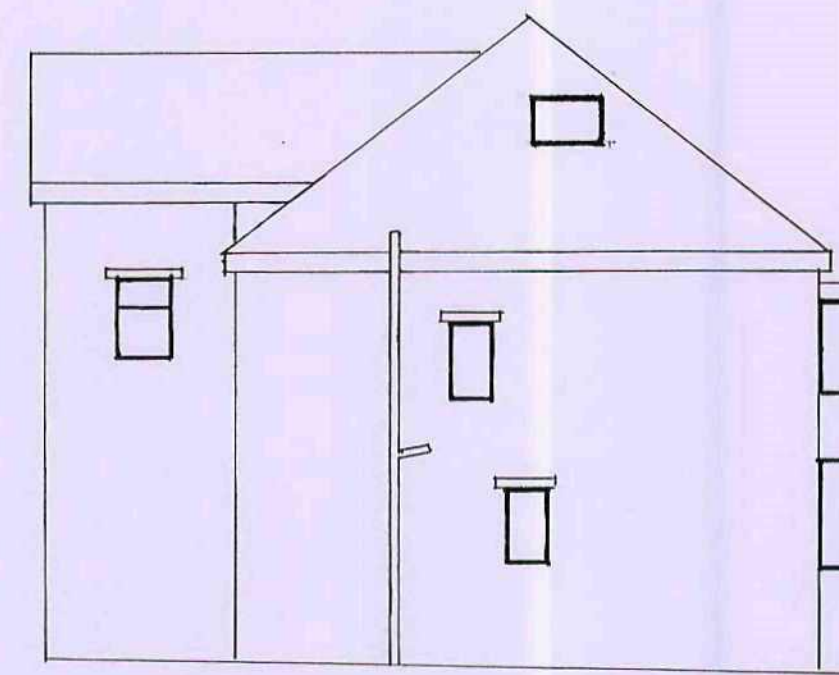


PROPOSED SIDE ELEVATION

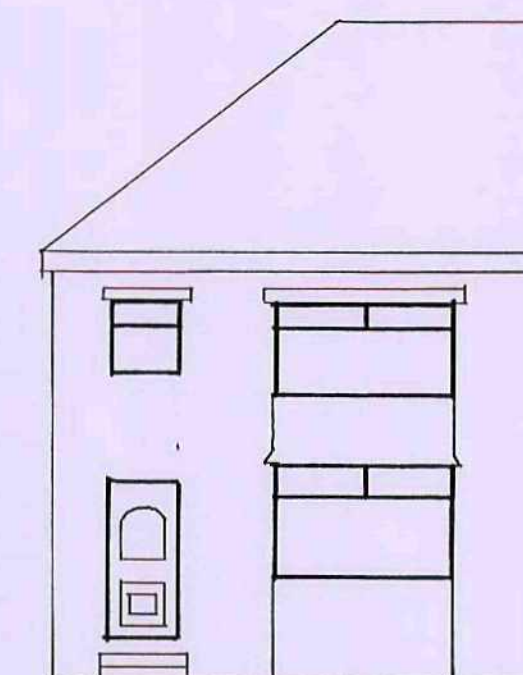


EXISTING FRONT ELEVATION

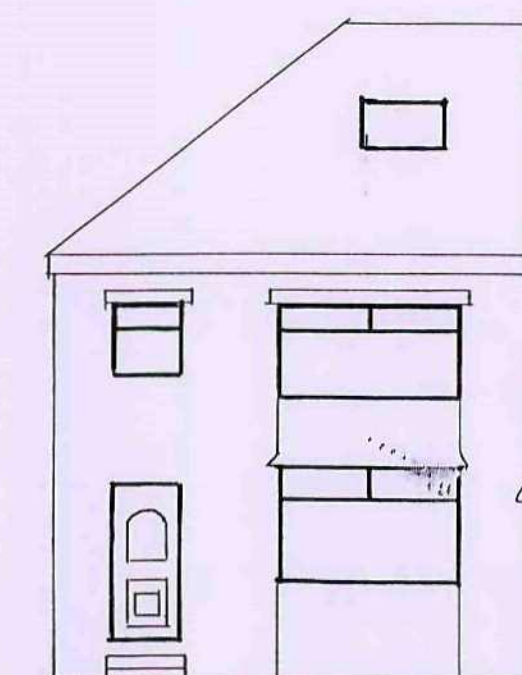

PROPOSED FRONT ELEVATION

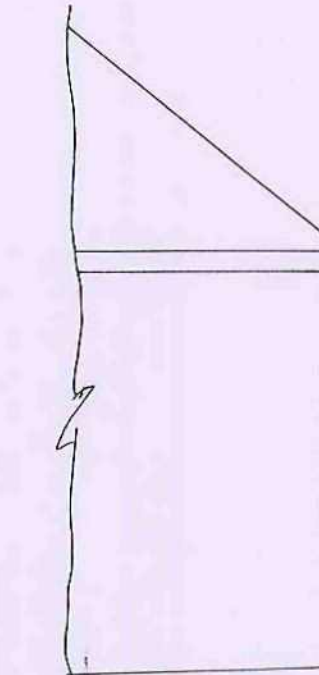


EXISTING SIDE ELEVATION

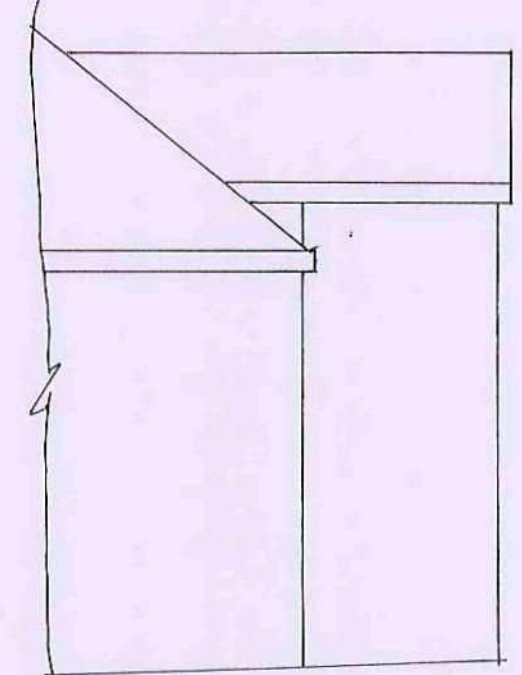


PROPOSED SIDE ELEVATION


ELEVATIONS SCALE 1:100

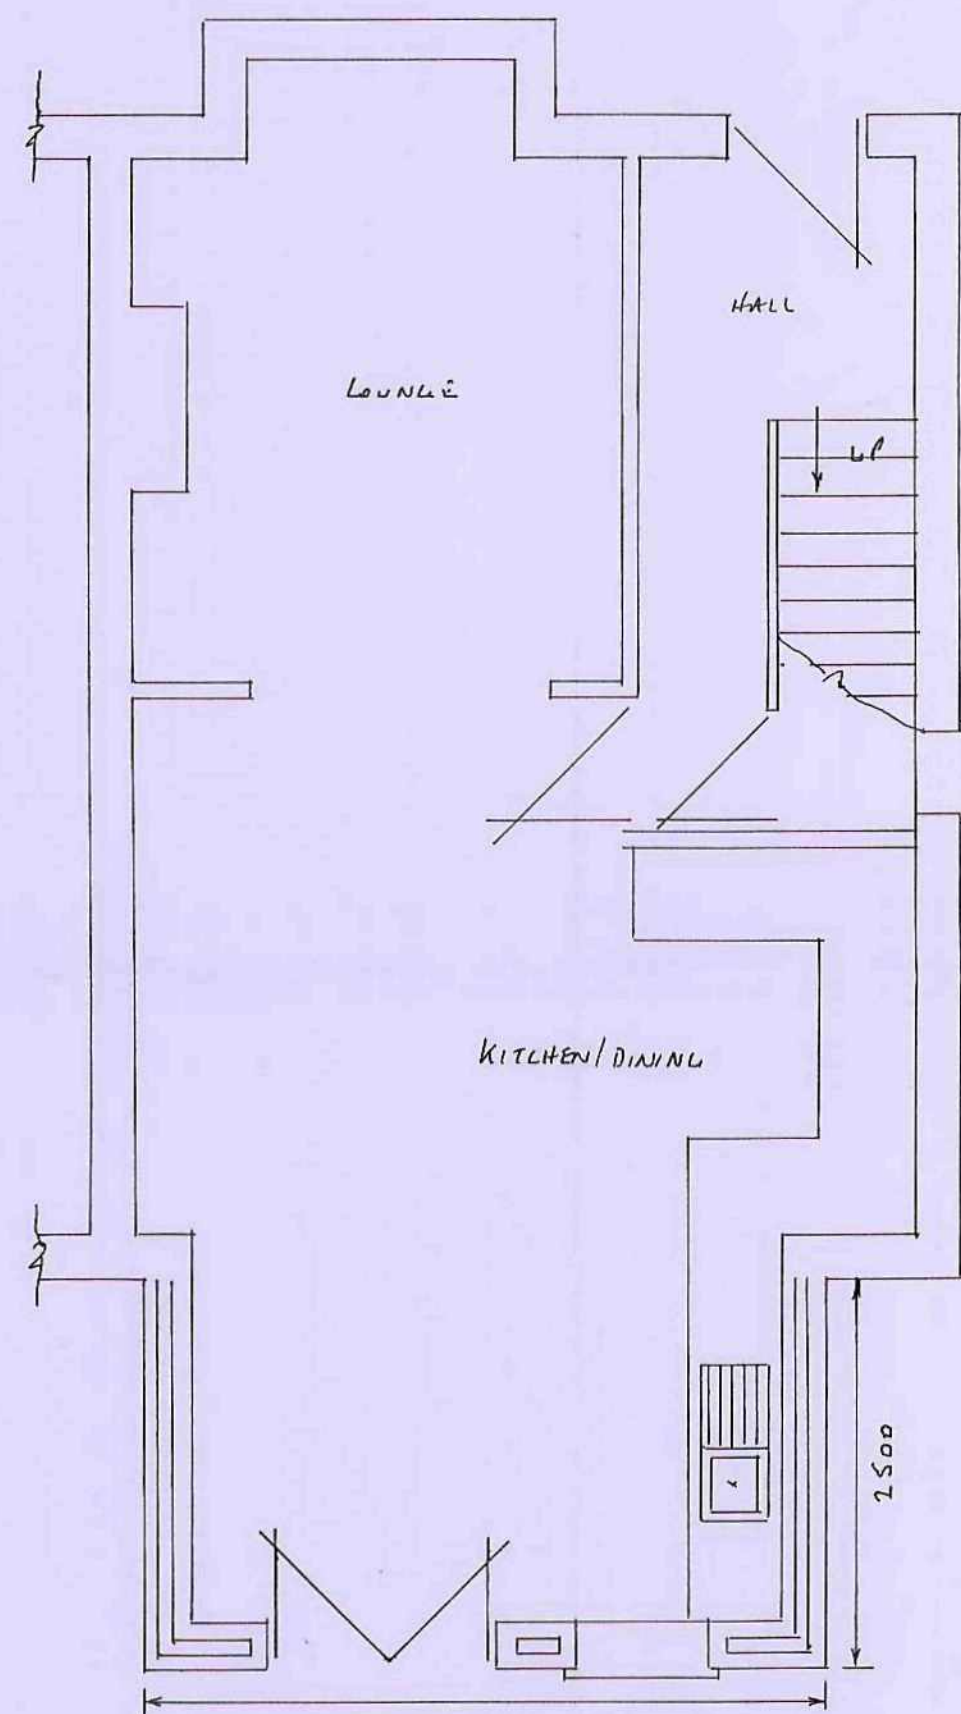

PROPOSED GROUND FLOOR PLAN

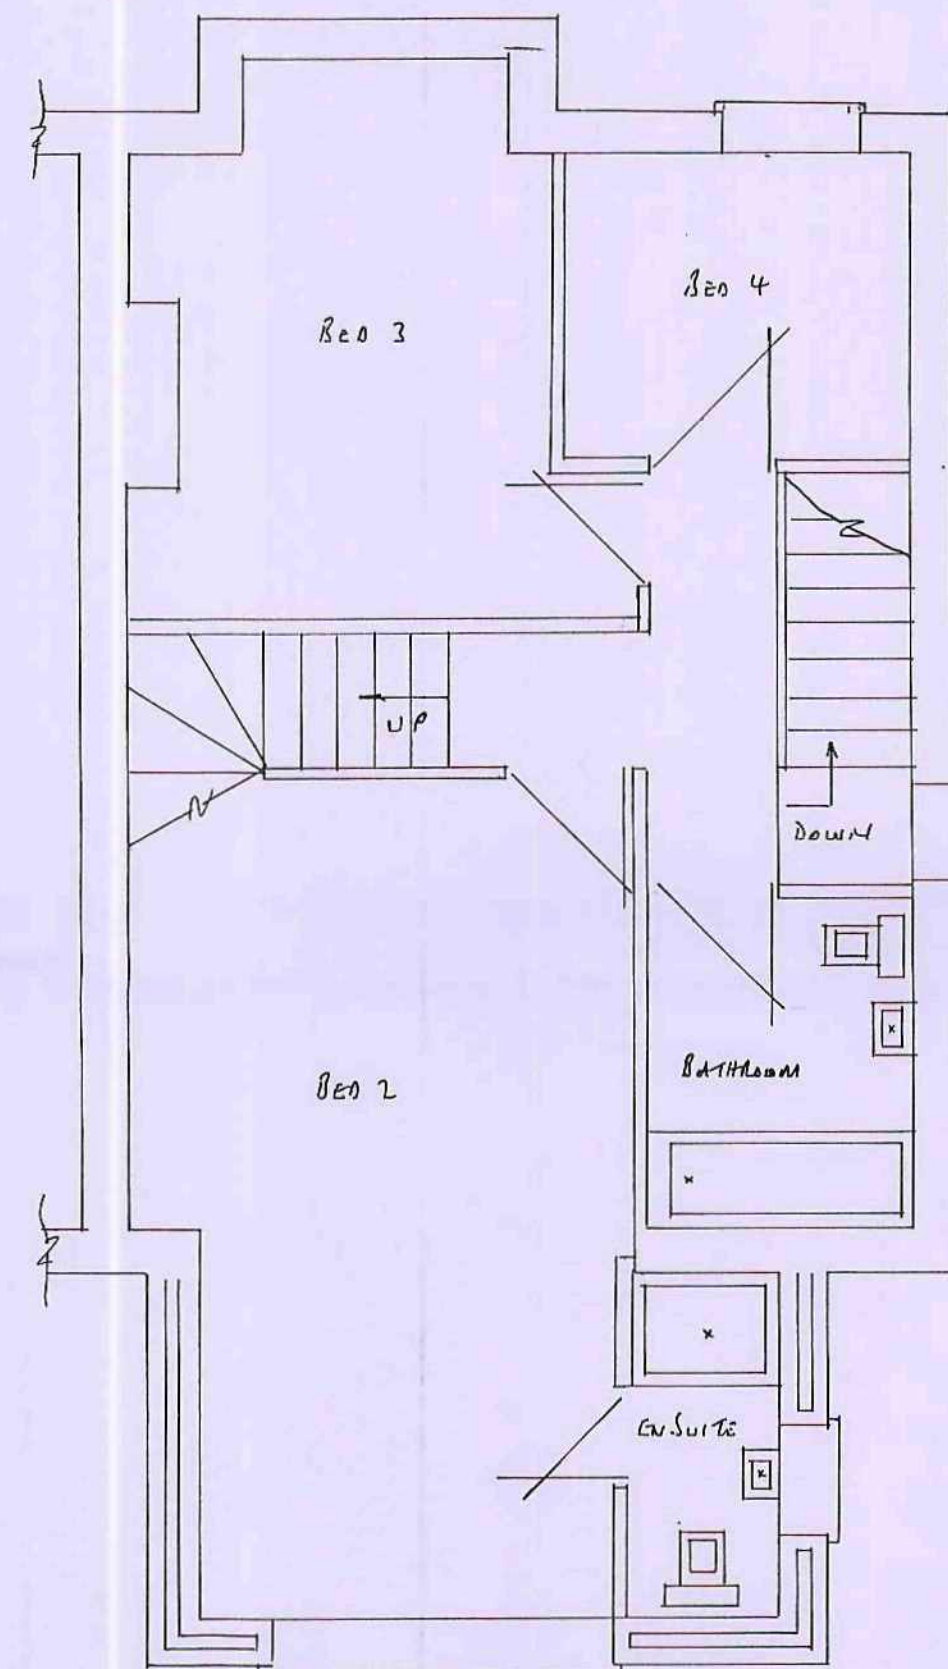


PROPOSED FIRST FLOOR PLAN

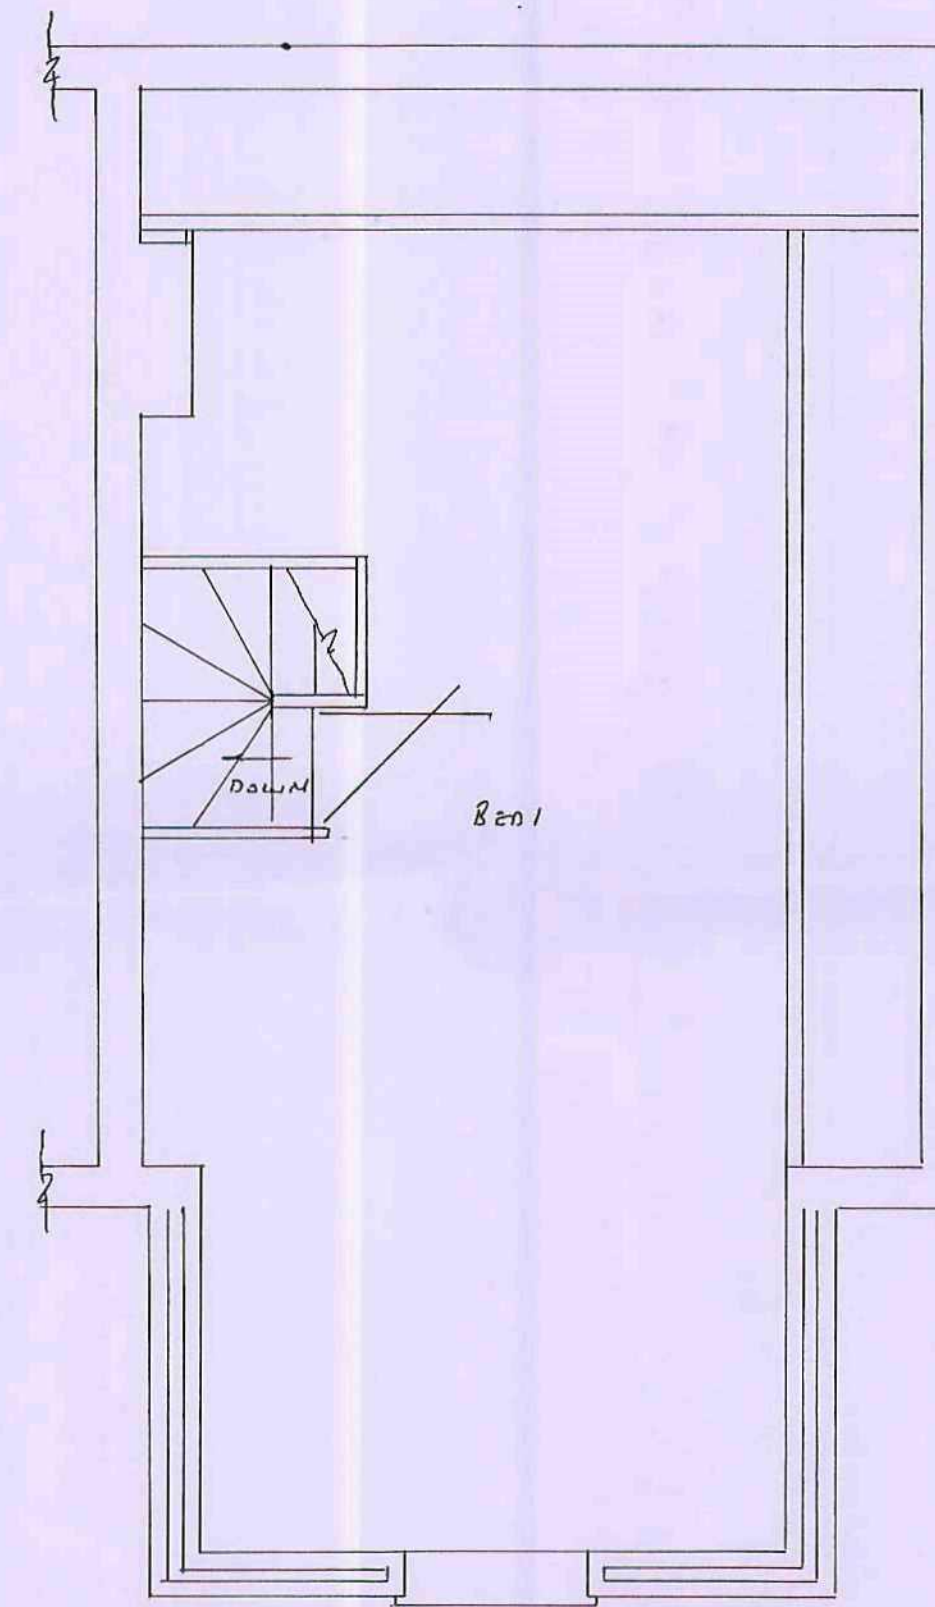


PROPOSED SECOND FLOOR PLAN

PROPOSED PLANS SCALE 1:50

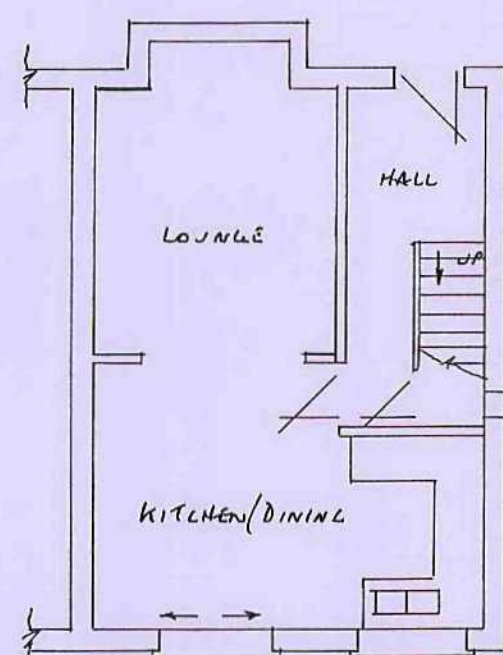


EXISTING GROUND FLOOR PLAN

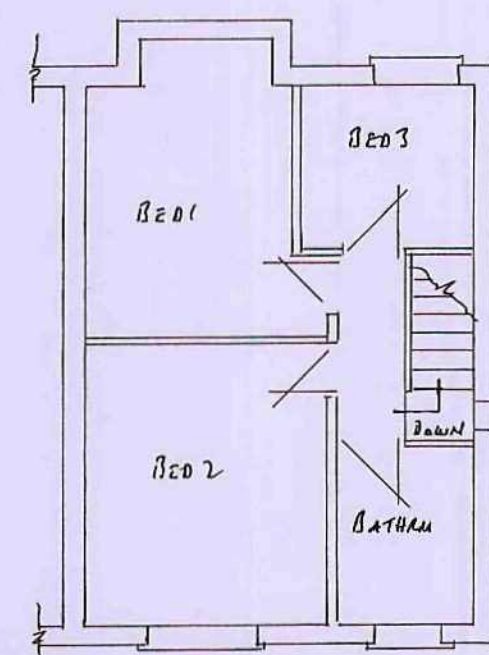

EXISTING FIRST FLOOR PLAN

EXISTING PLANS SCALE 1:100

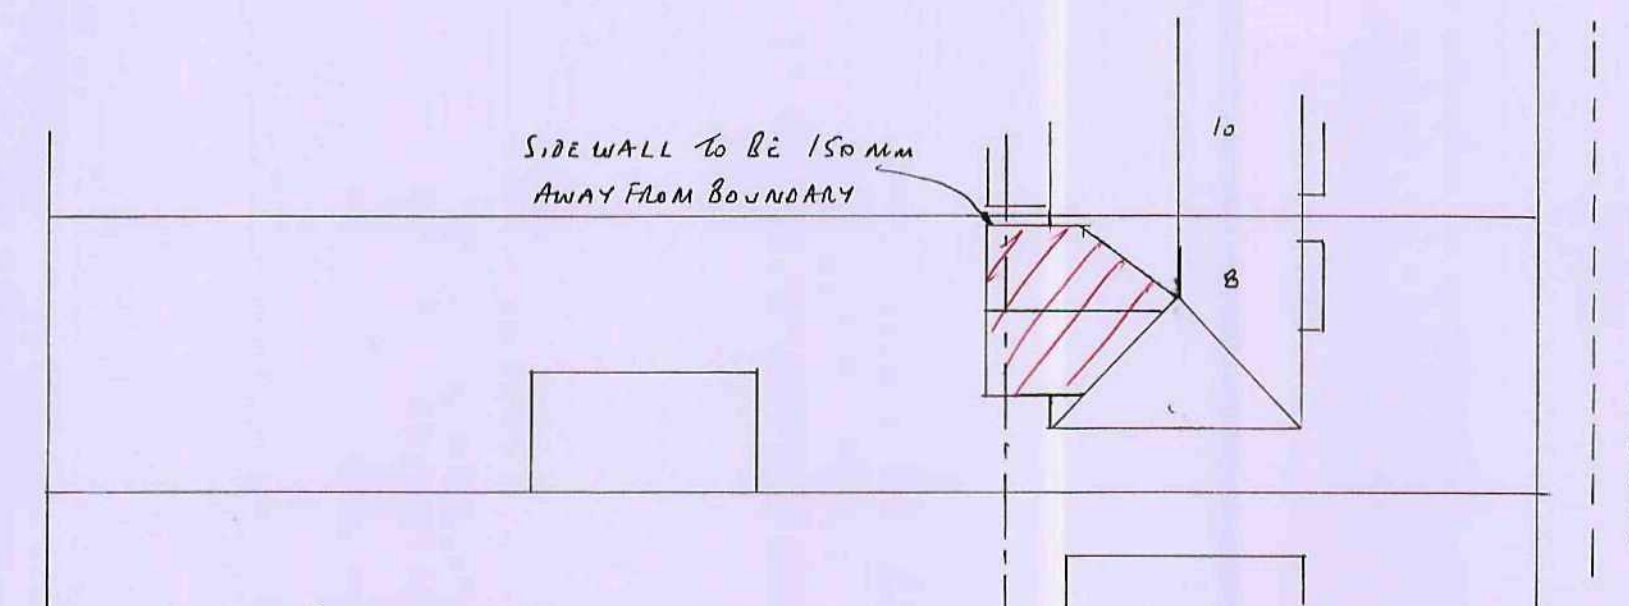

SITE PLAN SCALE 1:200

PROPOSED DOUBLE STOREY REAR EXTENSION & LOFT CONVERSION AT:-
8 NORTHGATE
WILTHORPE
BARNSELEY