


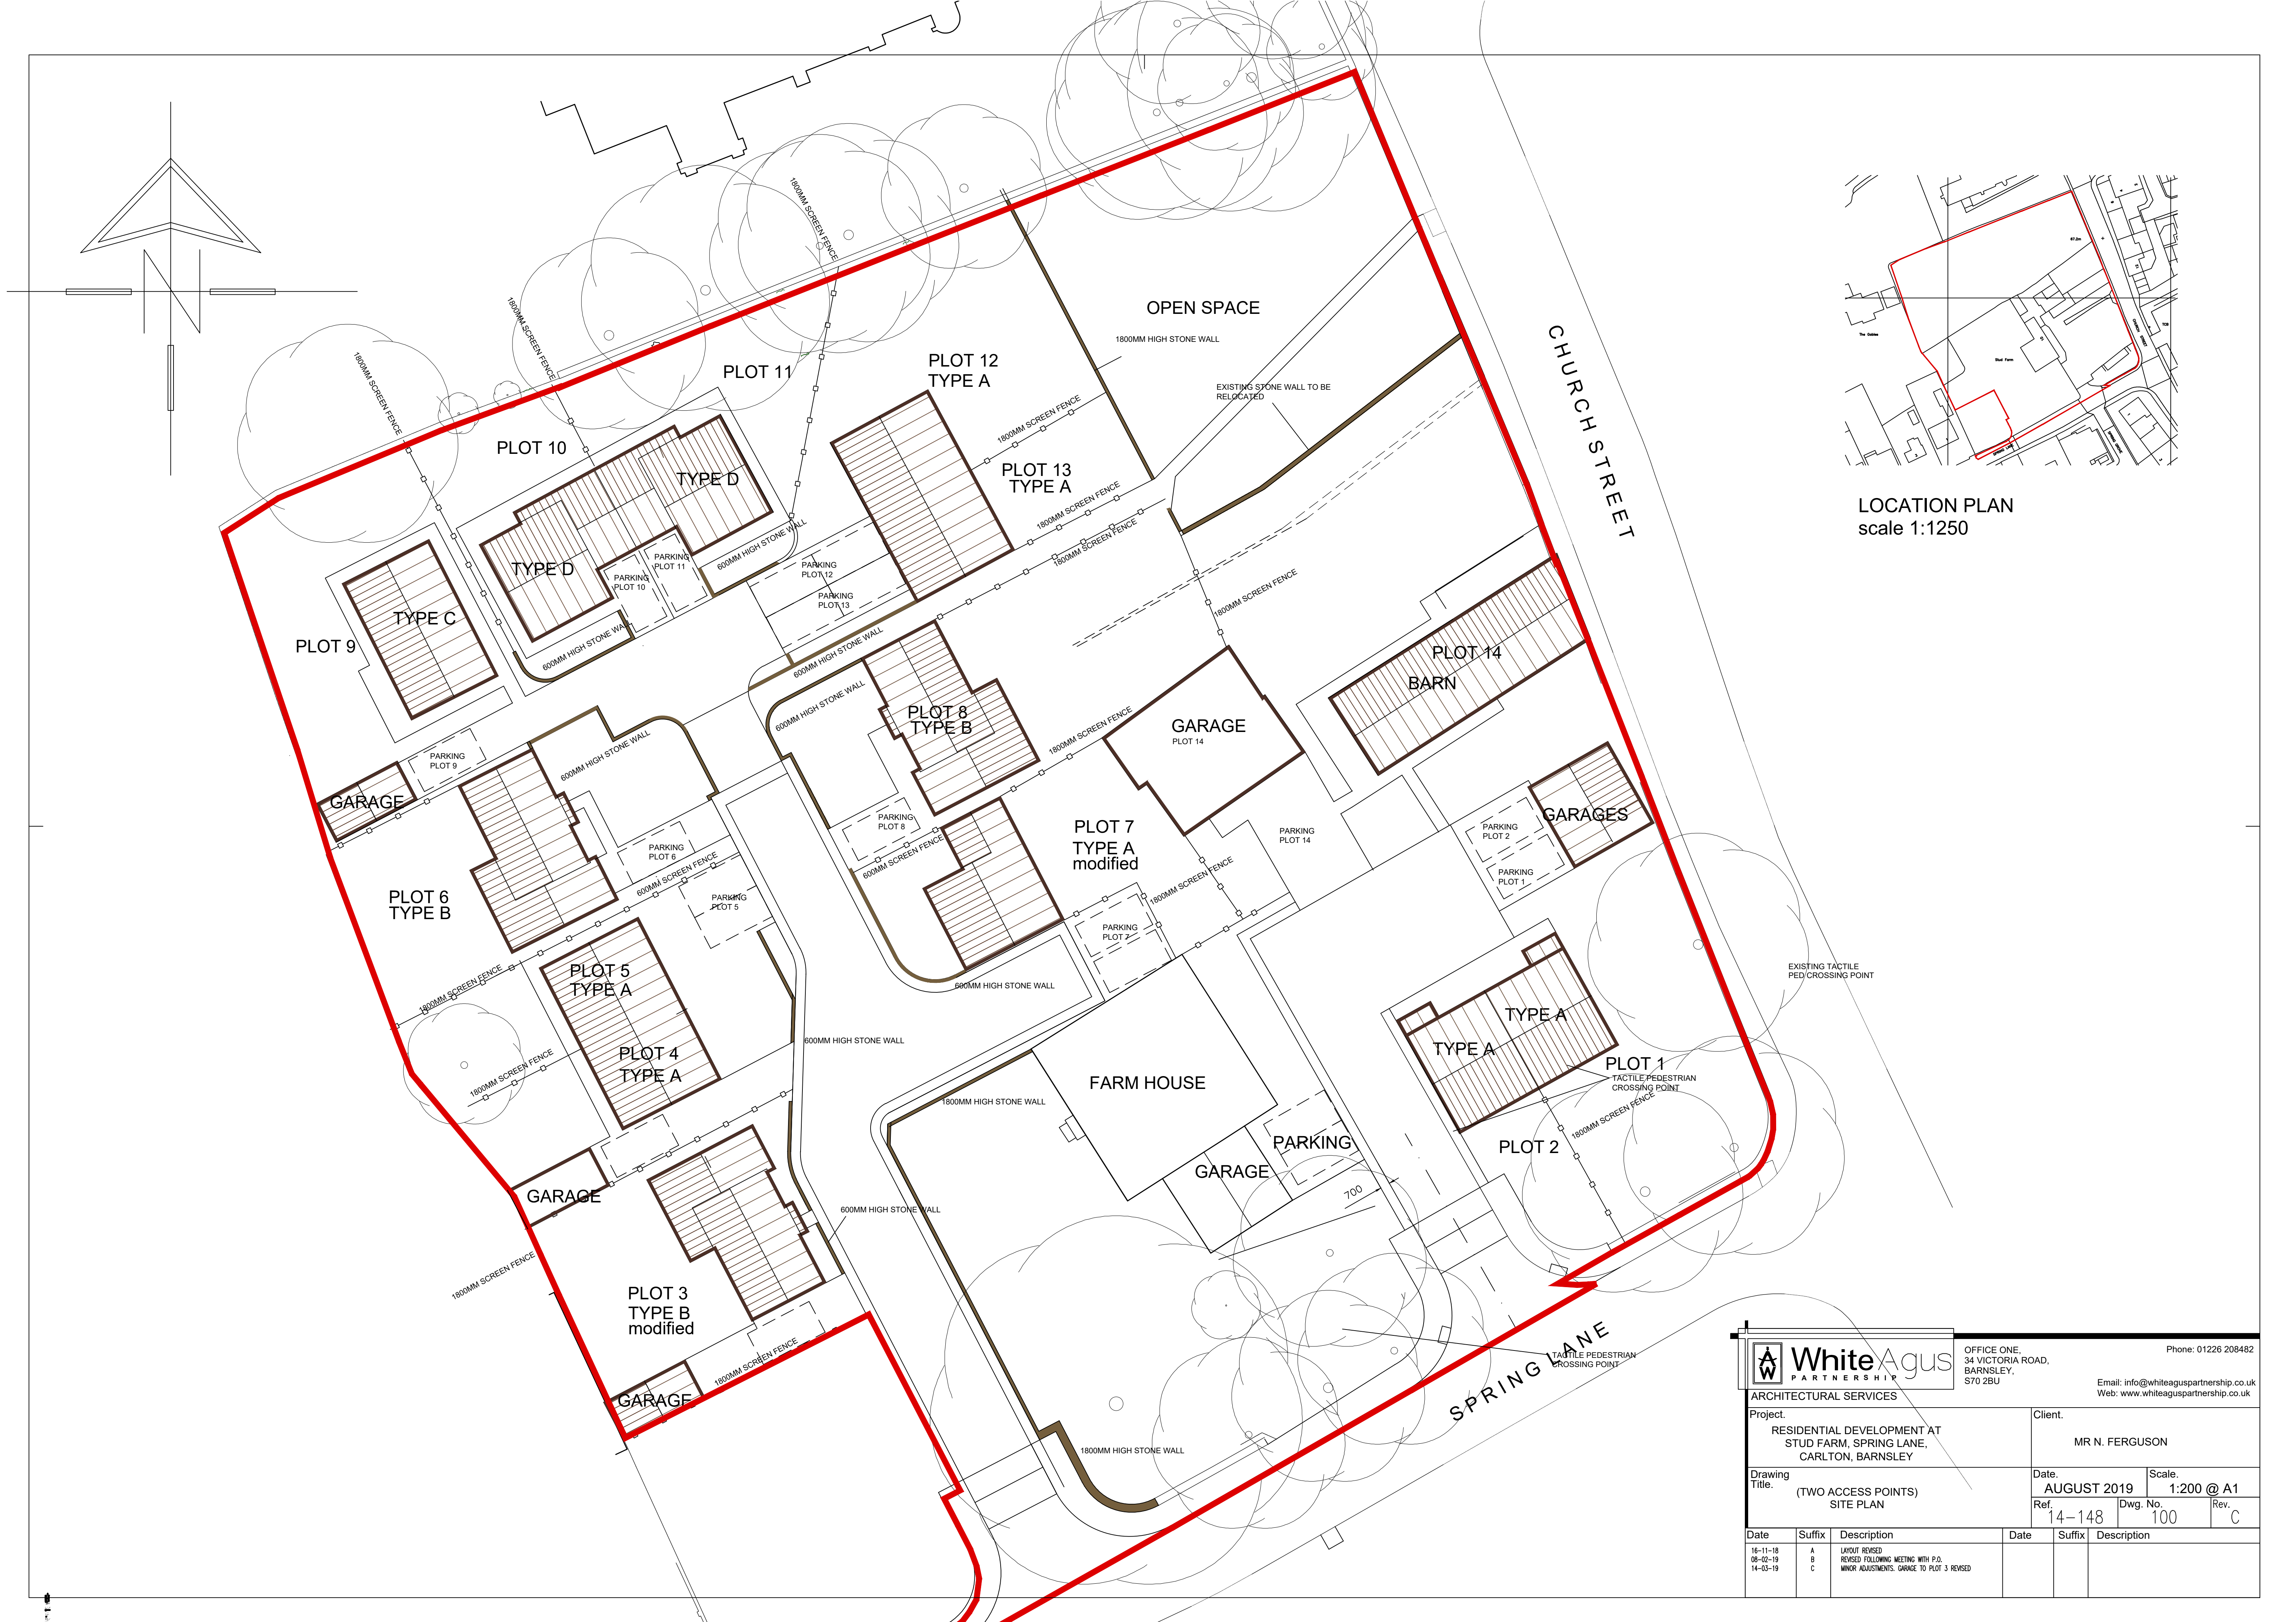

LOCATION PLAN
scale 1:1250

WhiteAgus
PARTNERSHIP

OFFICE ONE,
34 VICTORIA ROAD,
BARNSELY,
S70 2BU

Phone: 01226 208482
Email: info@whiteaguspартnership.co.uk
Web: www.whiteaguspартnership.co.uk

ARCHITECTURAL SERVICES

Project.		Client.	
RESIDENTIAL DEVELOPMENT AT STUD FARM, SPRING LANE, CARLTON, BARNSELY		MR N. FERGUSON	
Drawing Title.		Date.	Scale.
(TWO ACCESS POINTS) SITE PLAN		AUGUST 2019	1:200 @ A1
Ref.	Dwg. No.	Rev.	
14-148	100	C	

Date	Suffix	Description	Date	Suffix	Description
16-11-18	A	LAYOUT REVISED			
08-02-19	B	REVISED FOLLOWING MEETING WITH P.O.			
14-03-19	C	MINOR ADJUSTMENTS. GARAGE TO PLOT 3 REVISED			