




Existing Front Elevation



Proposed Front Elevation

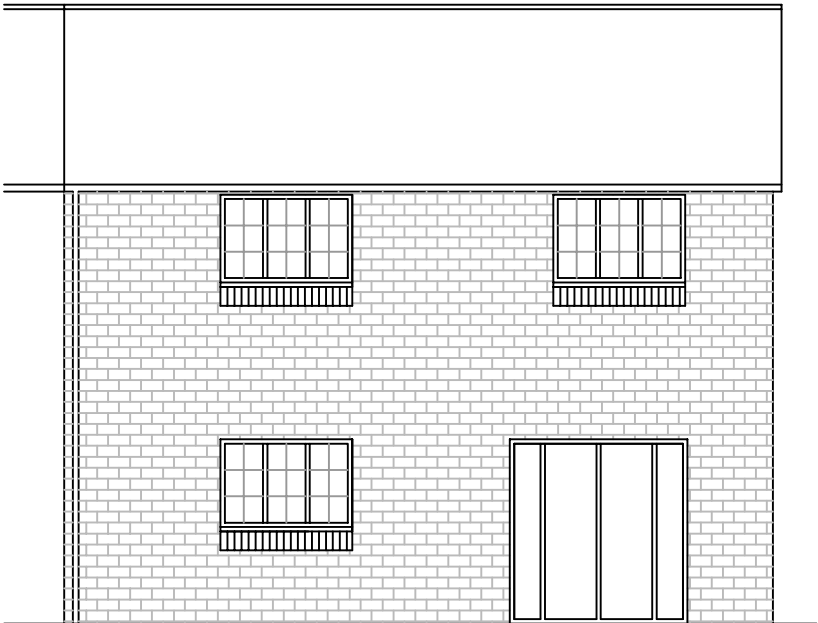


Existing Rear Elevation



Proposed Rear Elevation



Existing Right Hand Side Elevation

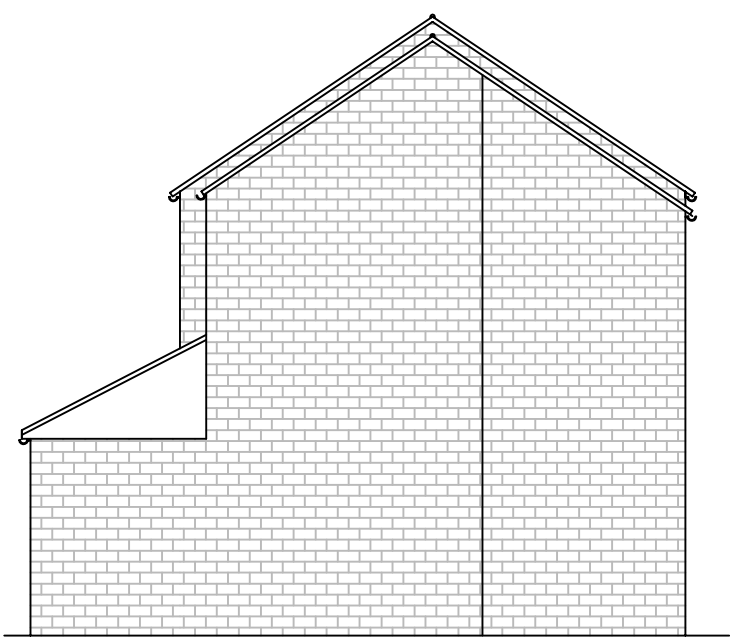

Proposed Right Hand Side Elevation

No scale measurements to be taken from this drawing. Site dimensions to be taken before commencing any work. Any discrepancies to be notified to Contract Administrator prior to commencement of works. All work and materials to be in accordance with Statutory Requirements and any discrepancies to be brought to the attention of CBA Ltd.

This drawing is the property of CBA Ltd. Copyright is reserved by them and the drawing is issued on the condition that it is not copied, reproduced, retained or disclosed to any unauthorized person(s), either wholly or in part without their consent in writing.

Revision Details: Revision A - 28.05.14
Revision B - 09.06.14
Revision C - 09.06.14

CBA
CHRIS BAKER
ASSOCIATES LTD
CHARTERED BUILDING
SURVEYORS

THE LONG BARN
LILEY LANE
ECKLANDS
MILLHOUSE GREEN
SHEFFIELD
S36 9NG
Tel: 01226 766033
info@cba-ltd.co.uk

33 LINDHURST ROAD
ATHERSLEY
BARNSELY
S71 3DB

Drawing Title:
EXISTING & PROPOSED ELEVATIONS

Drawn By: LEK
Date: APRIL 2014
Scale: 1:100 on A3
Drawing No: LK/P/G/33LR/D-03
Revision: RevC - 09.06.14