


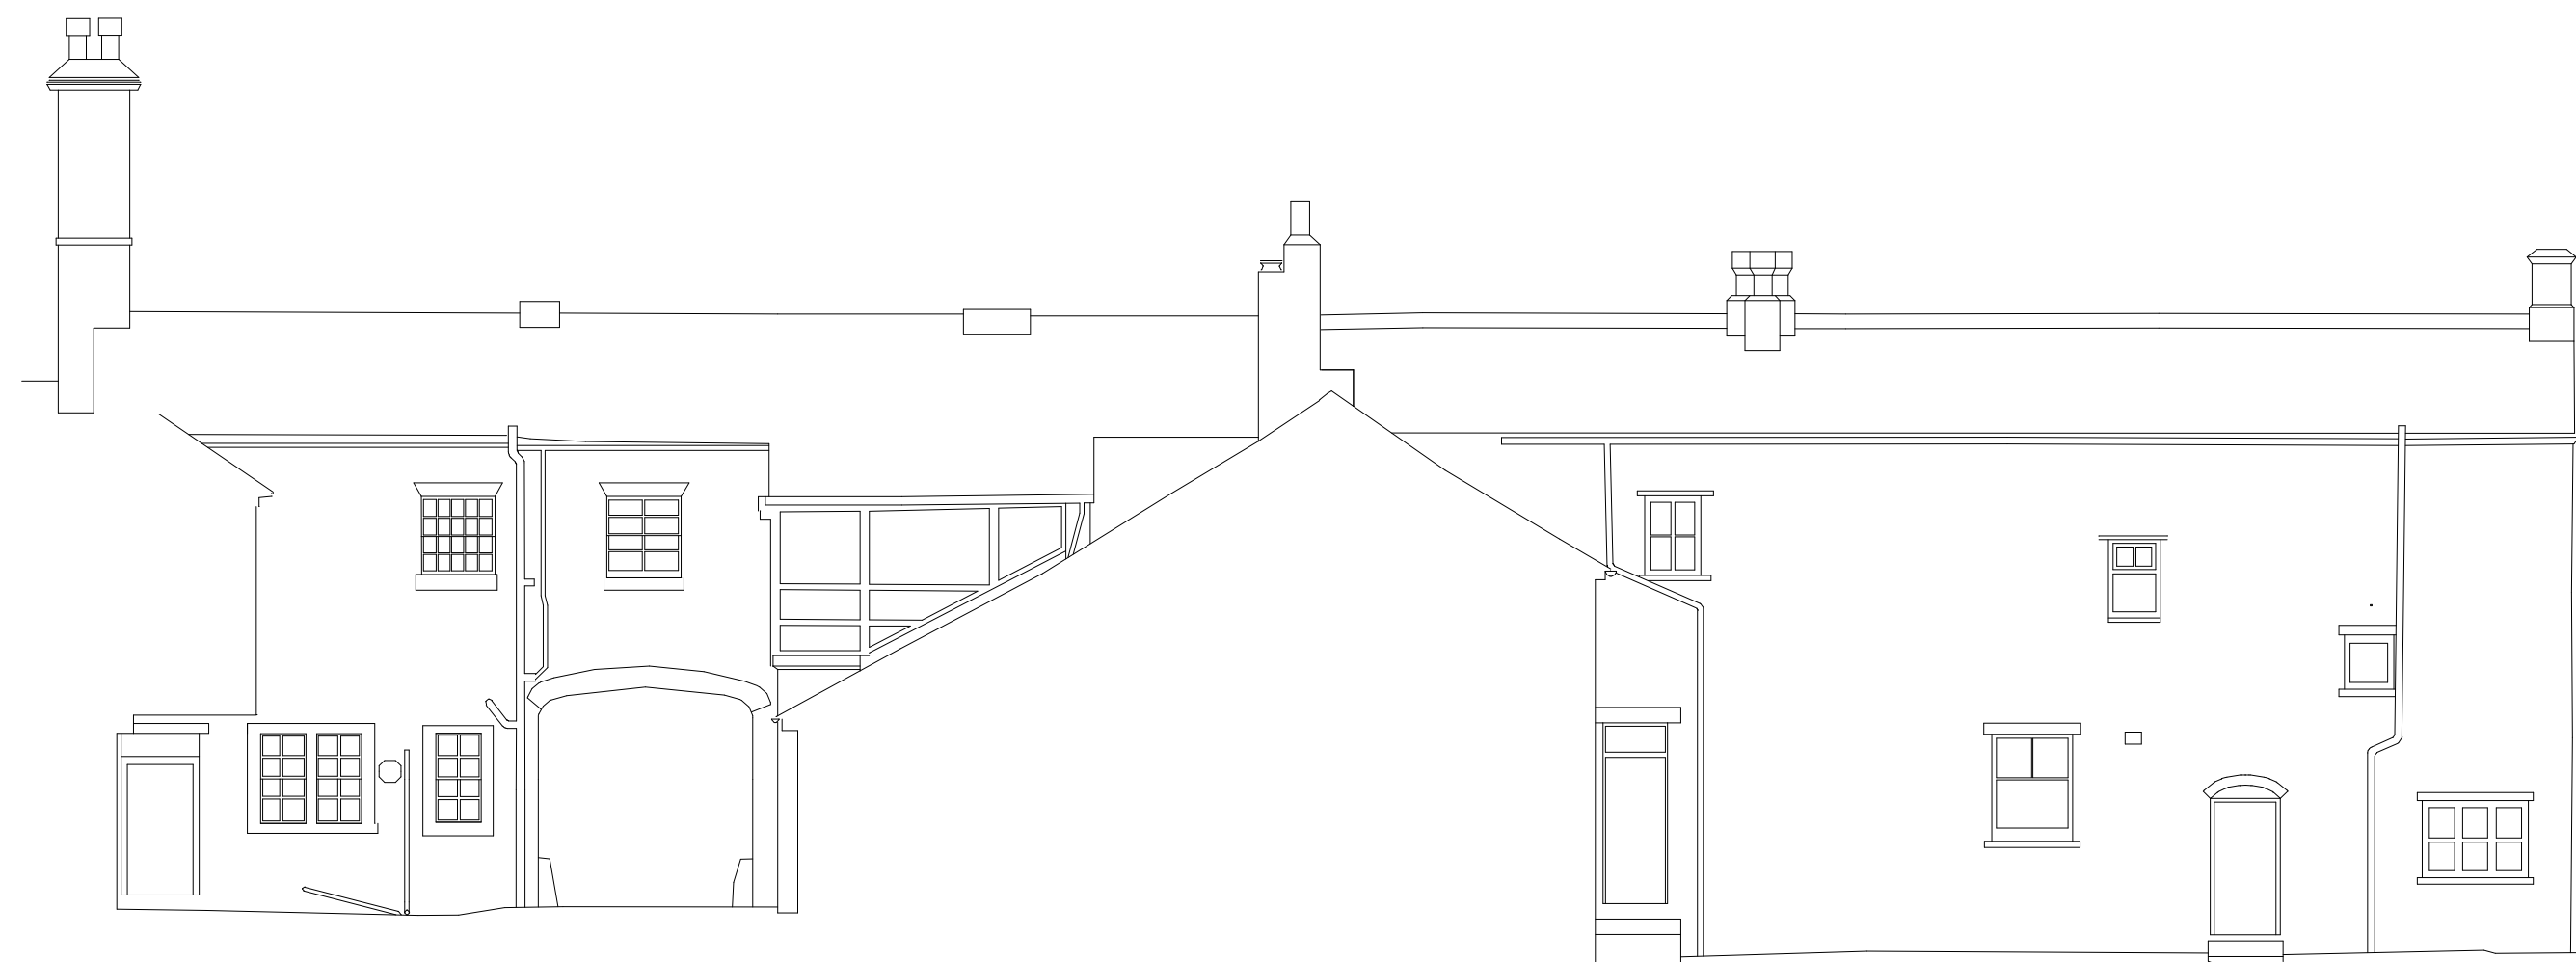




SOUTH ELEVATION



EAST ELEVATION



NORTH ELEVATION

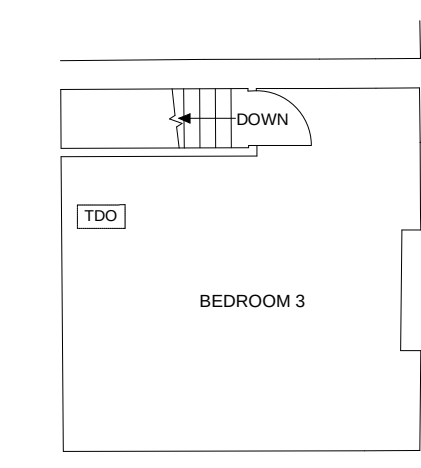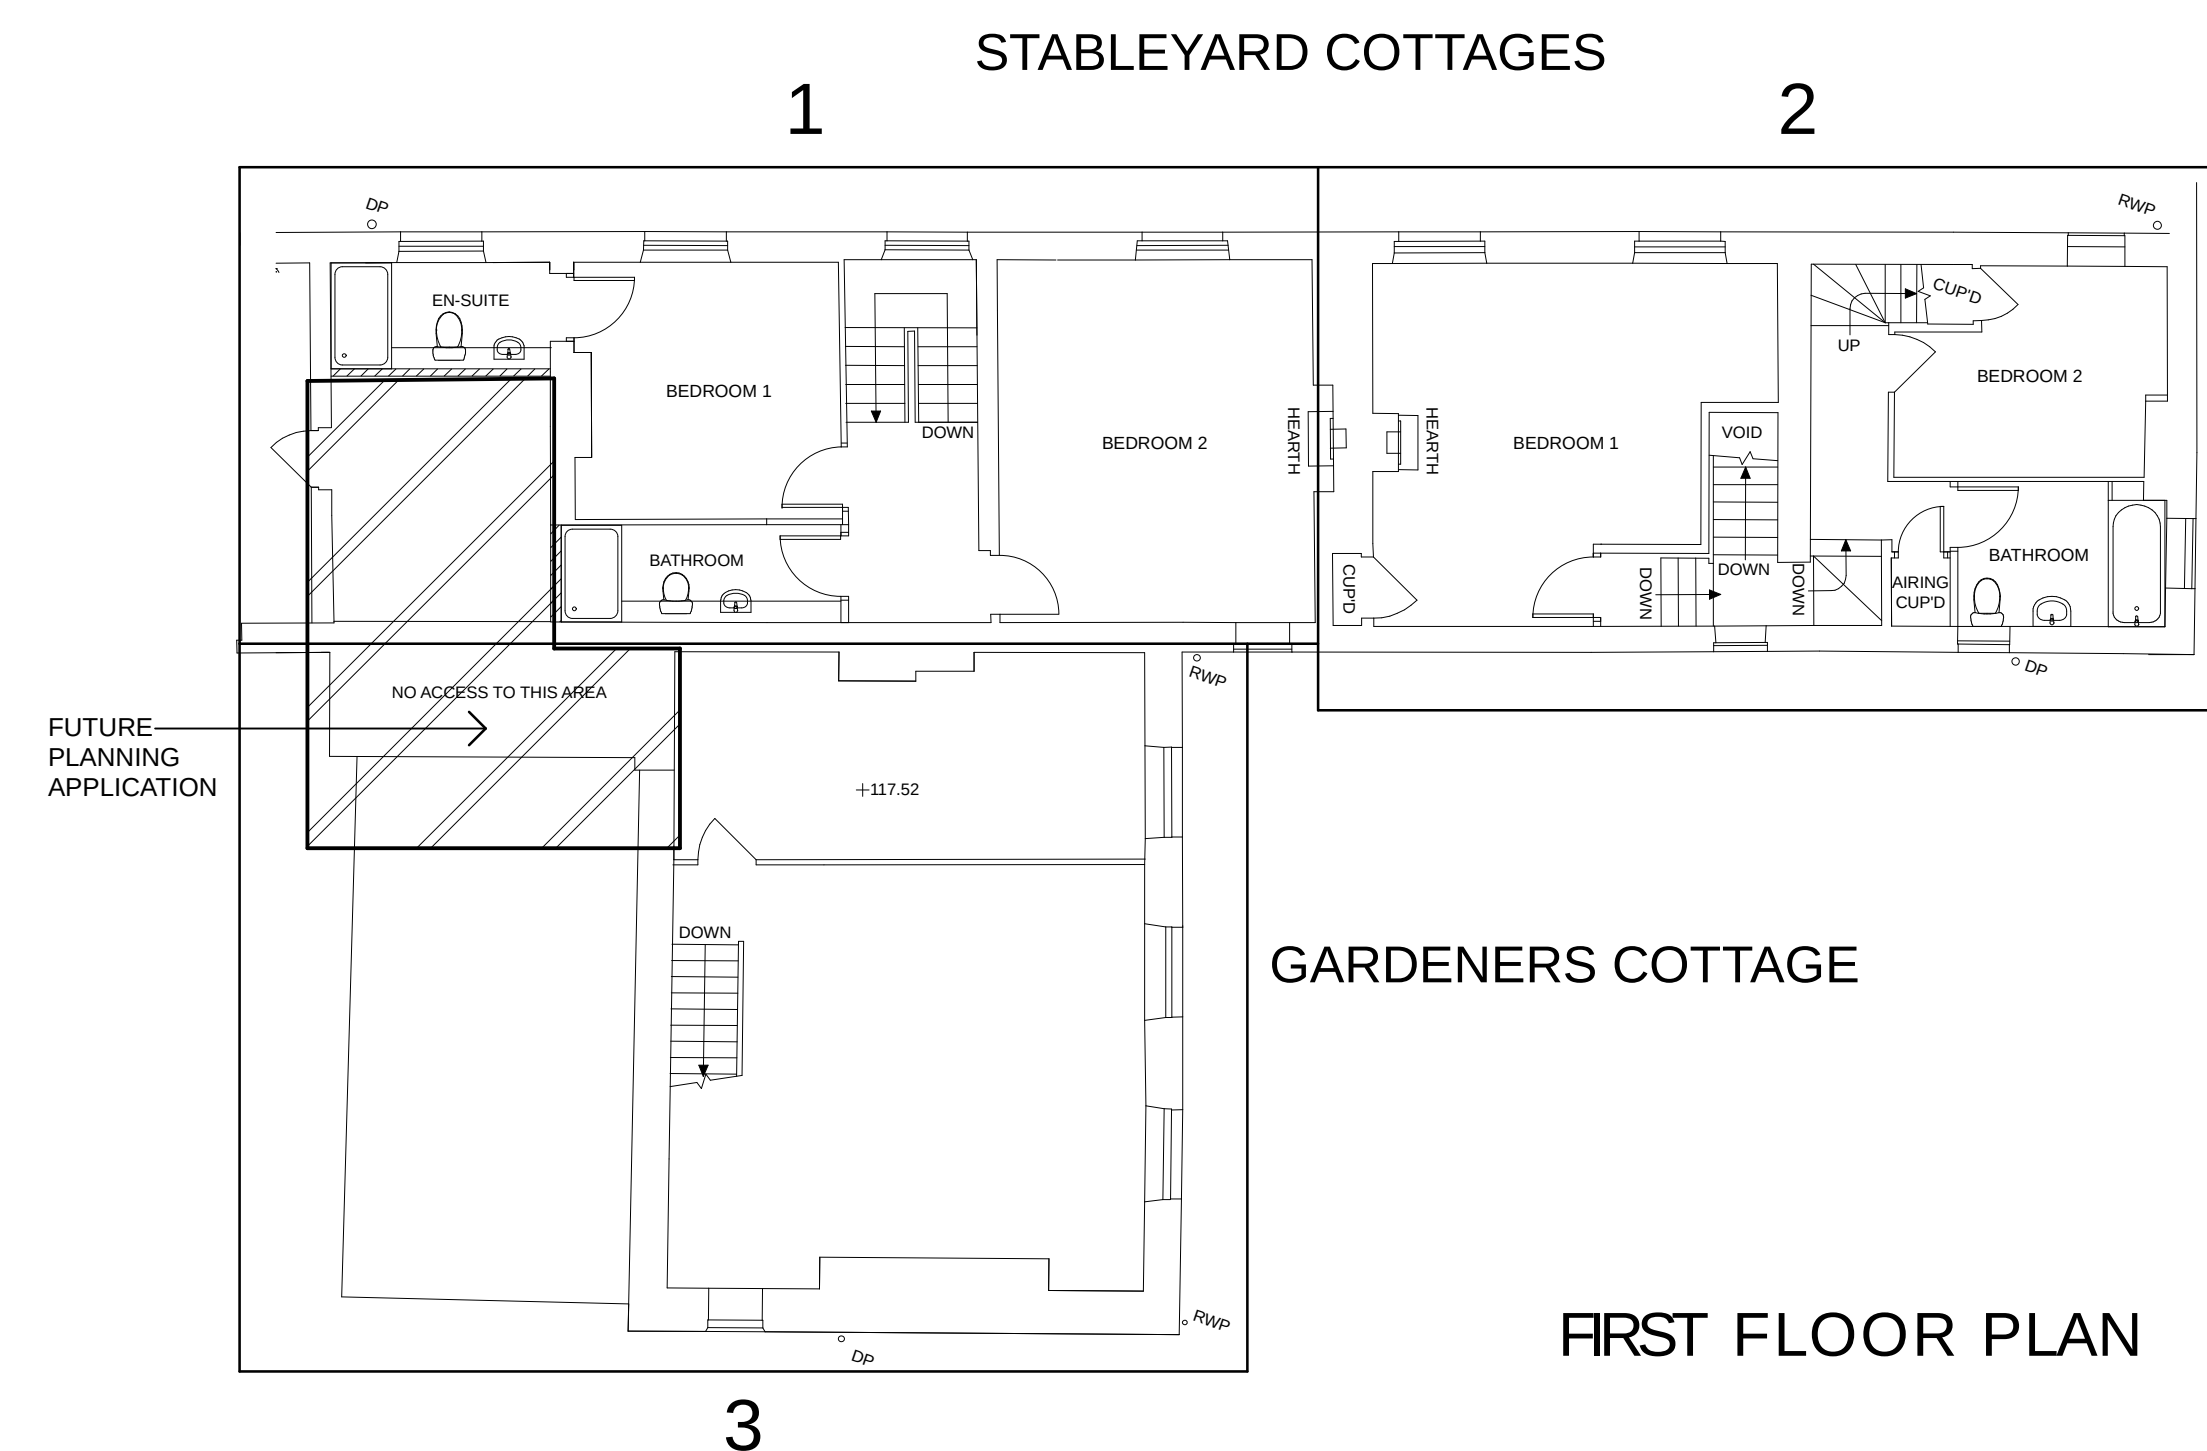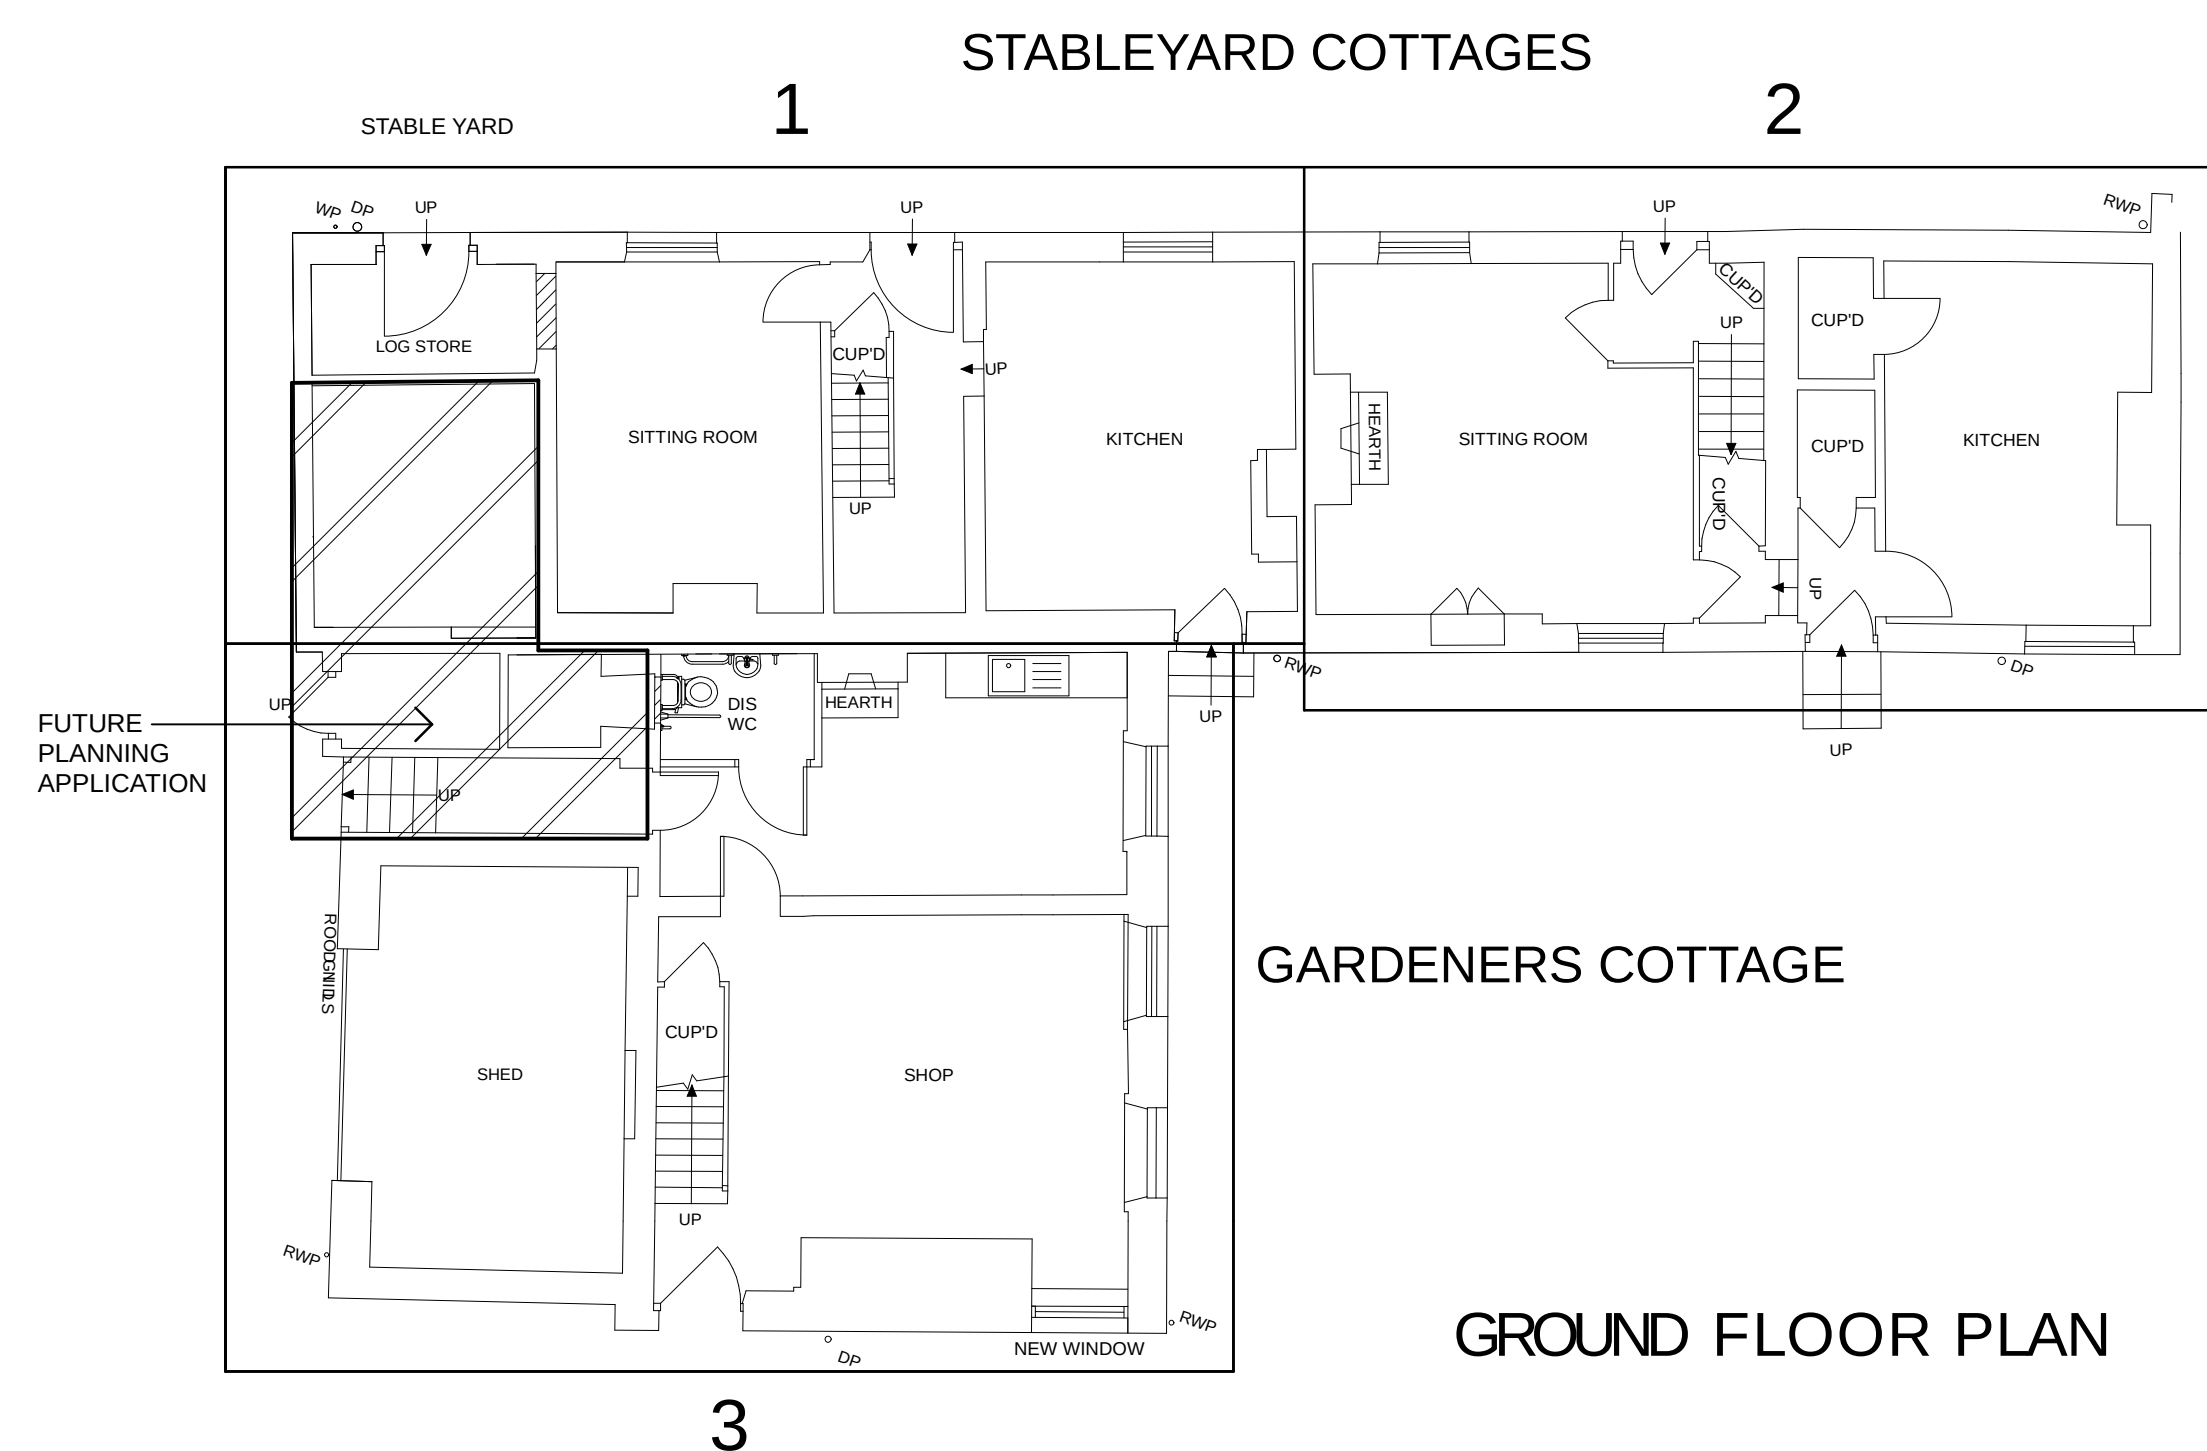

SECOND FLOOR PLAN



DRAWING TITLE		
STABLEYARD COTTAGES - PROPOSED PLANS & ELEVATIONS		
JOB DESCRIPTION:		
CANON HALL PARK, BARNSELEY		
DRAWING SCALE:	DATE:	DRAWING REF:
1:100 @ A1	JANUARY 2016	2577.108A
BAART HARRIES NEWALL		
ARCHITECTS		
1 WILDERHOPE HOUSE POURNEY GARDENS BELLE VUE SHREWSBURY STS TLU Fax: 01743 364544 Tel: 01743 361261		

PLANNING AND
LISTED BUILDING