


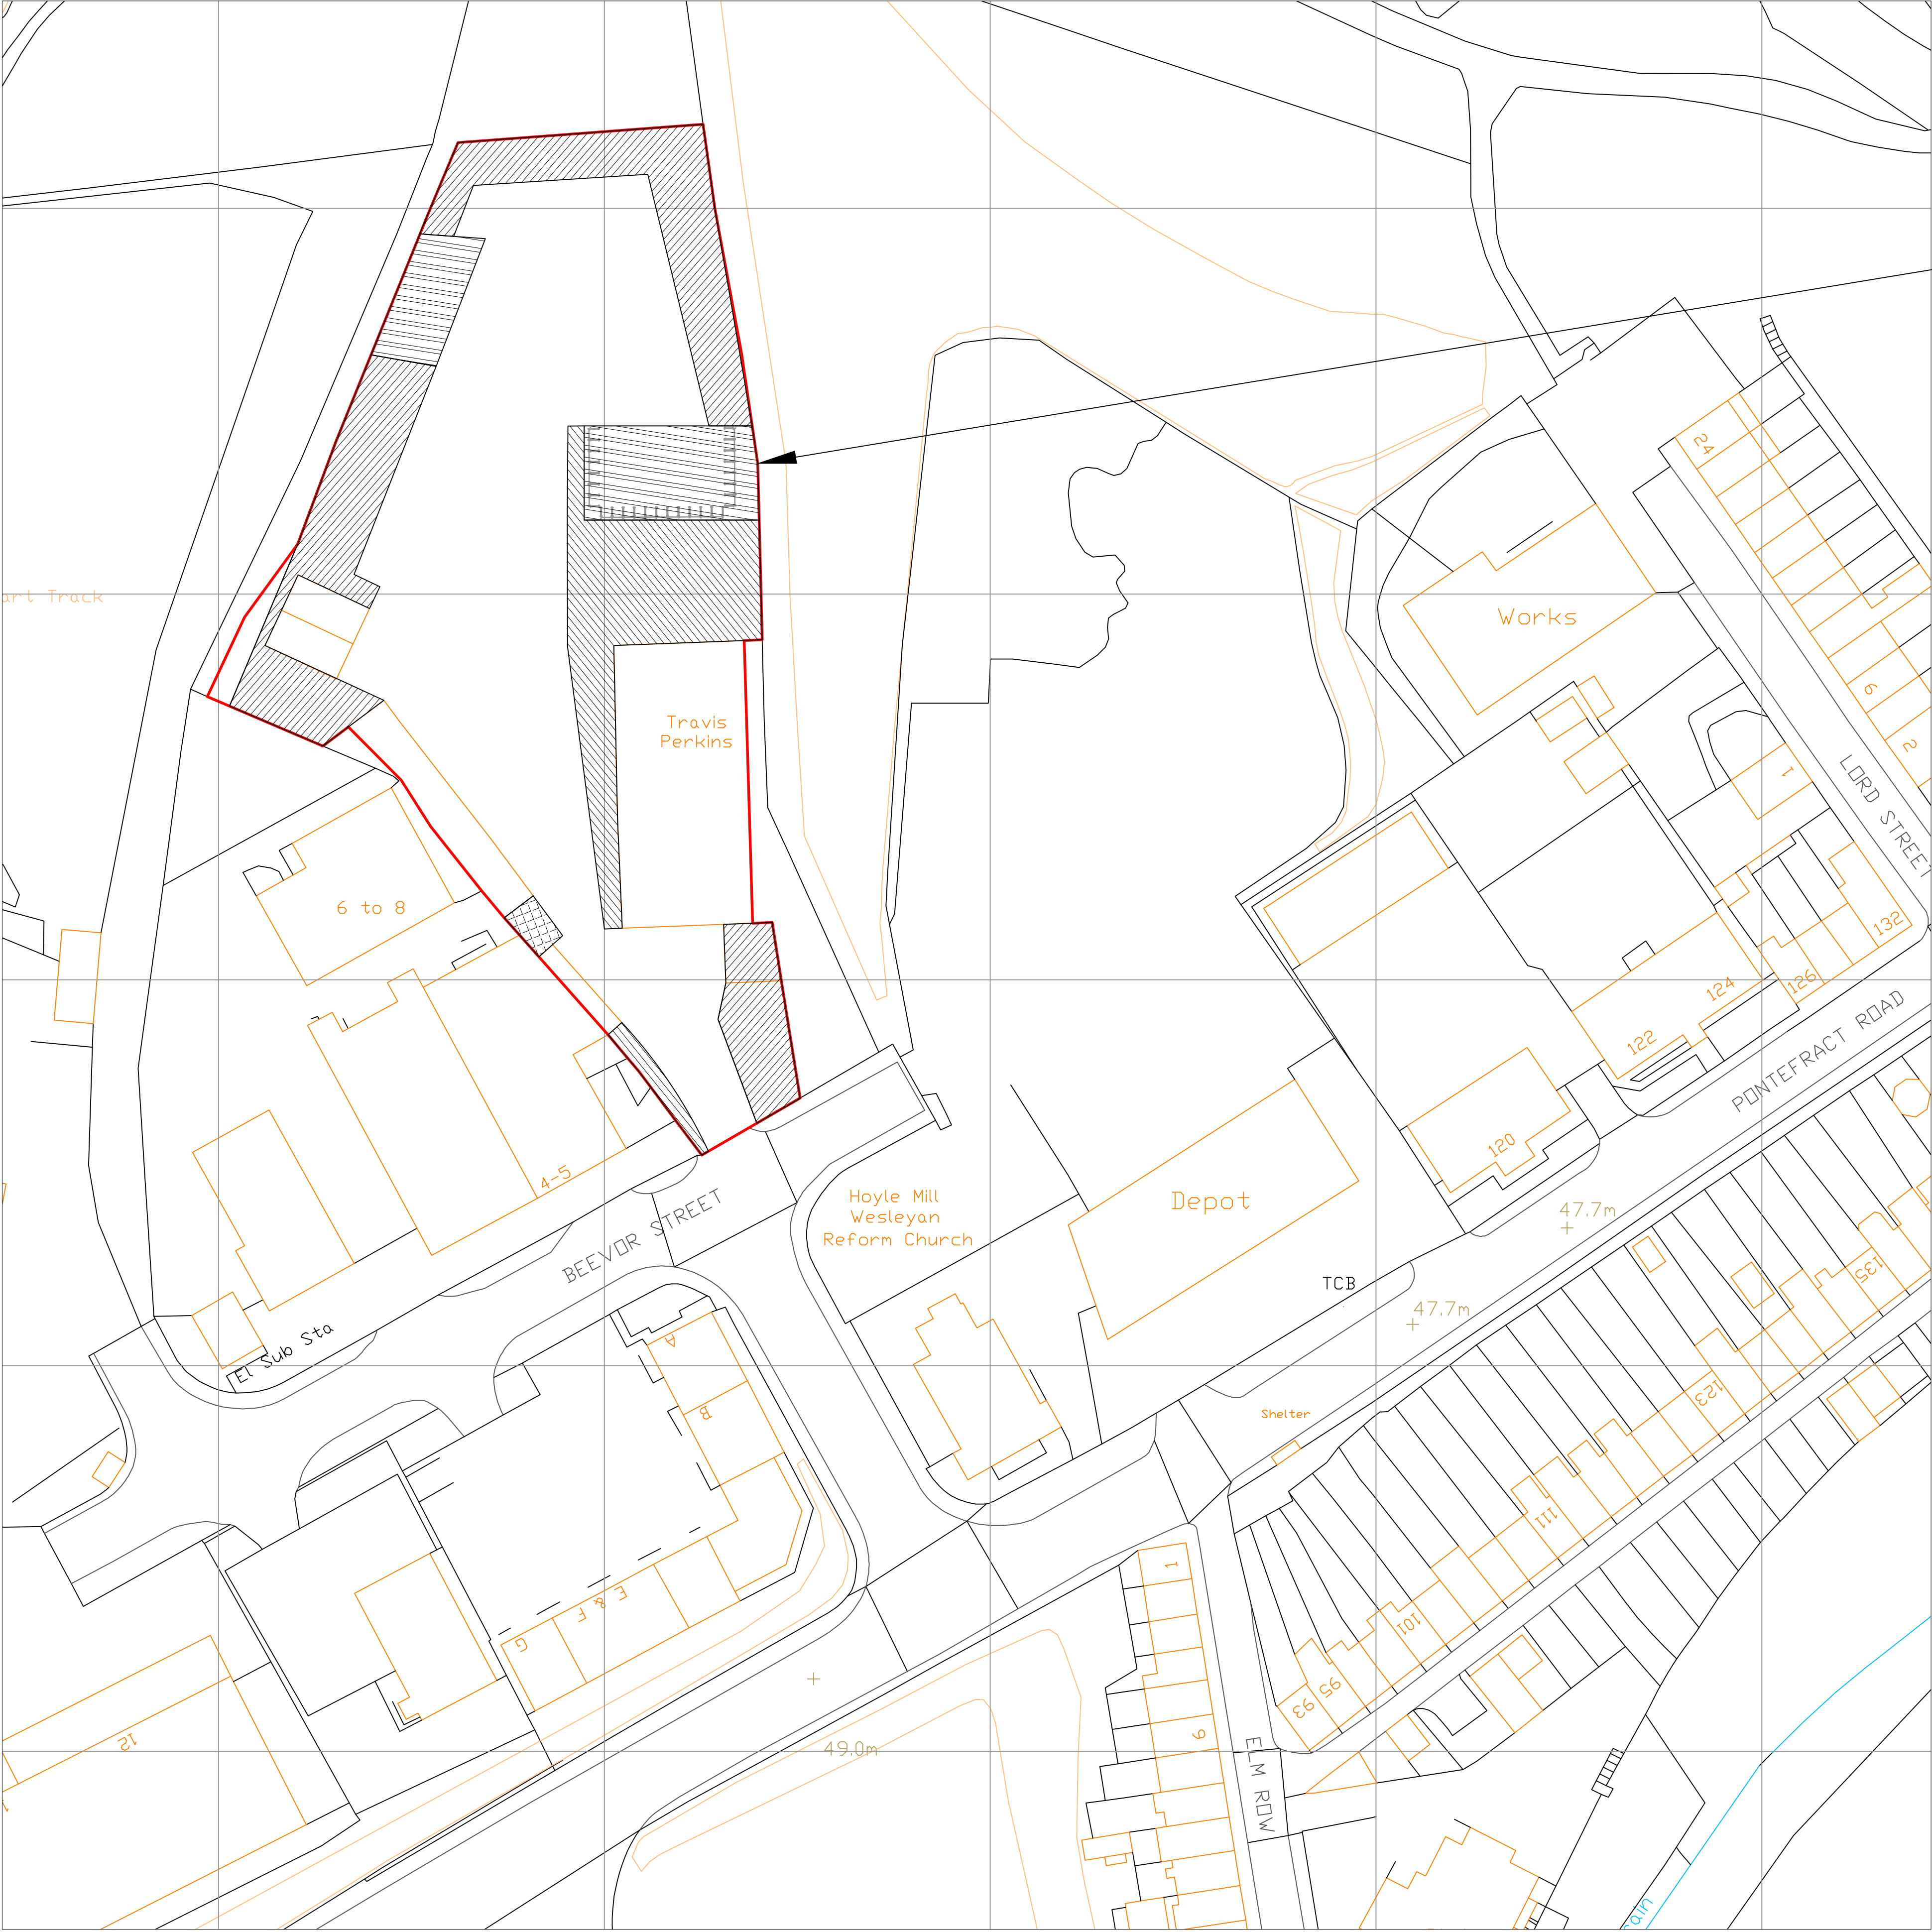

Travis Perkins Barnsley are proposing to install Cantilever Racking within the east area of their site. The Cantilever will be a maximum height of 5.5M when the stock is stored on it throughout the year.

	External Storage 2.5M
	External Storage 3.0M
	External Storage 5.5M
	External Storage 6.0M

	10m @1:100
	50m @1:1250

KN Shopfitters Ltd
Unit 19
Swannington Road
Broughton Astley
Leicester
LE9 6TU
Tel: 01455 283800


DRAWING REF:
KNS-1182

CLIENT:
Travis Perkins

PROJECT: Travis Perkins,
Industrial Estate,
Pontefract Road,
Beevor St,
Barnsley S71 1HN

TITLE
Proposed Site Plan

DATE: July 2019	SCALE: 1:500@A1
DRAWN BY: DS	CHECKED BY: RO
DRAWING NO: KNS-1182-102	REVISION: R2

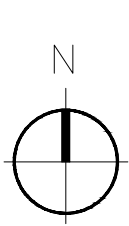

BLOCK PLAN
1:500 @ A1