




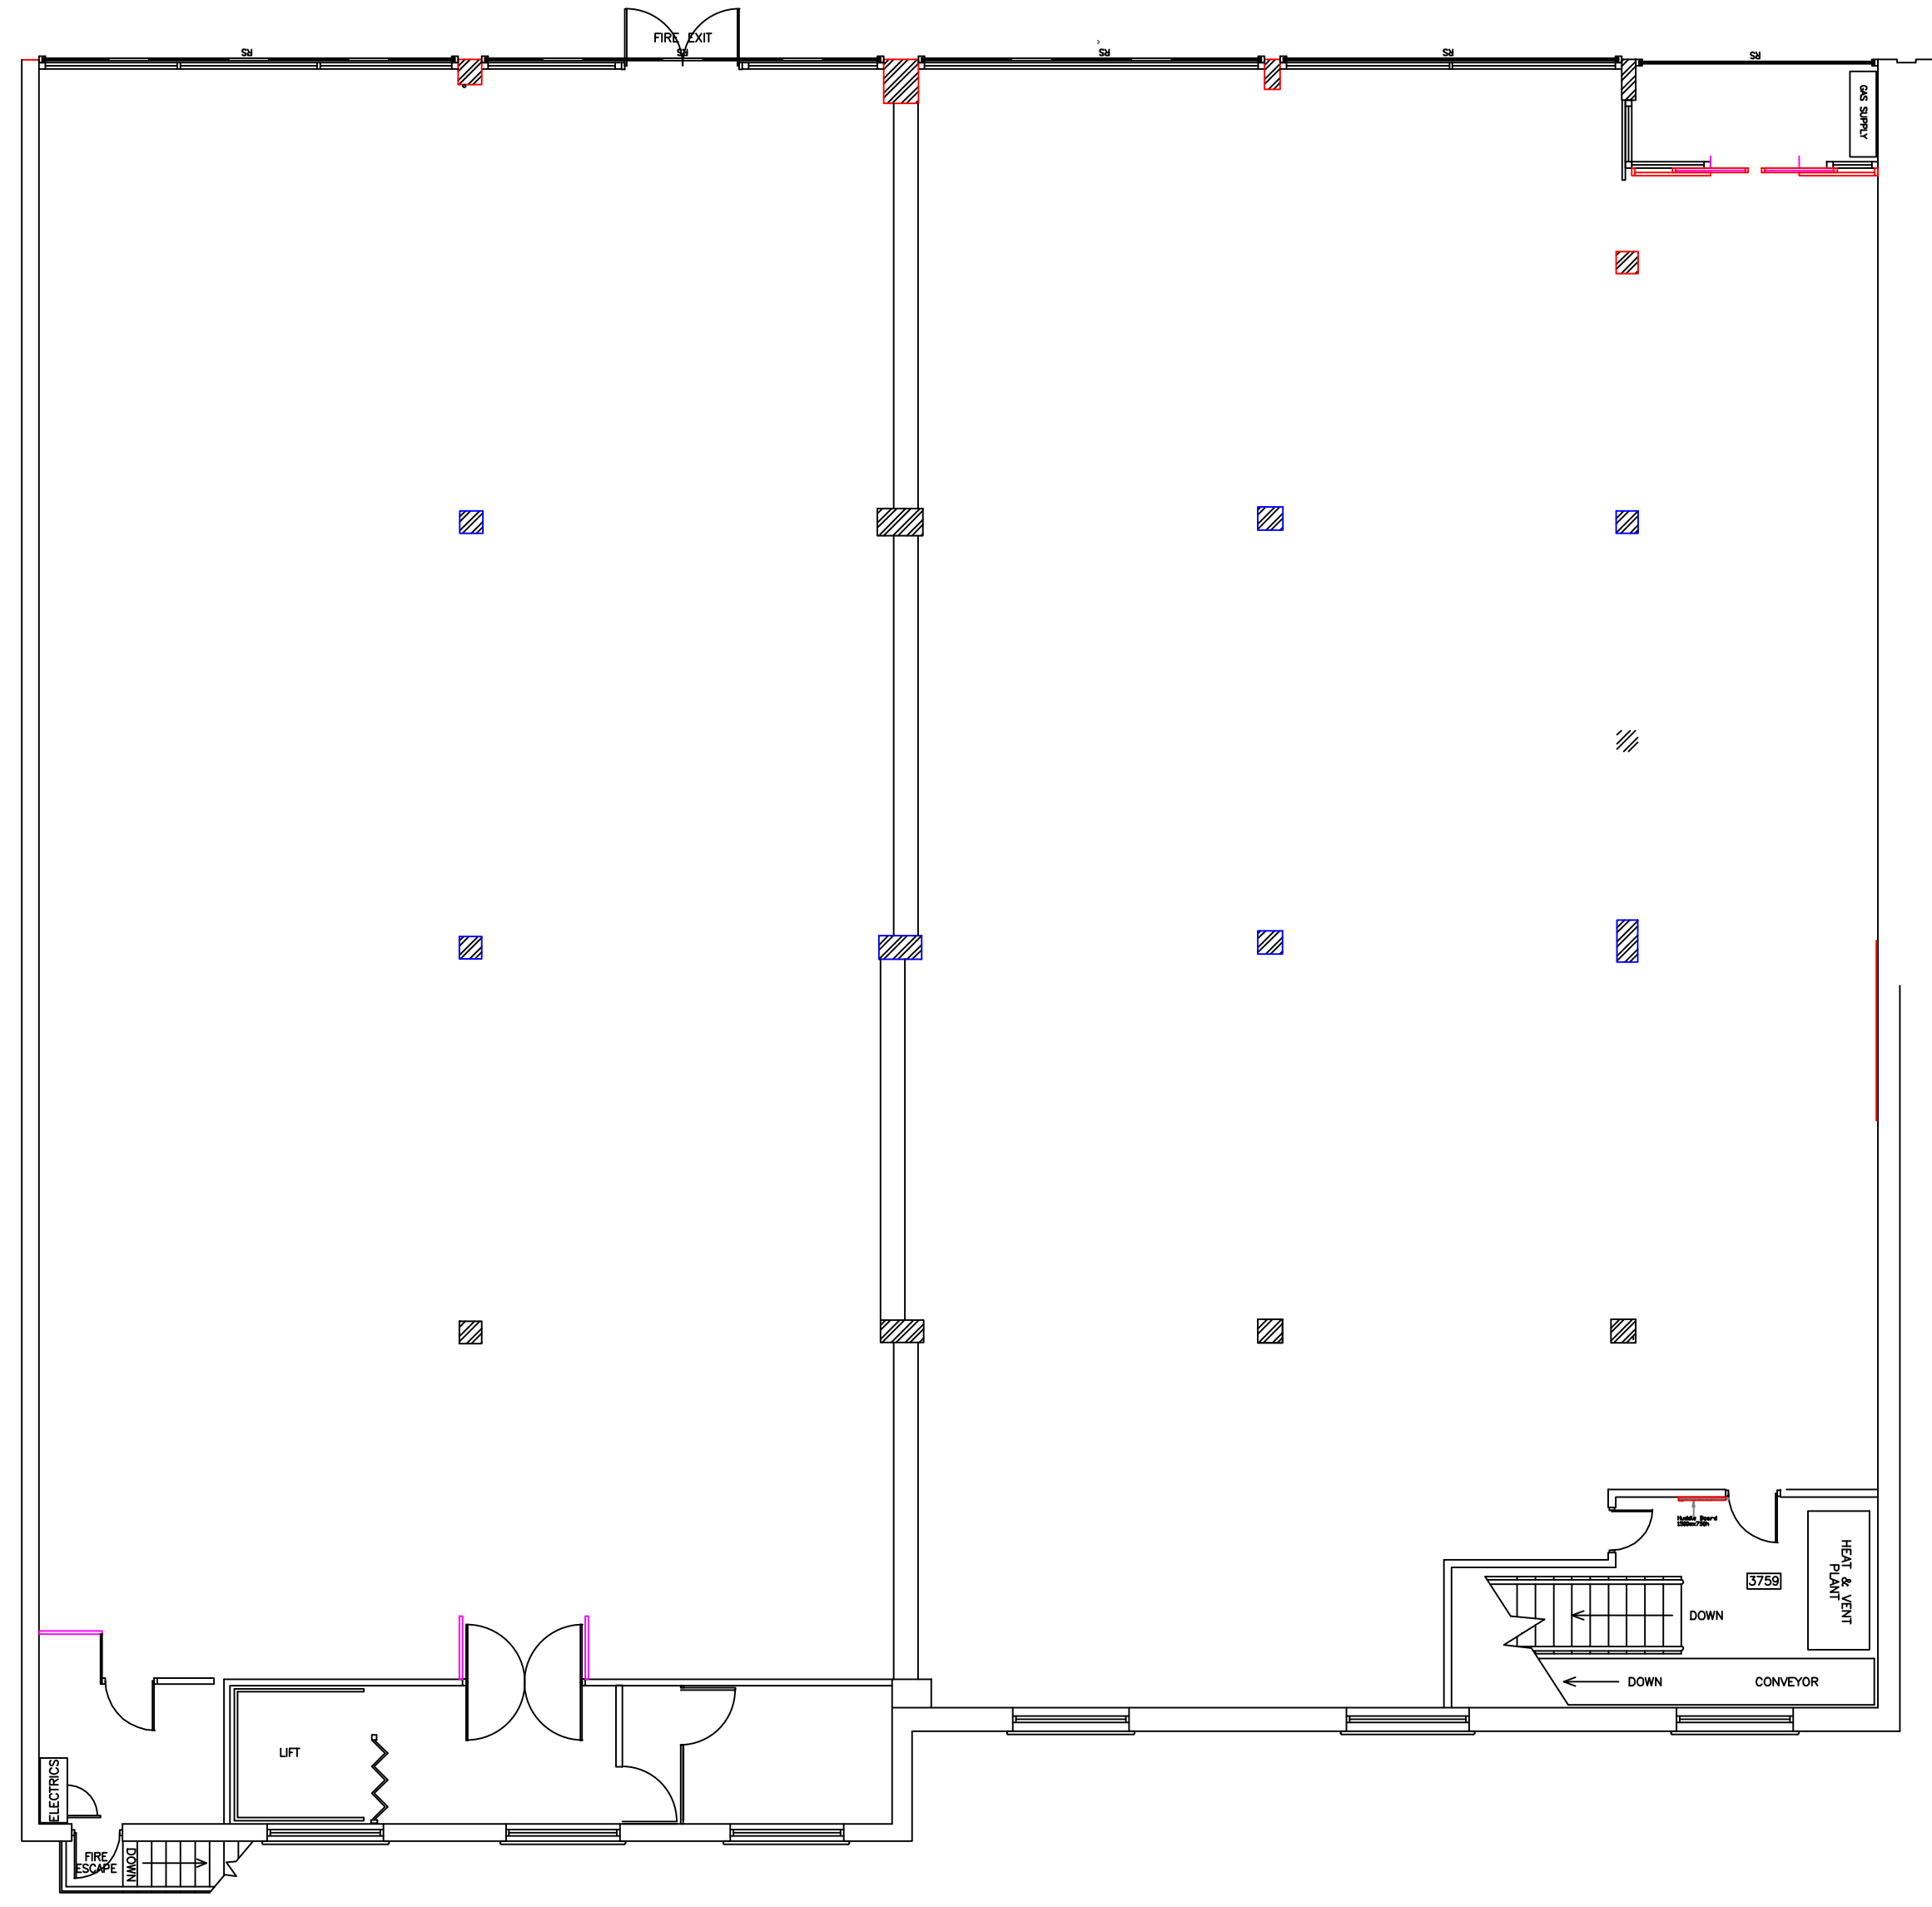


GROUND FLOOR PLAN AS EXTG

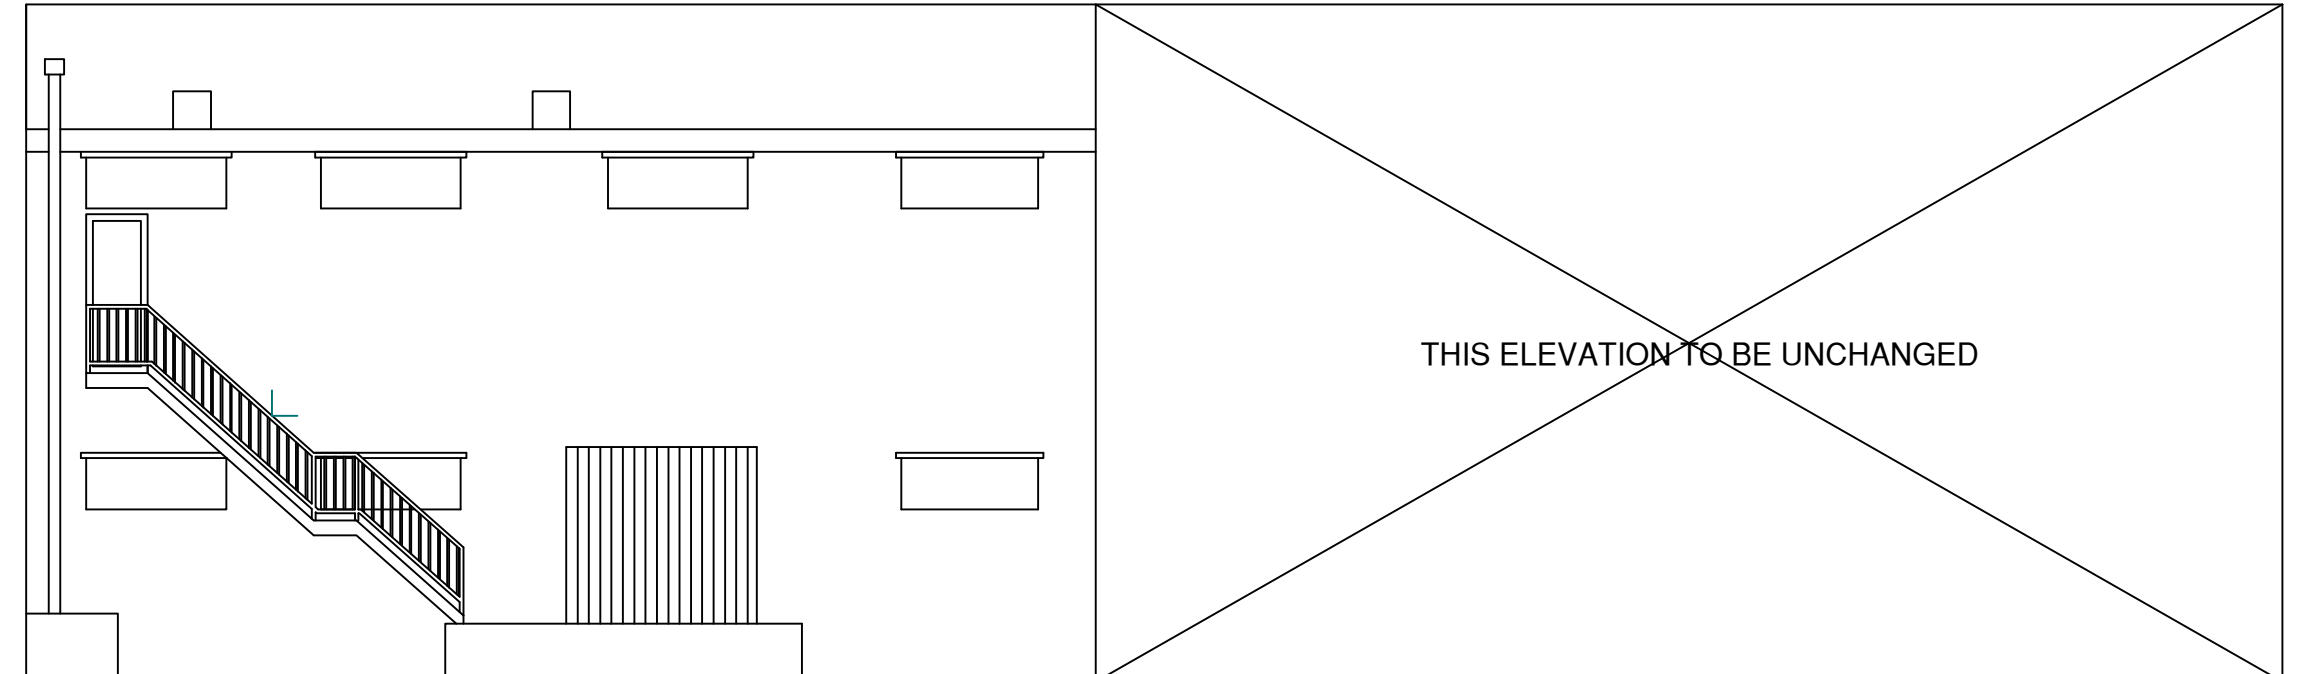

REAR ELEVATION AS EXISTING

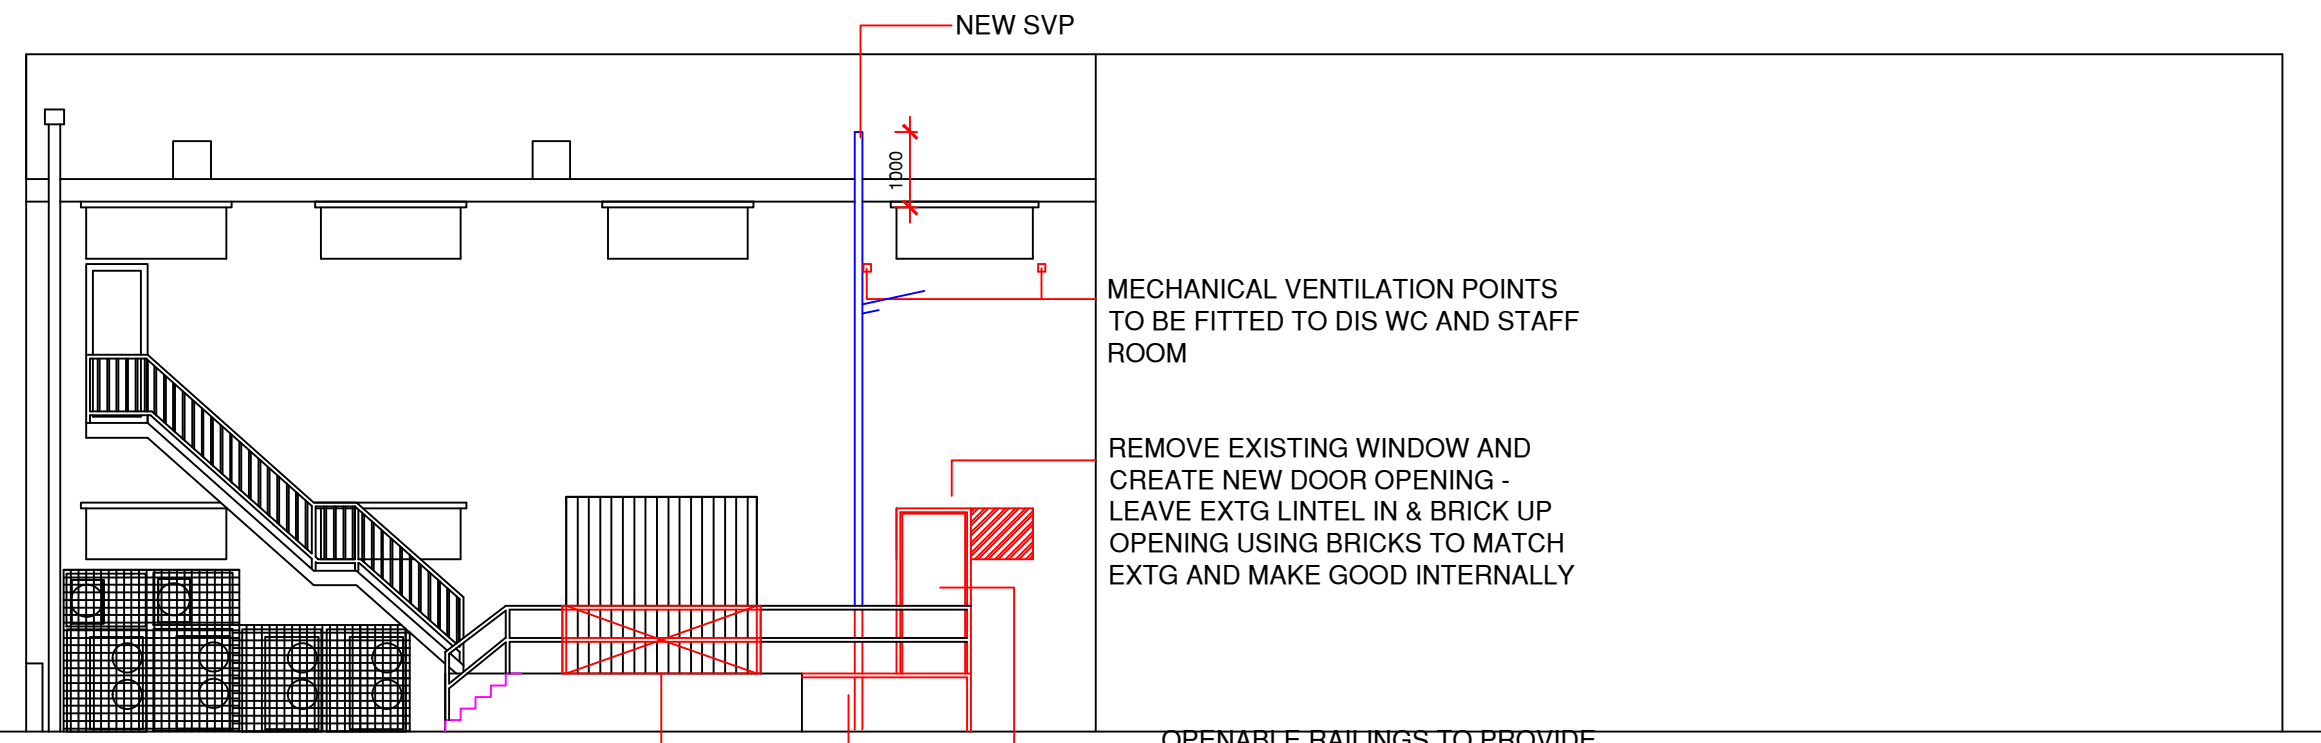


REAR ELEVATION AS PROPOSED

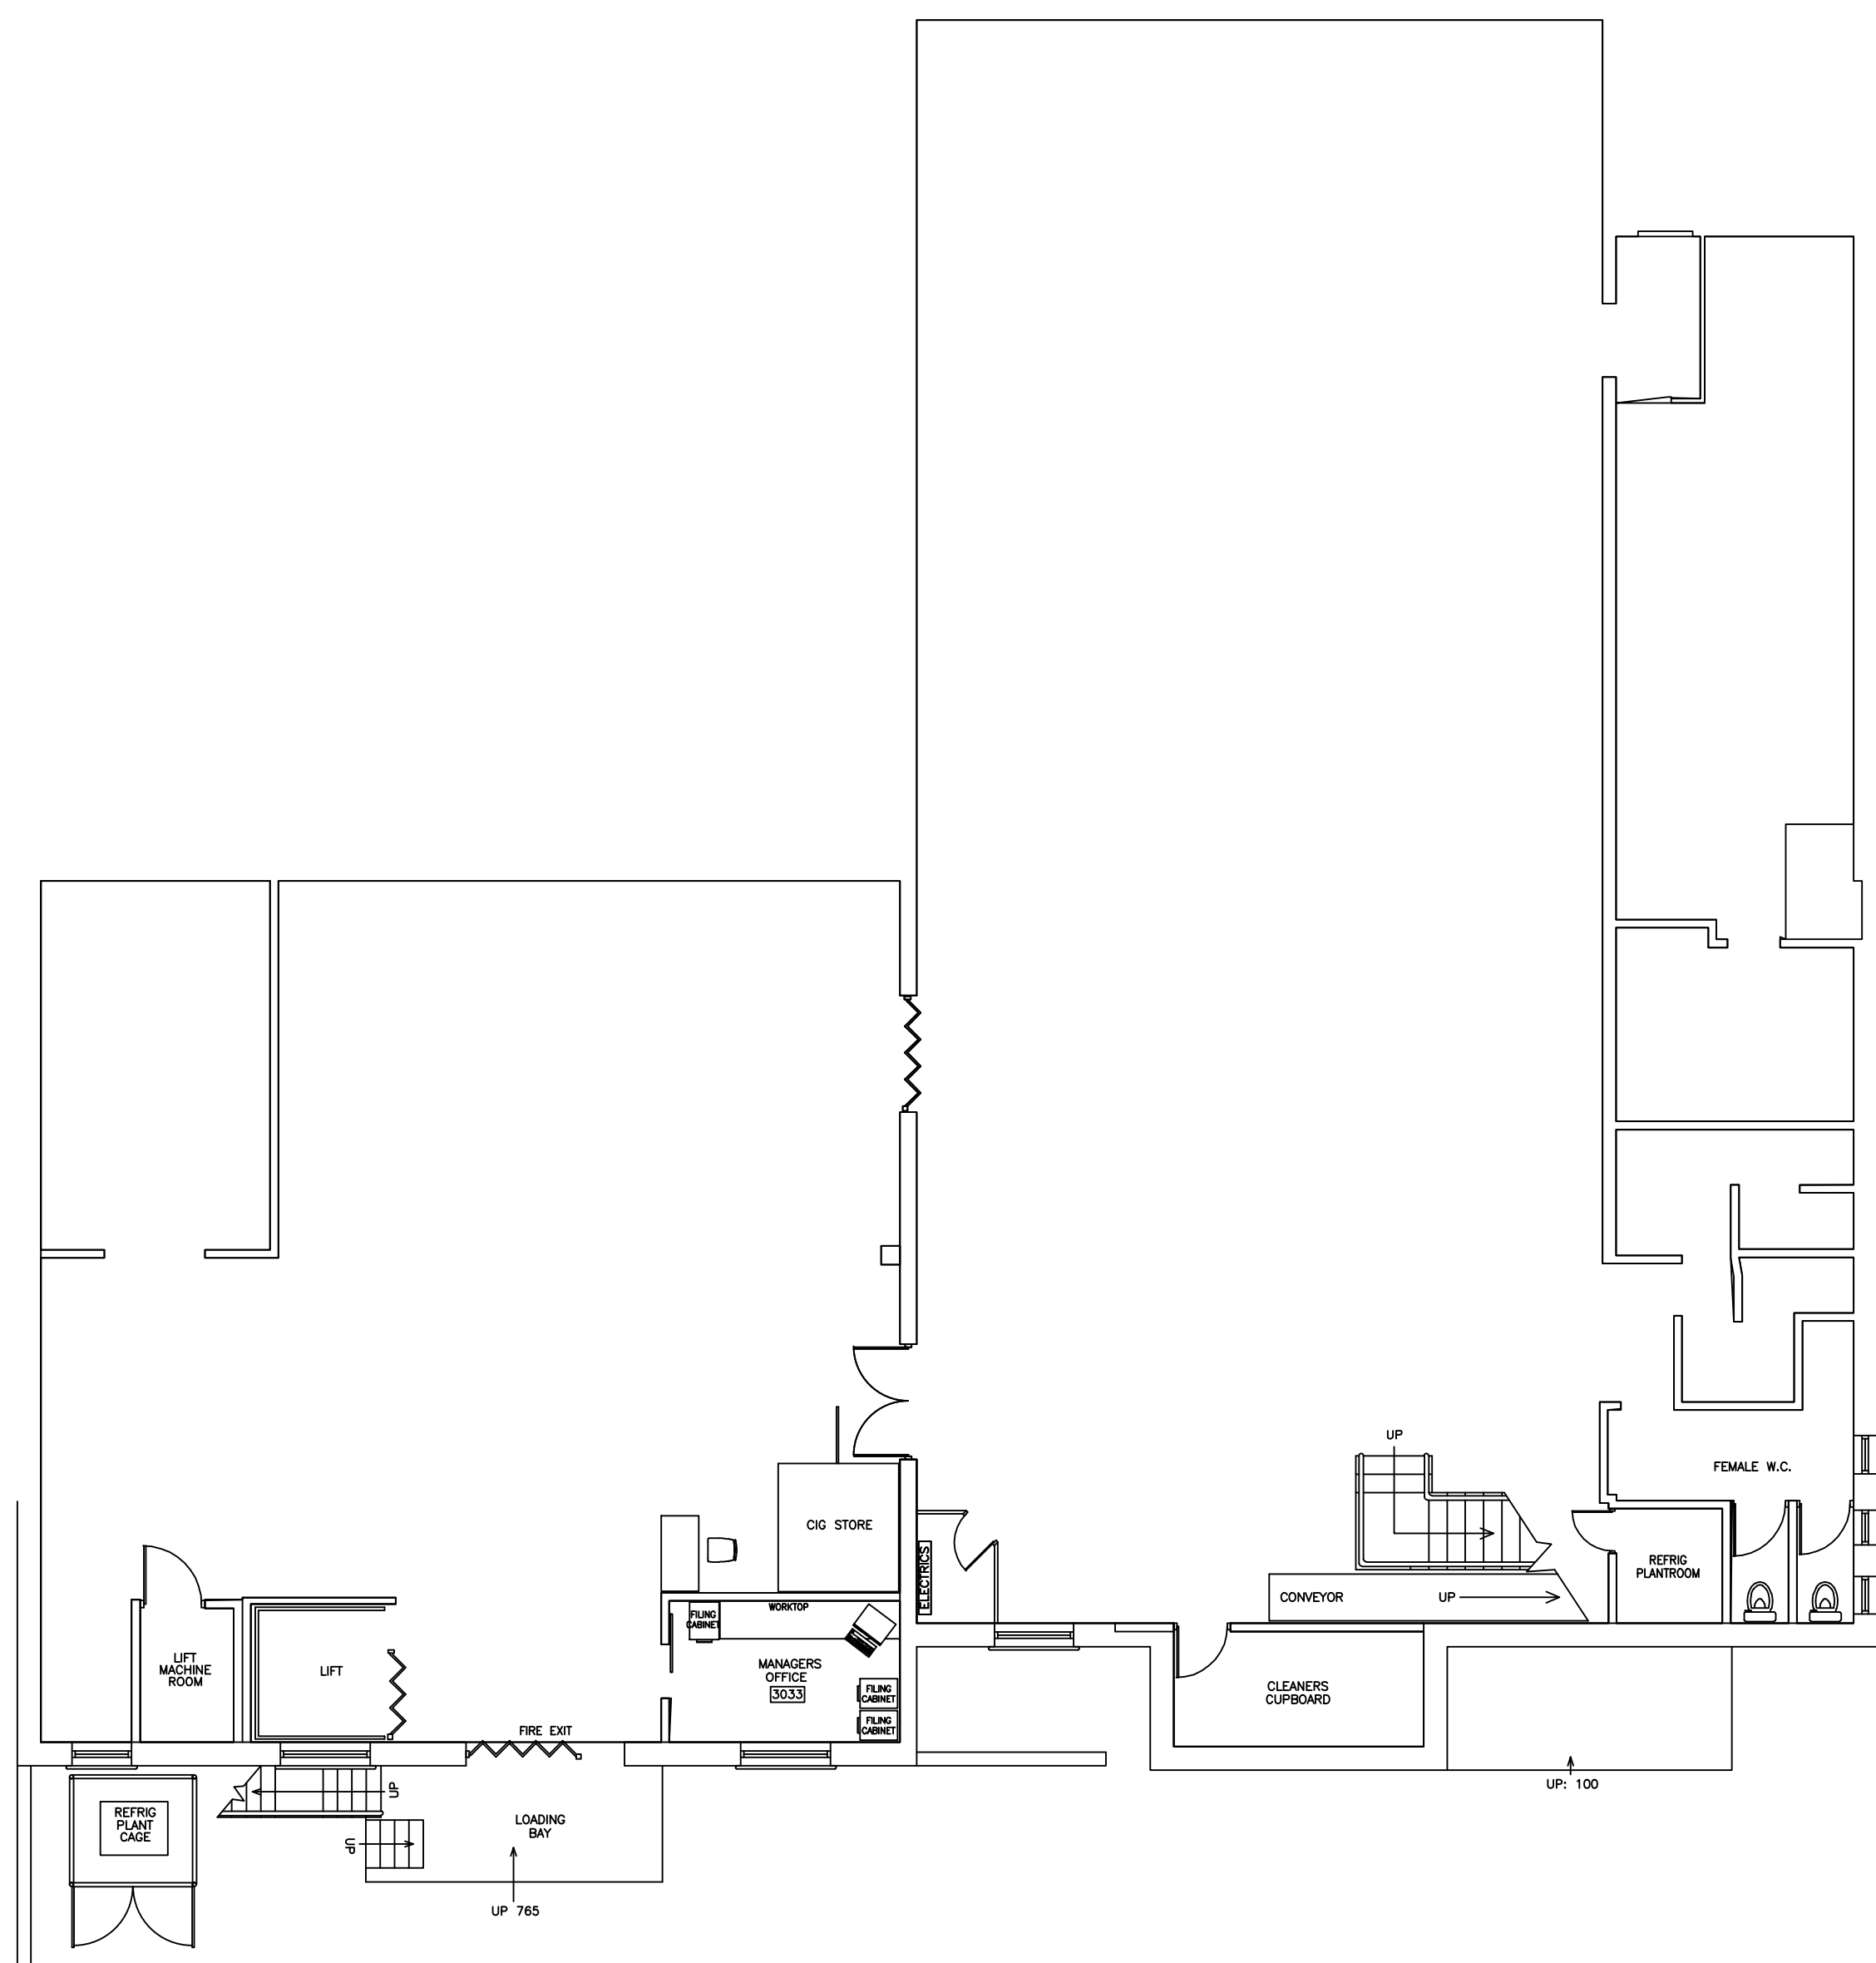


BASEMENT PLAN AS EXTG




FRONT ELEVATION AS EXISTING

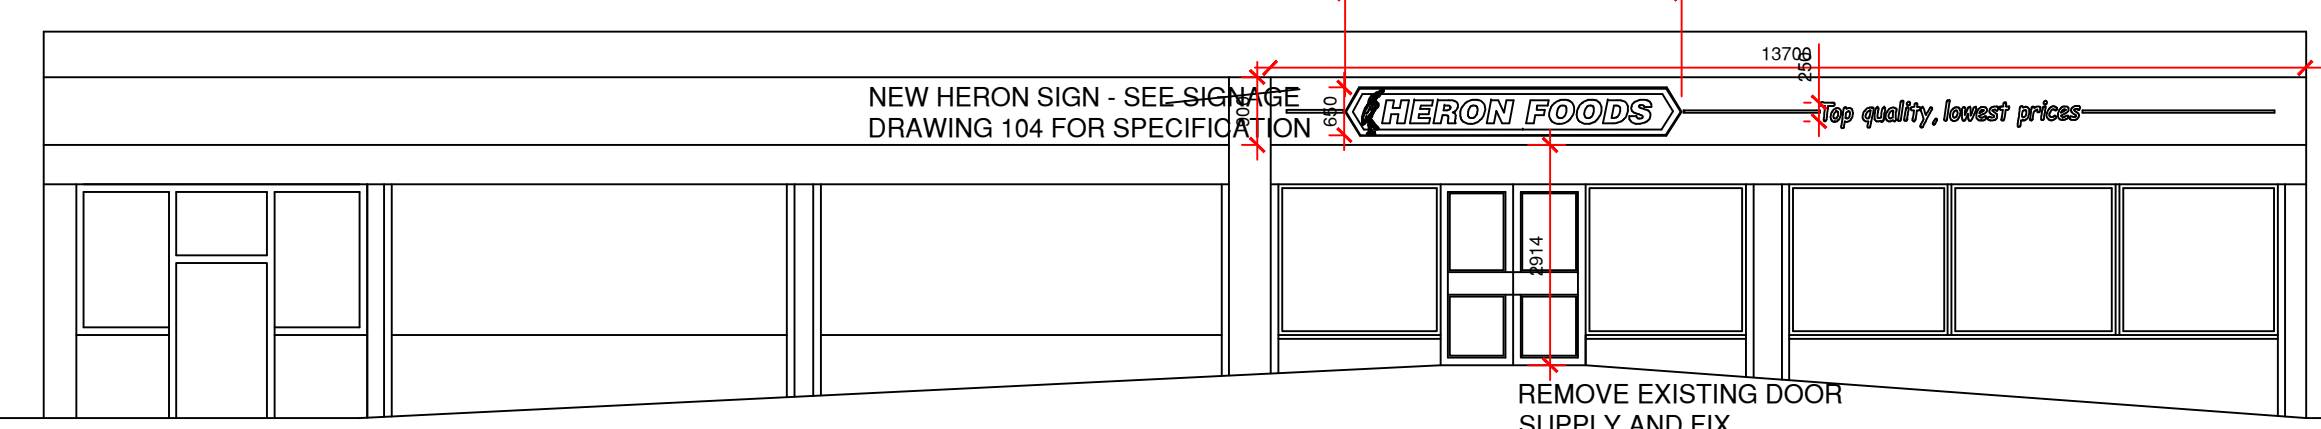

FRONT ELEVATION AS PROPOSED

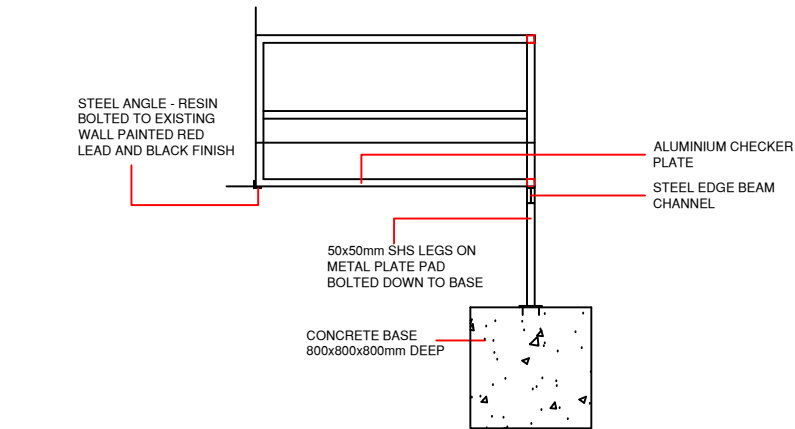

SECTION THROUGH FIRE ESCAPE LANDING 1:50

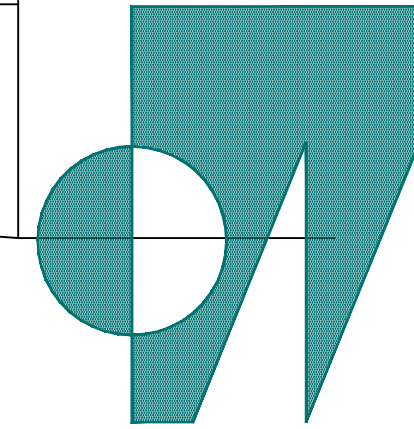

CLIENT + HERON FROZEN FOODS LT
PROJECT + WOMBWELL
DRAWING + PLANS AS EXTG ELES AS EXTG/PROP
JOB NUMBER + 29-47 DRAWING NUMBER + 2947-02
SCALE + 1=100 REVISION +
DEREK MORRIS ARCHITECTS LIMITED
THE STUDIO + MALT KILN ROAD + FENTON + LINCOLN + LN1 2EW
Telephone + 01427 718910 Email derek-morris@btconnect.com