

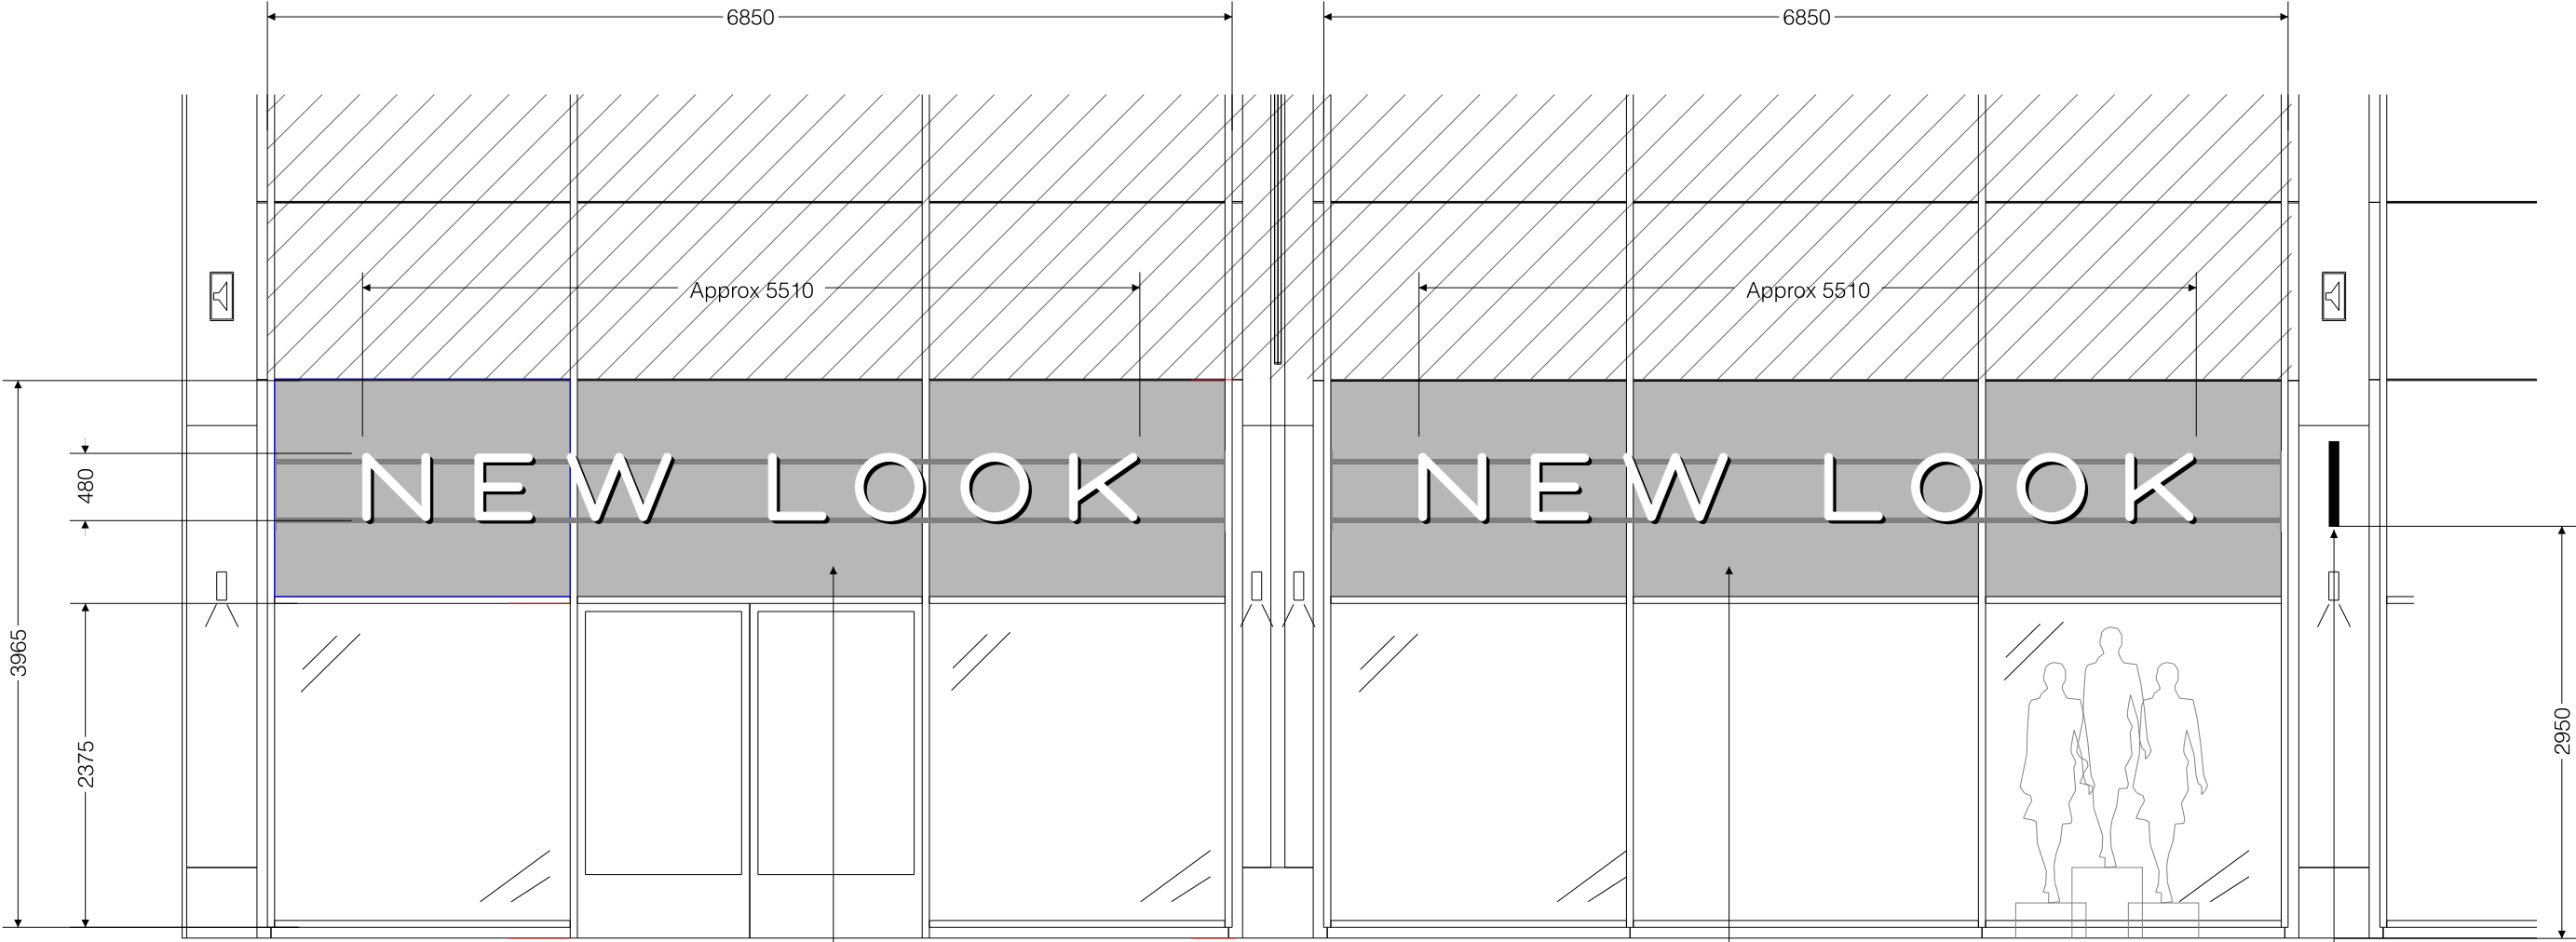


| Revisions: |          | Description: |
|------------|----------|--------------|
| A          | 00/00/00 |              |

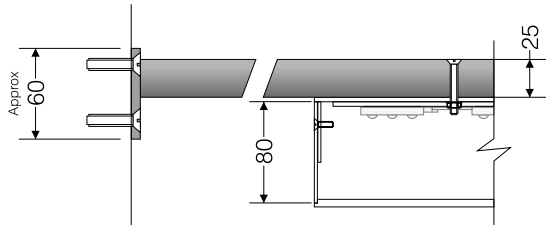

**Shopfront Elevation**  
Scale 1:50 @ A3.

Semi opaque reflective film applied to rear of glazing  
600 x 600 double sided projecting sign  
See drawing Barnsley - 02 for detail.

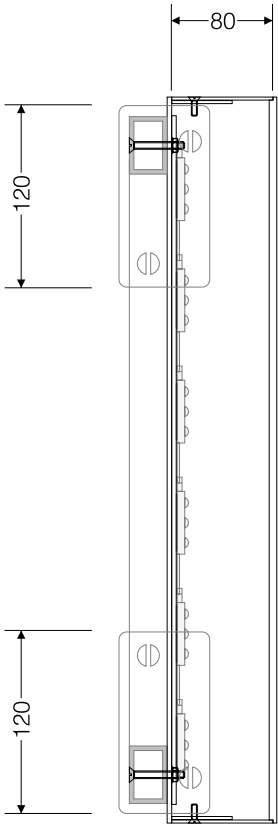

**Fixing Detail Plan**  
Scale 1:5 @ A3.

**Letter Section**  
Scale 1:5 @ A3.

**2no Sets  
Rail Mounted Lettering**

- Framework / Rails:**  
38 x 25 x 3mm aluminium RHS rails tied together with 25 x 25 x 3mm aluminium SHS, 120 x 60 x 5mm aluminium plates fixing into cheeks of existing pillars, secondary fixings into glazing mullions, all powder coated colour of choice.
- Lettering:**  
70mm deep x 480mm high built up aluminium finished satin black, rimless 5mm opal LED acrylic faces.
- Backplates:**  
Built up 40mm deep aluminium powder coated colour of choice on rears.
- Illumination:**  
Internal cool white 6500k LED lighting mounted onto 3mm white Foamex giving face illumination only.



**HARPER SIGNS**

Harvey Combe Station Road Killingworth  
Newcastle Upon Tyne NE12 6QQ  
Tel (0191) 268 6394  
www.harpersigns.co.uk  
e-mail signs@harpersigns.co.uk

|                                                                                                  |                |
|--------------------------------------------------------------------------------------------------|----------------|
| Client :<br>New Look Retailers.                                                                  |                |
| Site :<br>New Look,<br>Barnsley Glass Works,<br>Barnsley.                                        |                |
| Drawn by :  | Date: 24/02/22 |
| Scale : 1:50 / 1:5 @ A3.                                                                         |                |
| Drawing No.<br><b>Barnsley - 01</b>                                                              | Rev            |

NOTE:  
This drawing should not be scaled.  
Drawing is the property of Harper Signs Ltd & they reserve copyright.  
It is issued on the understanding that it will not be copied, reproduced or disclosed  
in whole or in part to any unauthorised party without written permission  
from Harper Signs Ltd.