

Notes:

PLANNING DRAWINGS - THIS DRAWING SHOULD NOT BE USED FOR ANY OTHER PURPOSES THAN THAT SPECIFIED HERE

COPYRIGHT - THIS DRAWING MAY NOT BE REPRODUCED OR MODIFIED IN WHOLE OR PART BY ANY PERSON OR ORGANISATION WITHOUT THE ARCHITECTS CONSENT. ISUING COPIES TO THIRD PARTIES MAY NOT BE DONE WITHOUT THE ARCHITECTS CONSENT

Revision: A

Revision List:
A - 02.09.19 - garage in brick and increased in size, small porch added




Project/ Client: 1 Woodland View / Pini


Drawing Title: Ground Floor Plan - Proposed

Drawing Number: 2084/TP/005


Scale at A3: 1:100

 

Date: Jun 19

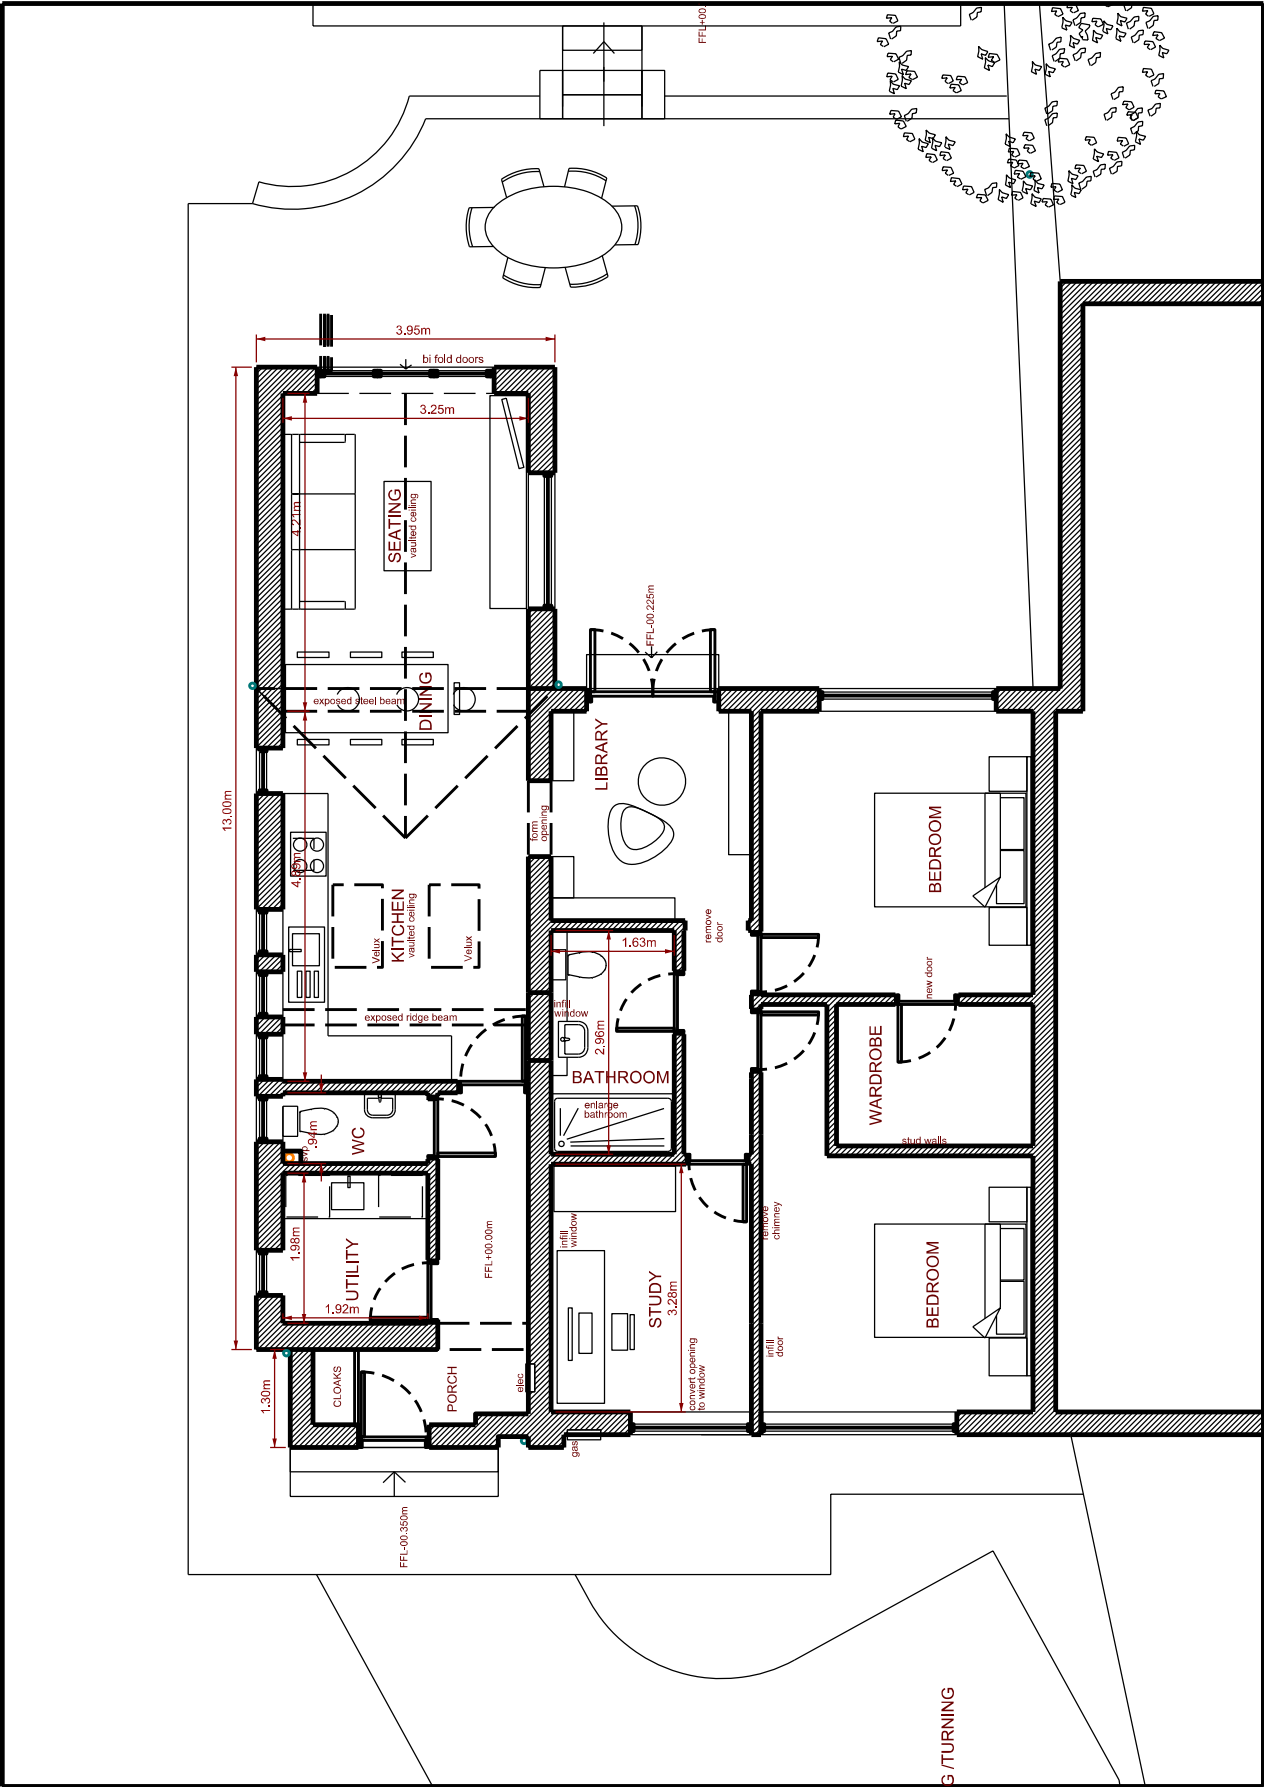

Ground Floor Plan - Proposed

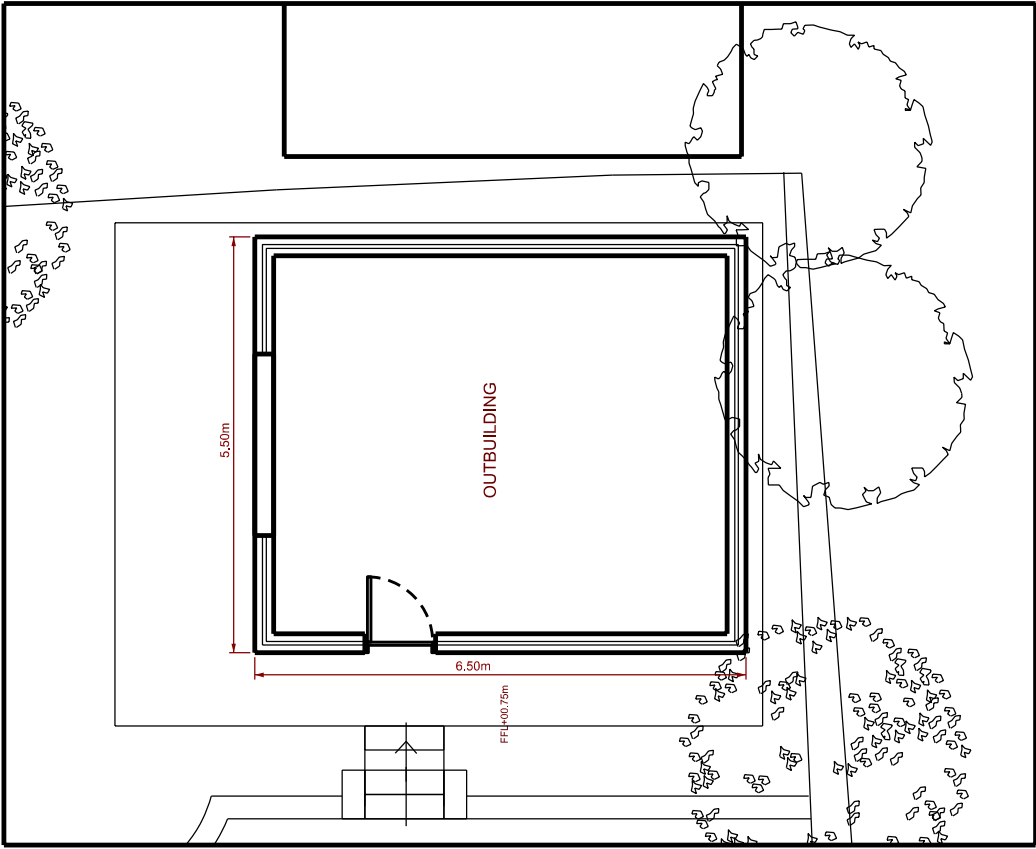

Outbuilding Ground Floor Plan - Proposed