


Notes_


PLANNING

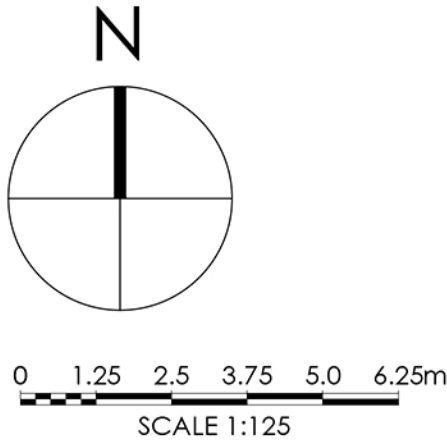



Note:
Surrounding contextual buildings and information are based on received ordinance survey drawings and are shown for illustrative purposes only. assumed site boundary is subject to confirmation to legal confirmation

Note:
Information is based on OS map and received information and is subject to full topographical survey. Assumed site boundary and site constraints subject to legal confirmation. All Legal easements and extent of existing underground services locations are subject to confirmation.

ROOF PLAN_
AS PROPOSED_
SCALE 1:125

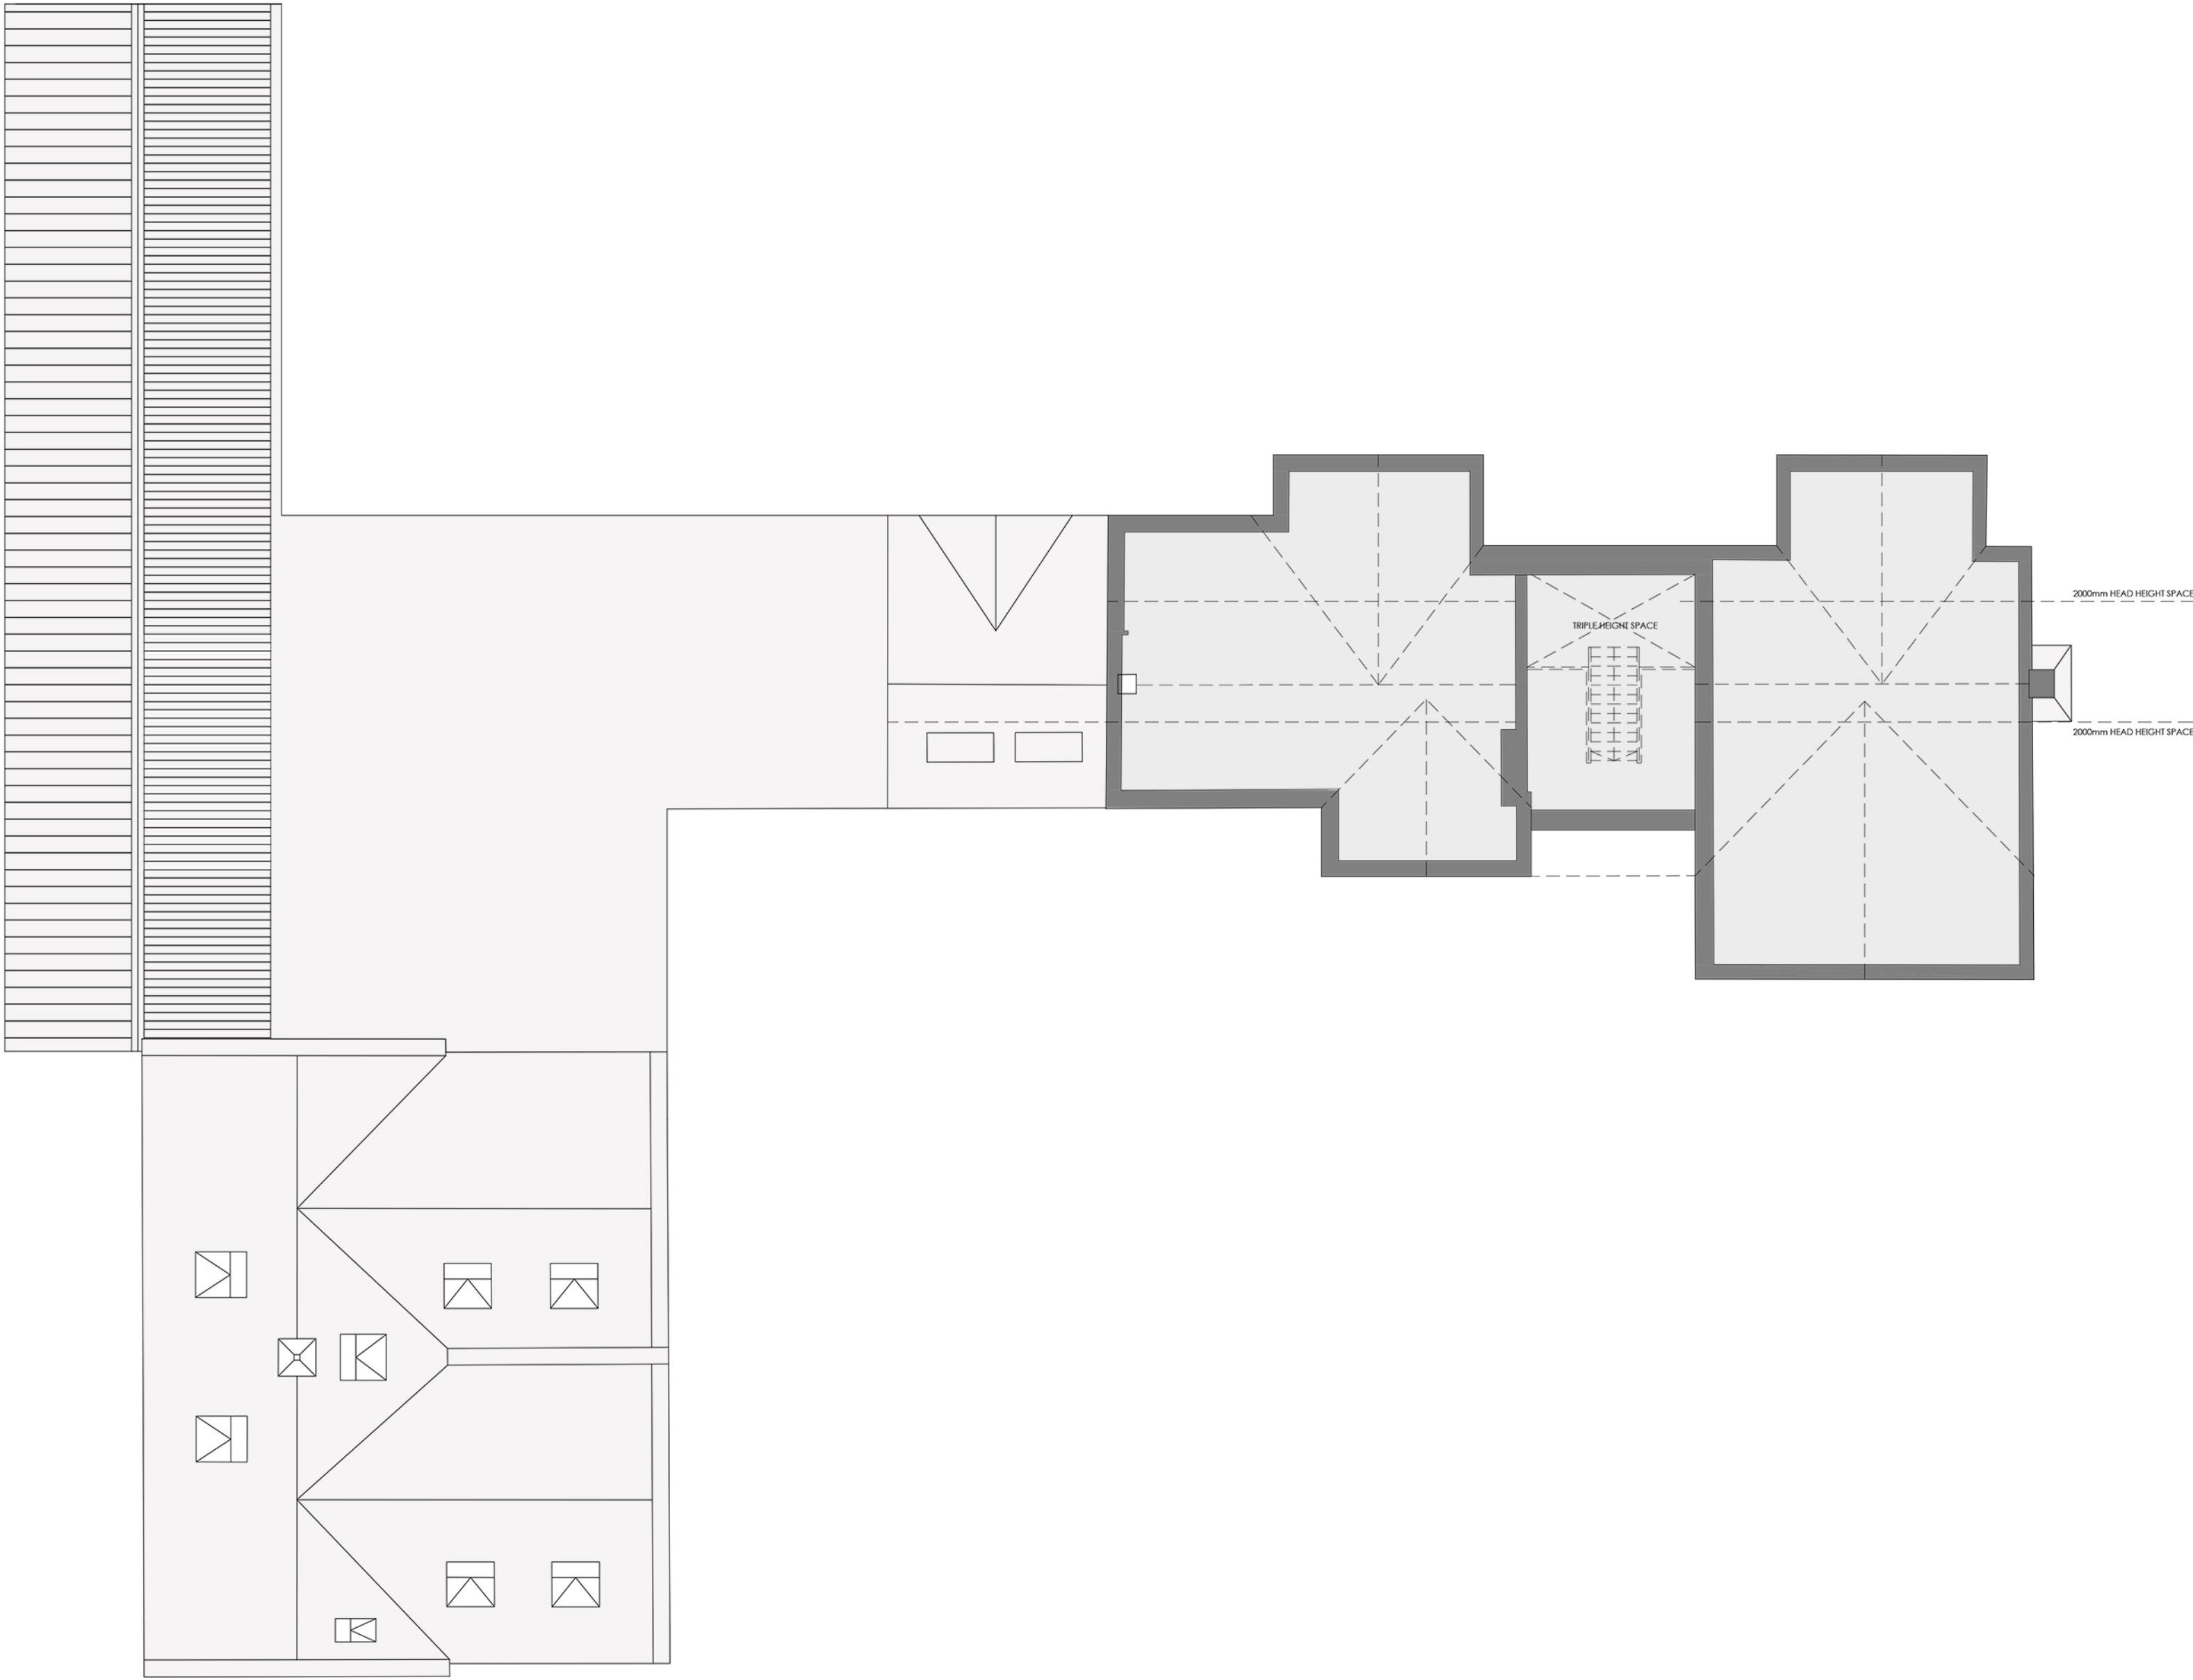

ROOF PLAN_
AS EXISTING_
SCALE 1:125

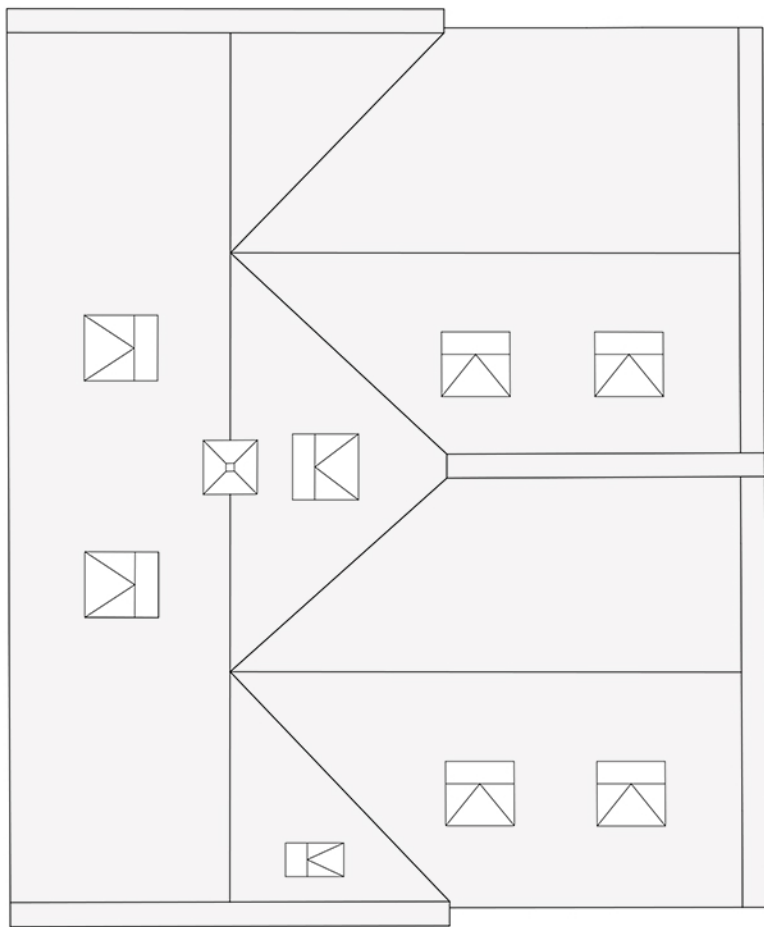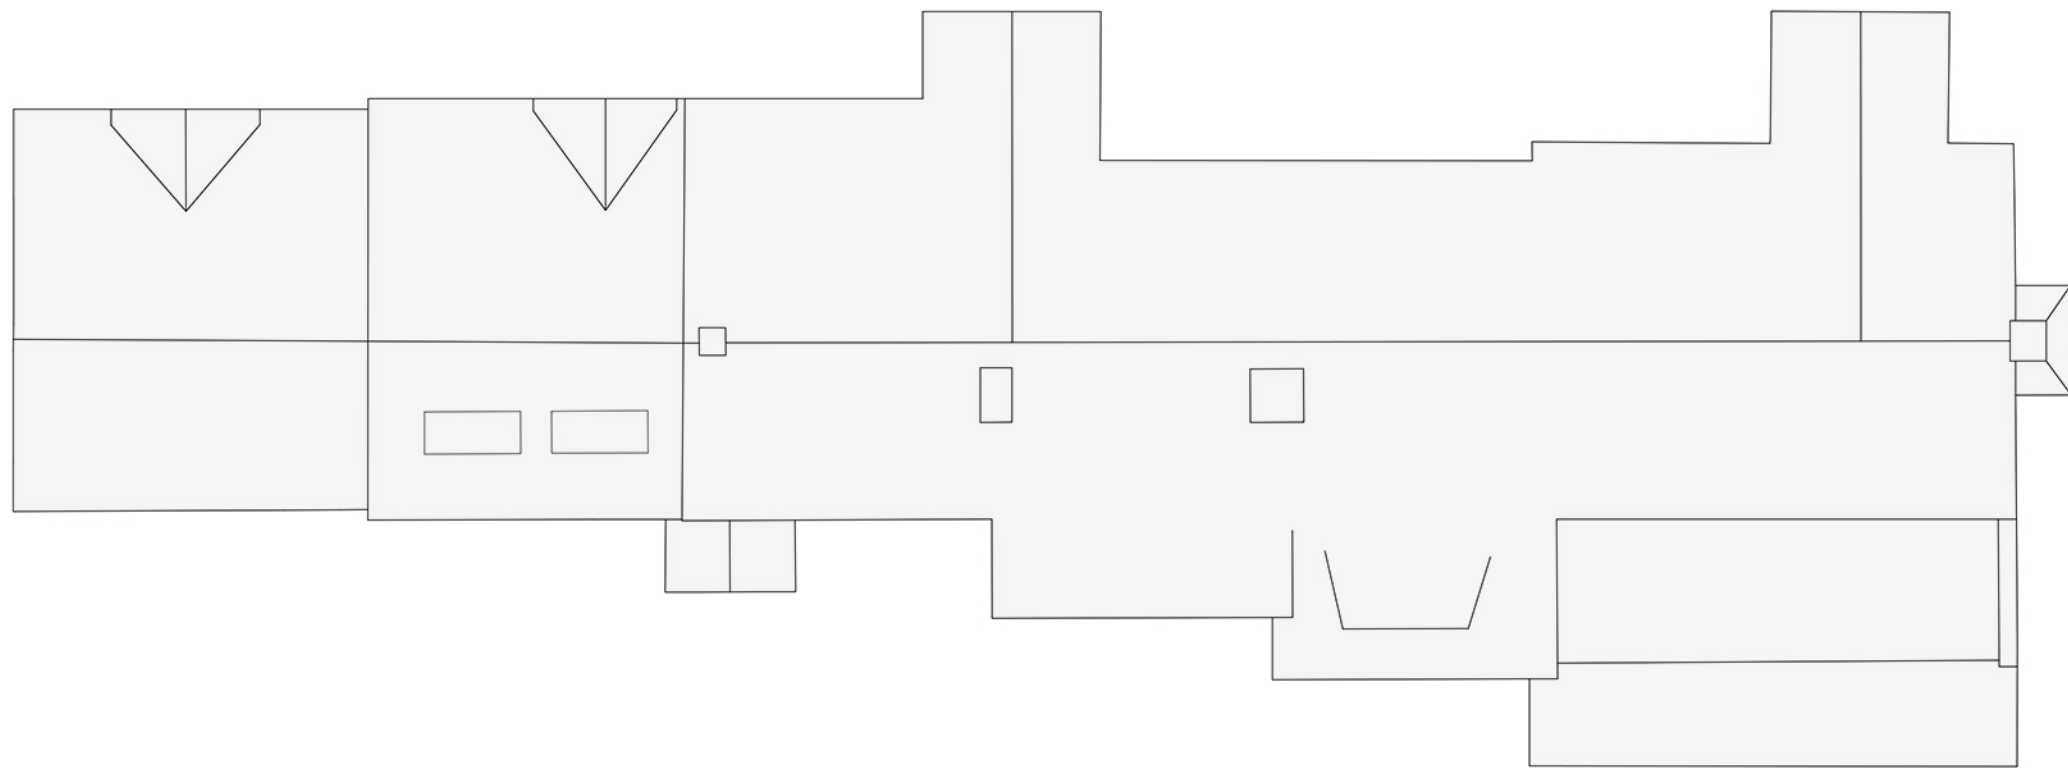

Rev_ Date_ Amendments_ By_ Apr'd_

Eight_

OneTwo

Architects

Tel_ +44 [0]7761 570735
Email_ mail@eightonetwo.co.uk
www.eightonetwo.co.uk
Studio A5_Brooke's Mill_Armitage Bridge_Huddersfield_HD4 7NR

Drawing Status_
PRELIMINARY

Client_
MR + MRS BENTLEY

Project_
PROPOSED RE-DEVELOPMENT OF WOODLEY_ CAWTHORNE

Drawing Title_
AS EXISTING + AS PROPOSED ROOF PLANS

Drawing Scale_	Drawn By_	Checked By_
1:125	SD	Jal

Paper Size_	Drawn Date_	Checked Date_
A1	September 21	December 21

Drawing Number_
21_812 102