




Drawing No.	Rev No.
MJH001 -002	

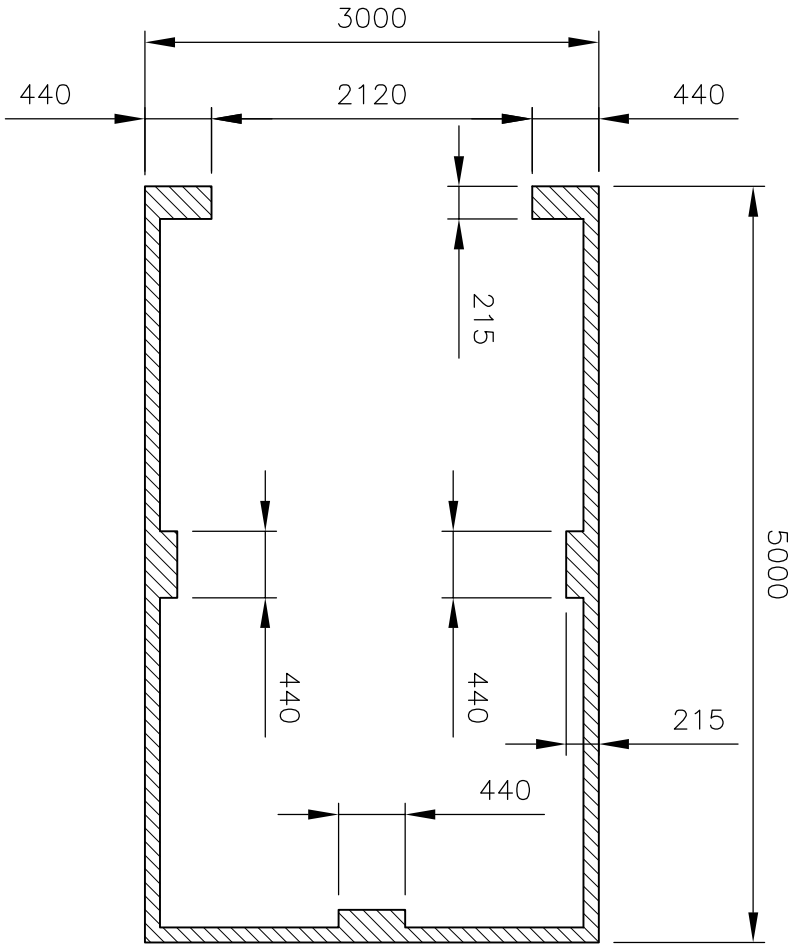


PROPOSED GARAGE PLAN
SCALE 1:50 AT A3

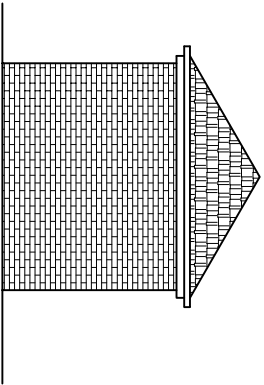


PROPOSED REAR ELEVATION
SCALE 1:100 AT A3

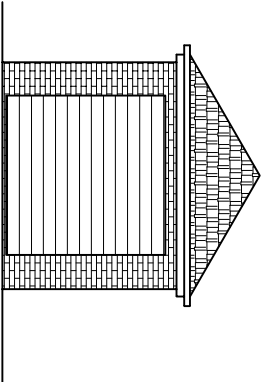

PROPOSED FRONT ELEVATION
SCALE 1:100 AT A3

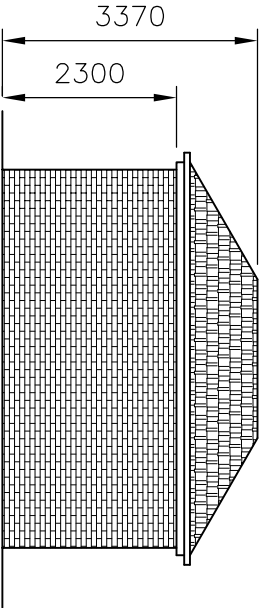

PROPOSED SIDE ELEVATION
SCALE 1:100 AT A3

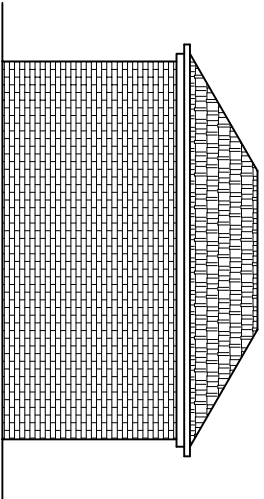

PROPOSED SIDE ELEVATION
SCALE 1:100 AT A3

DO NOT SCALE: Contractor to check all dimensions and report any omissions or errors

NOTES

Rev	Description	By	CHK	App	Date
-----	-------------	----	-----	-----	------

JRB DESIGNS LTD
166 Churchfield Lane
Barton
Barnsley
S75 5EA
Tel: 01226 383542
Fax: 01226 380078
Mob: 07970 541192
Email: joine@jrbdesigns.co.uk

This drawing is copyright. © Jrbdesigns Ltd.

Client

MR. J HEWITT

Drawing Title

GARAGE ELEVATIONS & PLAN

Address

152 CHURCHFIELD LANE
DARTON
BARNSLEY
S75 5EA

Project Title:

FRONT DORMER, REAR SINGLE
STOREY EXTENSION & GARAGE

Purpose of Issue:

PLANNING

Drawing Status

FIRST ISSUE

Scale at A3	Drawn By	Date	
AS SHOWN	JRB	10/08/2010	
Checked By	Date	Approved By	Date
JH	10/08/2010	JH	10/08/2010
Project No.	Drawing No.	Revision	
MJH001	002		

APPROVAL ☒ INFORMATION ☐ TENDER ☐ CONTRACT ☐ CONSTRUCTION ☐