

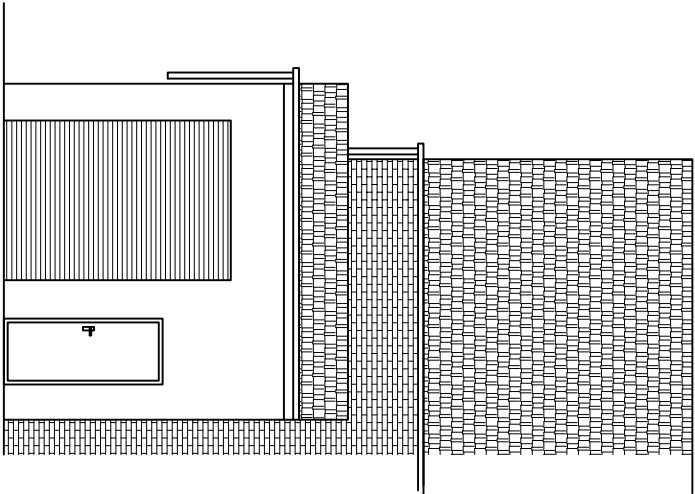



Drawing No.	Rev No.
MDD001 -002	

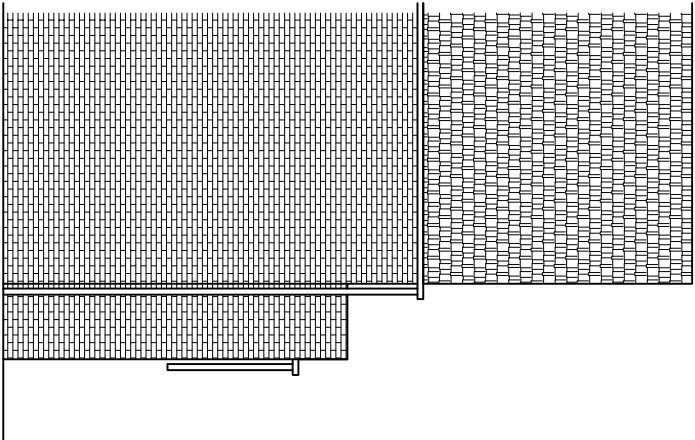

EXISTING FRONT ELEVATION
SCALE 1:100 AT A3

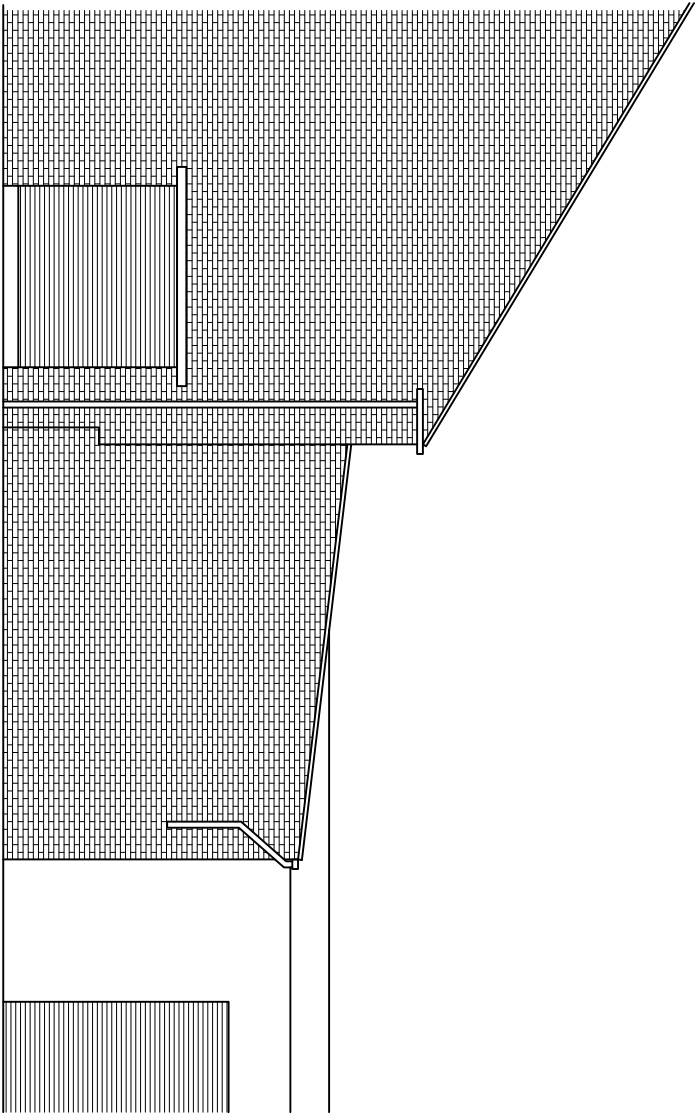

EXISTING REAR ELEVATION
SCALE 1:100 AT A3

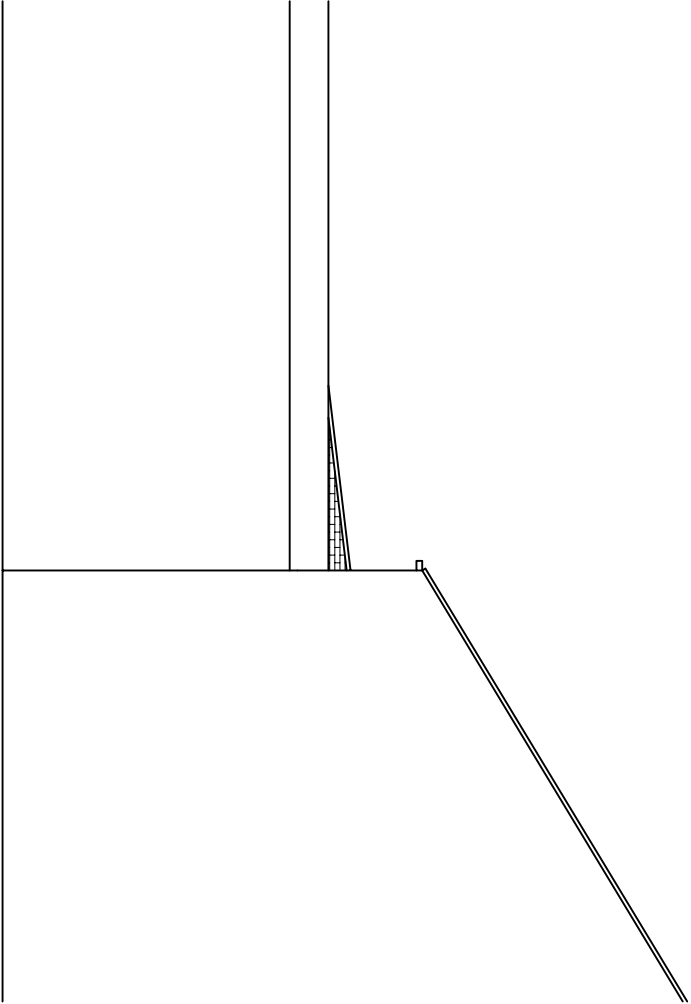

EXISTING END ELEVATION
SCALE 1:100 AT A3

DO NOT SCALE: Contractor to check all dimensions and report any omissions or errors

NOTES

Rev	Description	By	CHK	App	Date
-----	-------------	----	-----	-----	------

JRB DESIGNS Ltd
1 Saville Road
Cudworth
Barnsley
S72 8LT
Tel: 01226 383542
Fax: 01226 380078
Mob: 07970 541192
Email: joine@jrbdesigns.co.uk
This drawing is copyright. © Jrbdesigns Ltd.

Client
MR D DOCI
28 HAWTHORNE STREET
BARNSELEY

Drawing Title
EXISTING ELEVATIONS

Address
GARAGE AT
McINTOCH WAY
BARNSELEY
S70 6DW

Project Title:
PROPOSED RAISING OF THE
ROOF

Purpose of Issue:
PLANNING

Drawing Status
FIRST ISSUE

Scale at A3	Drawn By	Date
AS SHOWN	JRB	11/10/2012
Checked By	Date	Approved By
11/10/2012		11/10/2012

Project No.	Drawing No.	Revision
MDD001	002	-

APPROVAL: ☒ INFORMATION ☐ TENDER ☐ CONTRACT ☐ CONSTRUCTION ☐