




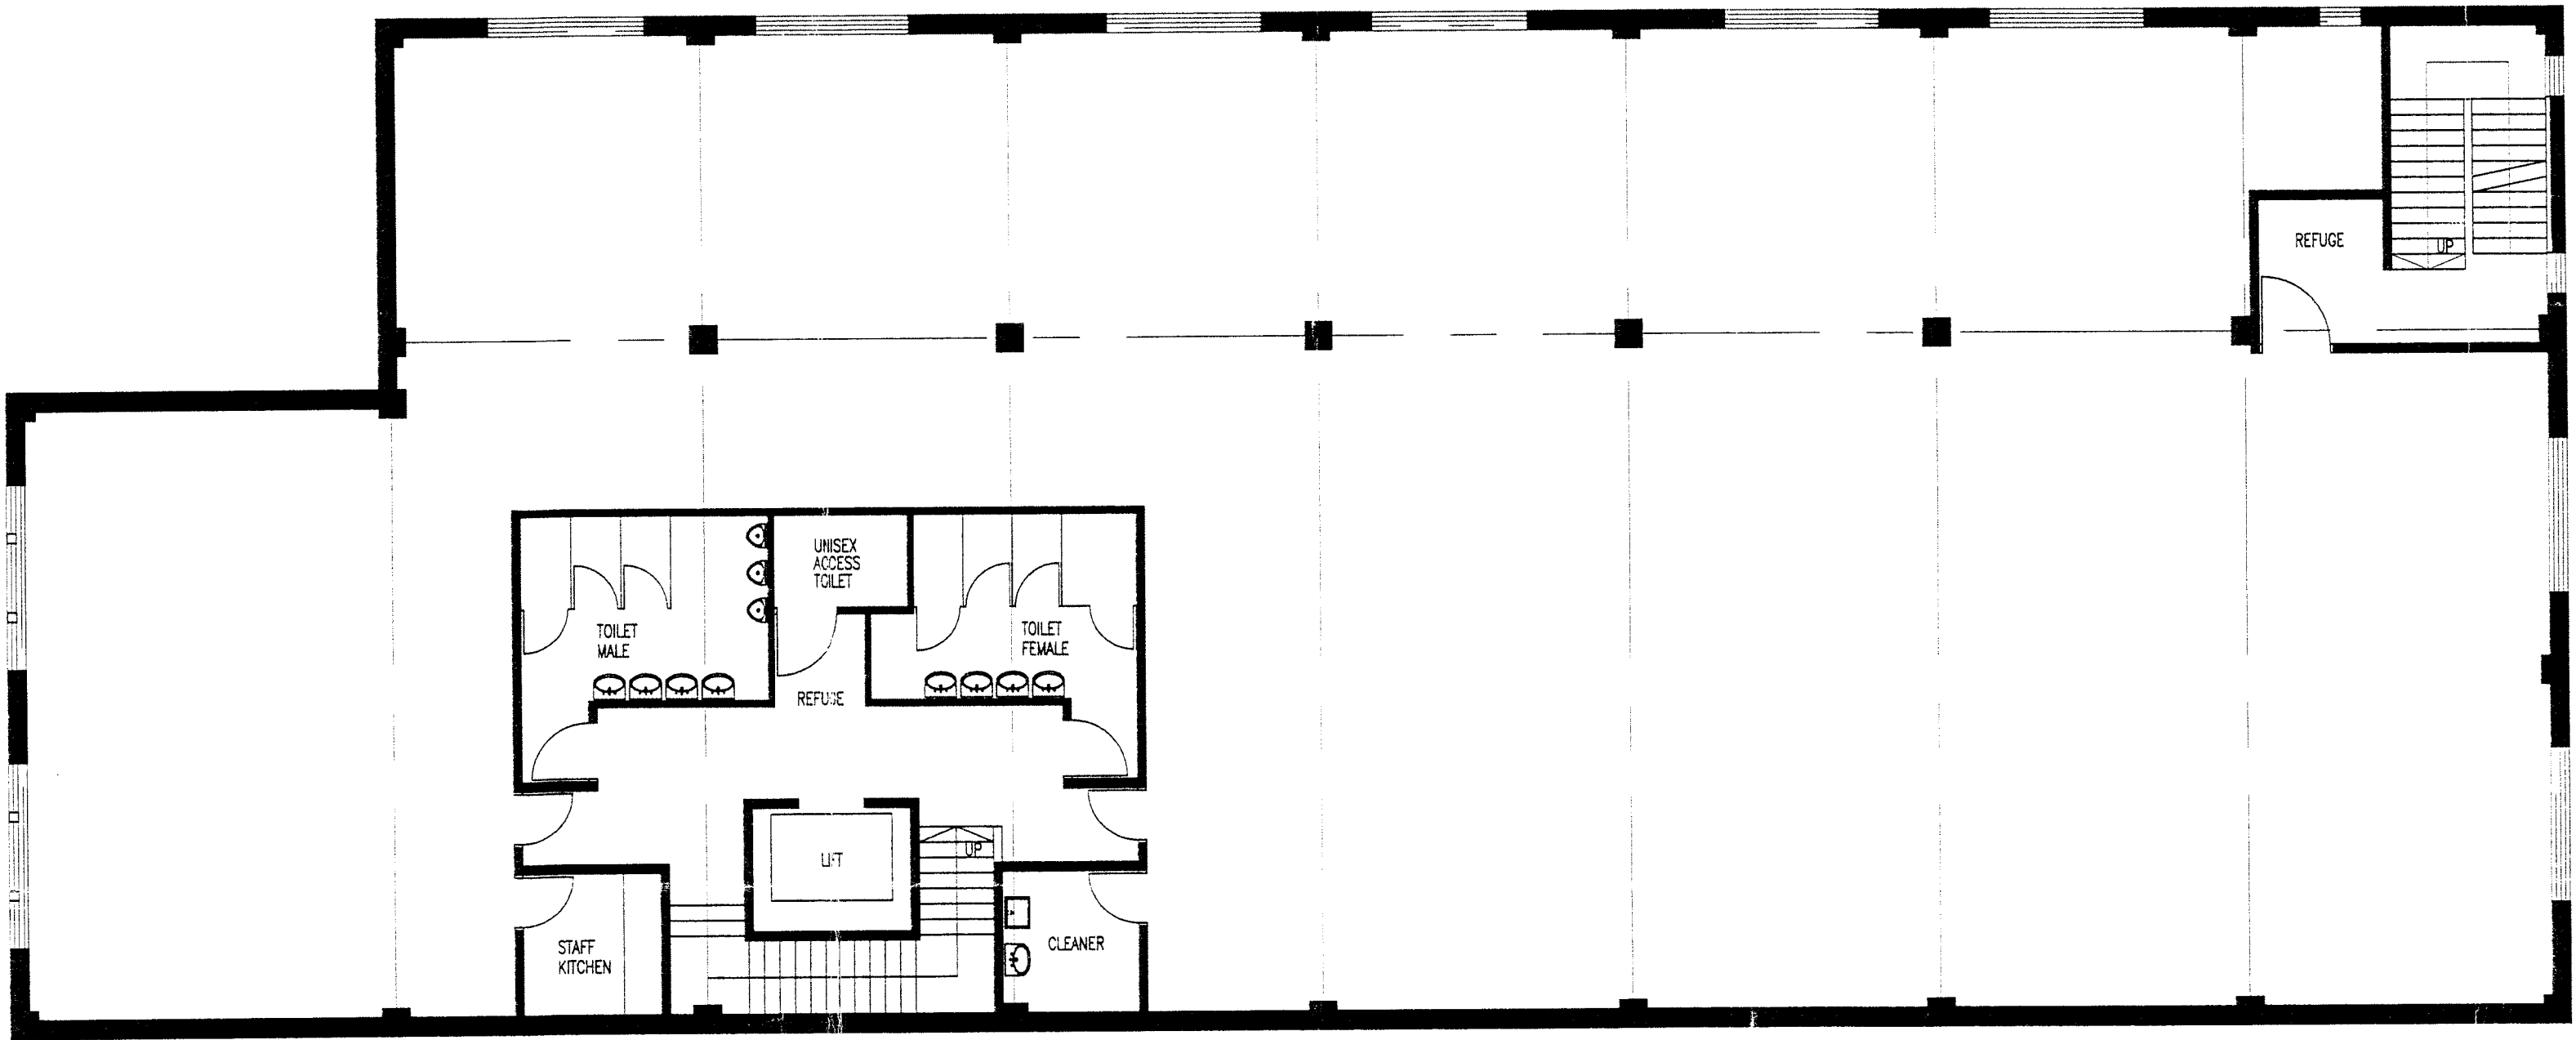


FIRST & SECOND FLOOR PLAN 1:100

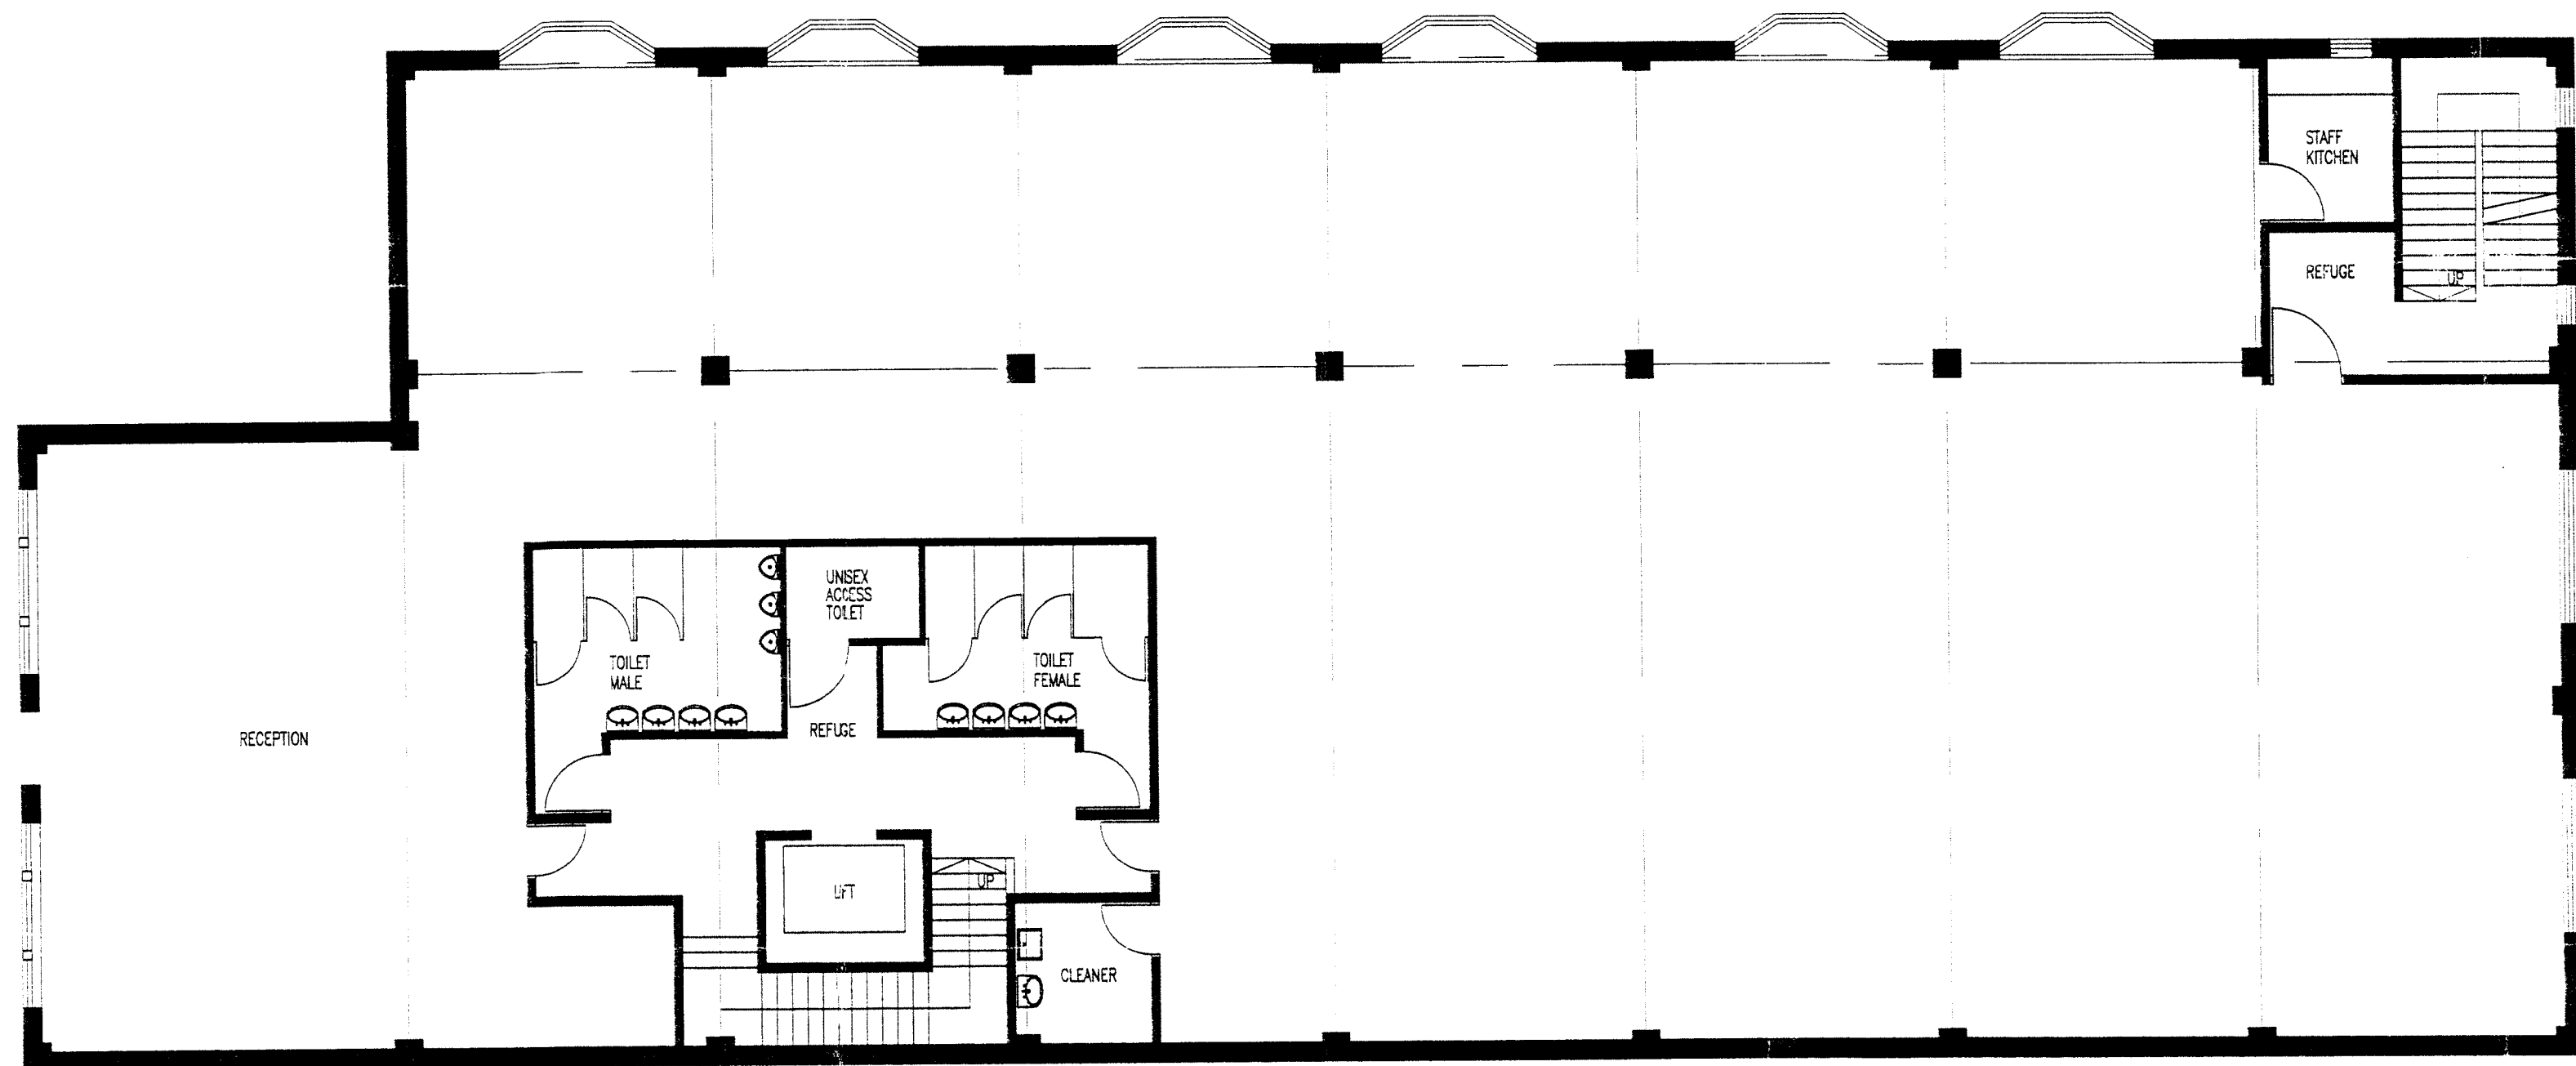

GROUND FLOOR PLAN 1:100

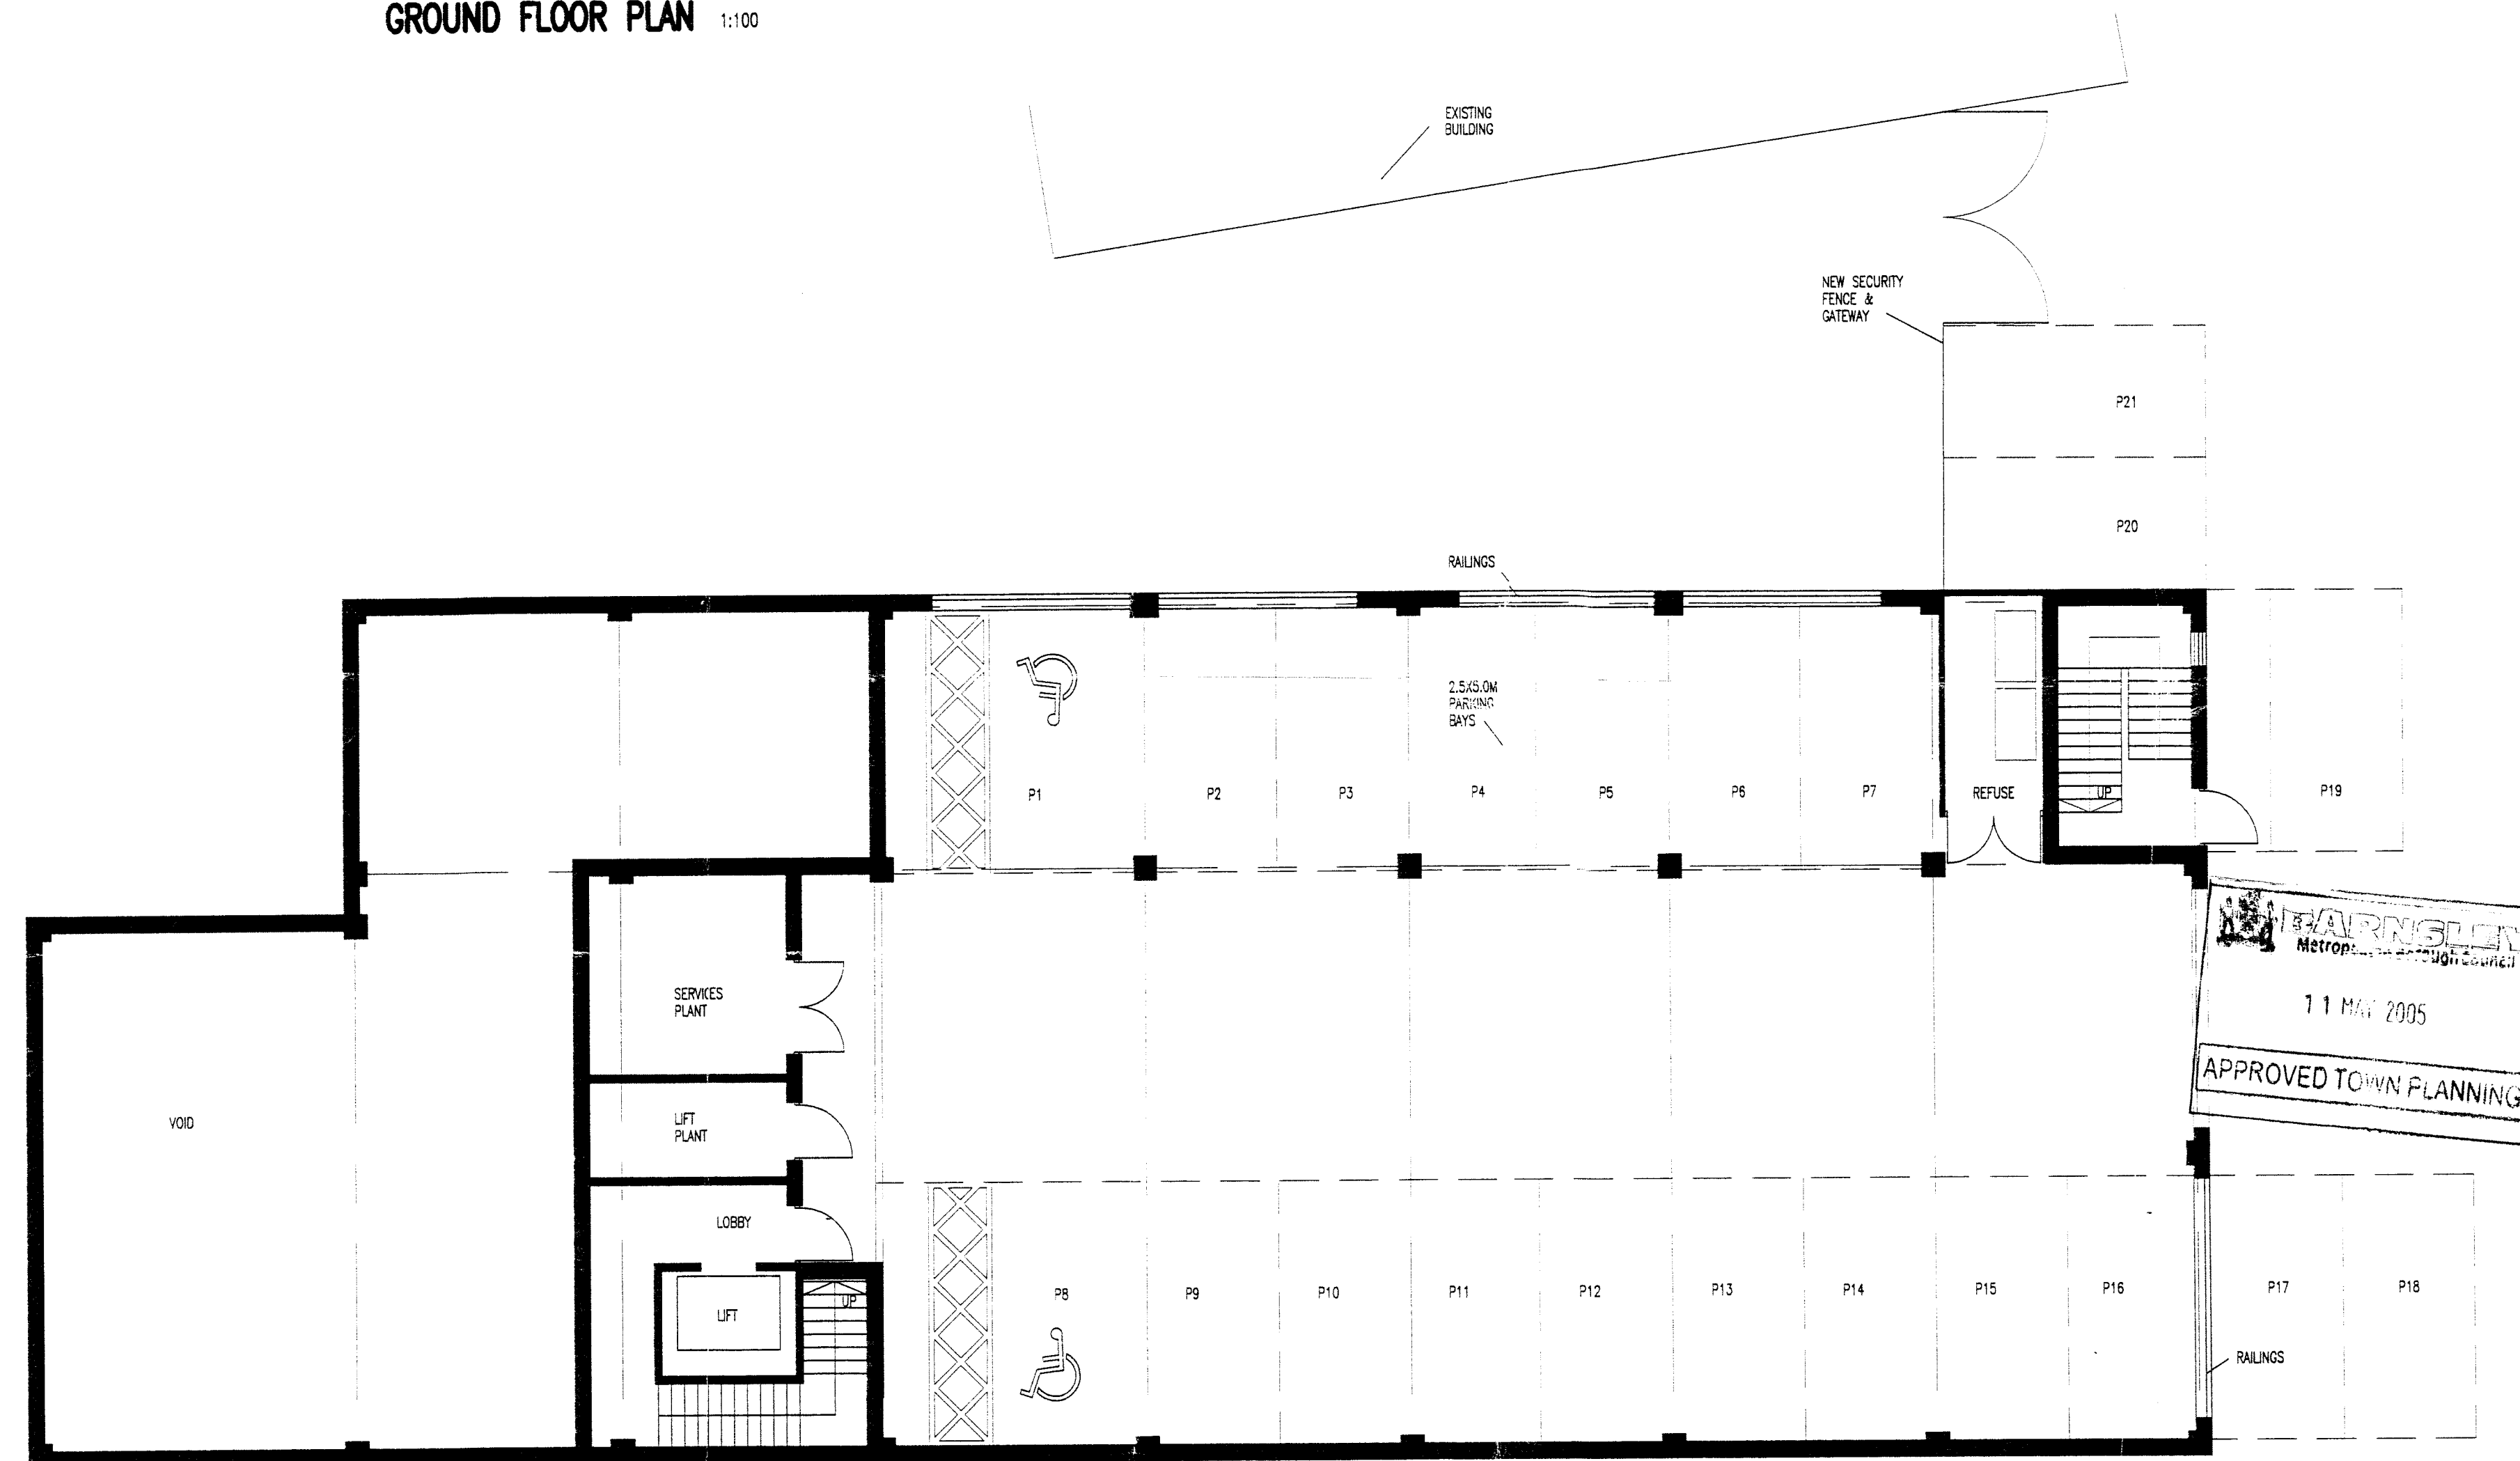

LOWER GROUND FLOOR PLAN 1:100

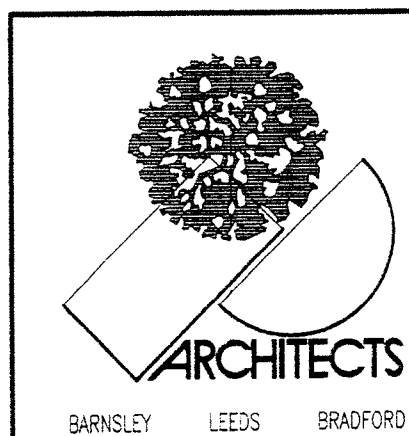

1. THIS DRAWING AND THE COPYRIGHTS AND PATENTS THEREIN ARE THE PROPERTY OF NUTTALL YARWOOD & PARTNERS LIMITED. REGISTERED IN ENGLAND AND WALES NO. 4831338 AND MAY BE USED OR REPRODUCED ONLY UNDER CONTRACT.

2. CONTRACTORS AND SUB-CONTRACTORS MUST CHECK AND AGREE ALL DIMENSIONS BEFORE PREPARING SHOP DRAWINGS OR COMMENCING WORK ON SITE.

3. CONTRACTORS ARE RESPONSIBLE FOR INFORMING THE ARCHITECT OF ANY DISCREPANCY DISCOVERED ON THIS DRAWING OR BETWEEN THIS DRAWING AND ANY OTHER RELATED DOCUMENT ISSUED UNDER THE STANDARD FORM OF CONTRACT IN RESPECT OF THE WORK.

4. WRITTEN DIMENSIONS ONLY ARE TO BE USED FROM THIS DRAWING. IF IN ANY DOUBT ASK FOR CLARIFICATION.

Revisions.

Date	Suffix	Description	Date	Suffix	Description
12/4/5	A	WINDOW POSITIONS			

NUTTALL YARWOOD & PARTNERS LIMITED
CHARTERED ARCHITECTS

■ The Grove, High Street, Doleworth, Barnsley, S75 5RQ. Tel: 01226 208771 Fax: 01226 200989 e-mail: nyp.barnsley@btconnect.com
 □ The Old Primary School, Calverley Road, Calverley, Leeds, LS25 8AQ. Tel: 0113 2822100 Fax: 0113 2822213 e-mail: nyp.leeds@btconnect.com
 □ 120 Main Street, Bury-in-Wharfedale, LS29 7JX. Tel: 01943 864441 Fax: 01943 862300 e-mail: nyp.bradford@btinternet.com

Project: PROPOSED OFFICE DEVELOPMENT
37 CHURCH ST.
BARNLEY

Client: THE BARNLEY CHRONICLE LTD.

Drawing
Title:

PLANS

Date: NOV. 04

Scale: 1:100

Ref: 34/16

Dwg. No. P 01

Rev. A

