



PLANS DRAWN BY
MARK BERRY
TEL: 01977 643922
ARCHITECTURAL SERVICES


PROPOSED BUNGALOW SIDE EXTENSION
at No 1 QUAKER LANE, MONK BRETON
for Mr. B. PICKUP. Scale ~ 1:100

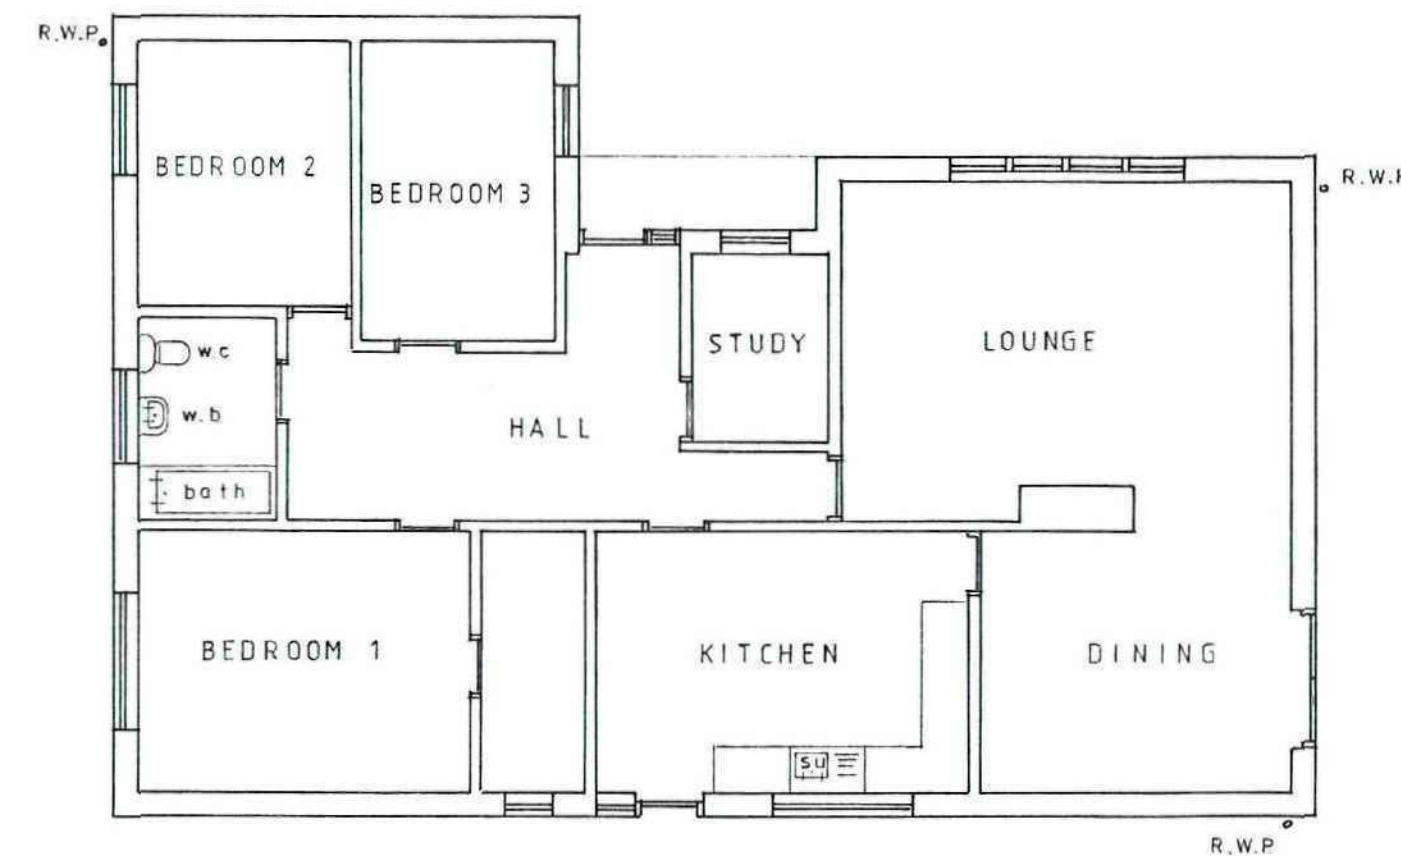


EXISTING PLAN

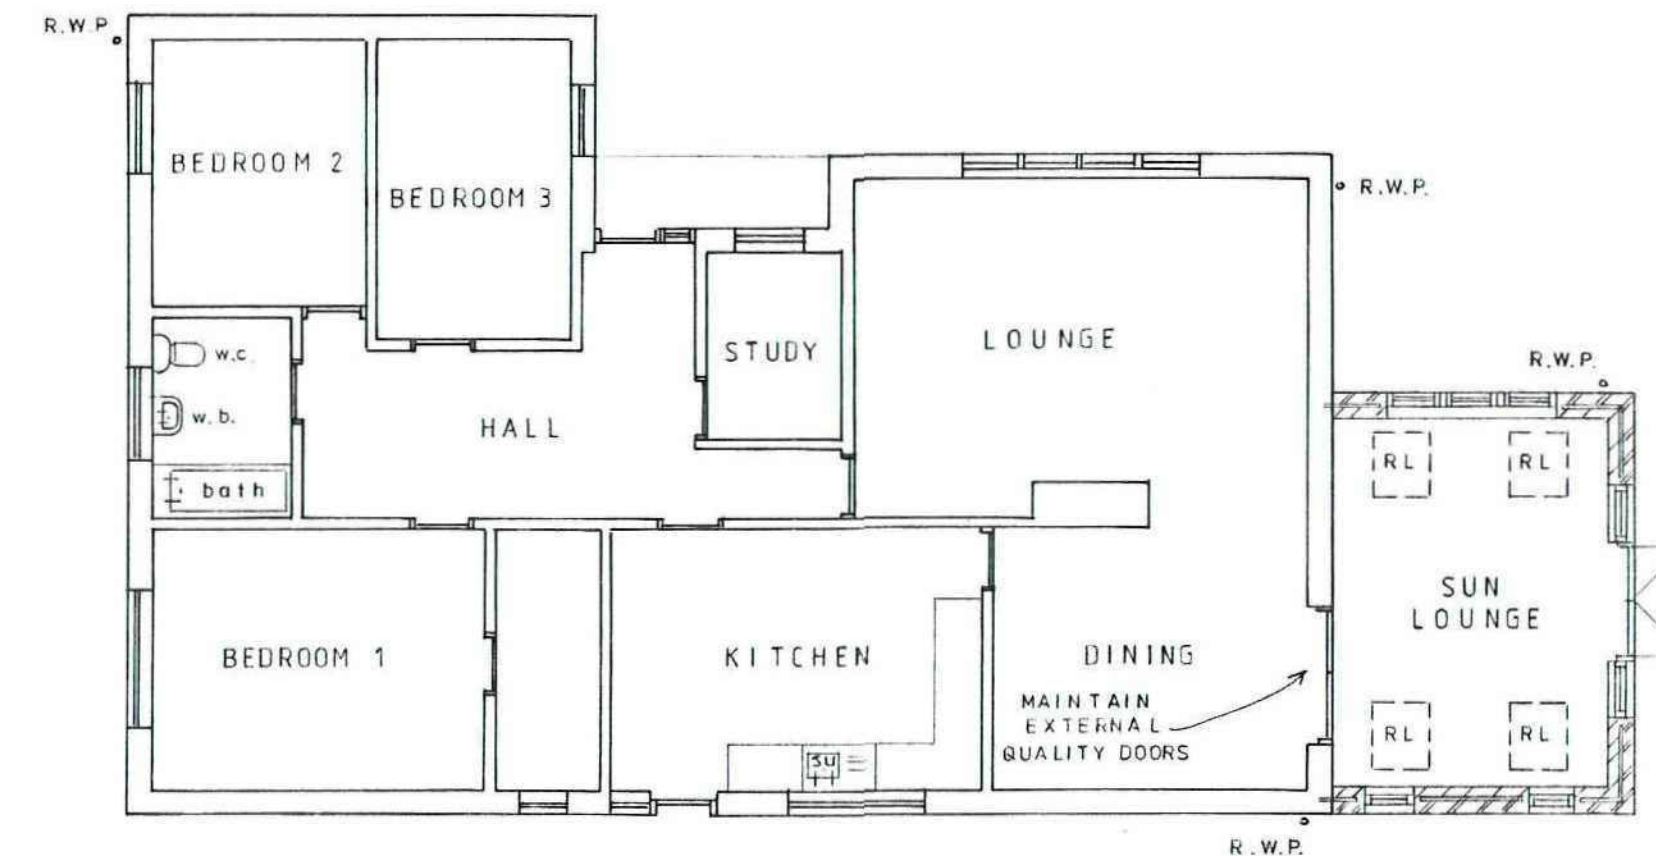

PROPOSED PLAN

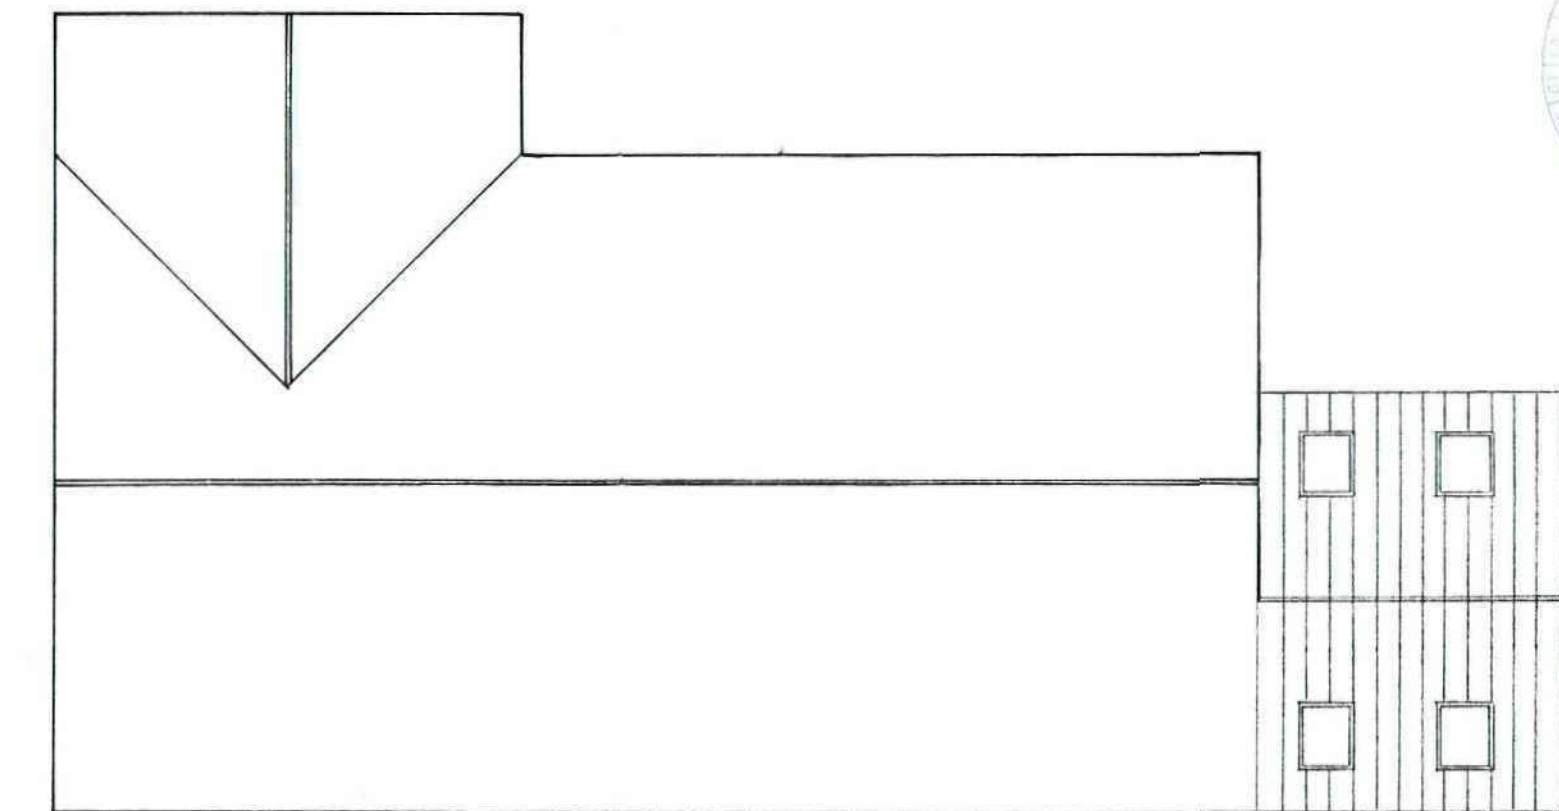


ROOF PLAN

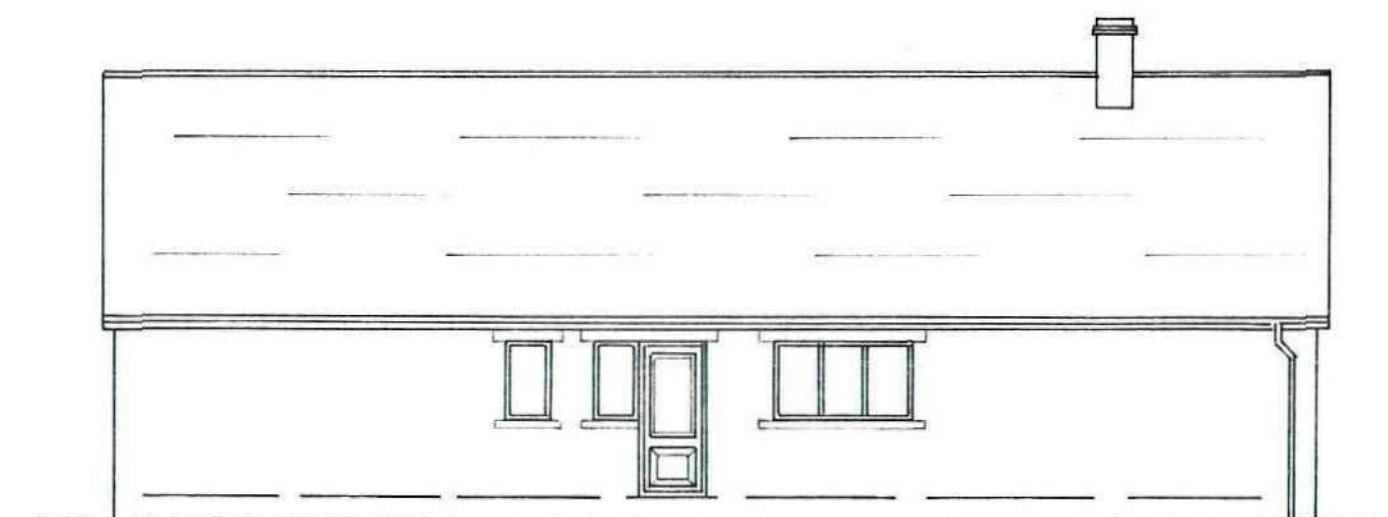


EXISTING REAR
NORTH-EAST



EXISTING FRONT
SOUTH-WEST

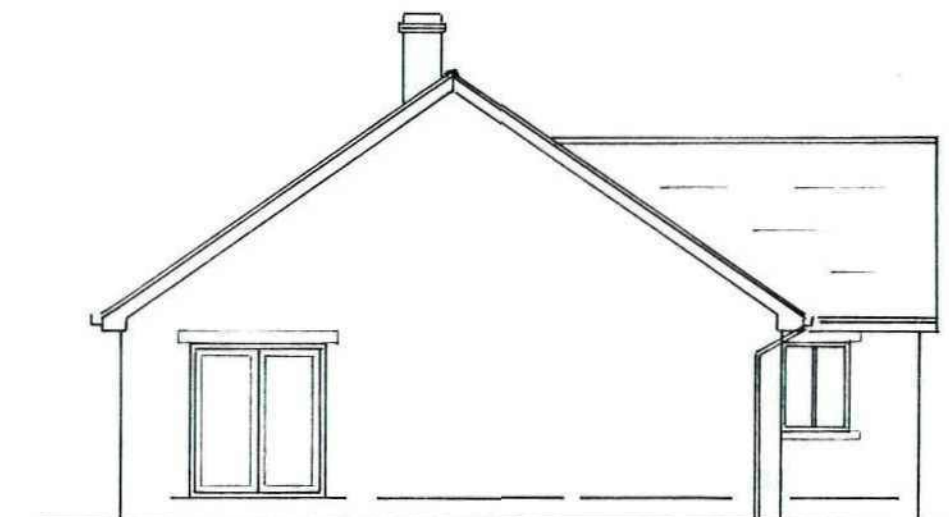

EXISTING SIDE
NORTH-WEST

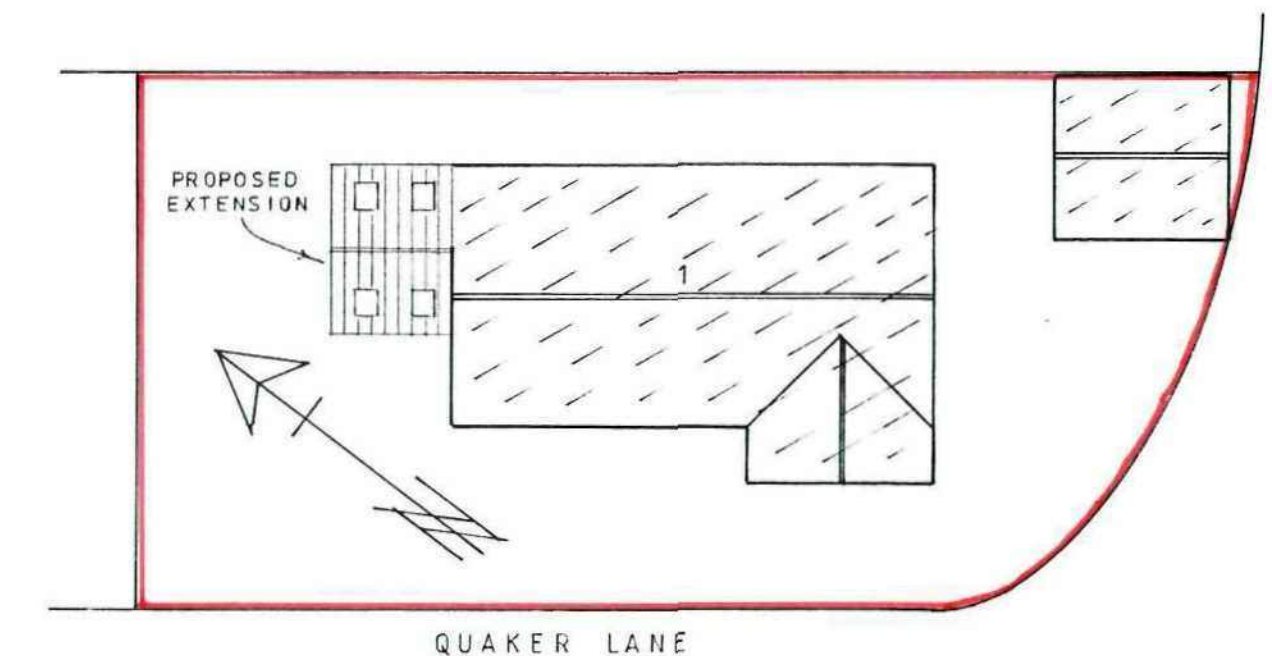


SITE PLAN 1:250




PROPOSED REAR
NORTH-EAST



PROPOSED FRONT
SOUTH-WEST

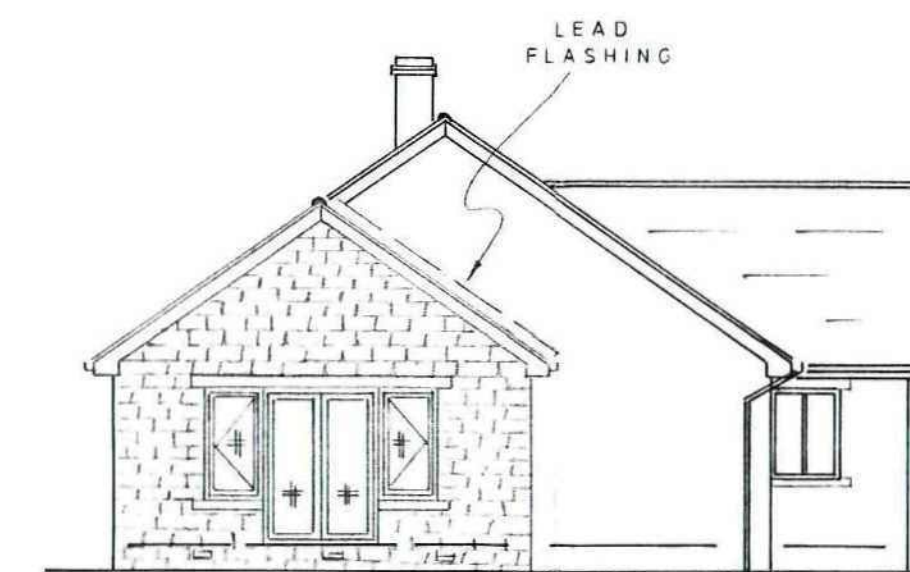

PROPOSED SIDE
NORTH-WEST

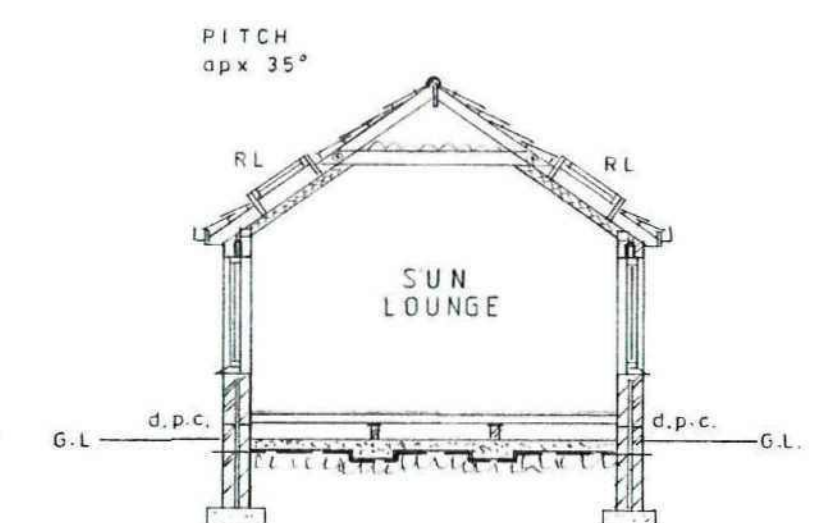

SECTION