


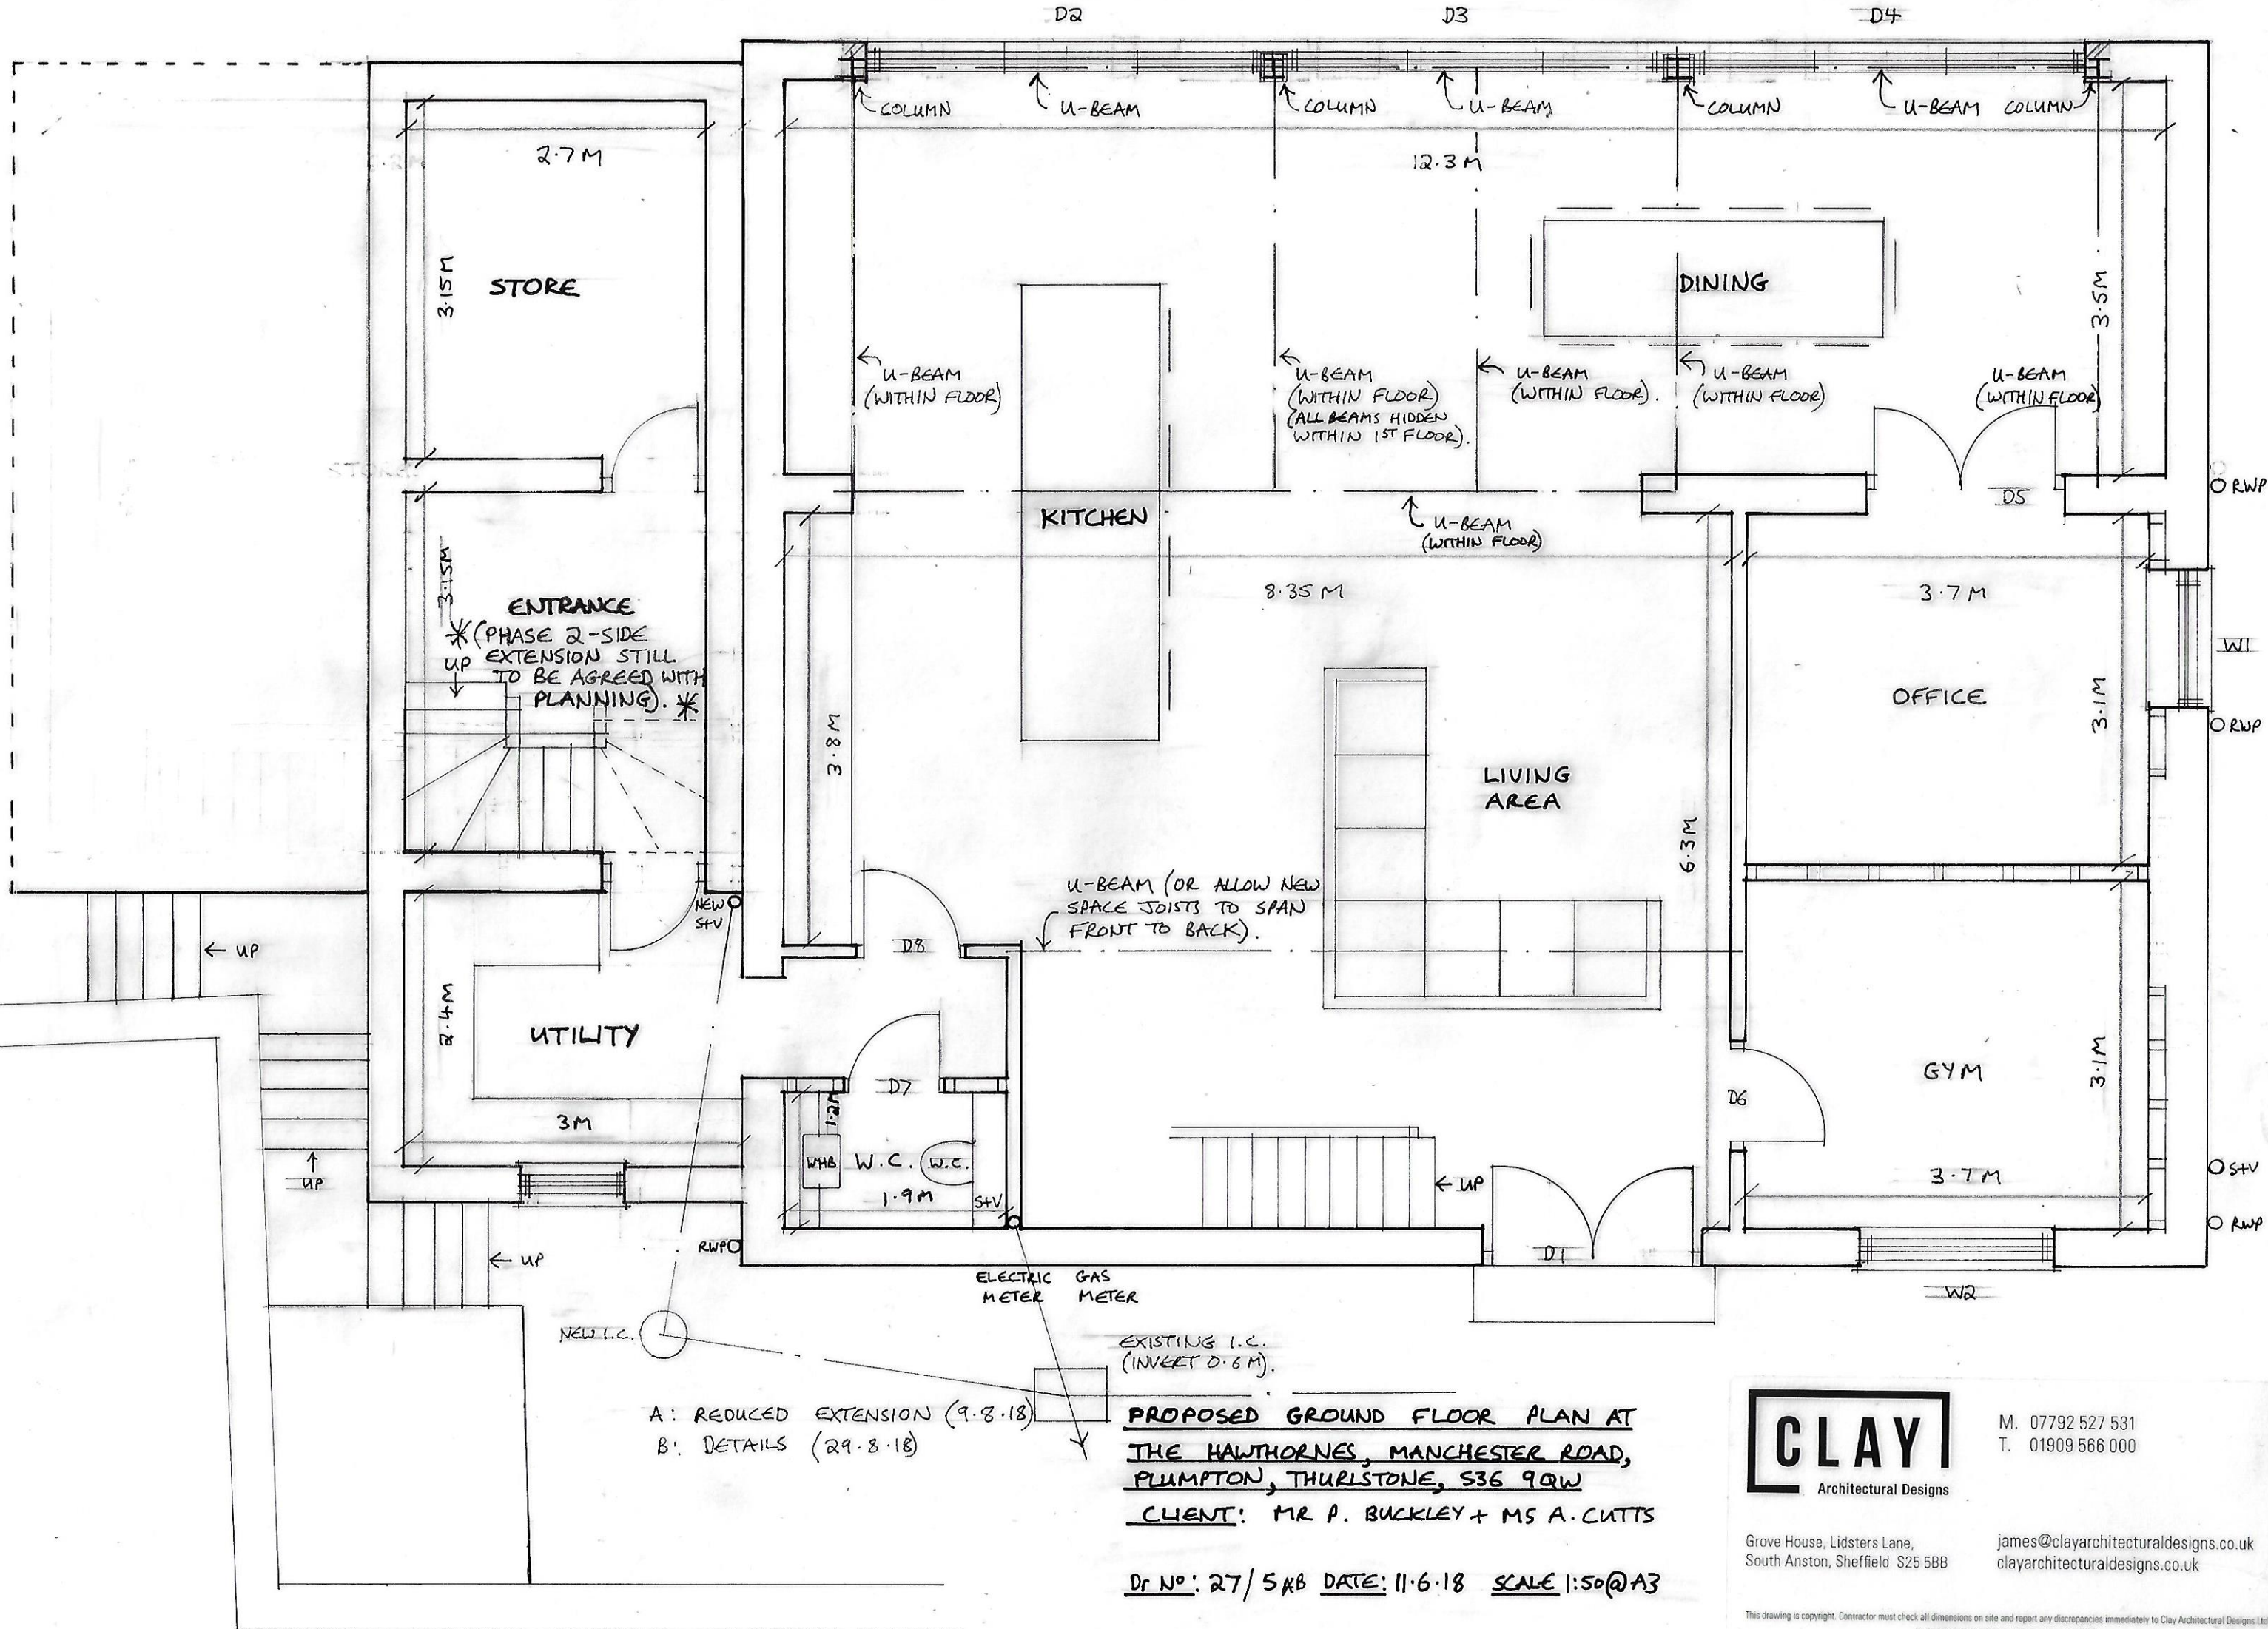

**PROPOSED GROUND FLOOR PLAN AT
THE HAWTHORNES, MANCHESTER ROAD,
PLUMPTON, THURLSTONE, S36 9QW**
CLIENT: MR P. BUCKLEY + MS A. CUTTS

Dr No: 27/5RB DATE: 11.6.18 SCALE 1:50@A3



Grove House, Lidsters Lane,
South Anston, Sheffield S25 5BB

M. 07792 527 531
T. 01909 566 000

james@clayarchitecturaldesigns.co.uk
clayarchitecturaldesigns.co.uk