




Notes

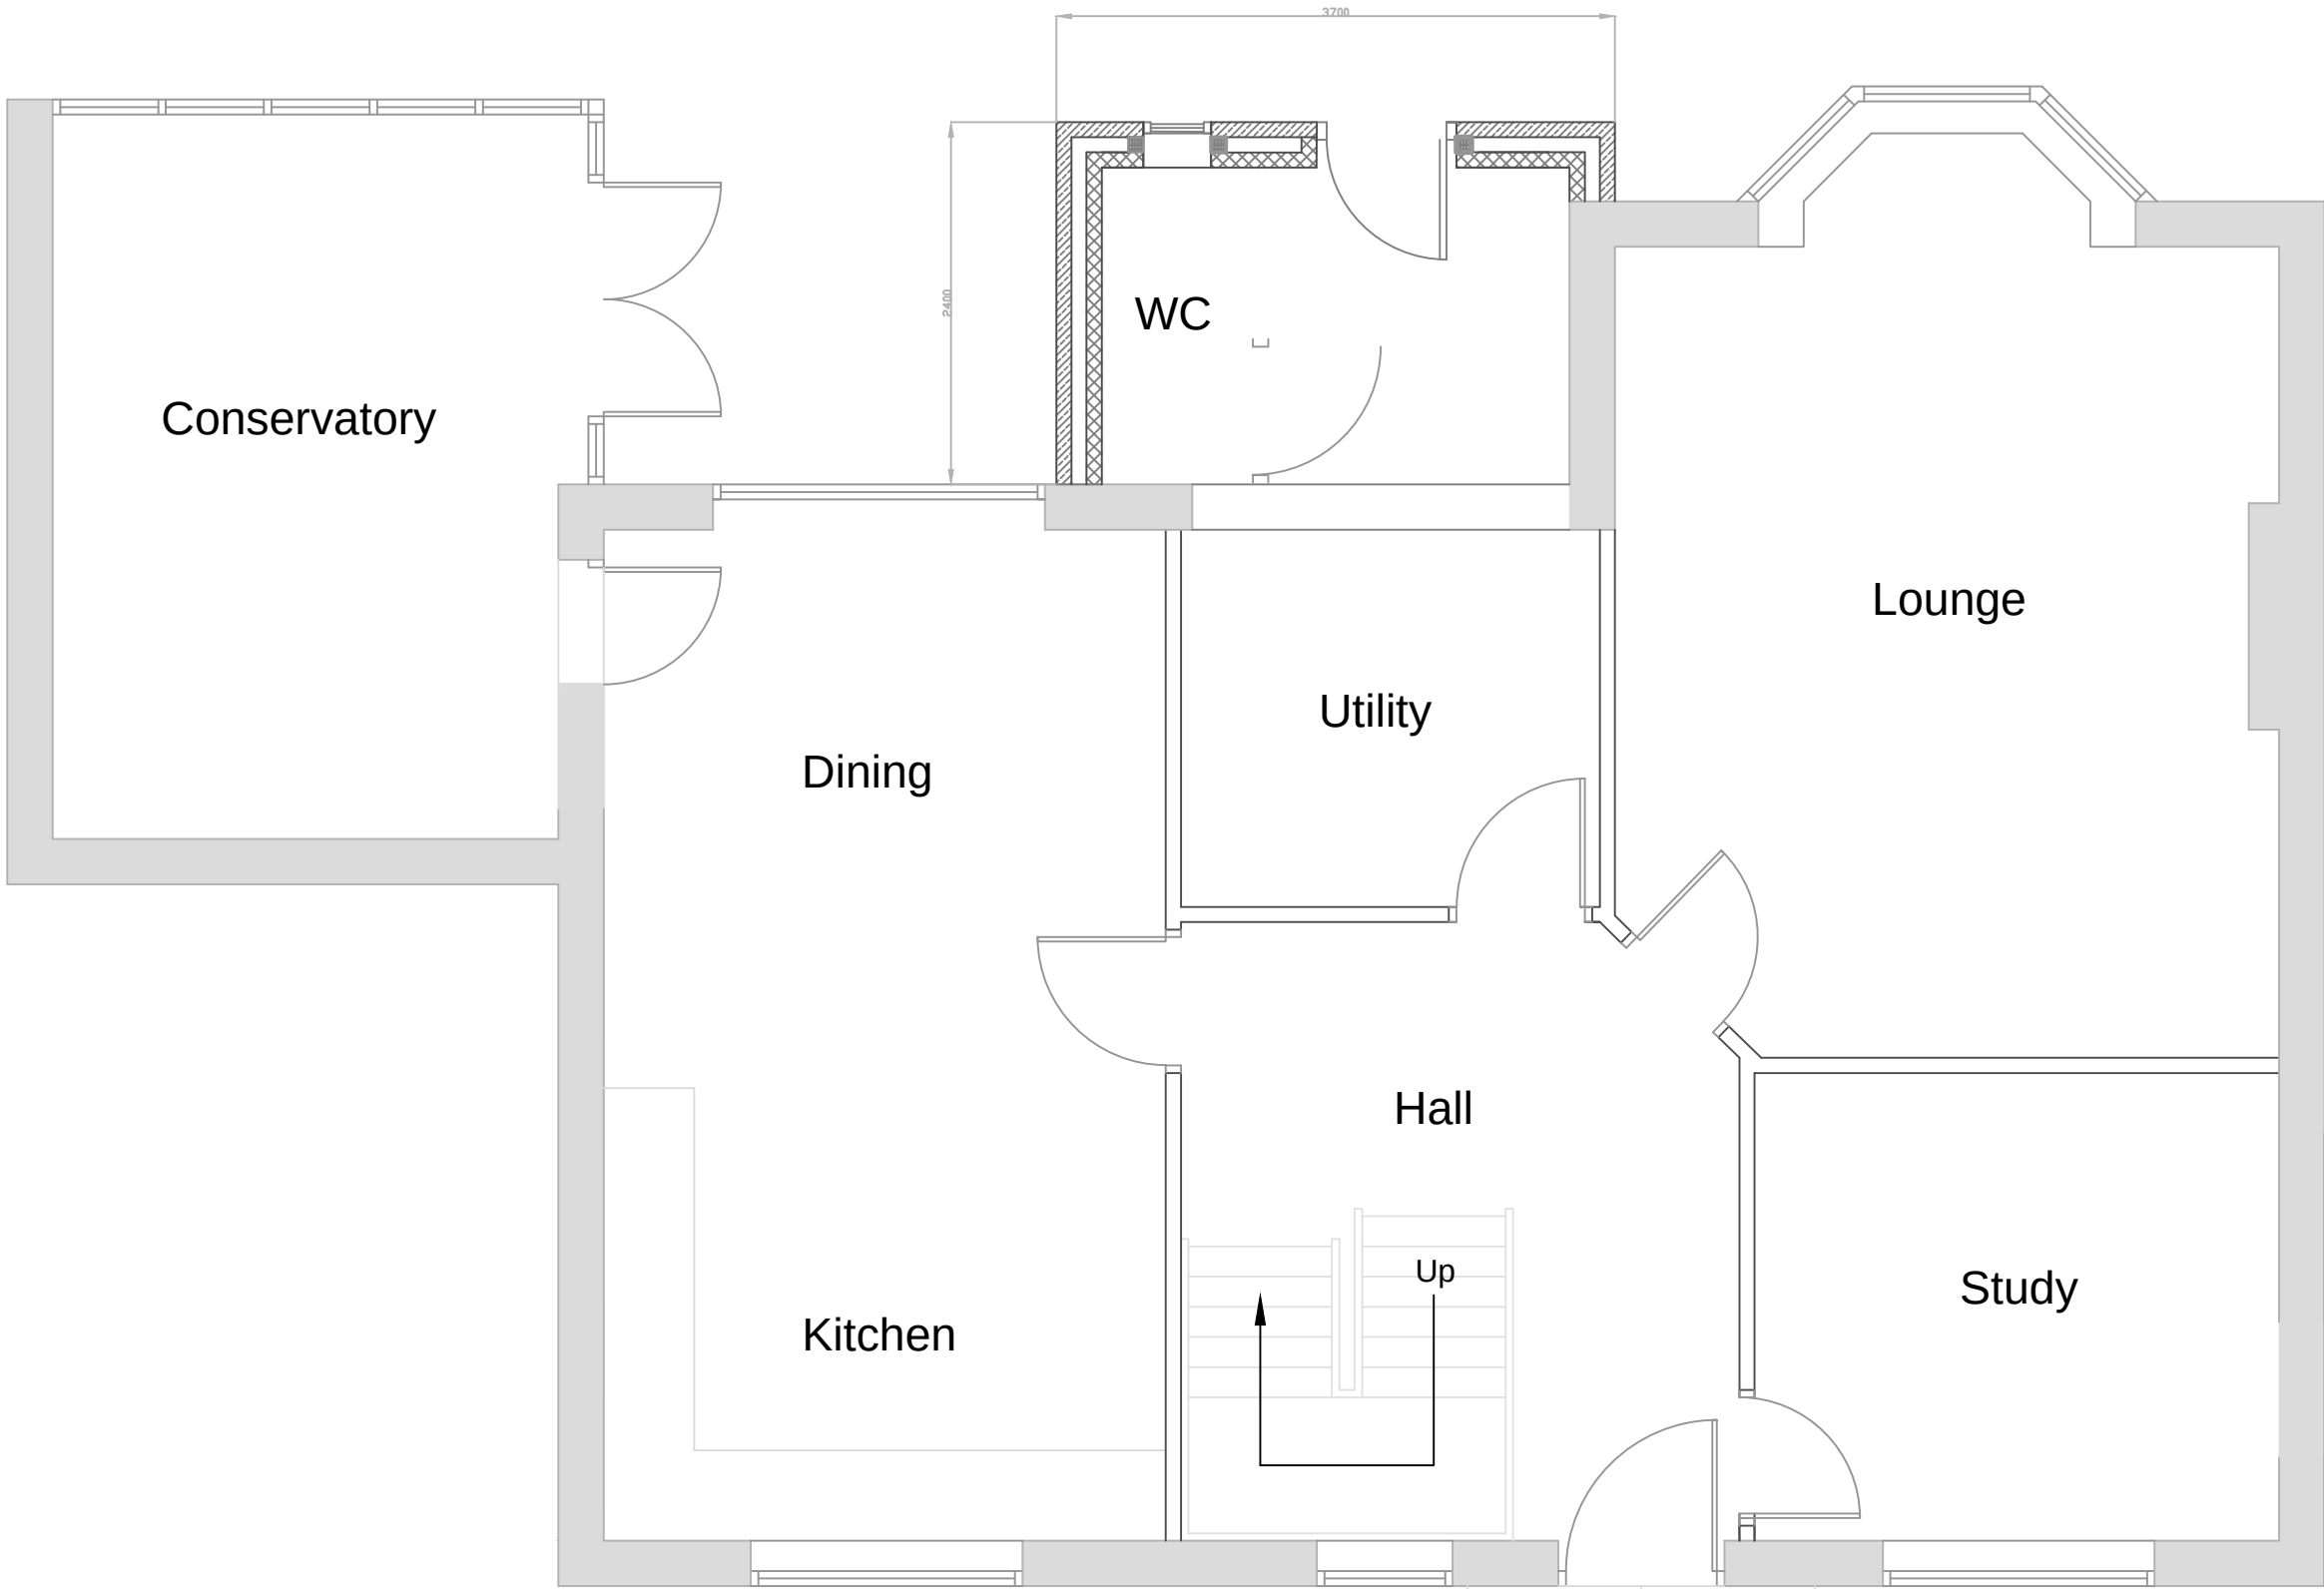


Proposed Ground Floor

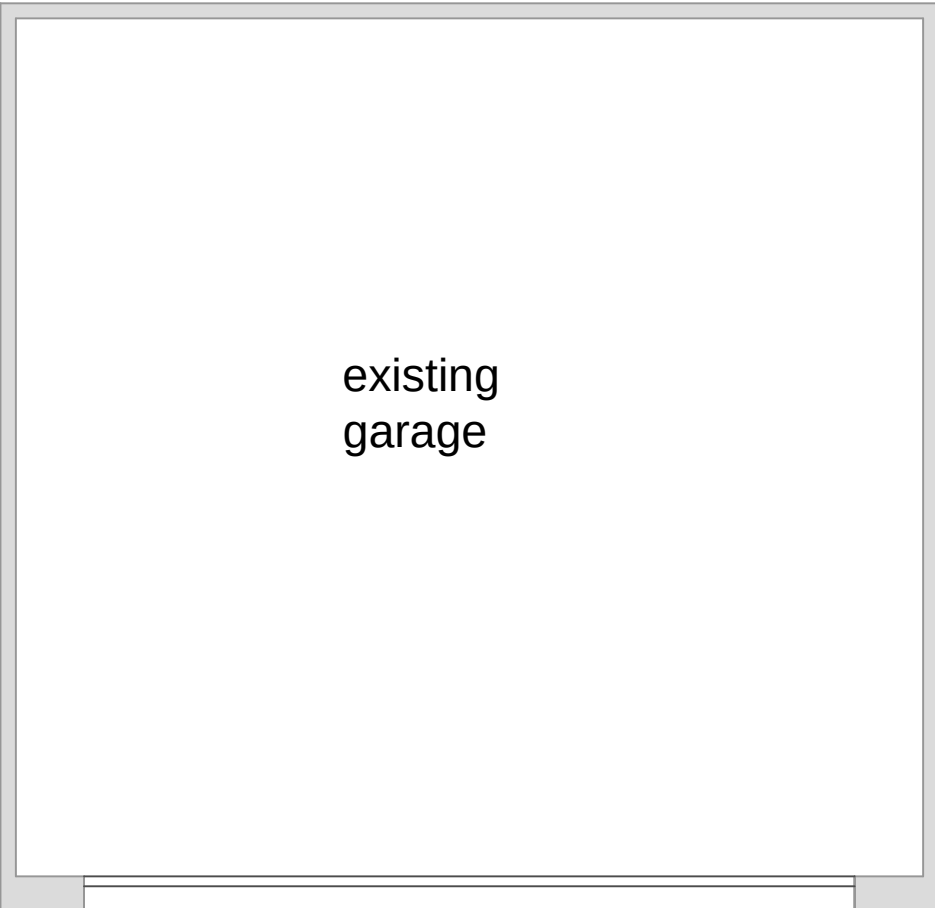

existing garage

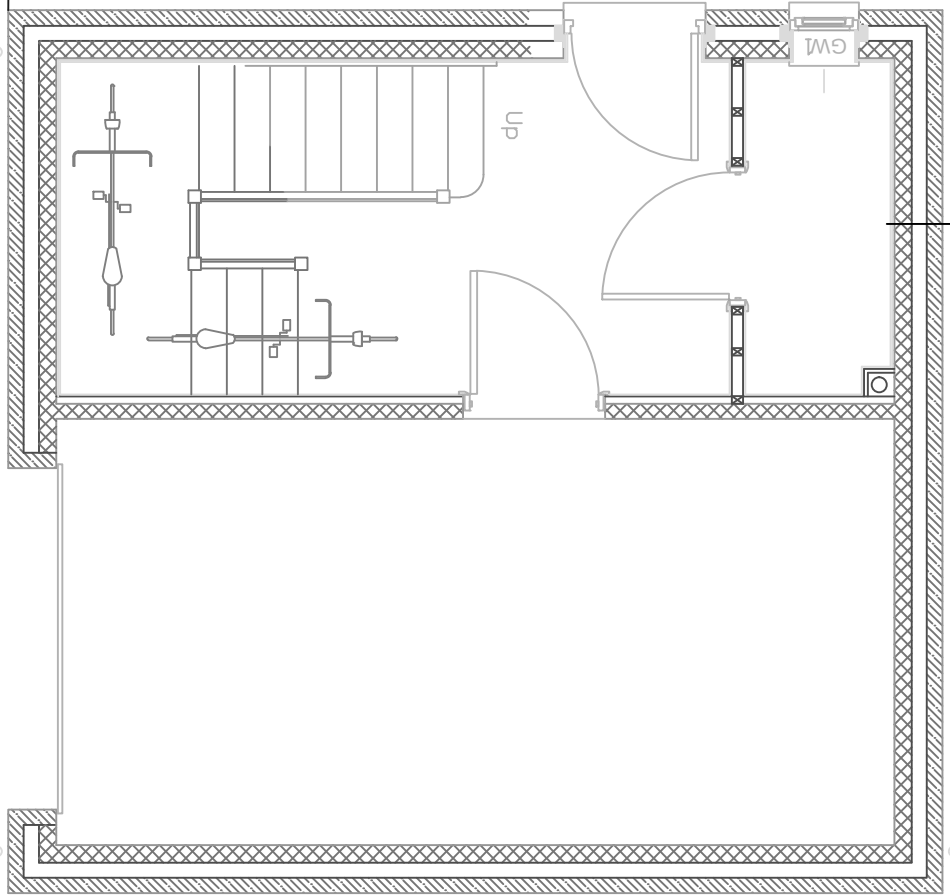

Proposed Garage and workroom

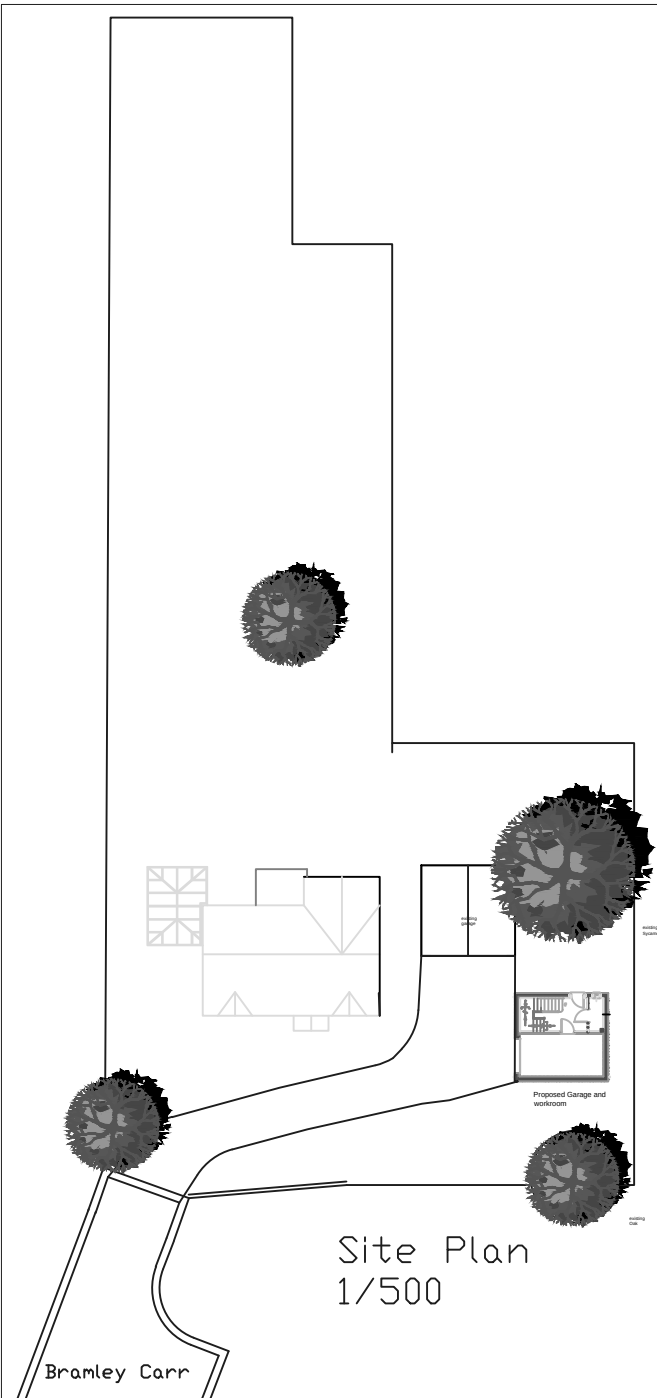

Site Plan
1/500

Development
Proposed Utility and Garage Workroom
4 Bramley Carr
Keresforth Hill
Barnsley S70 6RX

Drawing Title
Proposed Ground floor Plan

Scale: 1/50	Drawn: -	Date: 7 Feb 2016
File:		

Drawing No. 101 / P100/003	Rev -
-------------------------------	----------