


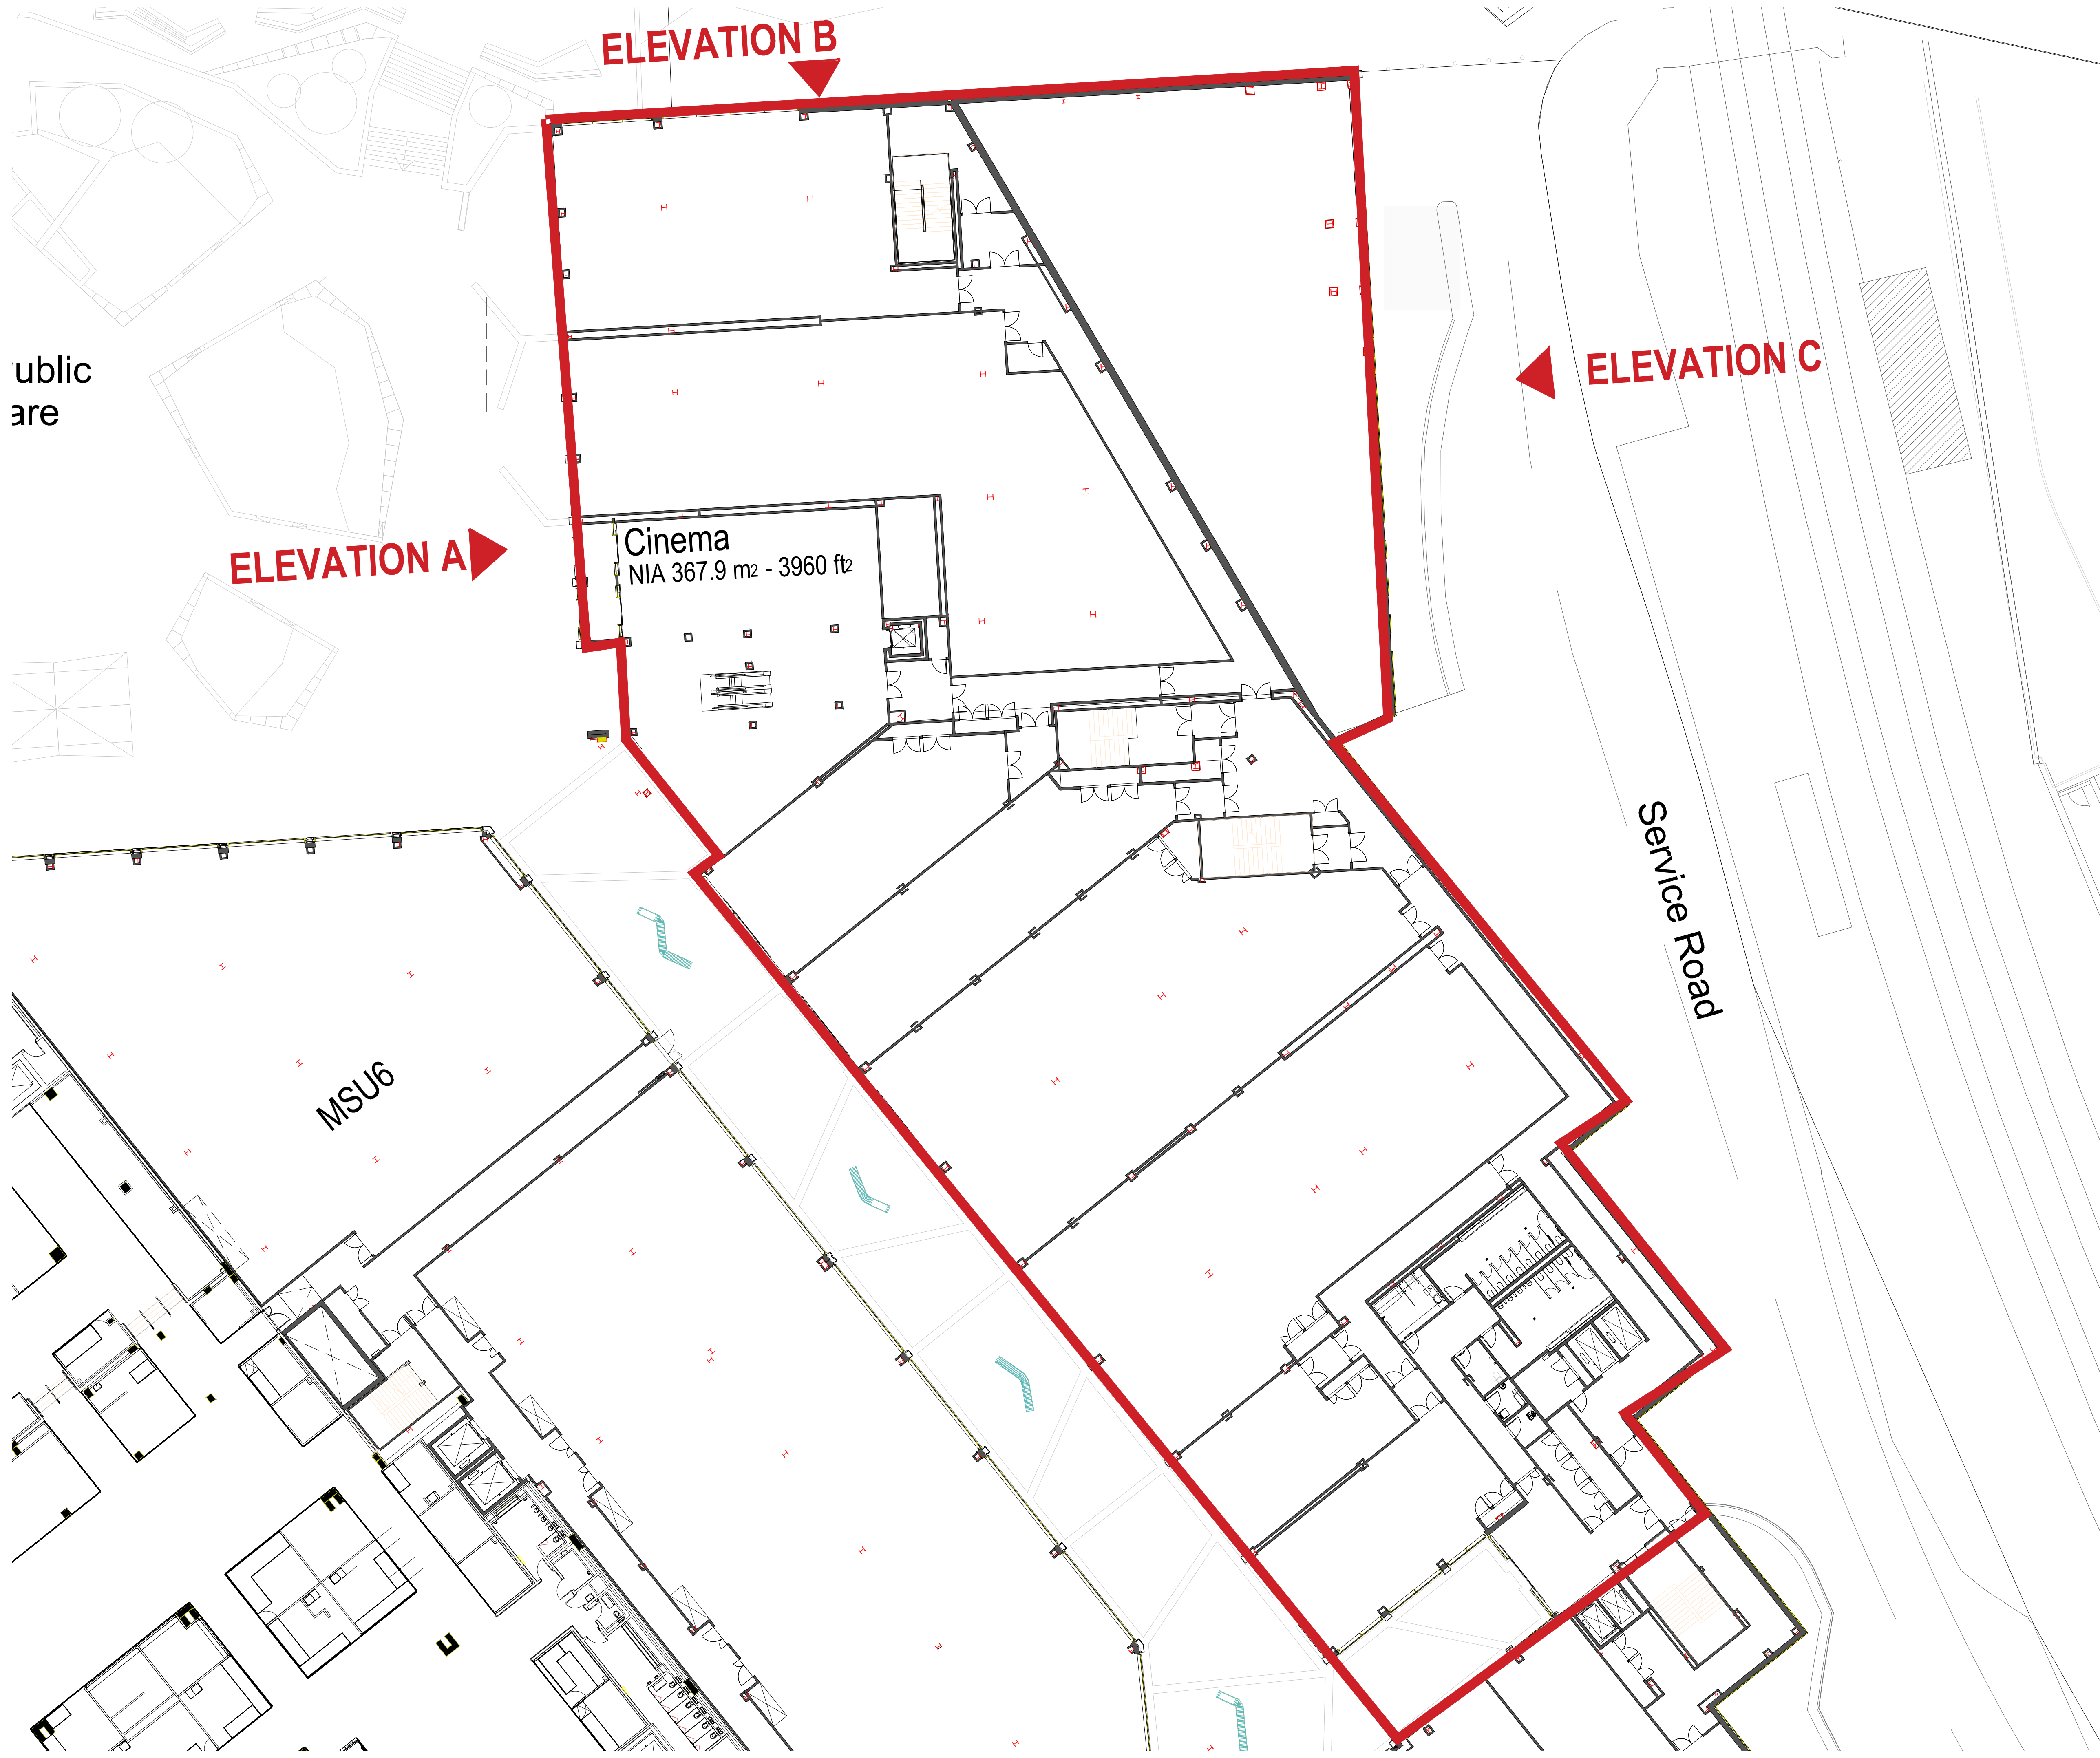

Public
area

ELEVATION A

ELEVATION B

ELEVATION C

Service Road

Cinema
NIA 367.9 m² - 3960 ft²

MSU6

A	ISSUED FOR ADVERTISING CONSENT	25.09.20
Revision	Description	Date

NB DA
Architects

www.nbda-architects.co.uk Tel 01625 575550

Client CINEWORLD

Project CINEWORLD BARNSELEY

Drawing PROPOSED EXTERNAL
SIGNAGE
SITE PLAN 1:200

Drawing No. 1722/BA-1020

Revision A

Scale 1:200@A1 Date 03.09.20 Drawn ACM

This drawing is copyright of N.B.D.A. Ltd. and should not be reproduced without permission. Dimensions should not be scaled off this drawing. All dimensions should be checked on site.

A1 Drawing