



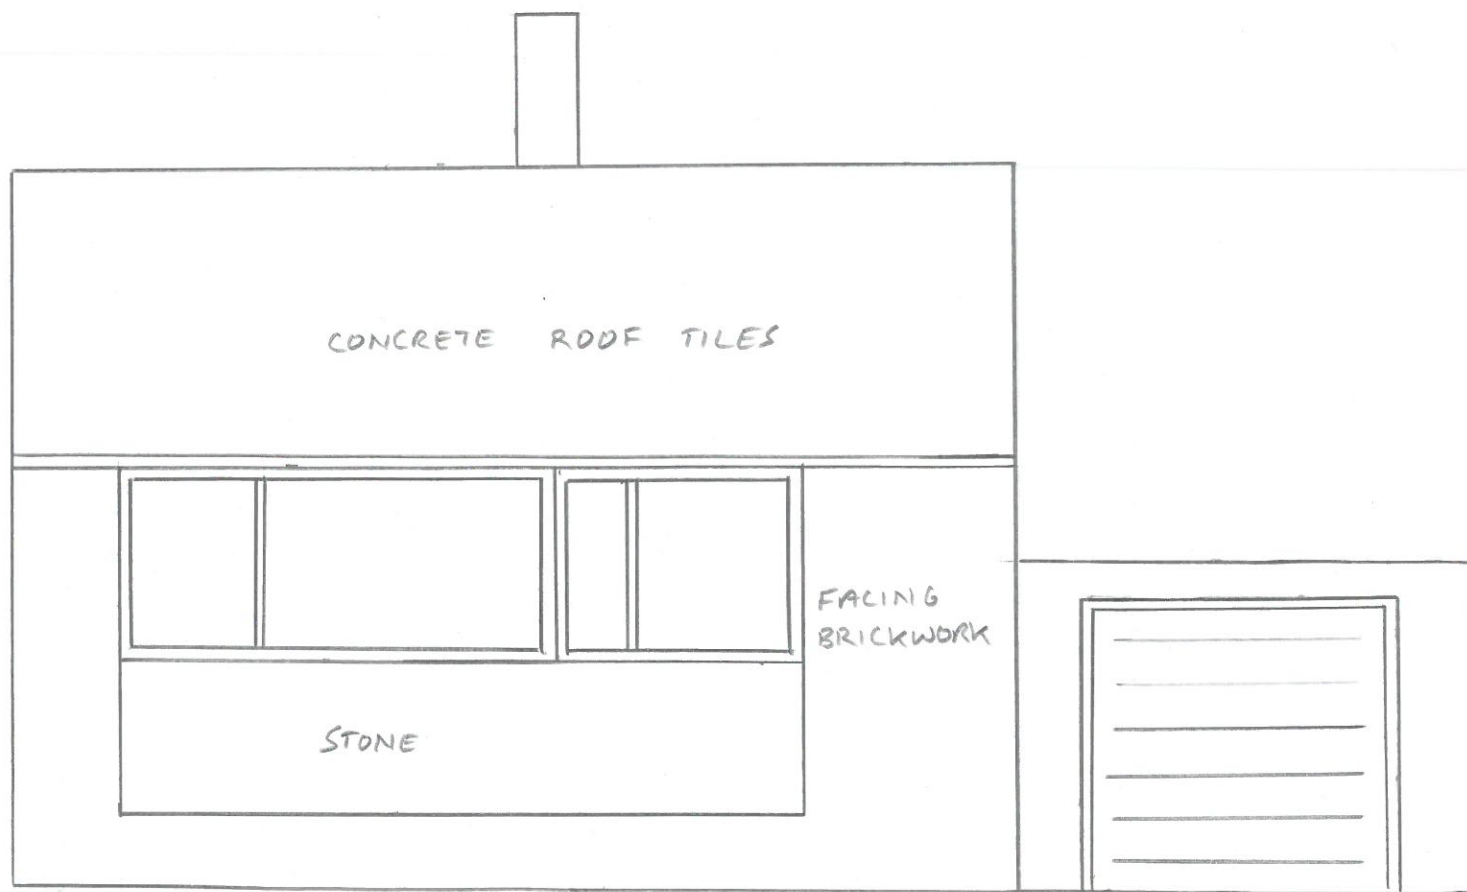


EXISTING FRONT ELEVATION



EXISTING REAR ELEVATION

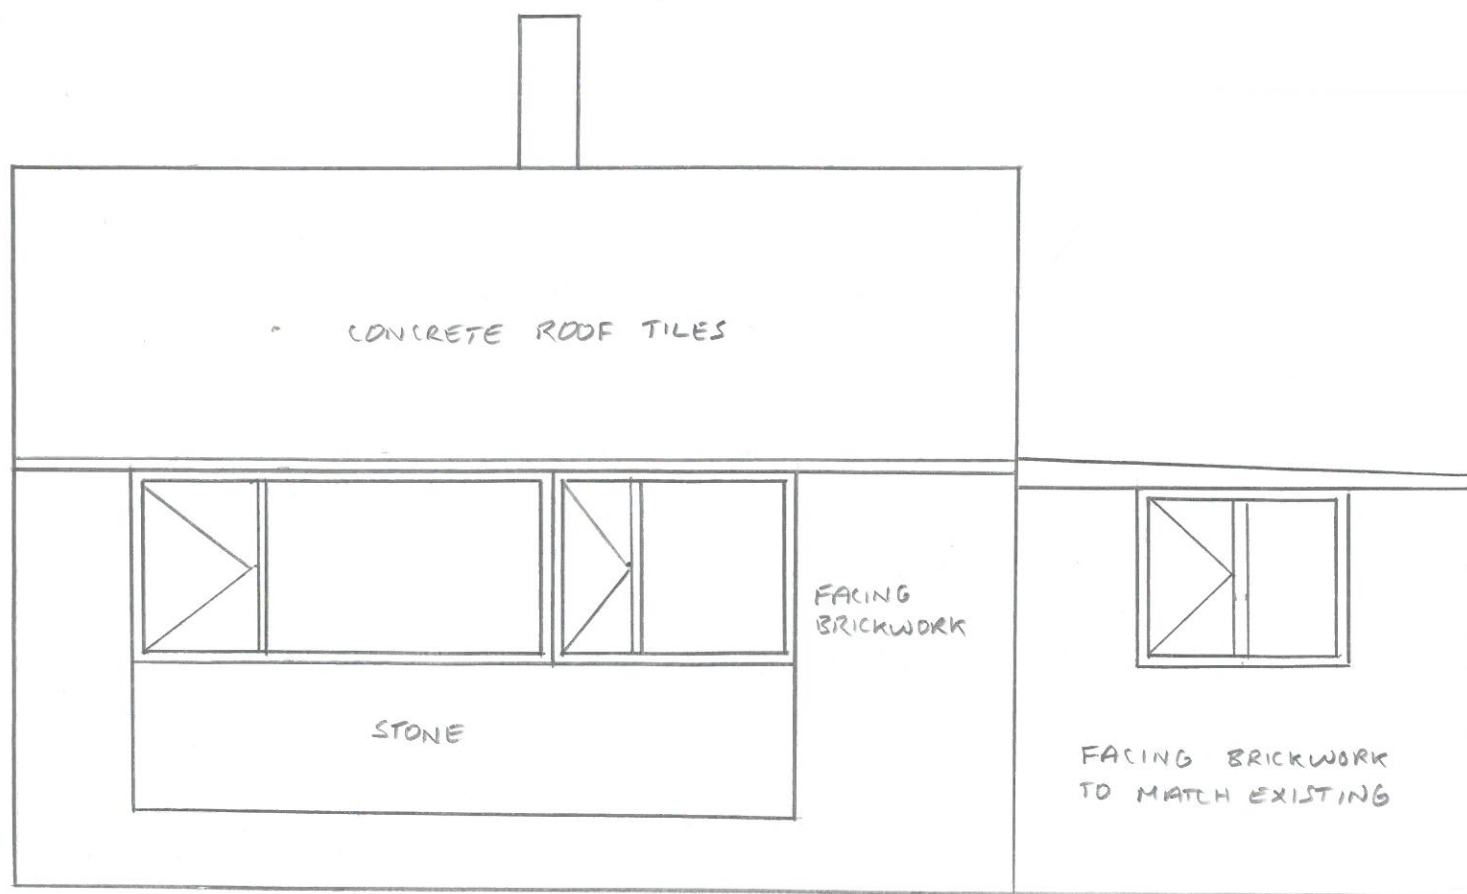

PROPOSED FRONT ELEVATION

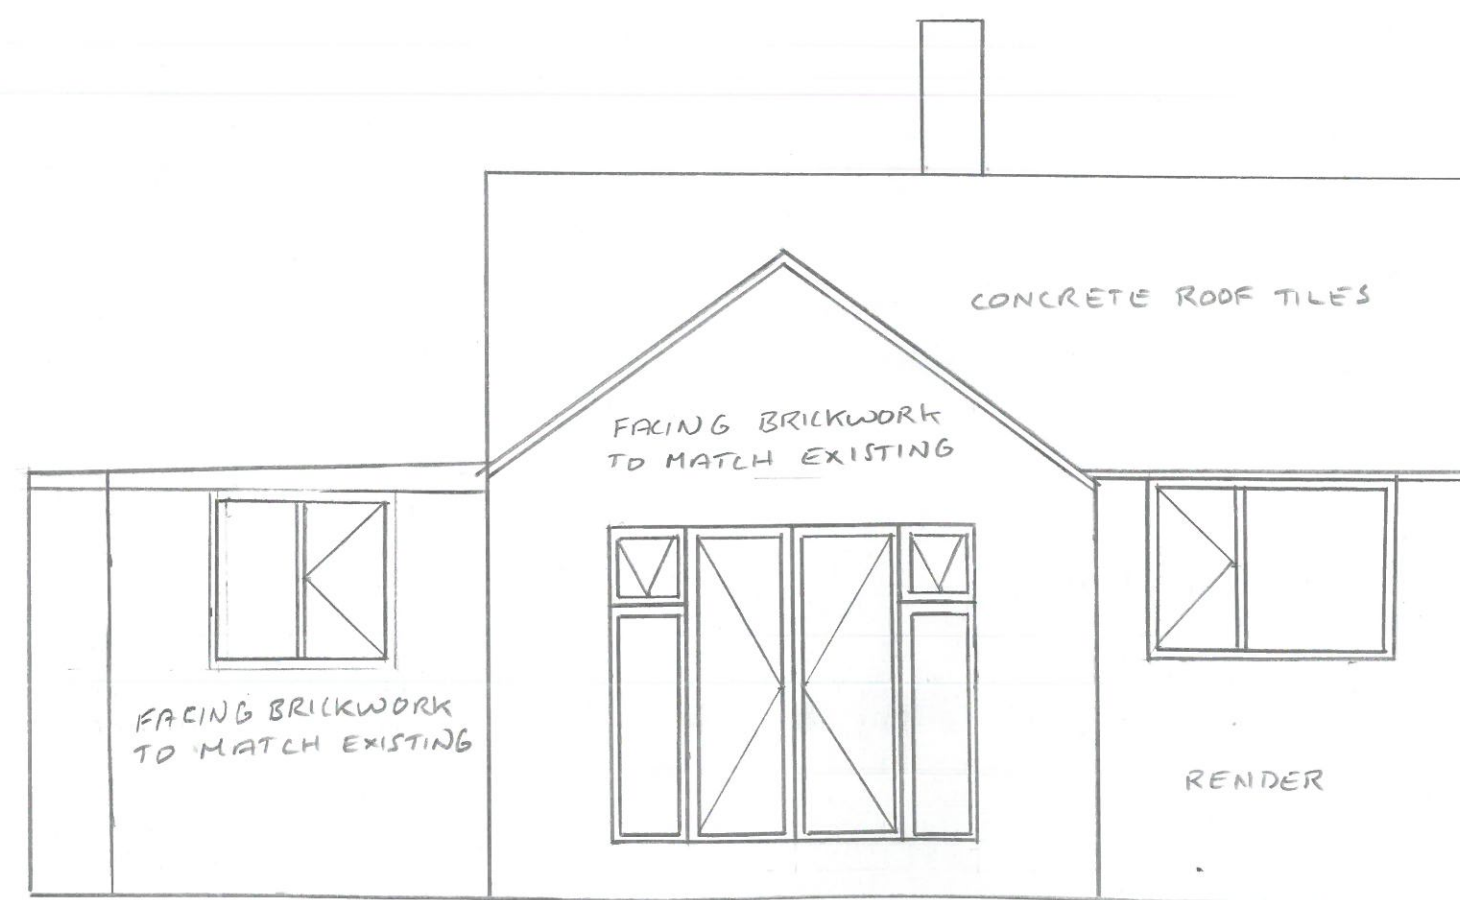

PROPOSED REAR ELEVATION
SCALE 1:50 7 WOODLANDS VIEW.