




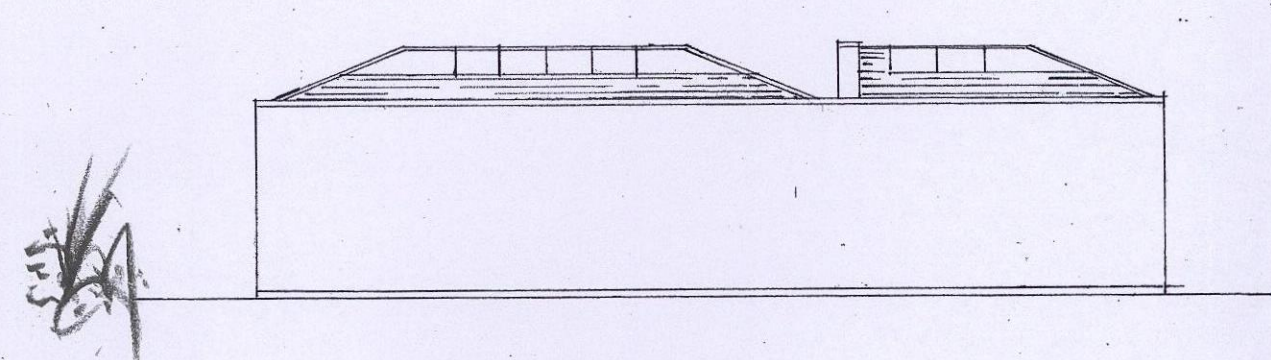


east elevation

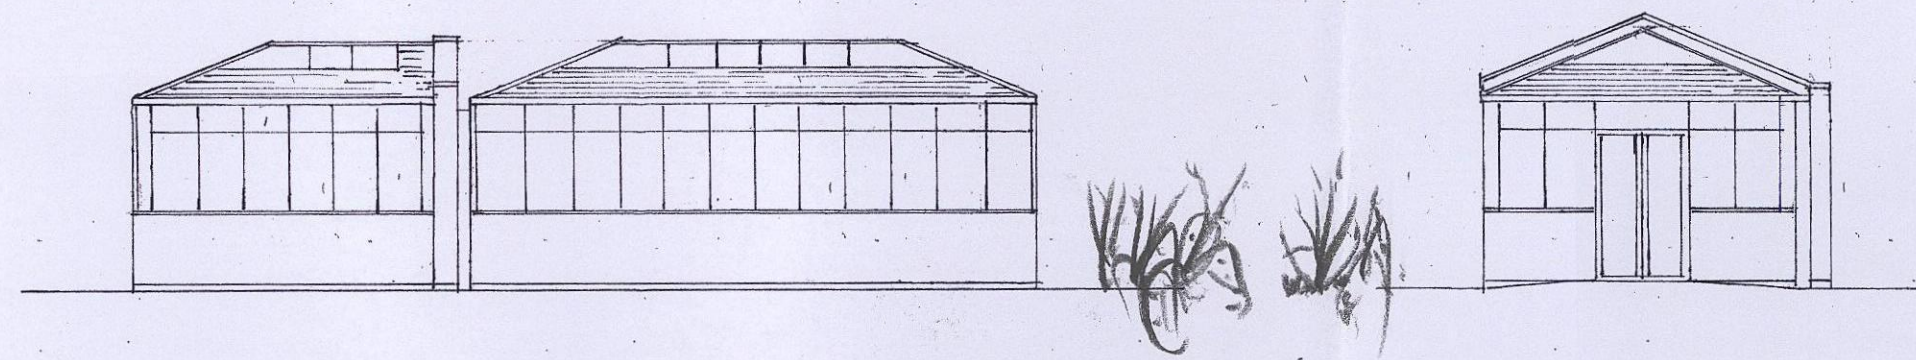


west elevation

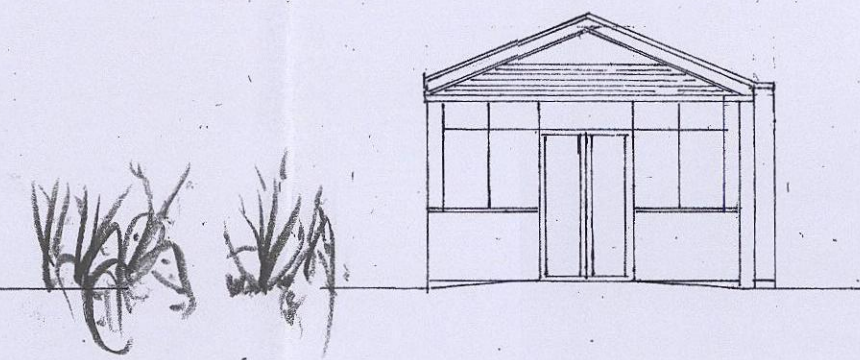

south elevation

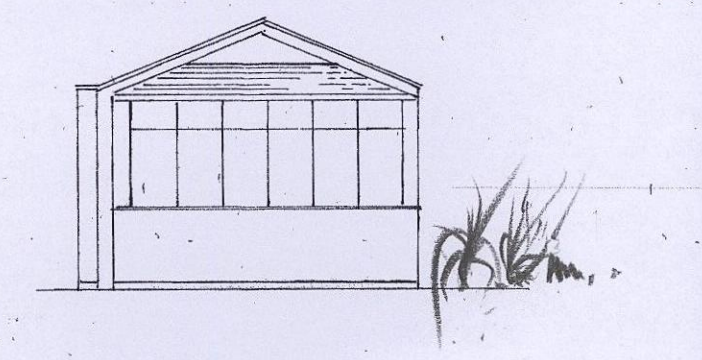


north elevation

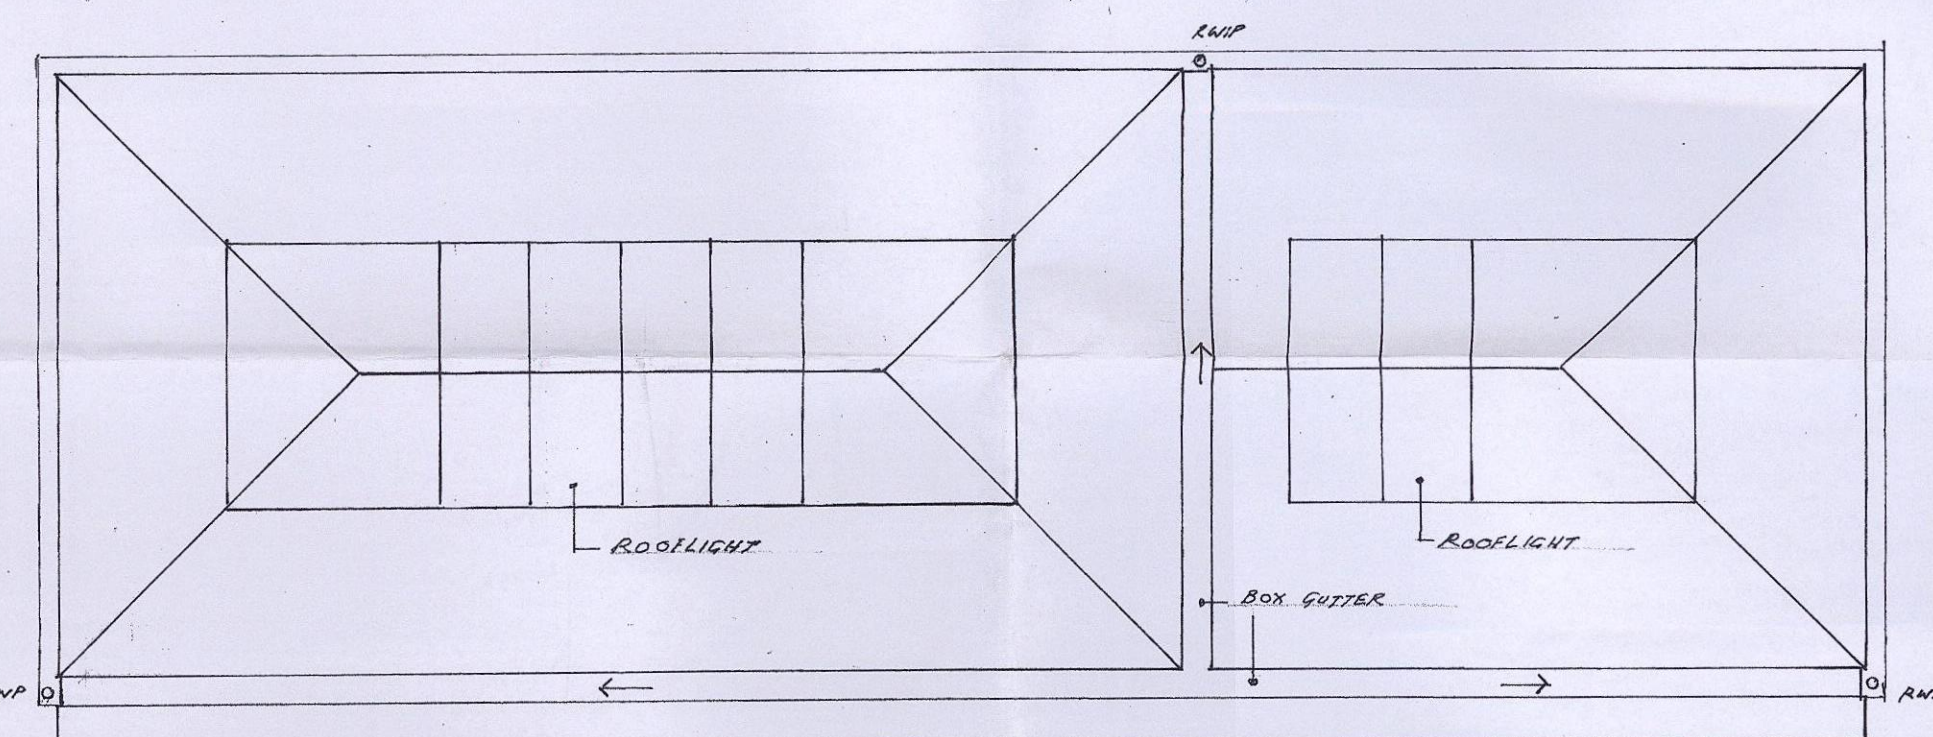


ROOF PLAN

MATERIALS


Walls	Facing brick to match existing display see photographic illustration Black engineering plinth
Roof	Lightweight man-made slate to match existing see photographic illustration rooflights grey powderised aluminium
Windows / Doors	'Pilkington' double glazed 'Eurocell' grey
Pavings	Permeable grey concrete block

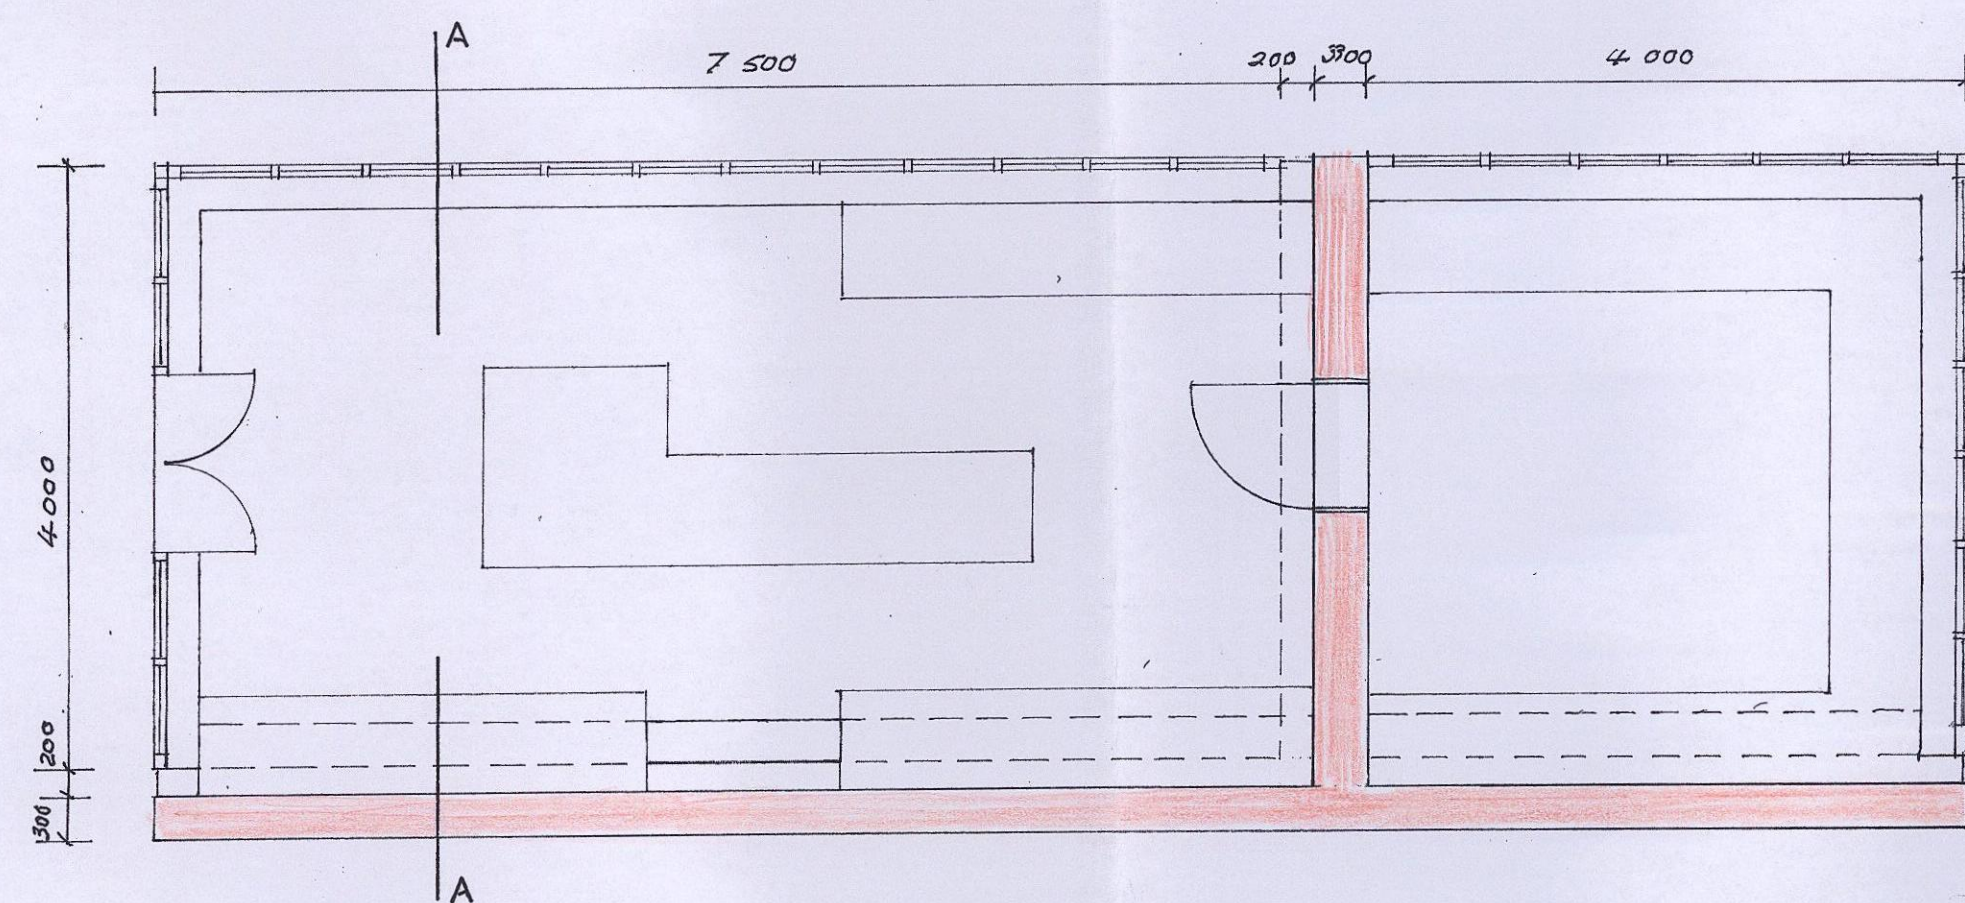

GROUND FLOOR PLAN simulated kitchen + utility room layouts

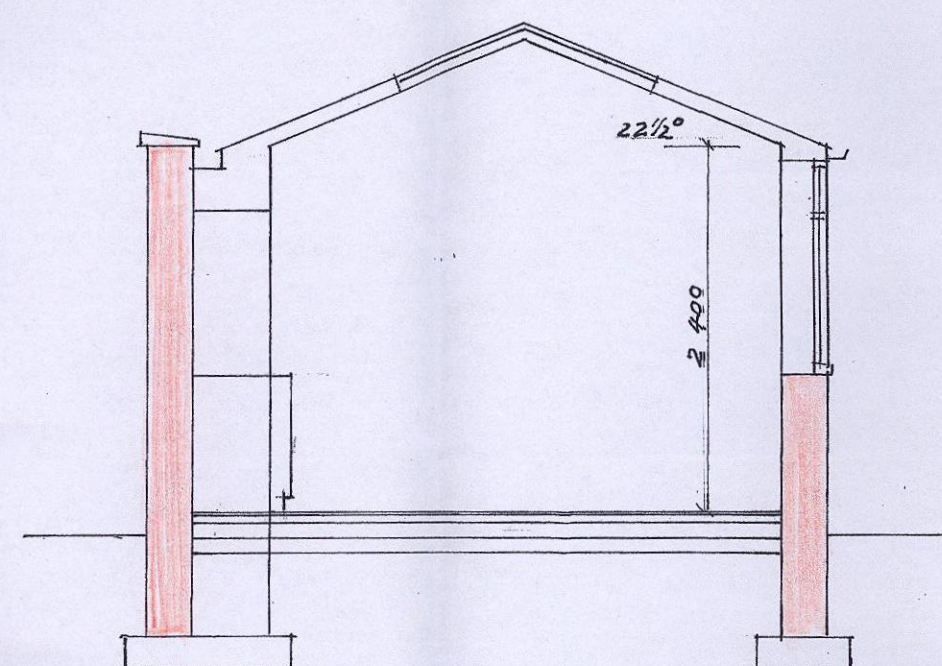

SECTION A ~ A

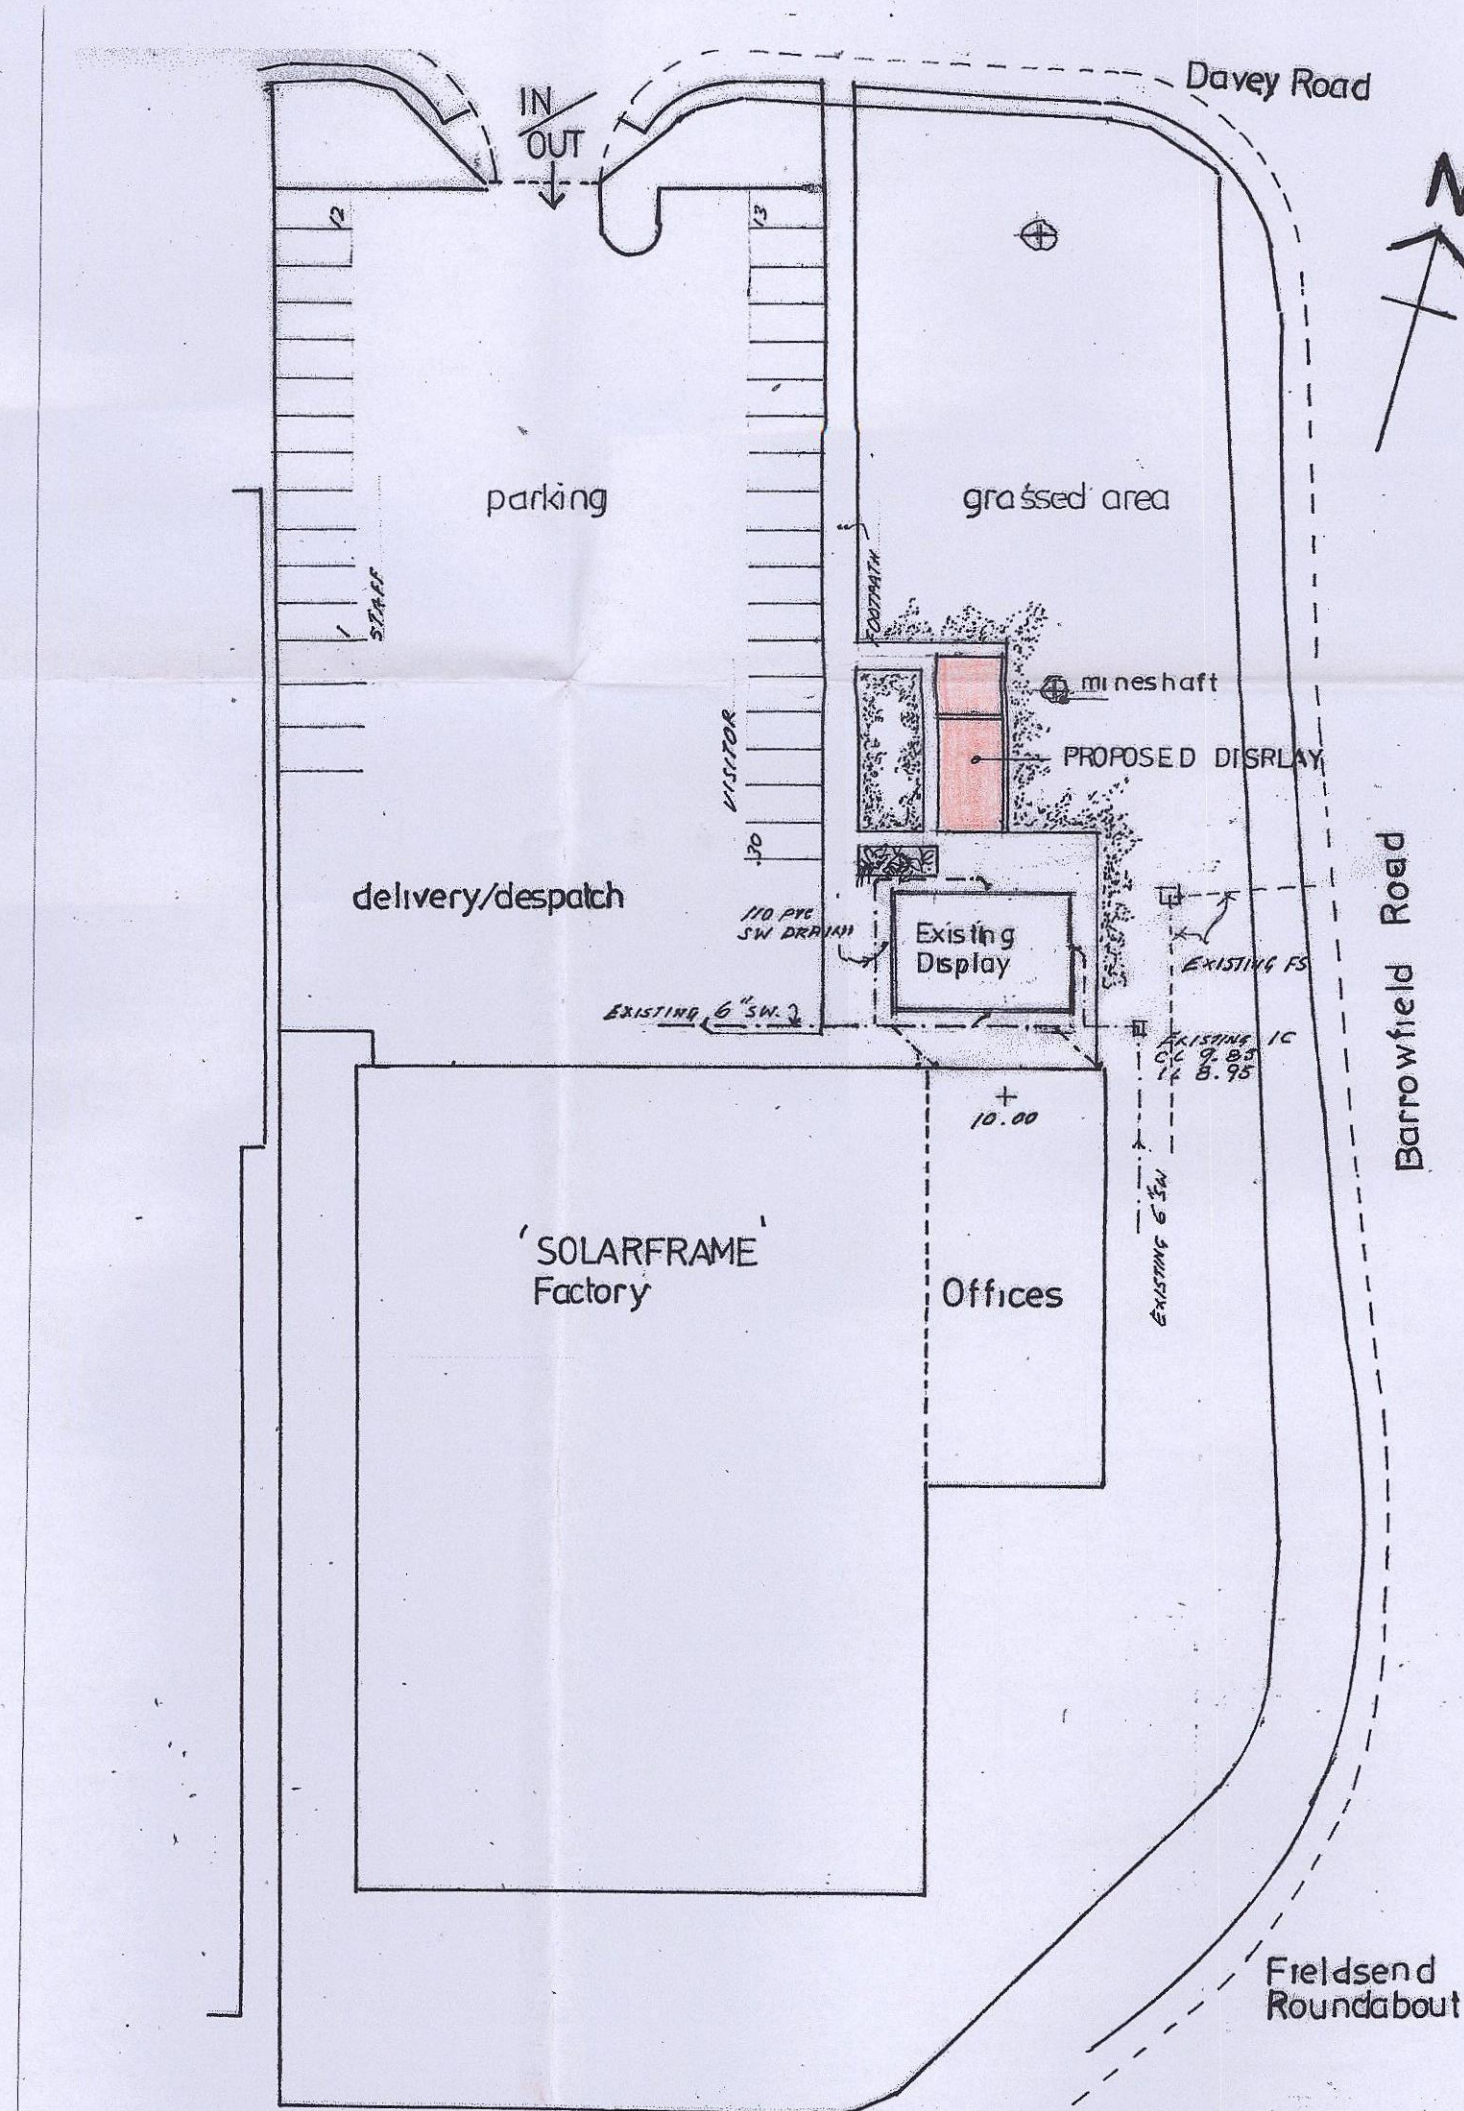

SITE PLAN
Scale 1:500

SOLARFRAME DAVEY ROAD, GOLDTHORPE, ROTHERHAM CONSERVATORY DISPLAY PROPOSALS

SCALE 1:50 & 1:100 DRWG. NO. 784/1 OCT 28, 2015

Gordon Stephenson, Chartered Architect, RIBA
10 Parkwood Rise, Barnby Dun, Doncaster DN3 1LY
email: stephenson_g3@sky.com Tel: 01302 891411