



NOTE: ALL DIMENSIONS SHOWN ARE PROVISIONAL DIMENSIONS ONLY & SHOULD NOT BE READ AS EXACT MEASUREMENTS. THESE MAY NEED TO BE ALTERED DUE TO SITE CONSTRAINTS/ INSPECTION

THE DRAWINGS AND DESIGN ARE THE COPYRIGHT OF LDV LTD & SHOULD NOT BE RE-PRODUCED WITHOUT PRIOR PERMISSION

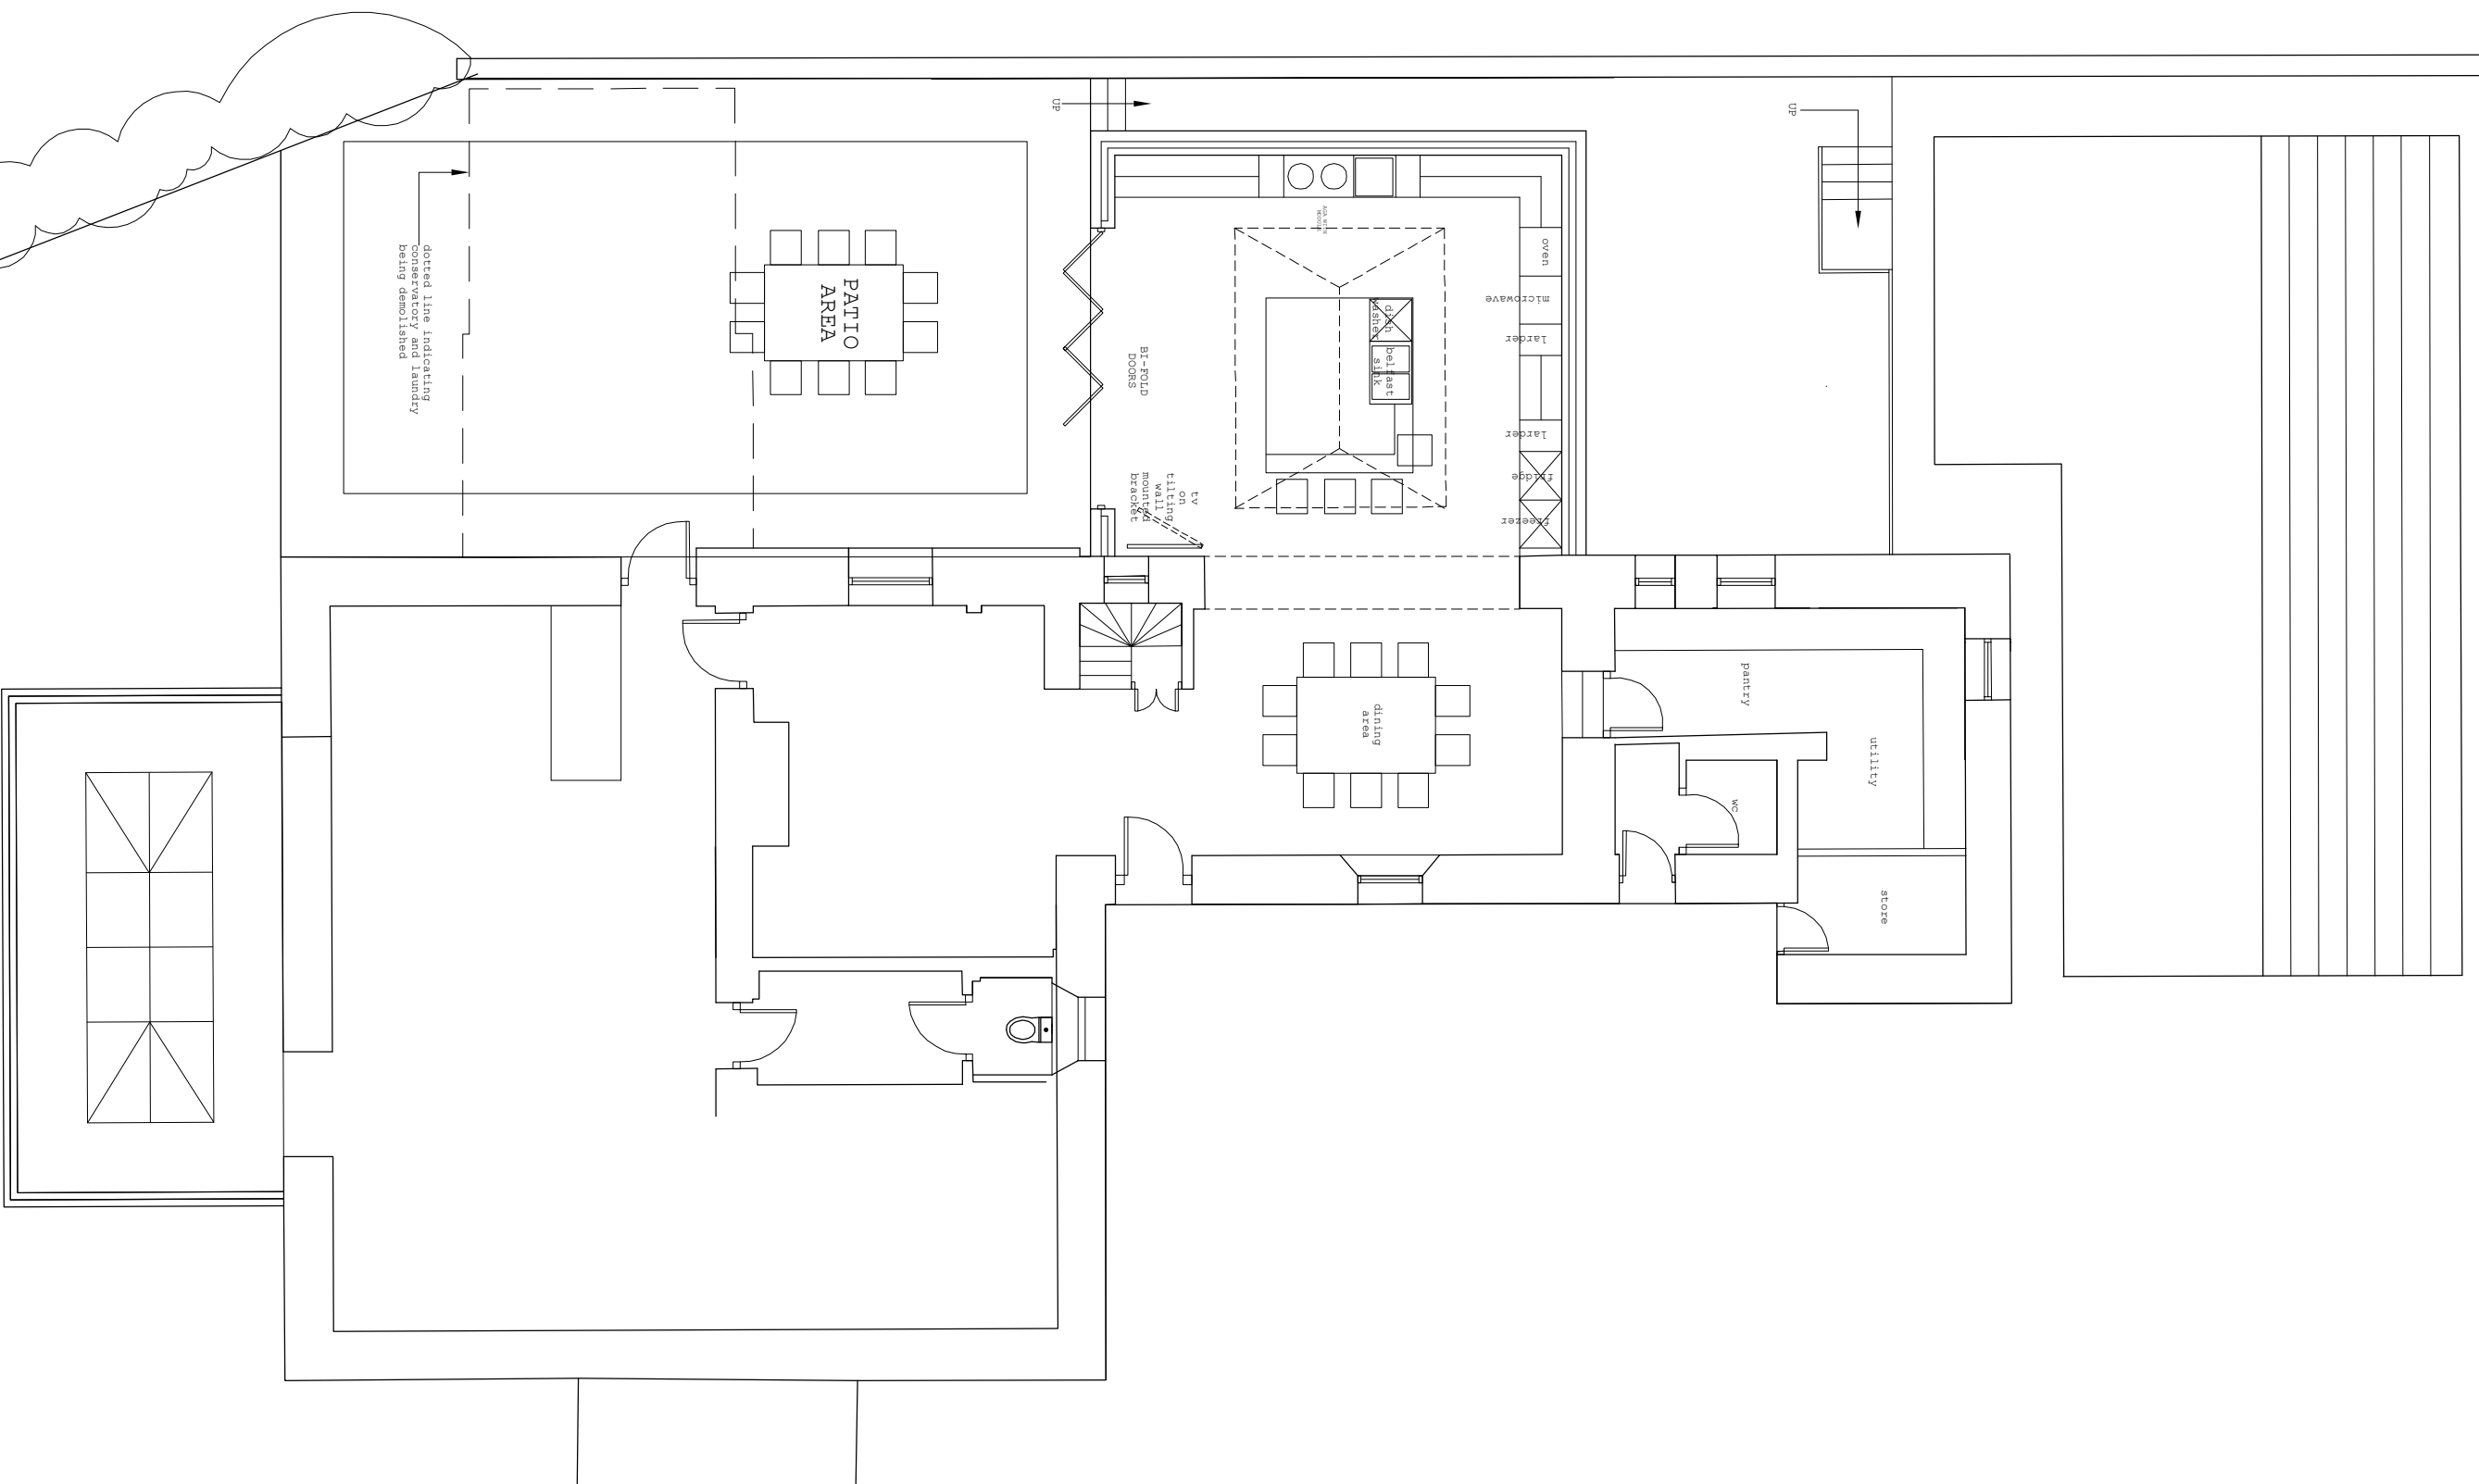


PROPOSED PLAN


GARDEN

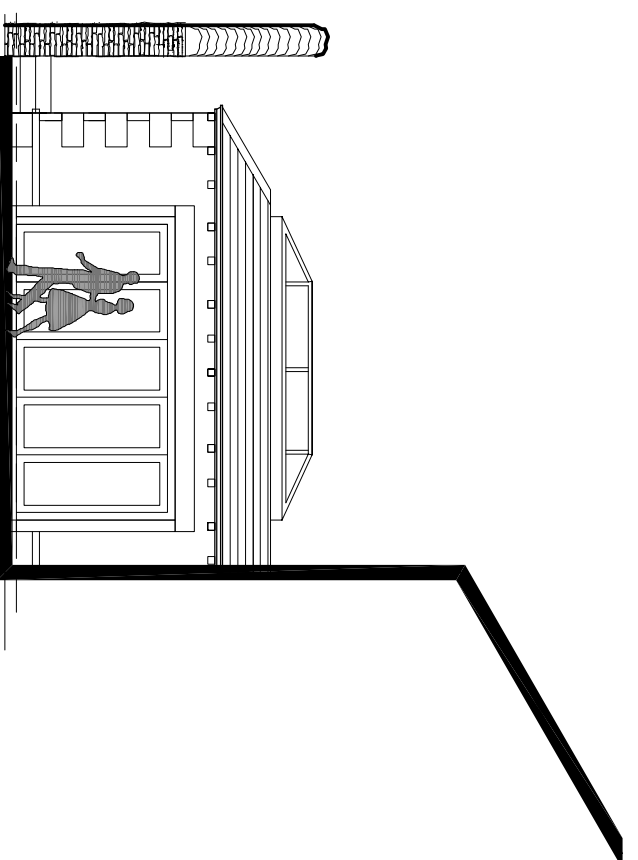

PROPOSED FRONT ELEVATION

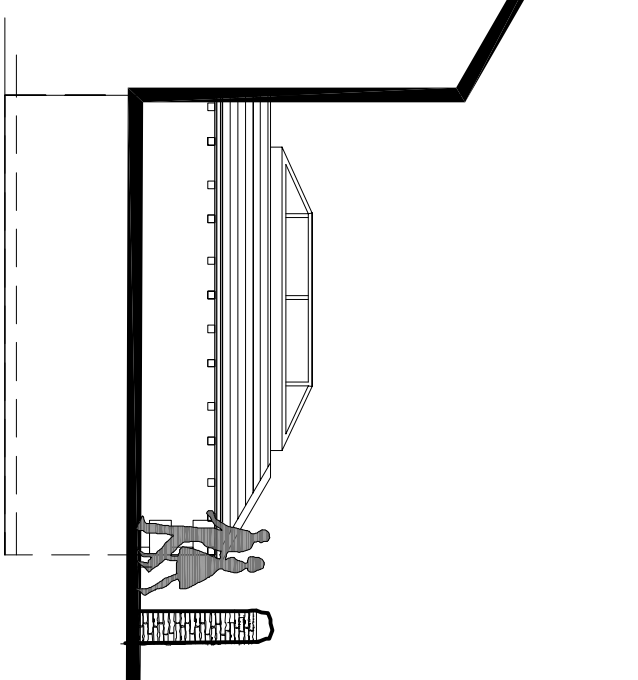

PROPOSED REAR ELEVATION

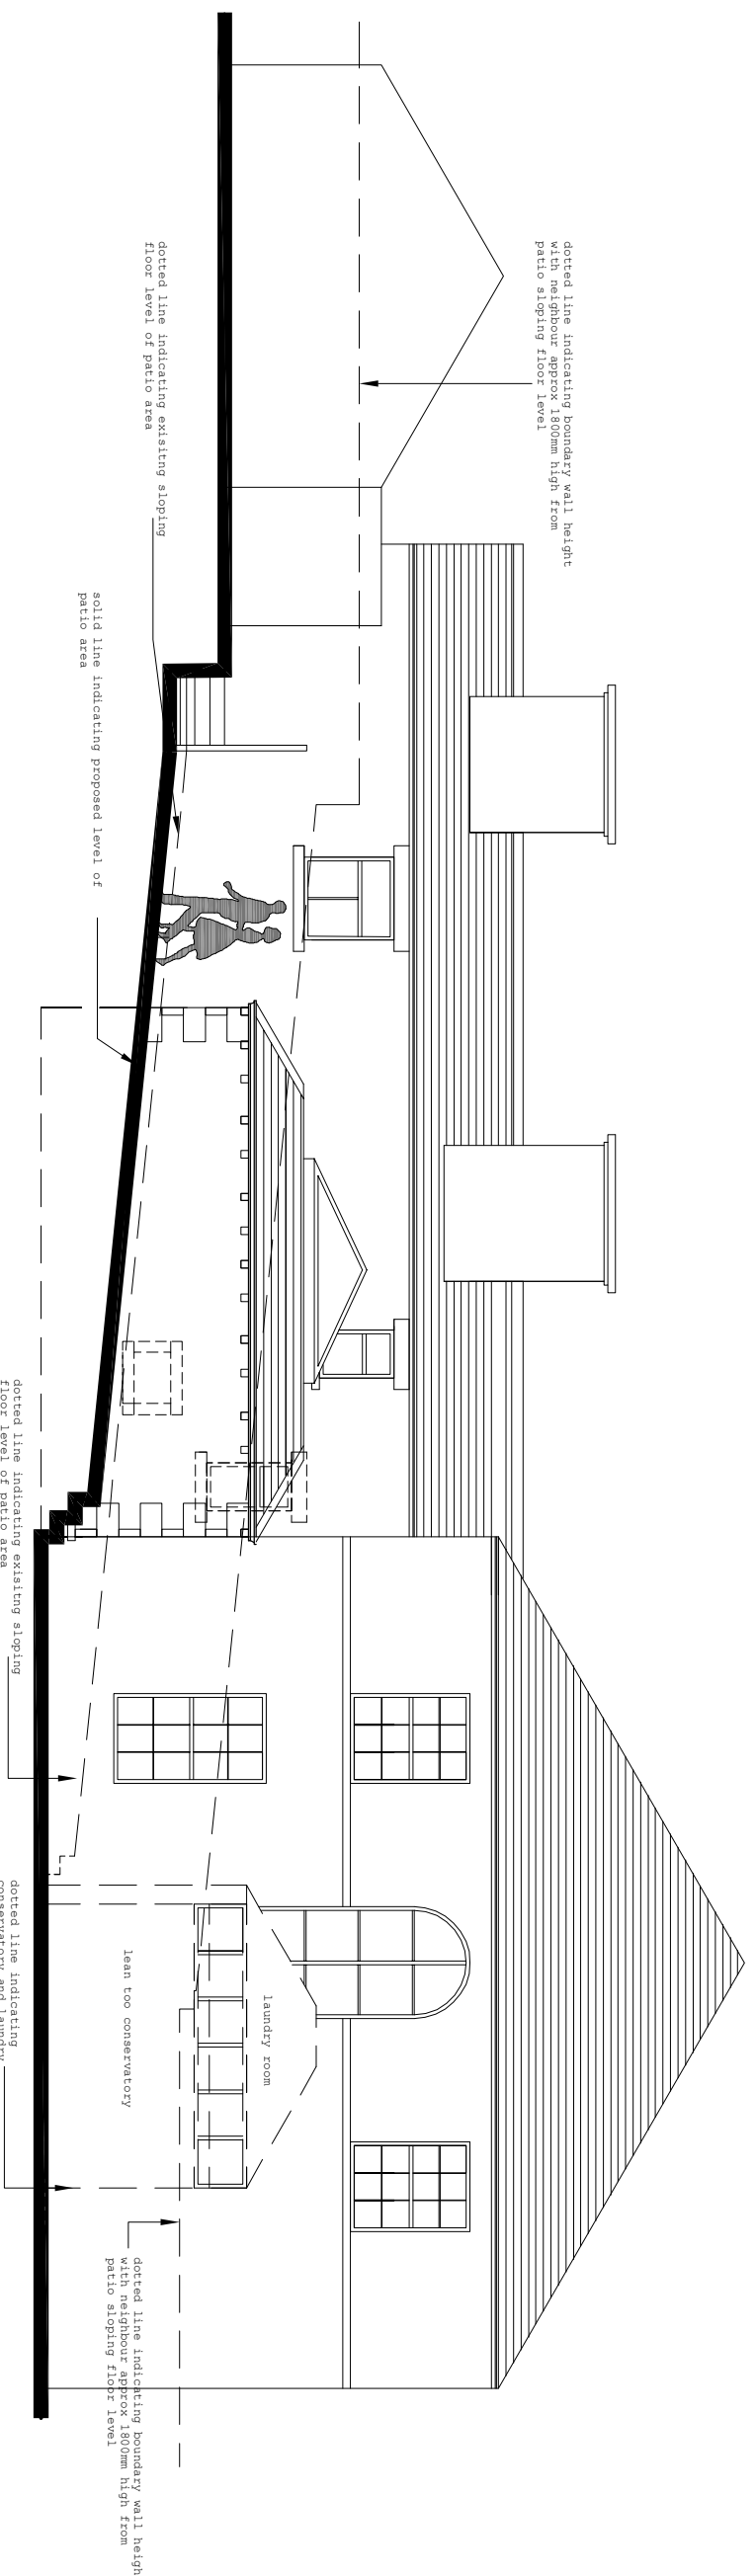


PROPOSED SIDE ELEVATION

PROPOSED PLANS & ELEVATIONS

JOB TITLE
PLUMPTON HOUSE
THURSTONE
S36 9QW

SIMON & ANDREA BLYTH

DRAWN BY	SCALE	1:100 @ A1
DATE	APRIL 2016	DRAWING NO.
CHECKED		30/2.002
		REVISION
		-

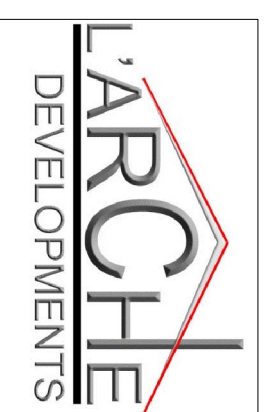

U-Match Developments (Yorkshire) Ltd
12 Manor Road
Fartley Twp
HD4 5UL
mal@larchdevelopments.co.uk
Company Reg: 01 67 594 5477 Reg: 1 416 26 55 5