




NOTES

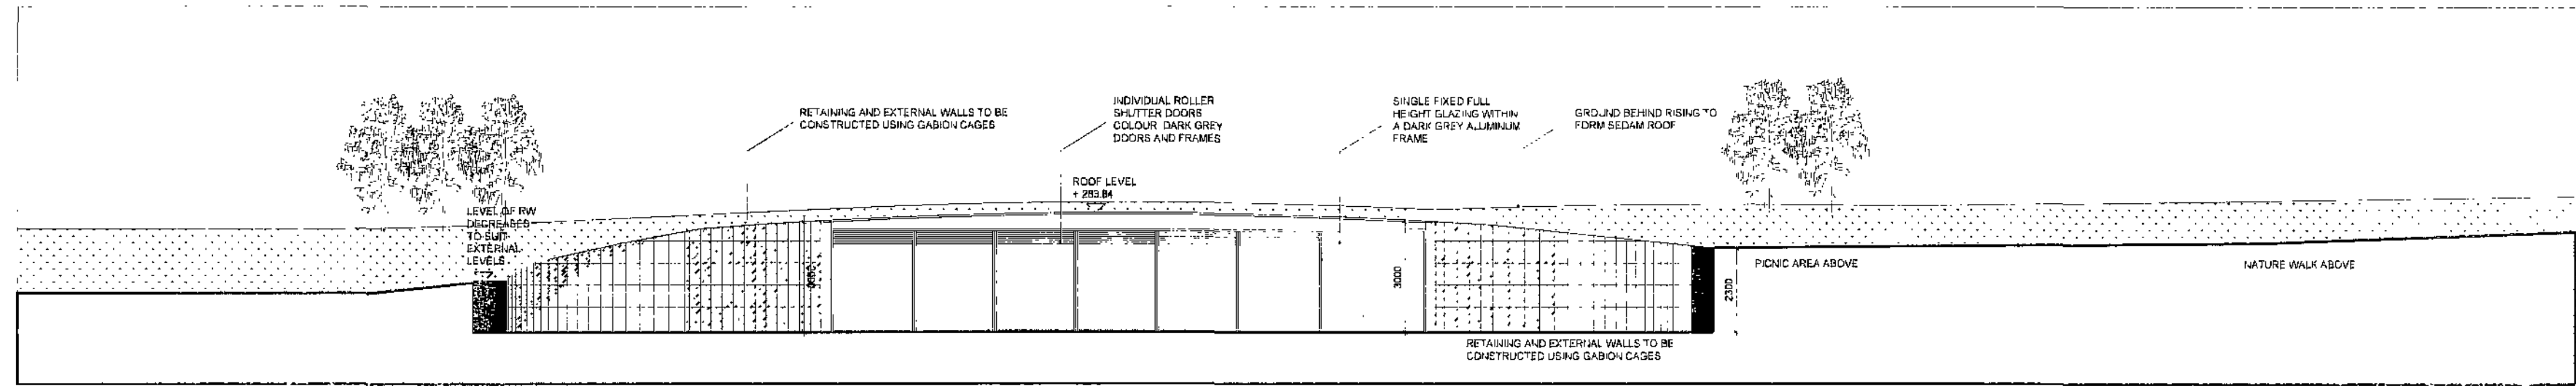

SITE SECTION AA
ON DWG 323.08.(01)05

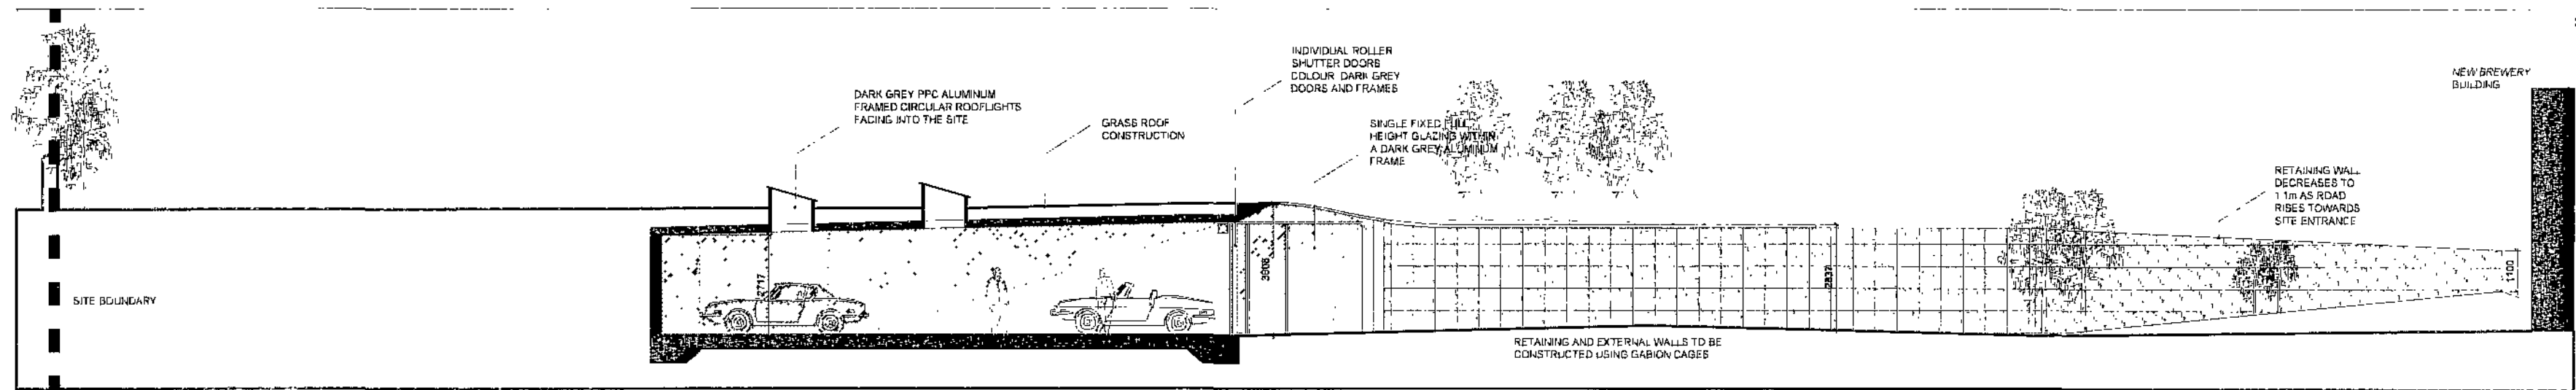

SITE SECTION BB
ON DWG 323.08.(01)05

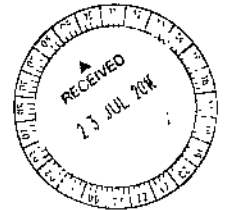

A - 06 03 10 RJW
ROOFSCAPE ALTERED ROOFLIGHTS INDICATED
PLANT STORE ORIENTATION AMENDED ROLLER
SHUTTERS SHOWN NOTATIONAL CHANGES
B - 26 03 10 RJW
RENDER NOTATION OMITTED ADDITIONAL
MATERIAL NOTATION ADDED


PLANNING ISSUE

REDEVELOPMENT OF
FORMER DUNFORD HAZLEHEAD CENTRE,
WHAMS ROAD, PENISTONE
SOUTH YORKSHIRE, S36 4HJ
FOR
R&M SWAINE LTD


PROPOSED PRIVATE CAR STORE
ELEVATIONS

Date MARCH 10
Scale 1:100@A1

Drawn RJW Checked

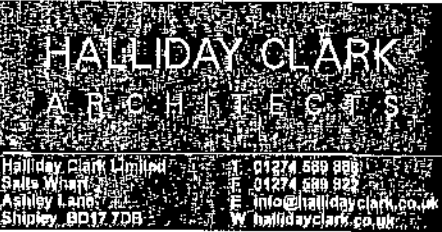

NOTES

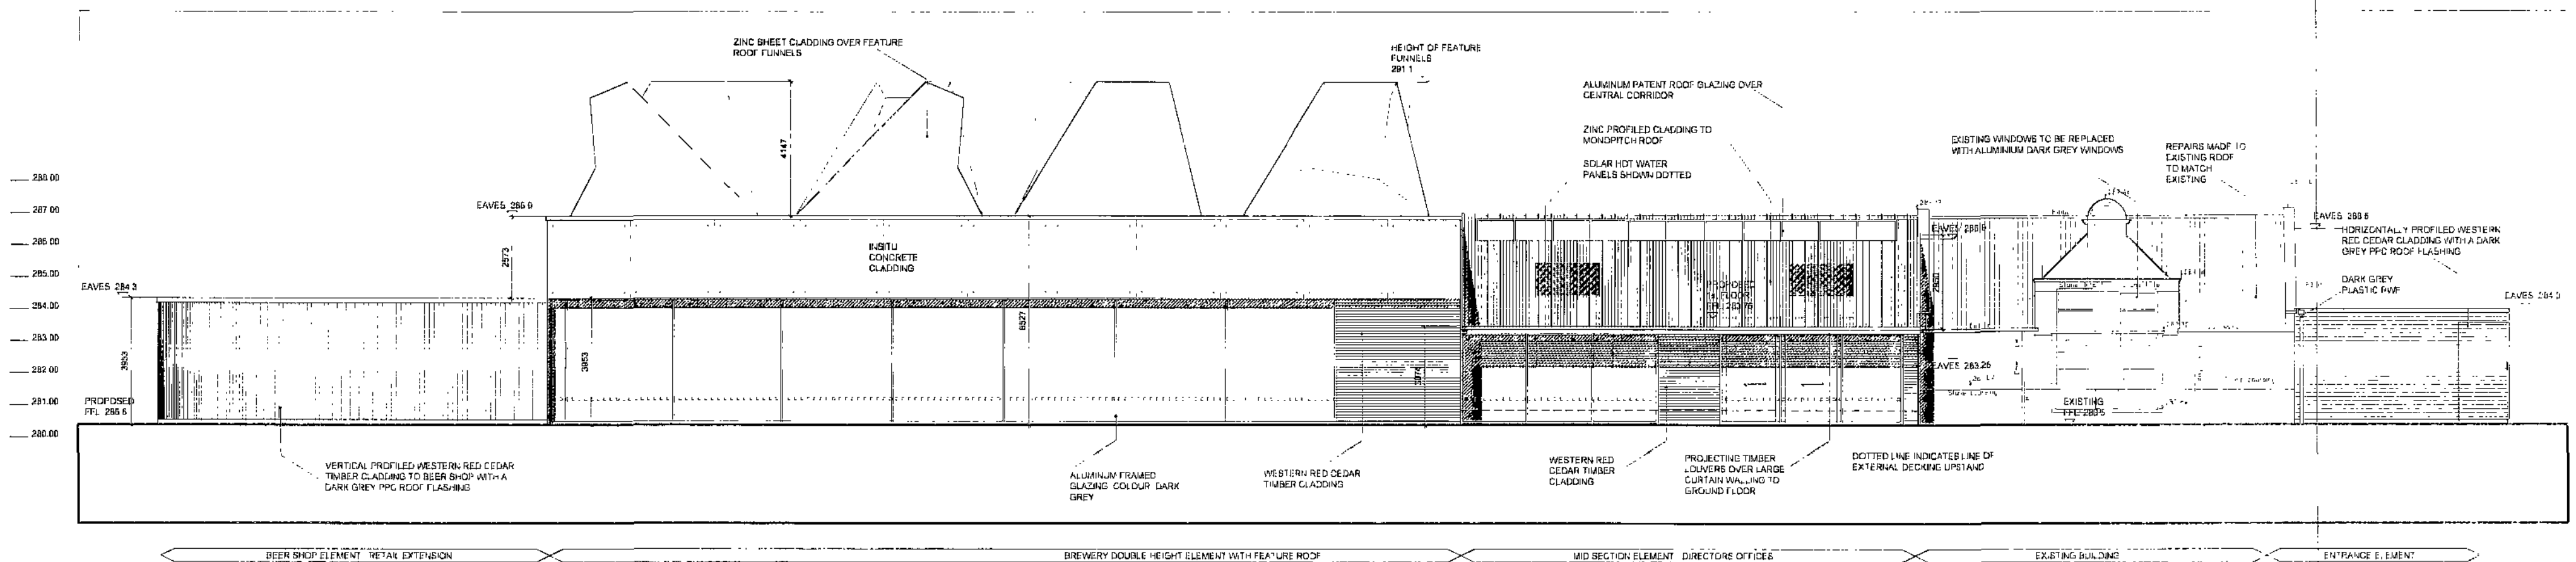

EAST ELEVATION

SCHEDULE OF MATERIALS

WINDOWS
ALL WINDOW SYSTEMS TO EMPLOY
RAL 7024/DARK GREY; ALUMINIUM FRAMES
WITH BLACK SPACERS

EXTERNAL DOORS UNLESS INDICATED
OTHERWISE EXTERNAL DOORS TO BE
INTEGRATED WITH CURTAIN WALLING
SYSTEMS WITH DARK GREY ALUMINIUM
FRAMES

WALLS
1 INSITU CONCRETE CLADDING - COLOUR
LIGHT GREY/BUFF
2 COLOURED THROUGH RENDER STONE
3 TIMBER CLADDING - WESTERN RED
CEDAR PROFILE DIRECTION AS INDICATED
ON ELEVATIONS

ROOF FUNNELS
ZINC SHEET CLADDING

ROOF
1 SINGLE PLY MEMBRANE
2 ZINC PROFILED CLADDING

A - 09.03.10 RJW
MATERIAL TO PITCHED ROOF CHANGED TO ZINC
B - 15.03.10 - RJW
SIGNAGE OMITTED - GRAPHICAL ALTERATIONS
C - 26.03.10 - RJW
TIMBER CLADDING MATERIAL CHANGE
ADDITIONAL NOTATION ADDED
D - 18.06.10 JKF
CONCRETE CLADDING MATERIAL CHANGE - MINOR
NOTATIONAL AMENDMENTS - LOCATION OF SOLAR
HOT WATER PANELS INDICATED ON EAST
ELEVATION

PLANNING ISSUE

REDEVELOPMENT OF
FORMER DUNFORD HAZLEHEAD CENTRE,
WHAMS ROAD, PENISTONE
SOUTH YORKSHIRE, S36 4HJ
FOR
R&M SWAINE LTD


PROPOSED ELEVATIONS 02

Date FEB 10
Scale 1:100@A1
Drawn RJW Checked

HALLIDAY CLARK
ARCHITECTS


Halliday Clark Limited T 01274 589 998
Sales Office F 01274 589 992
Admin Office E info@hallidayclark.co.uk
Simpleside, B20 7DB W hallidayclark.co.uk

Dwg No 323.08.06/02 Rev D

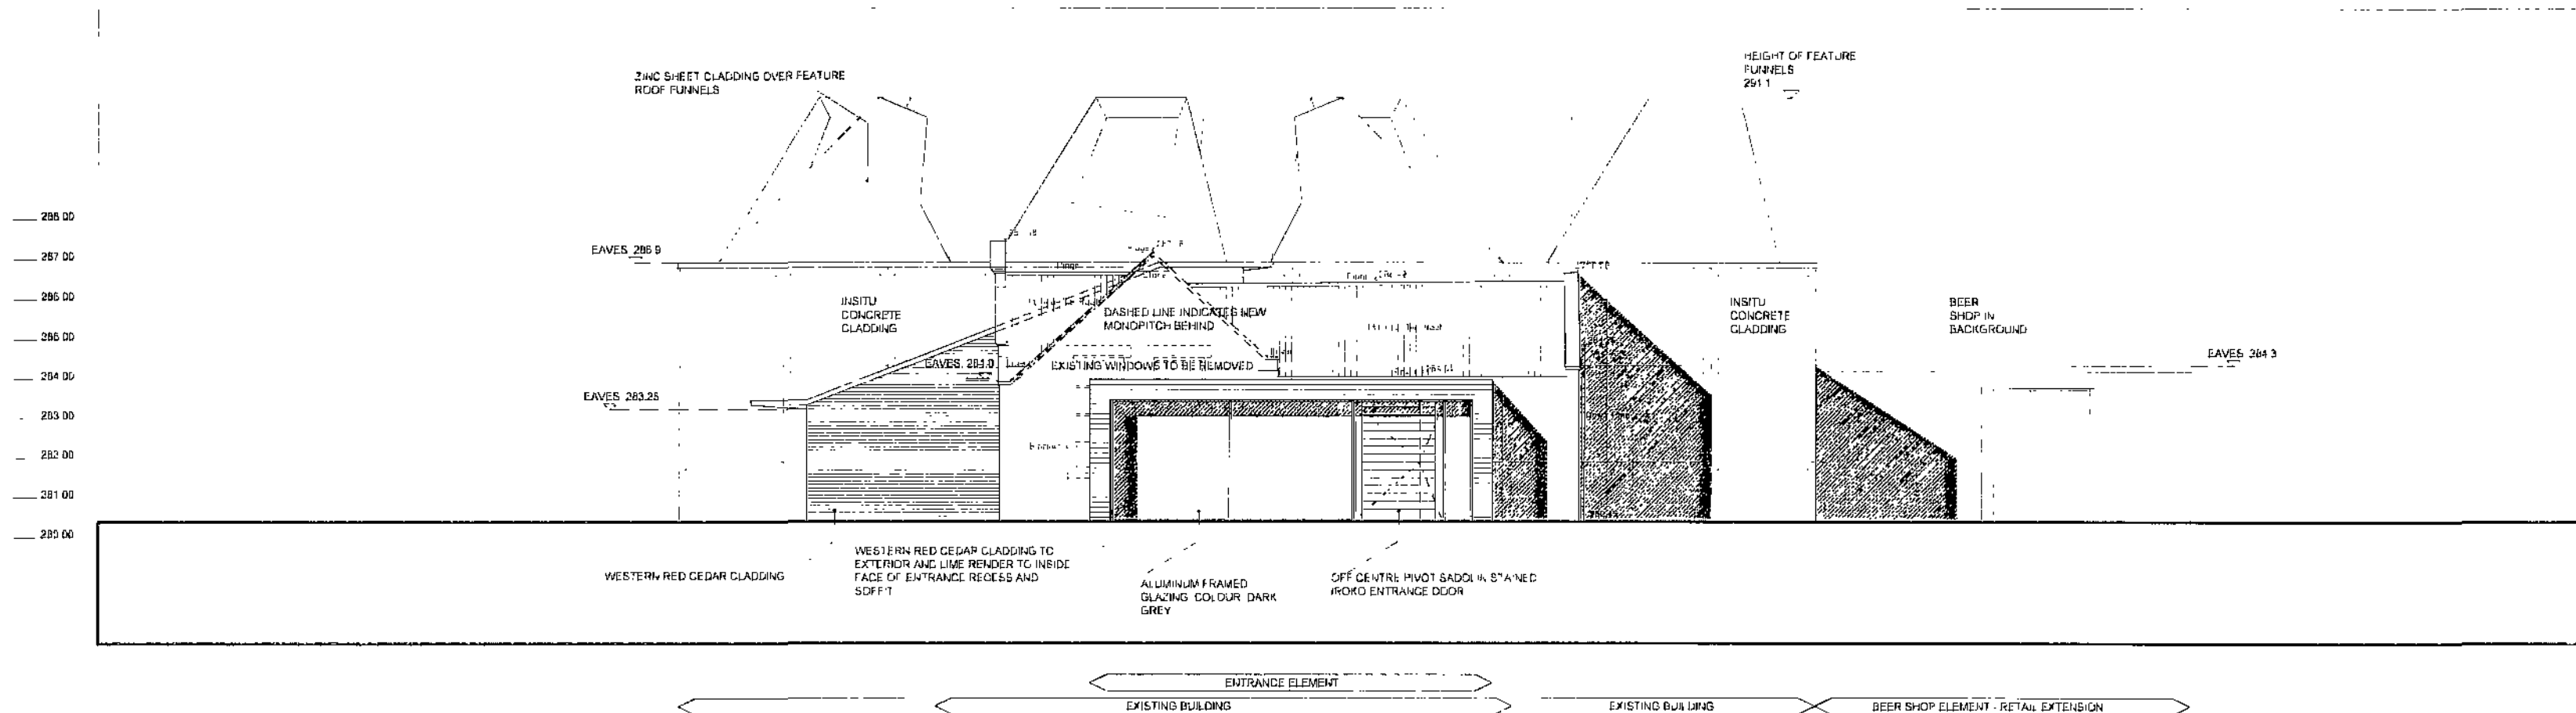

NORTH ELEVATION

NOTES

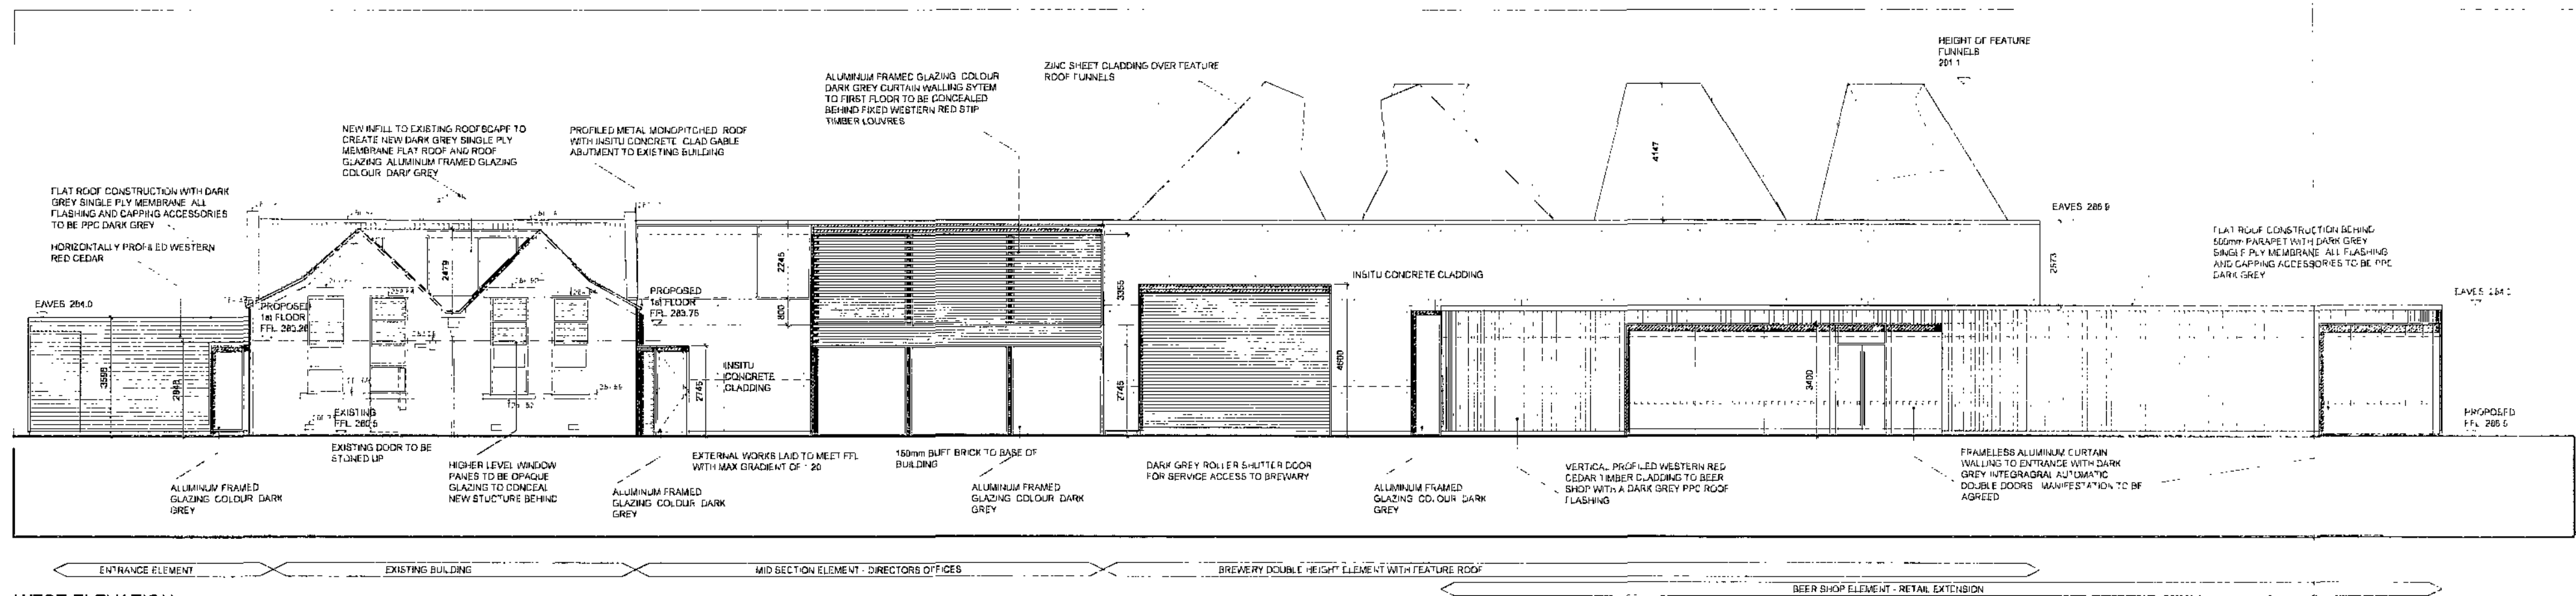

SCHEDULE OF MATERIALS

WINDOWS
ALL WINDOW SYSTEMS TO EMPLOY
RAL7001/DARK GREY ALUMINUM FRAMES
WITH BLACK SPACERS

EXTERNAL DOORS UNLESS INDICATED
OTHERWISE EXTERNAL DOORS TO BE
INTEGRATED WITH CURTAIN WALLING
SYSTEMS WITH DARK GREY ALUMINUM
FRAMES

WALLS
1 INSITU CONCRETE CLADDING - COLOUR
LIGHT GREY BUFF
2 COLOURED THROUGH RENDER STONE
3 TIMBER CLADDING - WESTERN RED
CEDAR PROFILE DIRECTION AS INDICATED
ON ELEVATIONS

ROOF FUNNELS
ZINC SHEET CLADDING

ROOF
1 SINGLE PLY MEMBRANE
2 ZINC PROFILED CLADDING

A - 15.03.10 - R.J.W.
Signage omitted, graphical alterations

B - 26.03.10 - R.J.W.
Timber cladding material change. Additional notation
added

PLANNING ISSUE

REDEVELOPMENT OF
FORMER DUNFORD HAZLEHEAD CENTRE,
WHAMS ROAD, PENISTONE
SOUTH YORKSHIRE, S36 4HJ
FOR
R&M SWAINE LTD

PROPOSED ELEVATIONS 01


Date FEB 10
Scale 1:100@A1
Drawn R.J.W. Checked

HALLIDAY CLARK
ARCHITECTS
Halliday Clark Limited T 01274 588 888
Sales Unit F 01274 588 928
Admin and E info@hallidayclark.co.uk
Shirley 01274 588 928 W hallidayclark.co.uk


Dwg No. 323.08.(06)01

Rev. B

SOUTH ELEVATION

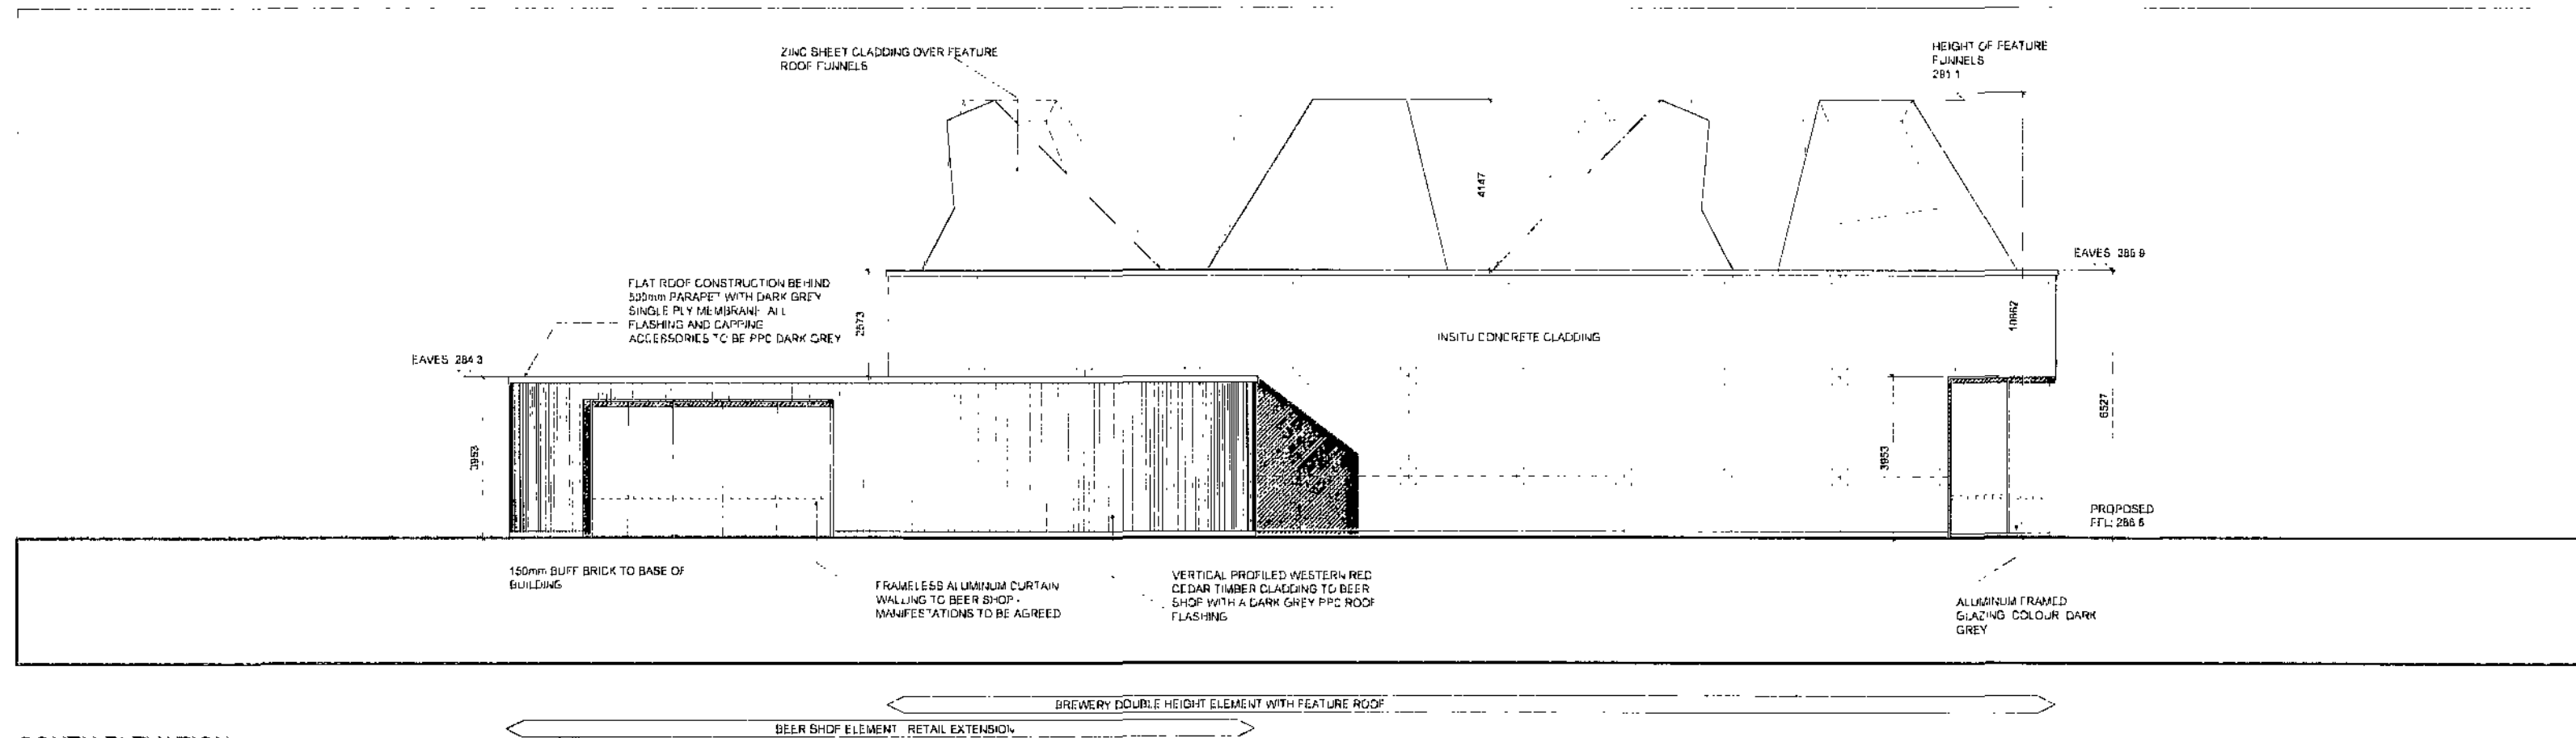

NOTES

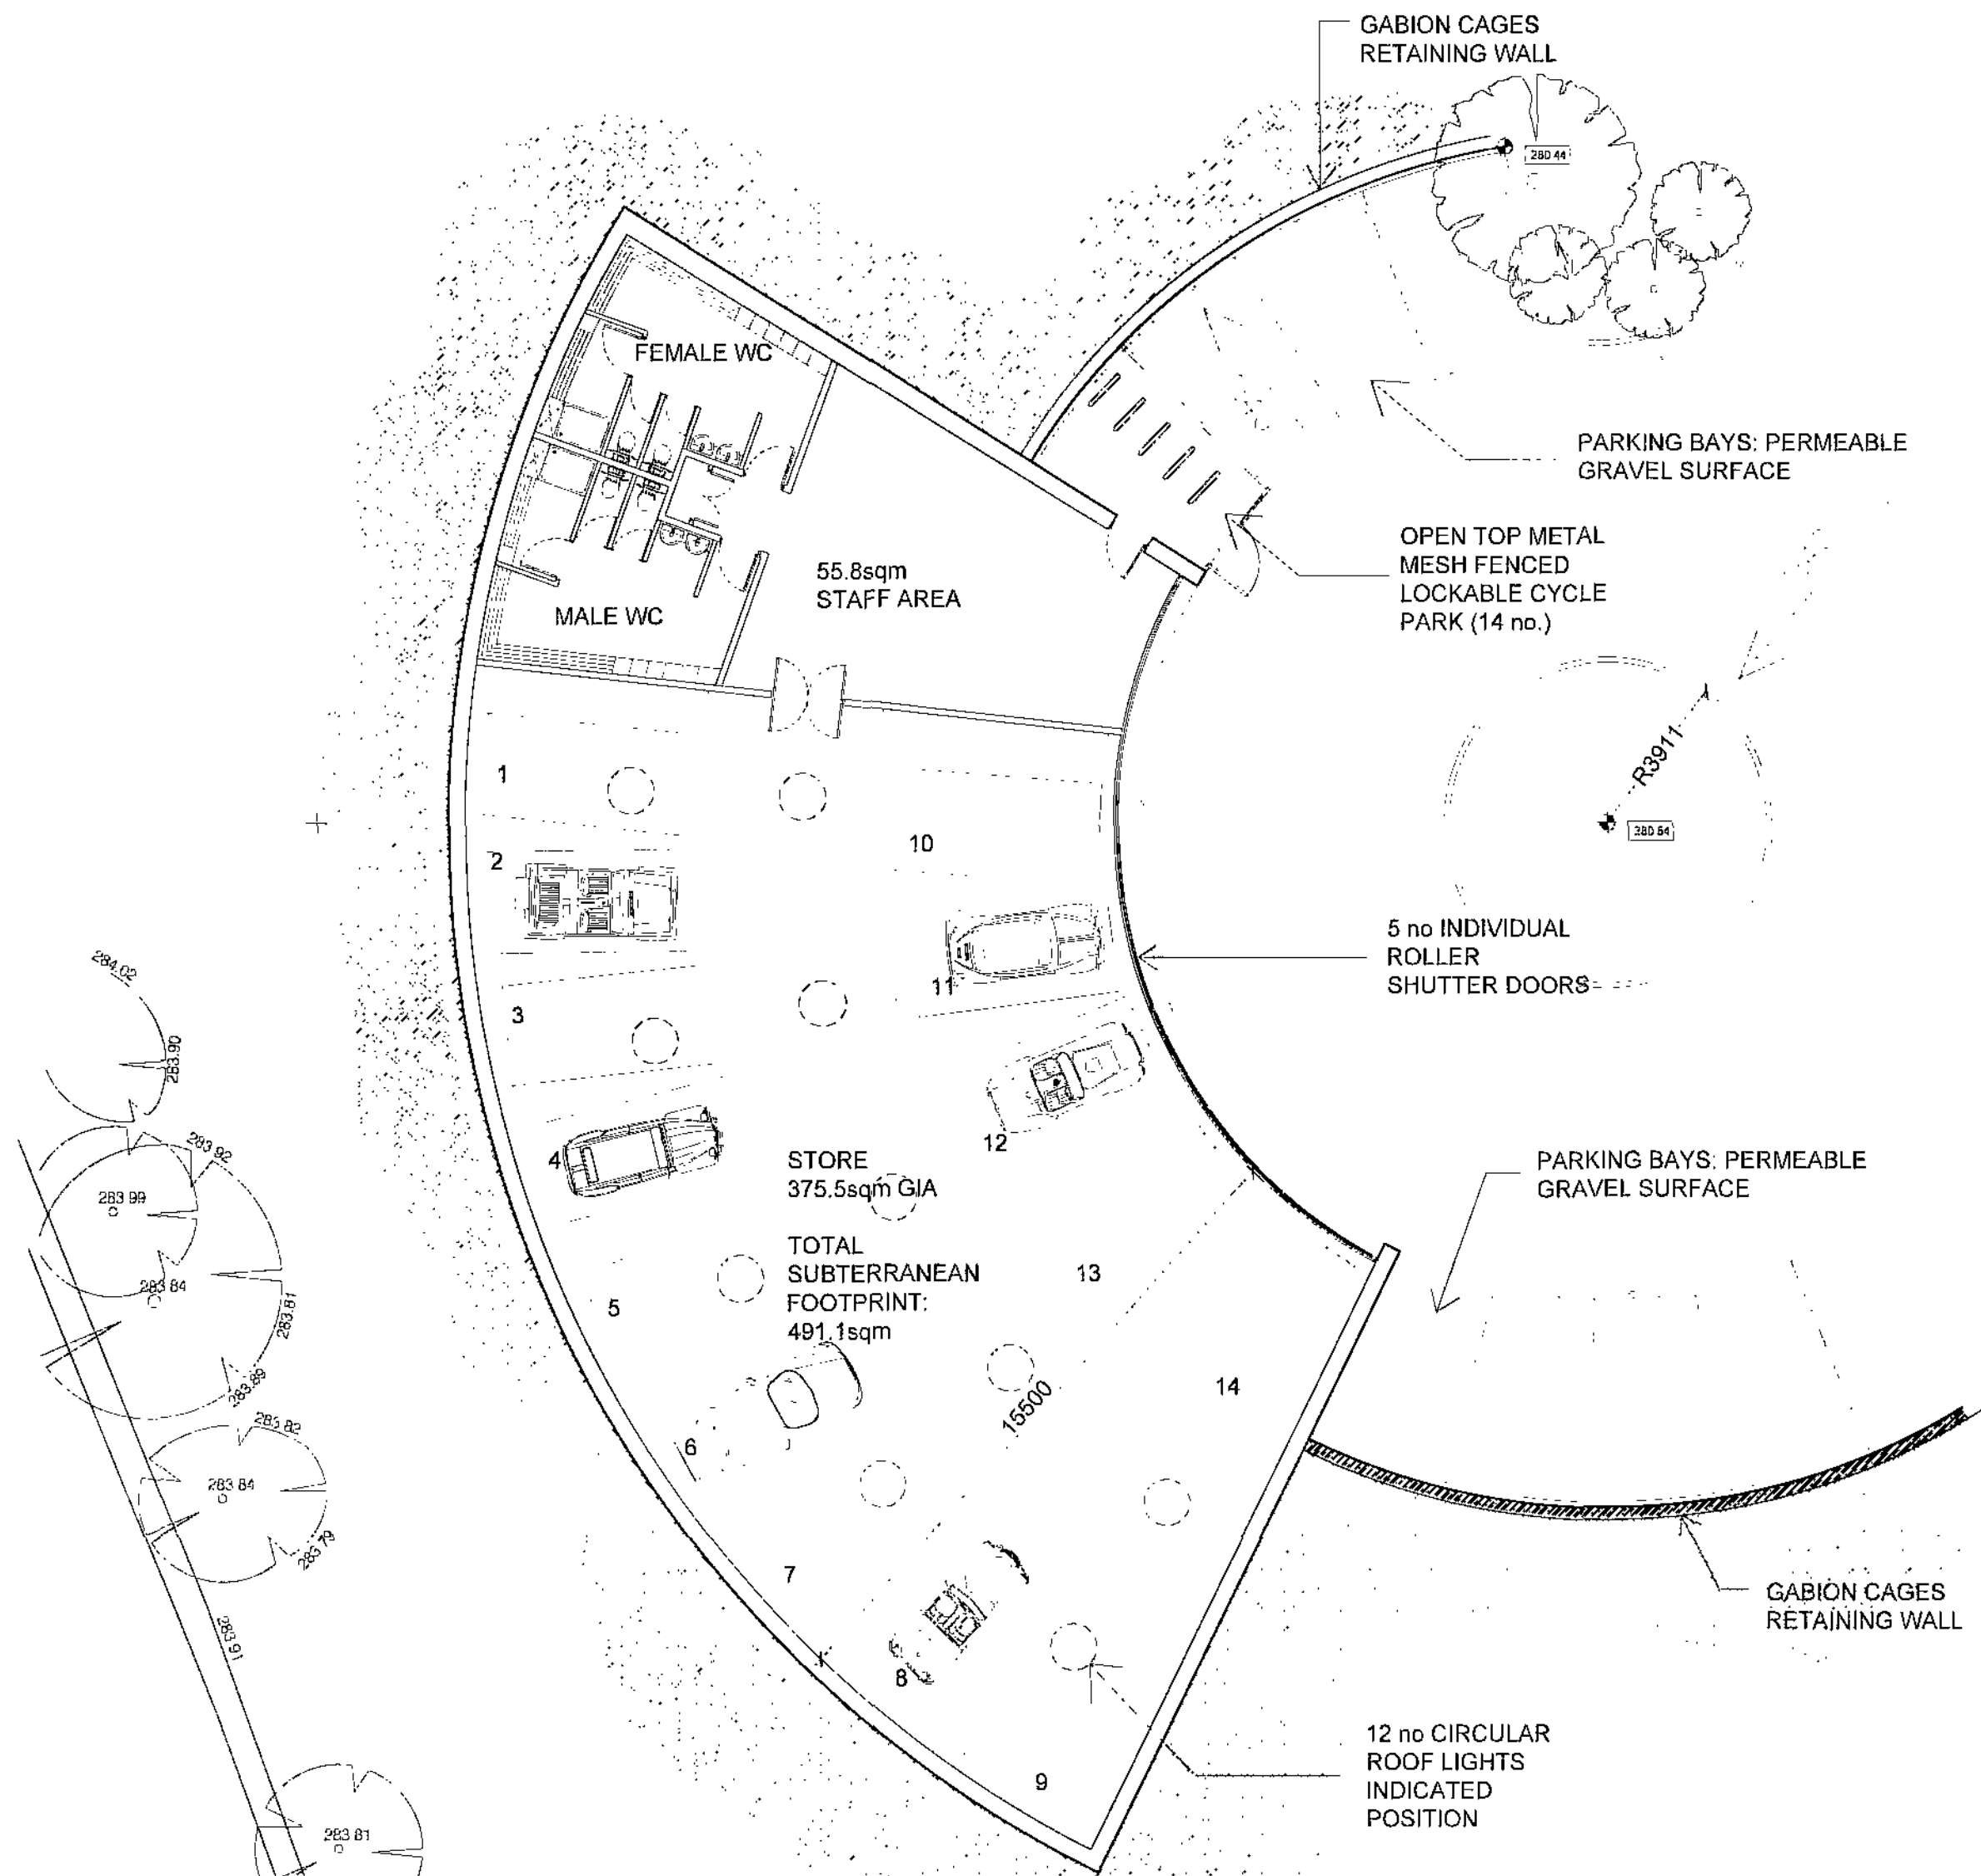

Ground Floor Plan

1:100

A - 15 03 10 - RJW
MINOR NOTATIONAL AMENDMENTS: STORE/PLANT
ORIENTATION CHANGED ROLLER SHUTTERS
SHOWN. ROOFLIGHTS SHOWN

B - 16 06 10 JKF
MINOR AMENDMENTS TO CAR BLOCKS, CYCLE
STORE RELOCATED TO NORTH SIDE OF CAR
GALLERY AND ACCESS DOOR PROVIDED INTO
BUILDING. STORE/PLANT SPACE REASSIGNED AS
STAFF AREA. TOILETS REDESIGNED TO
INCORPORATE SHOWER FACILITIES

PLANNING ISSUE

REDEVELOPMENT OF
FORMER DUNFORD HAZLEHEAD CENTRE,
WHAMS ROAD, PENISTONE
SOUTH YORKSHIRE, S36 4HJ
FOR
R&M SWAINE LTD

PROPOSED PRIVATE CAR STORE GA

Date MARCH 10
Scale 1:100@A1
Drawn RJW Checked

HALLIDAY CLARK
ARCHITECTS

Halliday Clark Limited
Salts Waltham
Ashby Lane
Sheffield S18 7DB

T 01274 599 880
F 01274 599 922
E info@hallidayclark.co.uk
W hallidayclark.co.uk