



SCALE 1:50

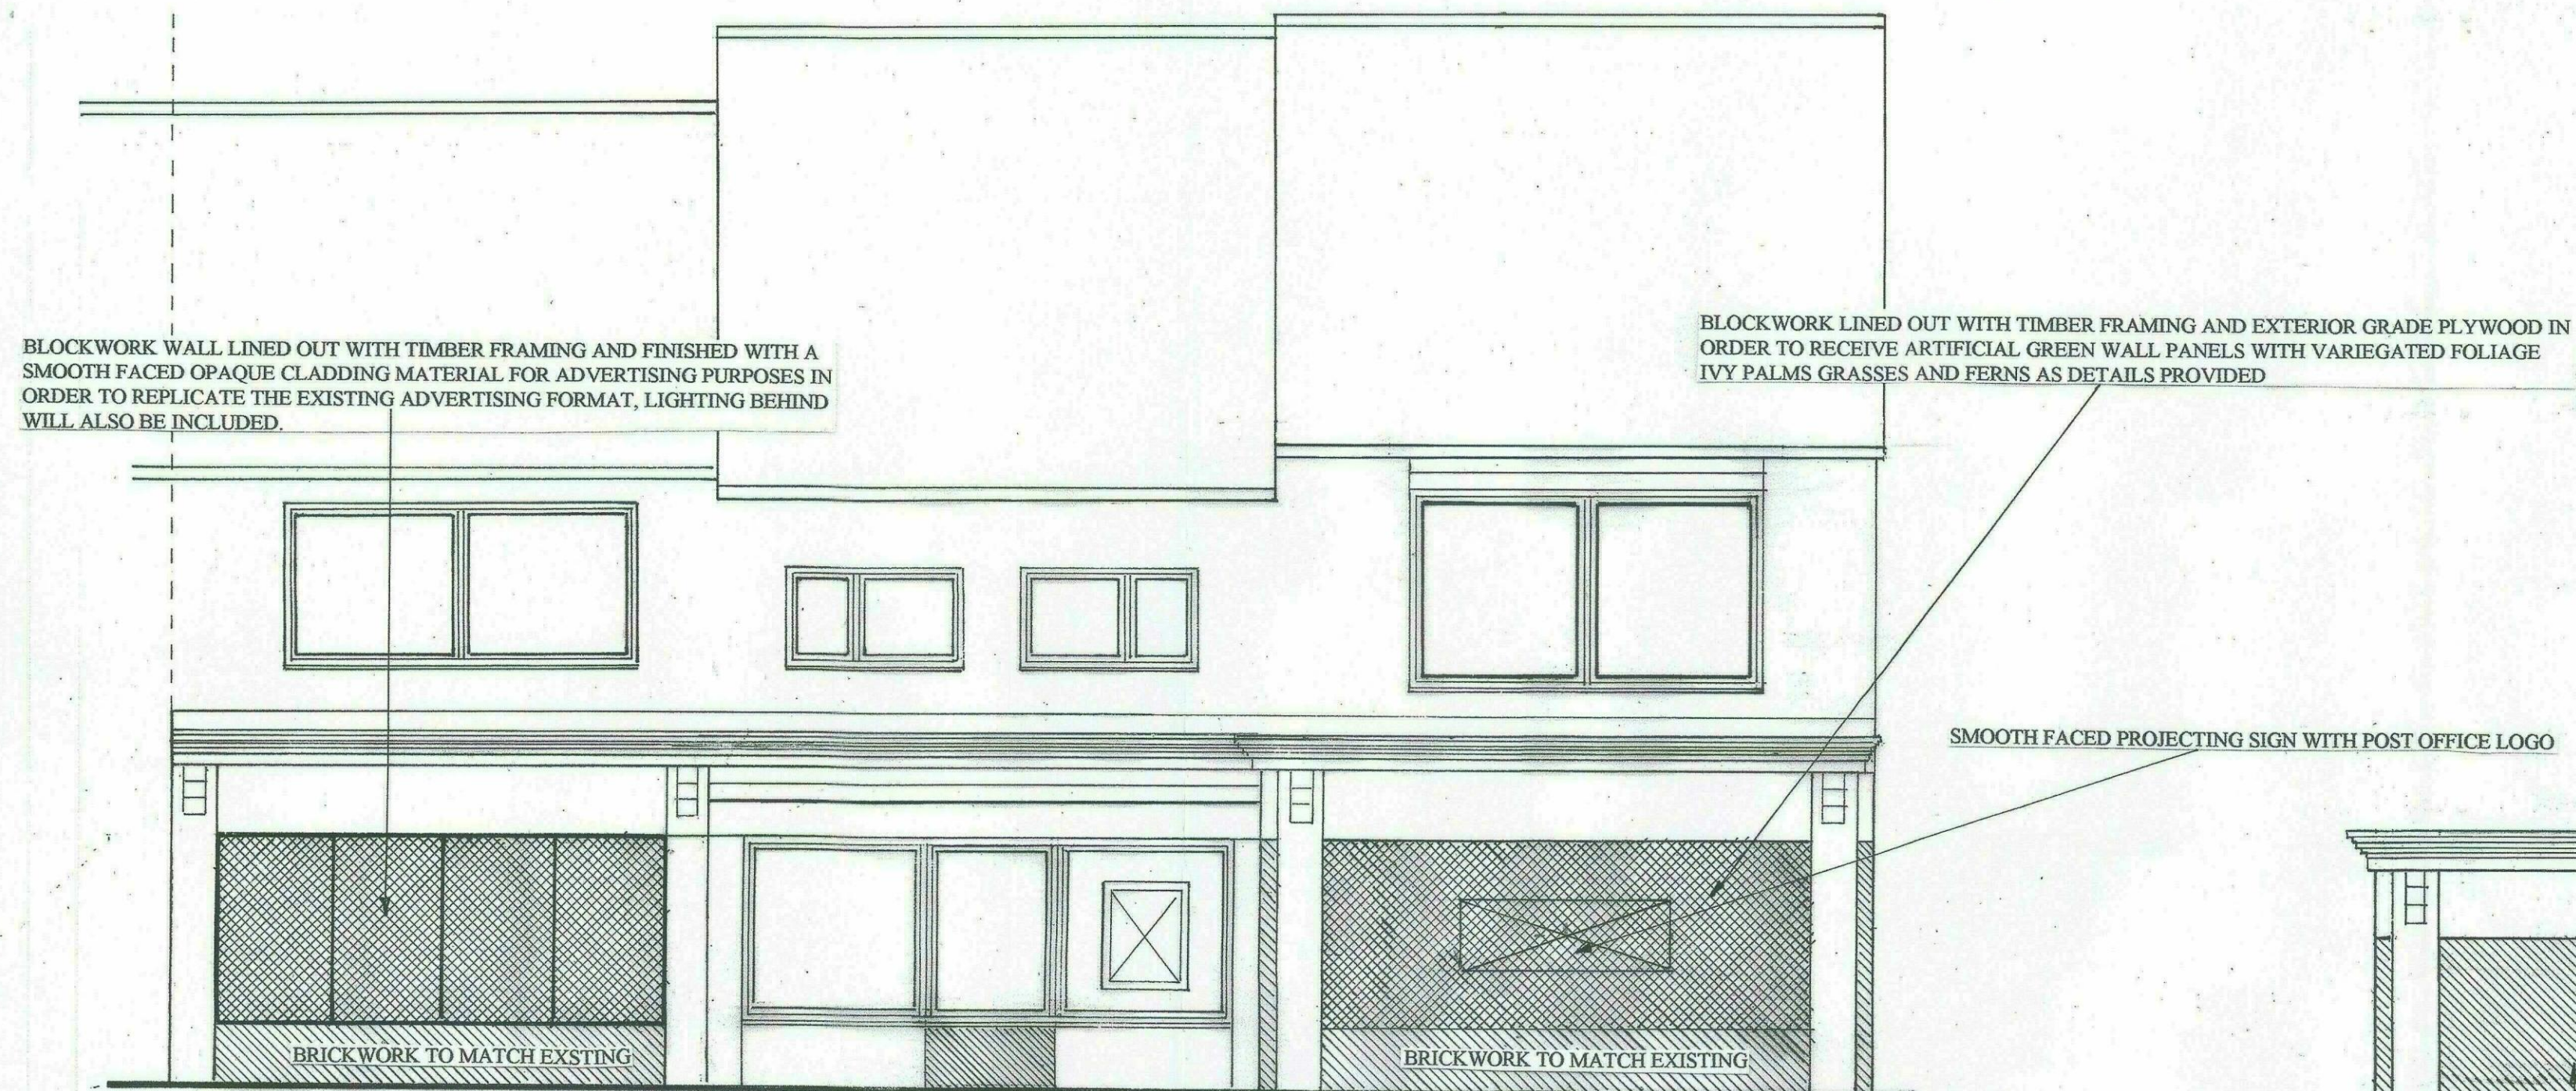

PROPOSED FRONT ELEVATION

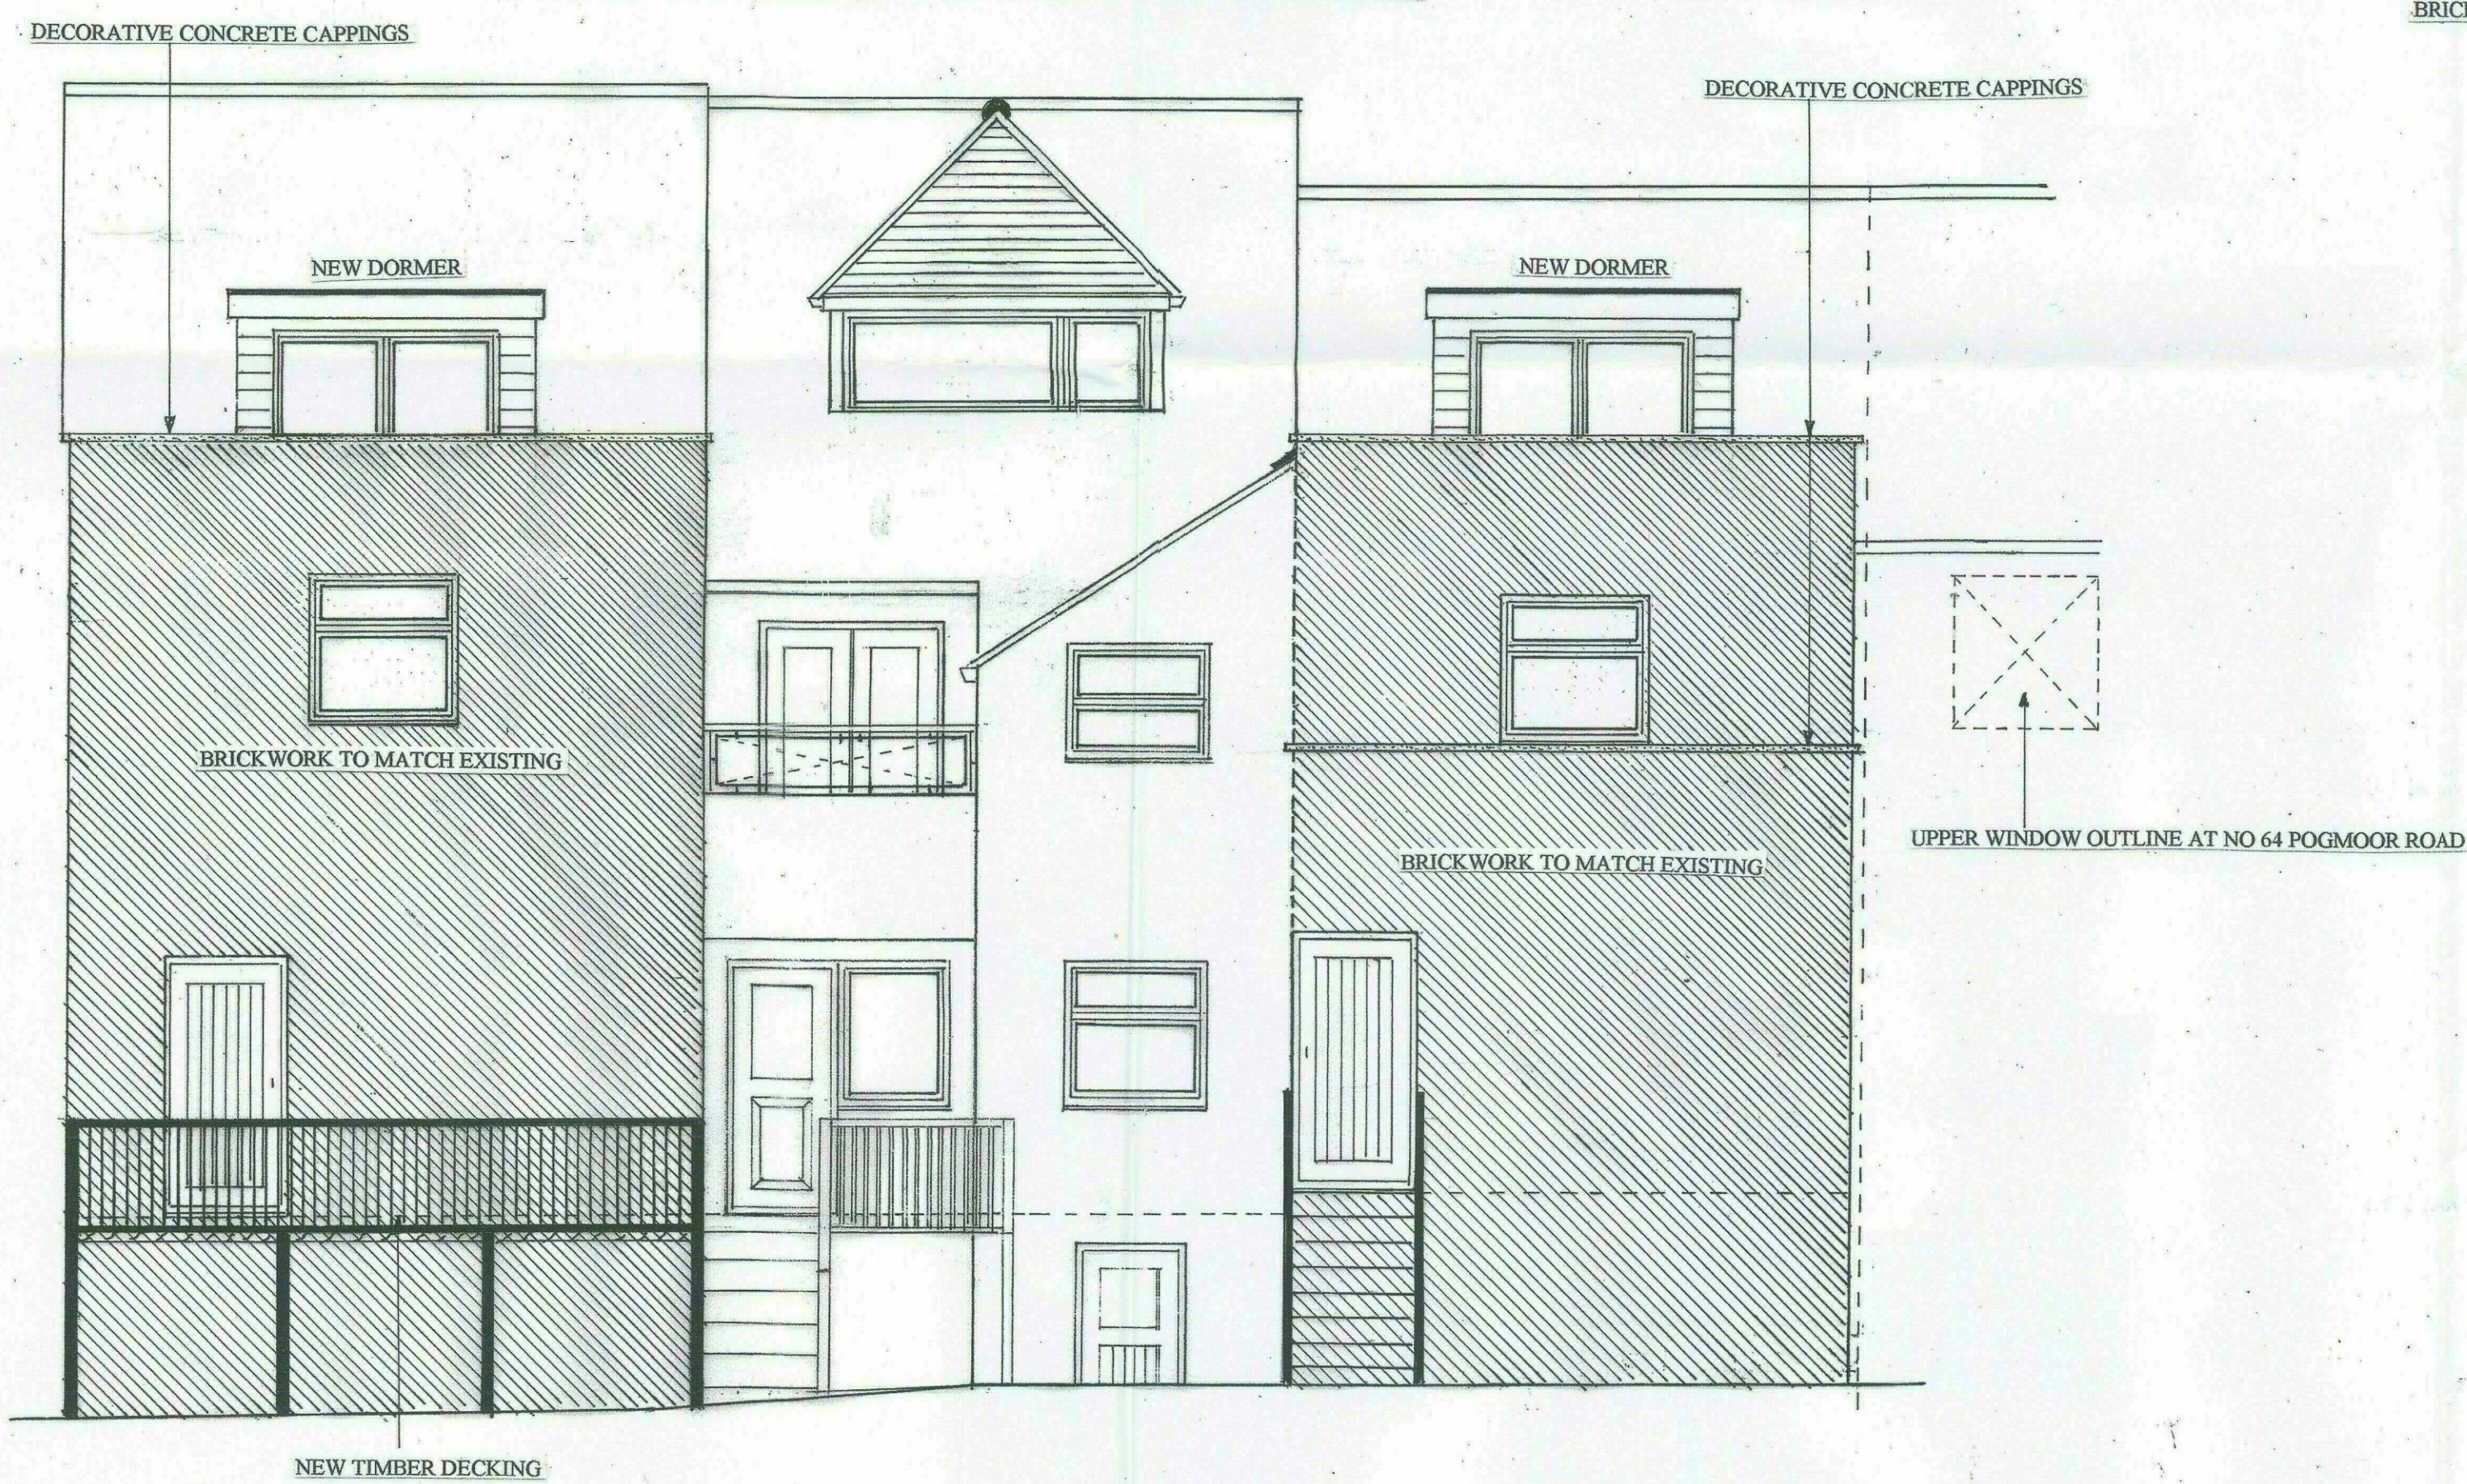


PROPOSED REAR ELEVATION


SCALE 1:50

REVISION A

SCALE 1:50

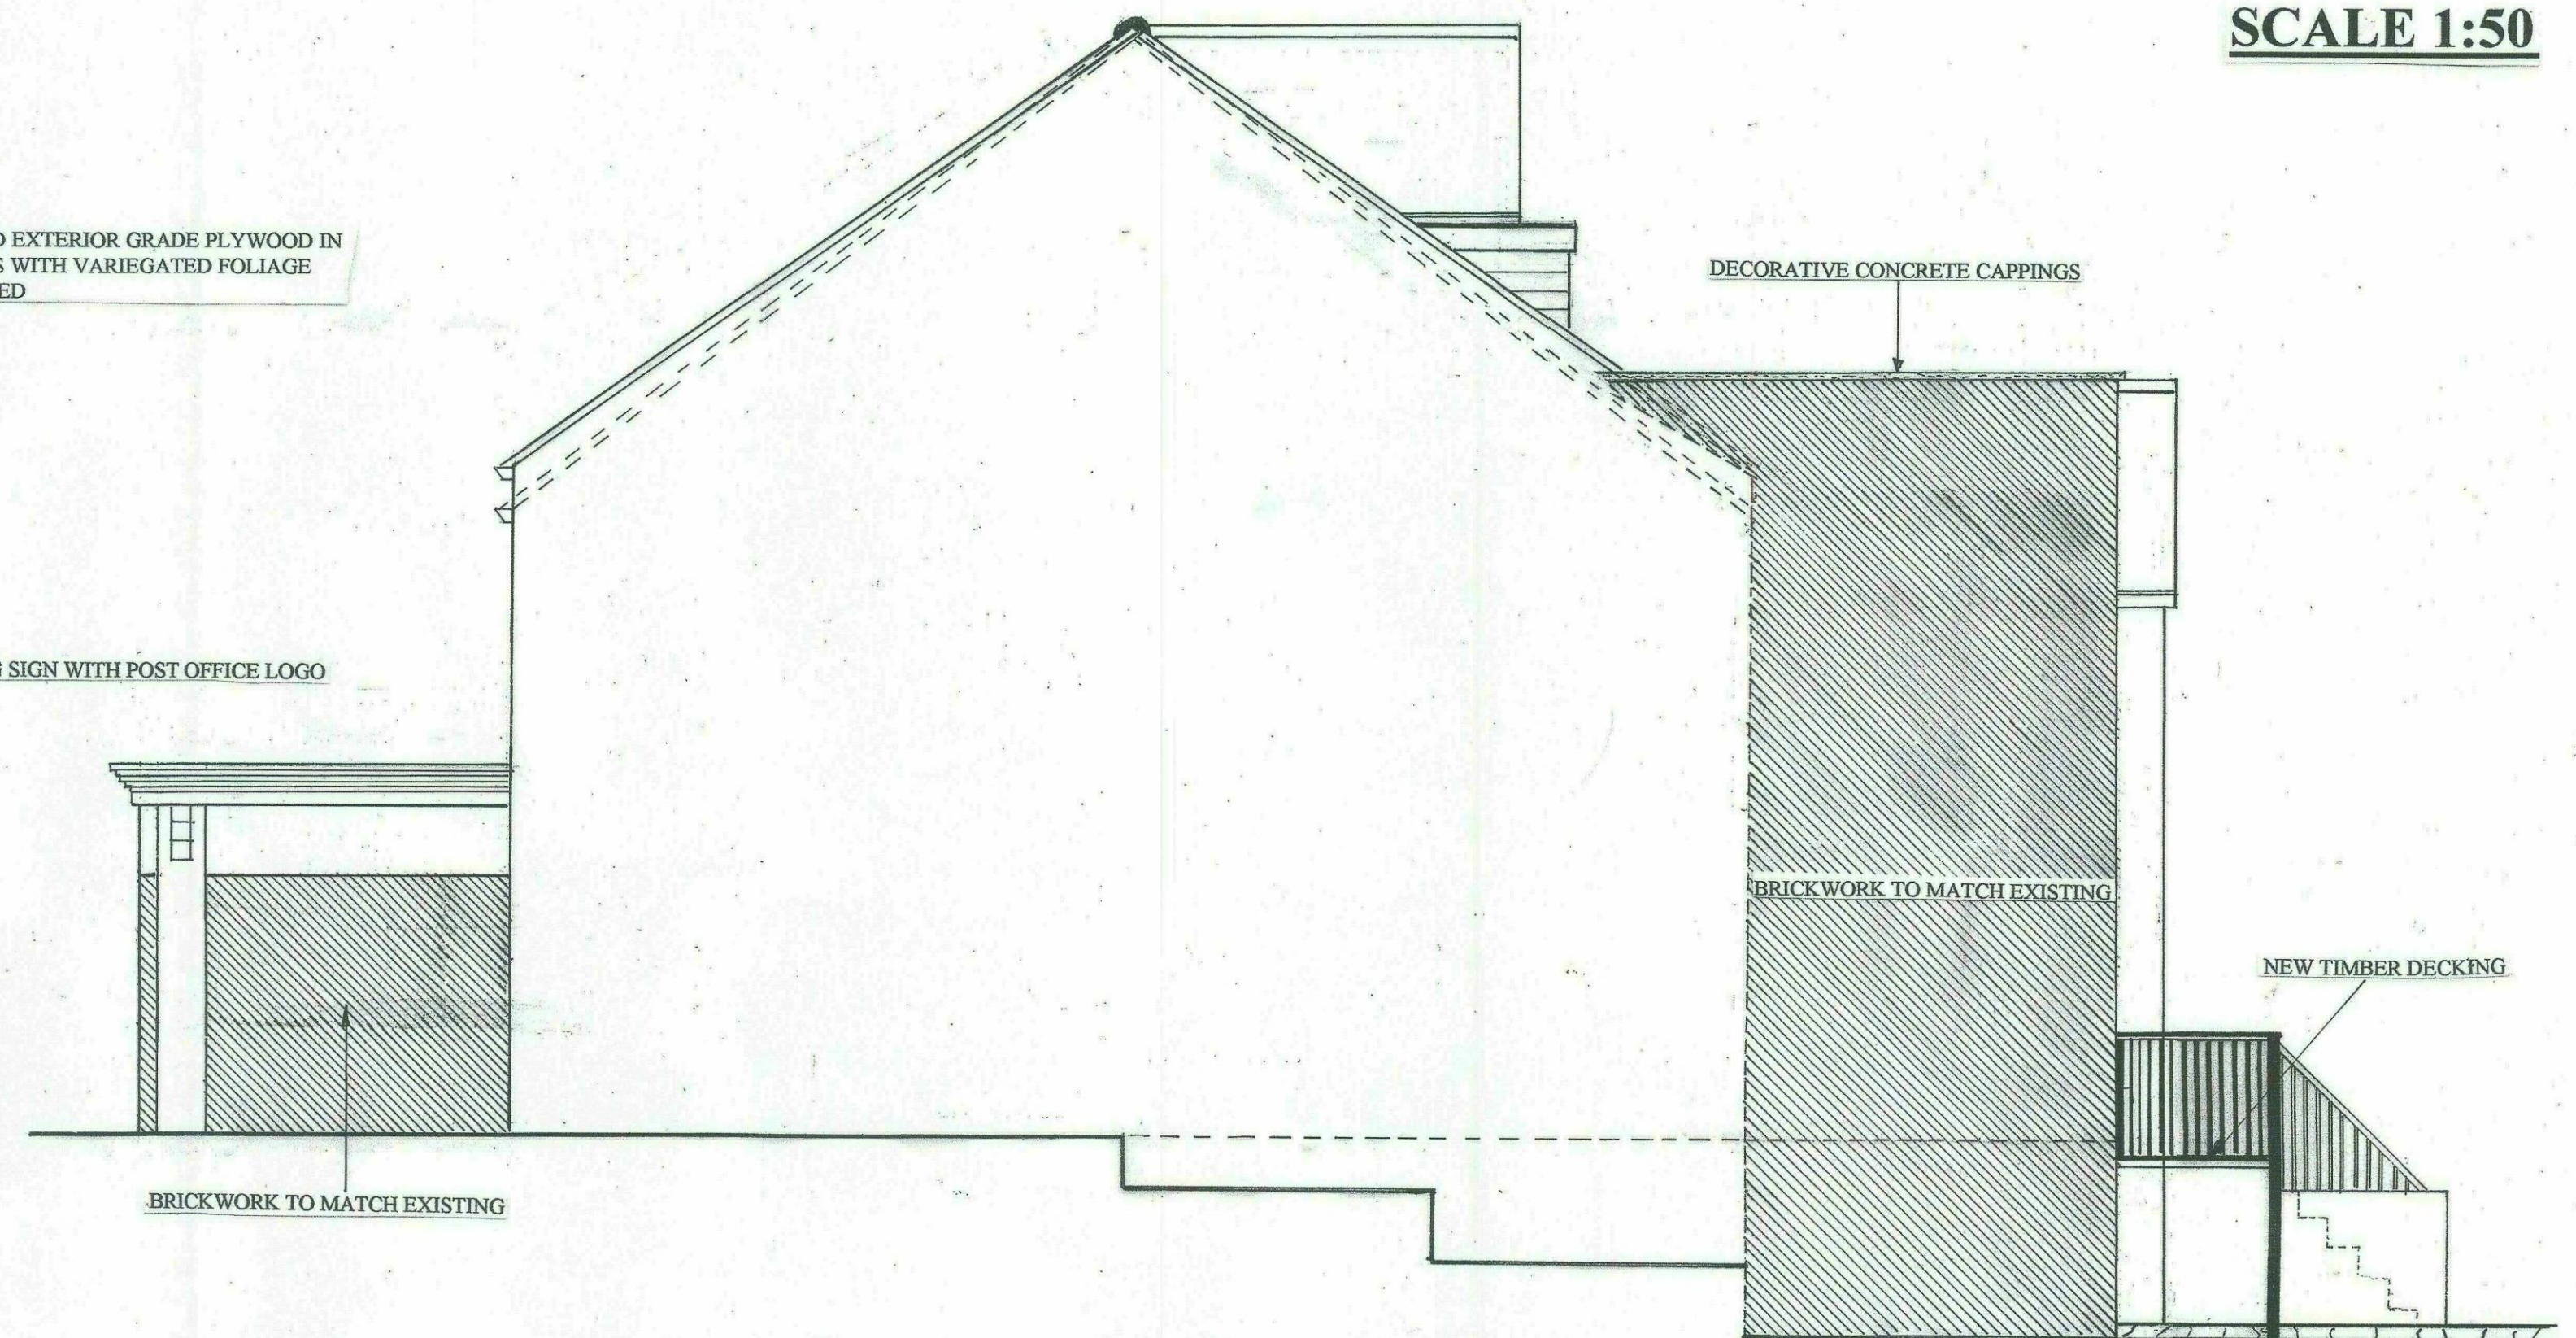


PROPOSED SIDE ELEVATION A

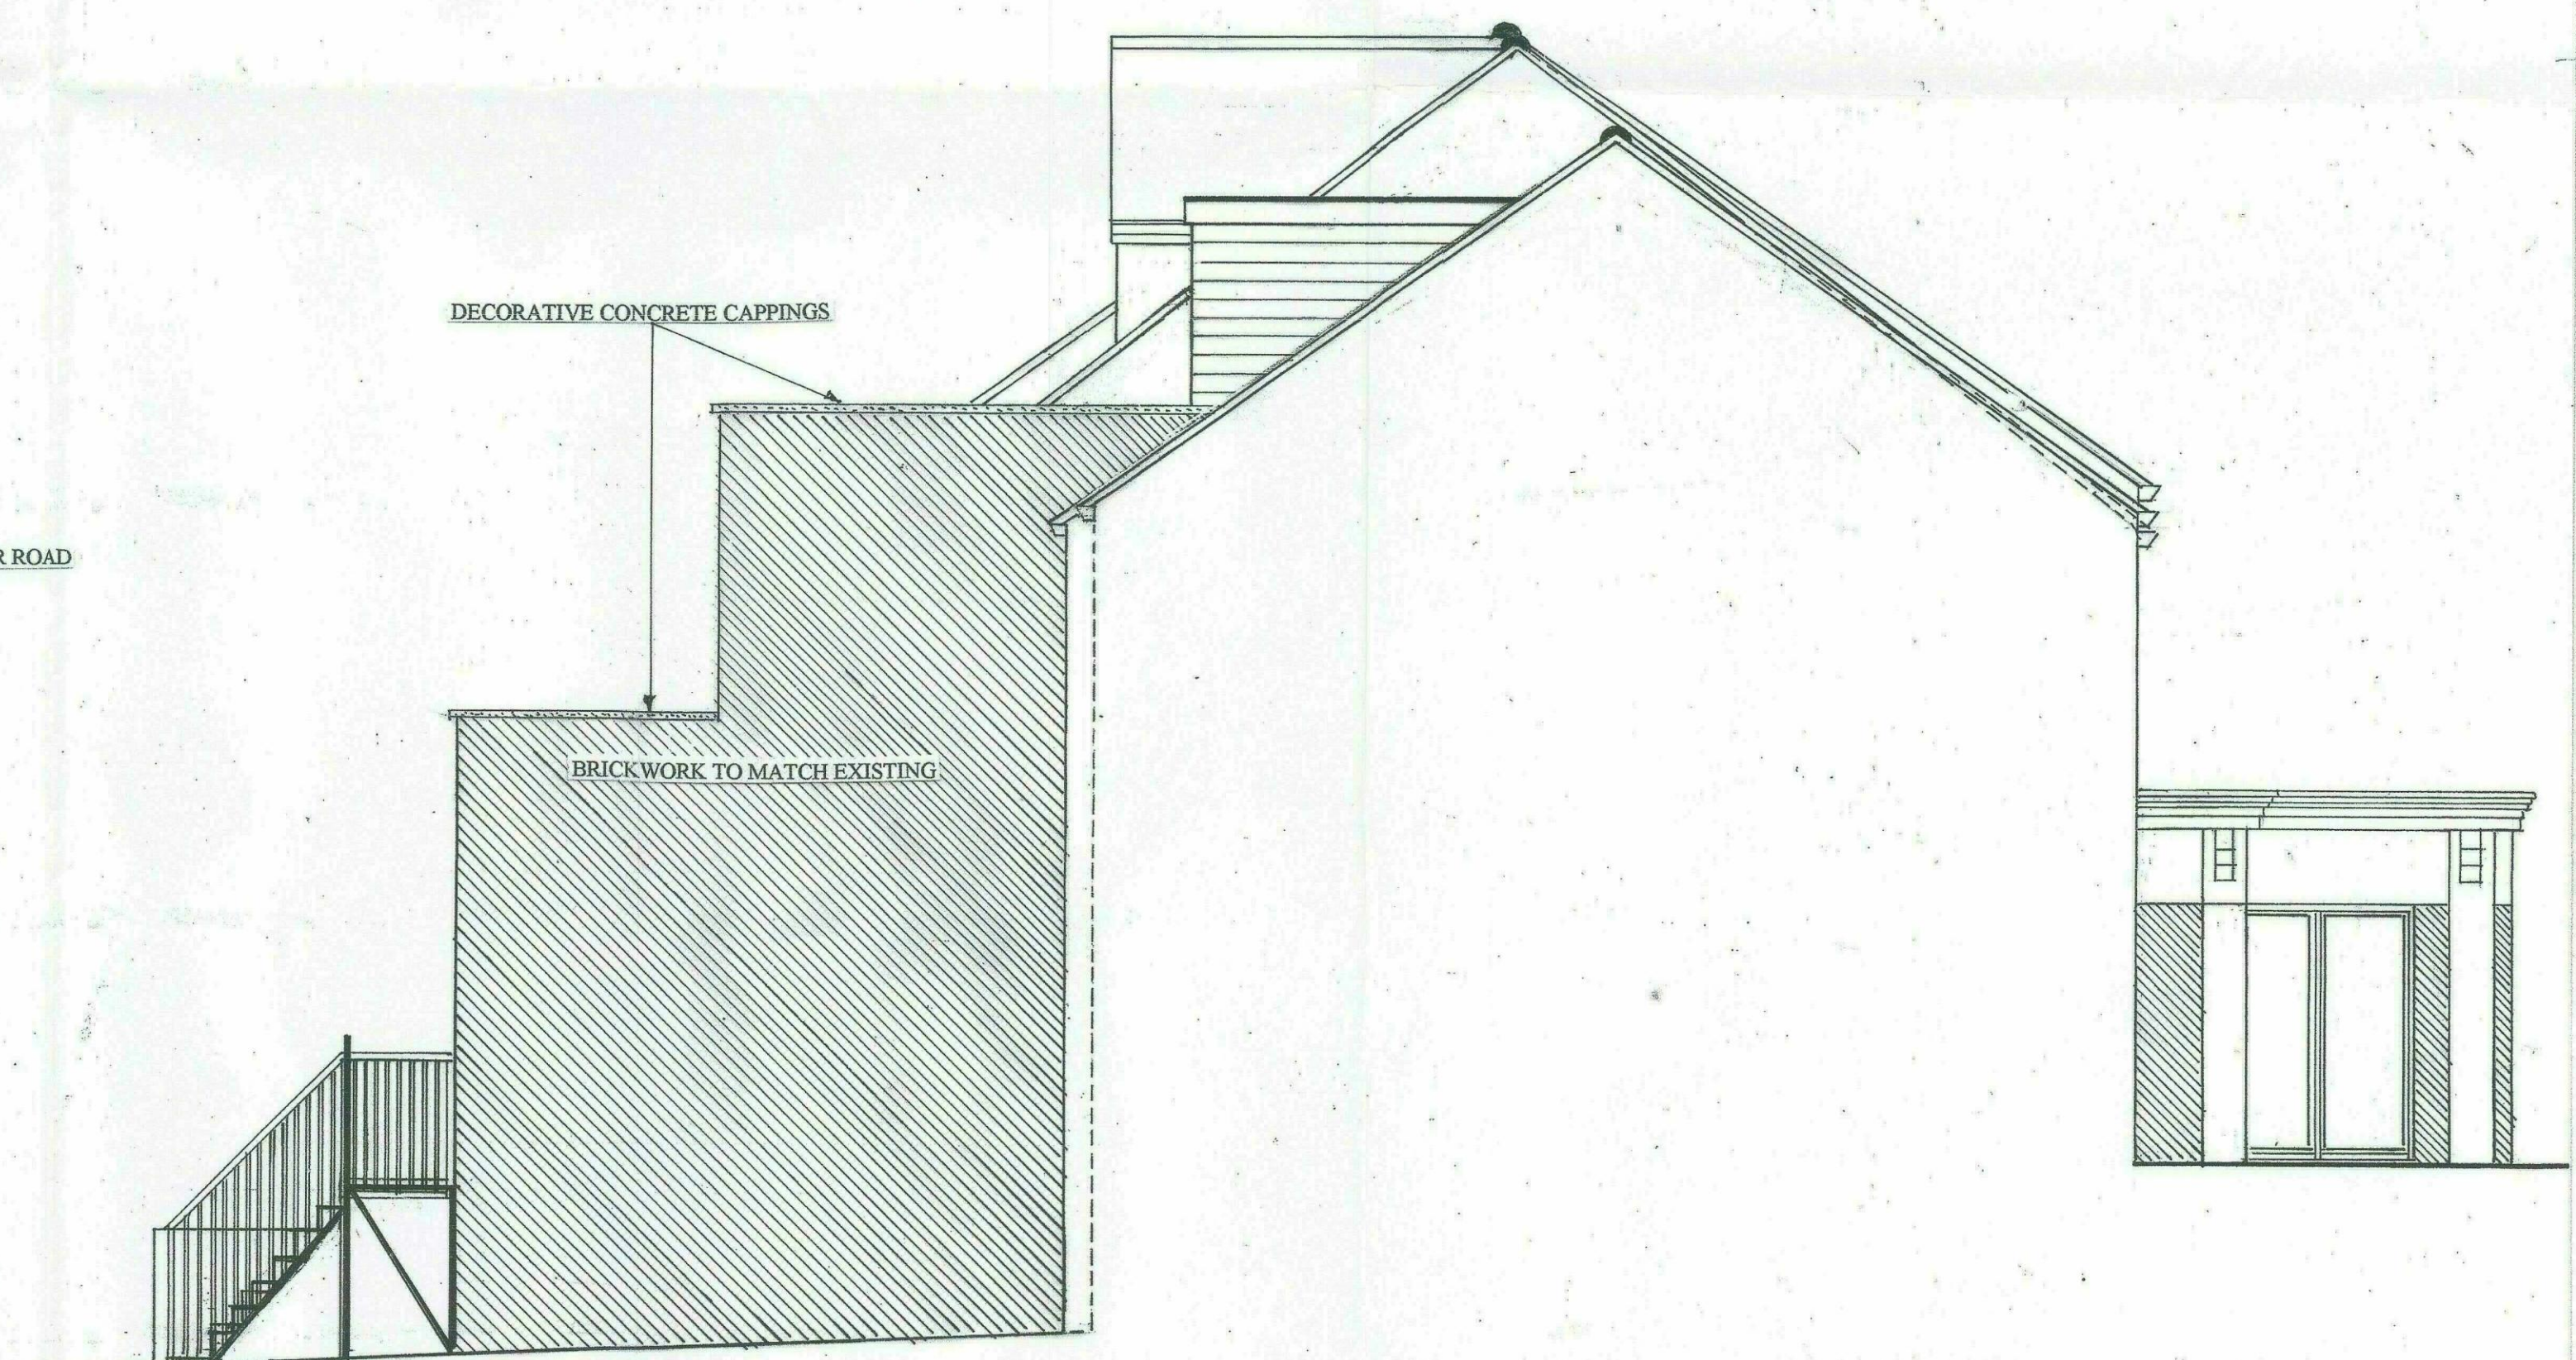


PROPOSED SIDE ELEVATION B

SCALE 1:50


SCALE 1:50

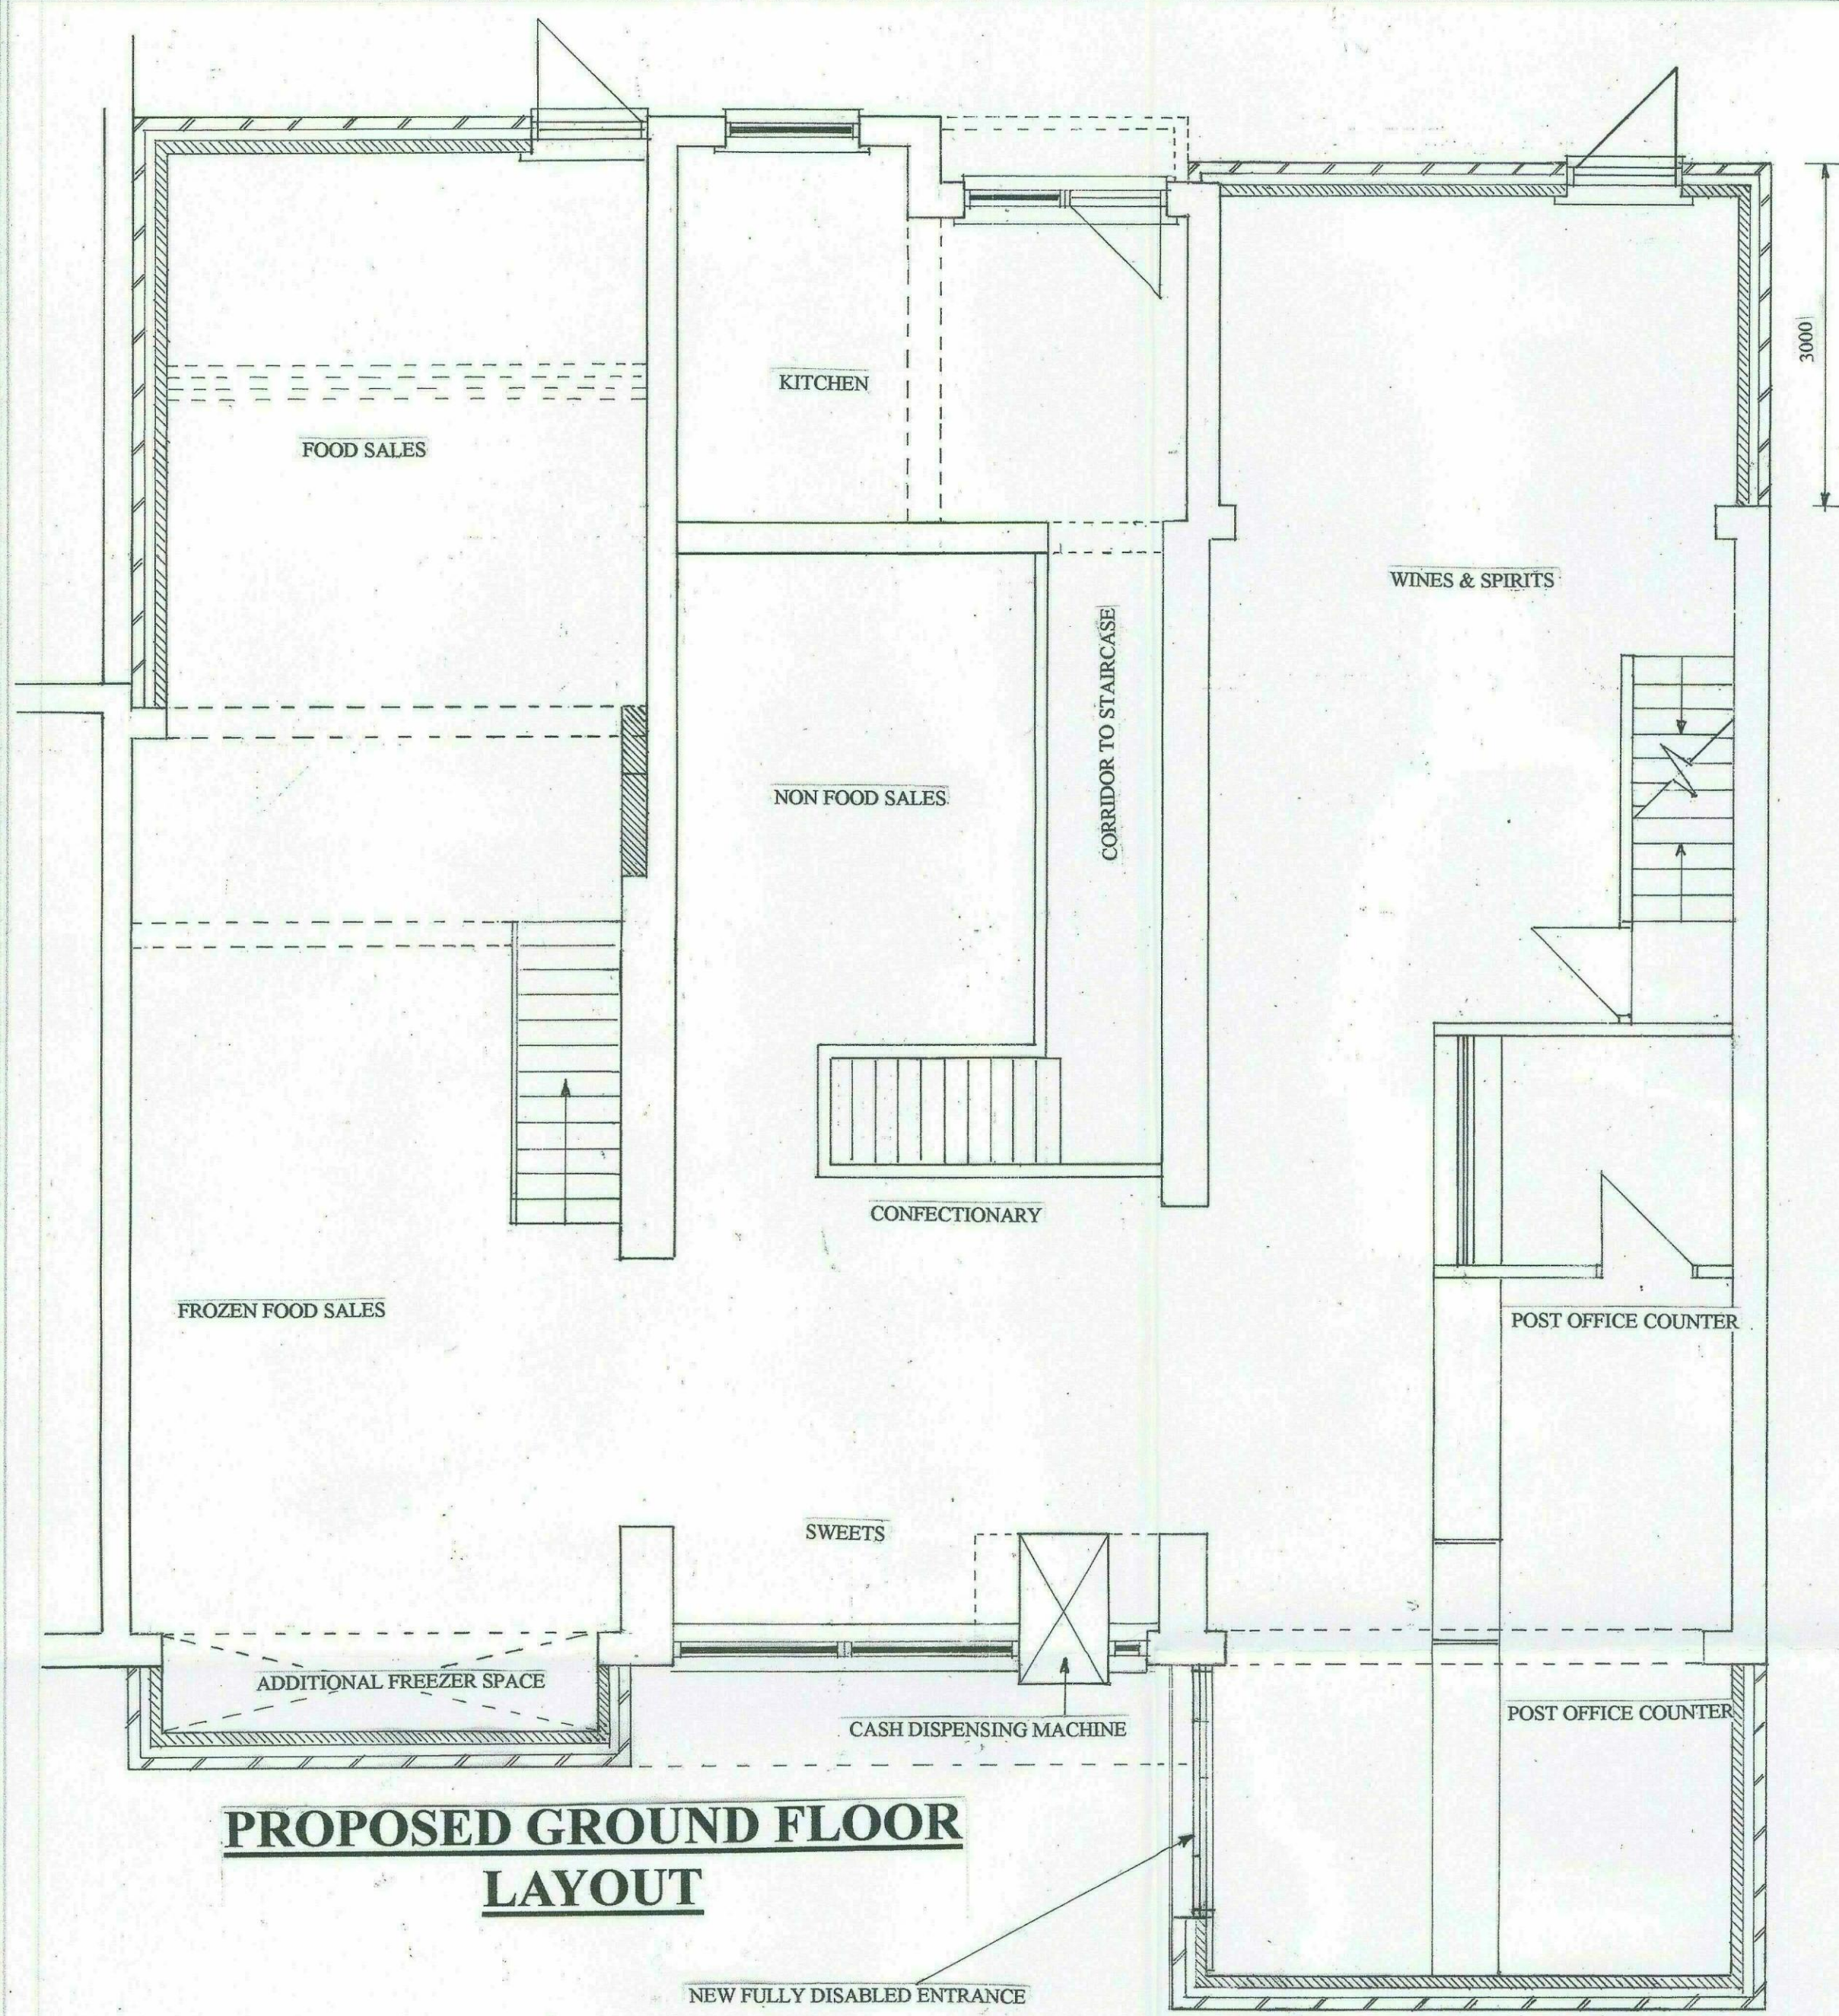

**PROPOSED GROUND FLOOR
LAYOUT**

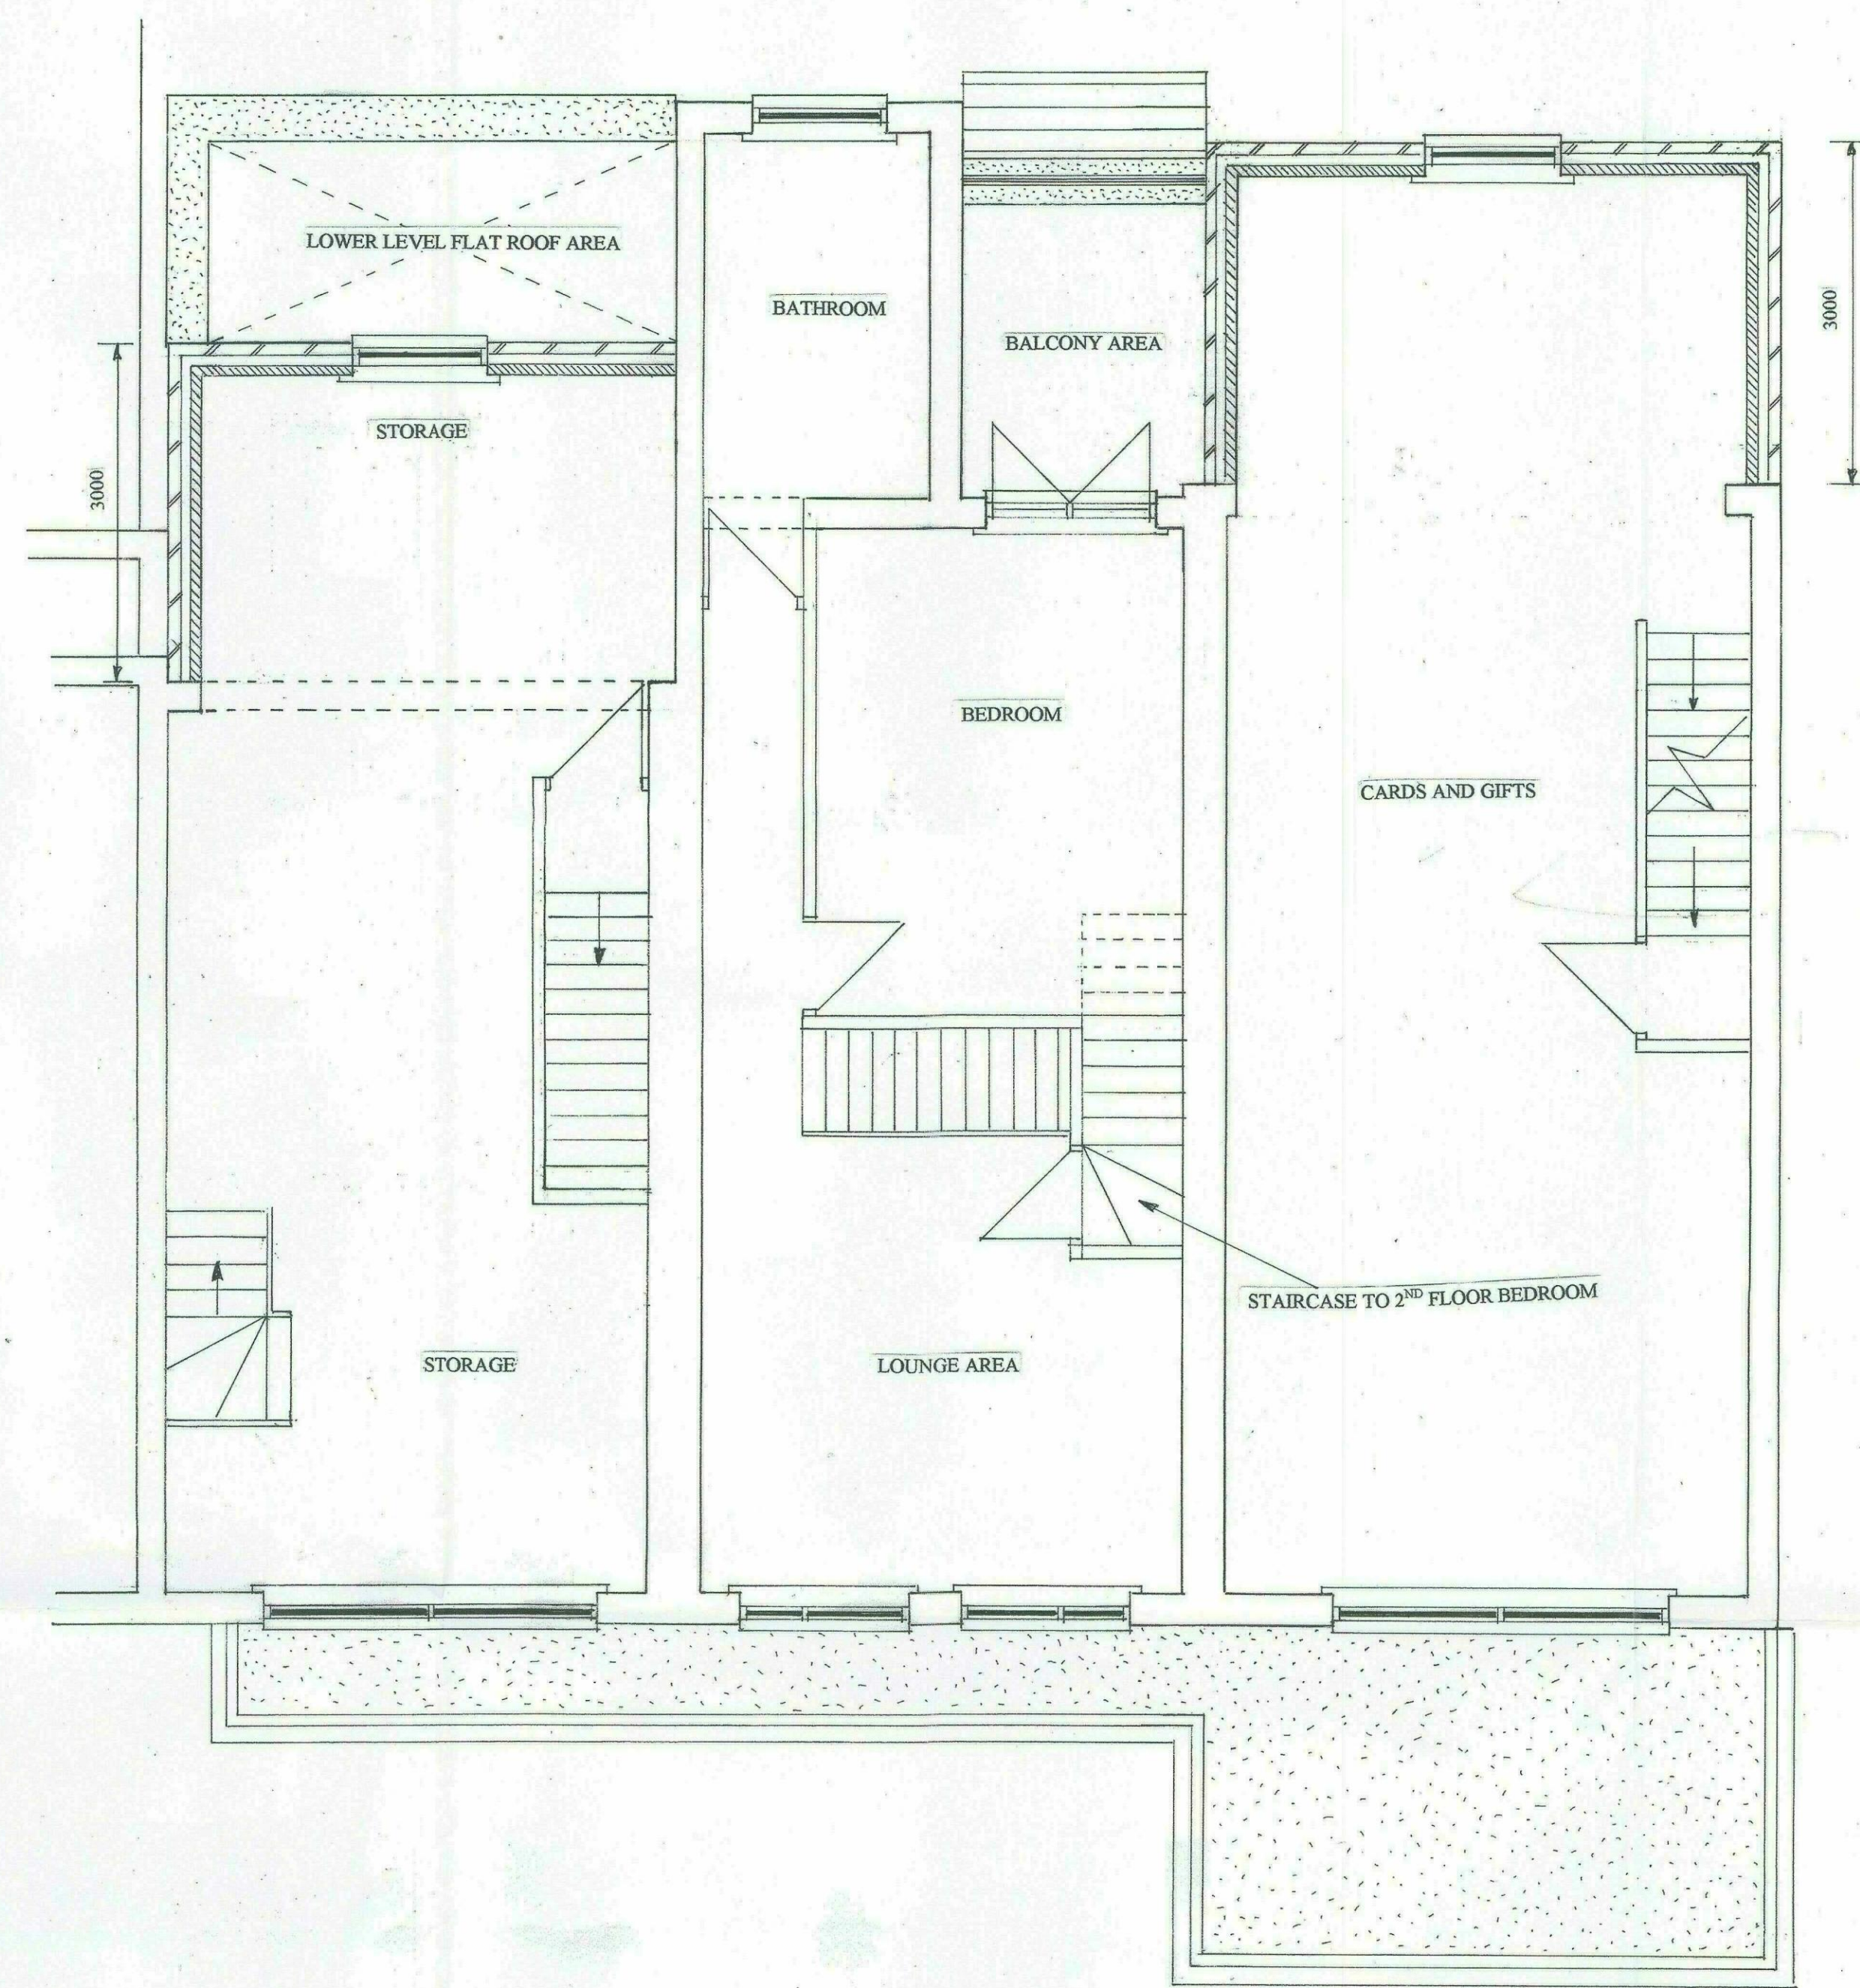


**PROPOSED FIRST FLOOR
LAYOUT**

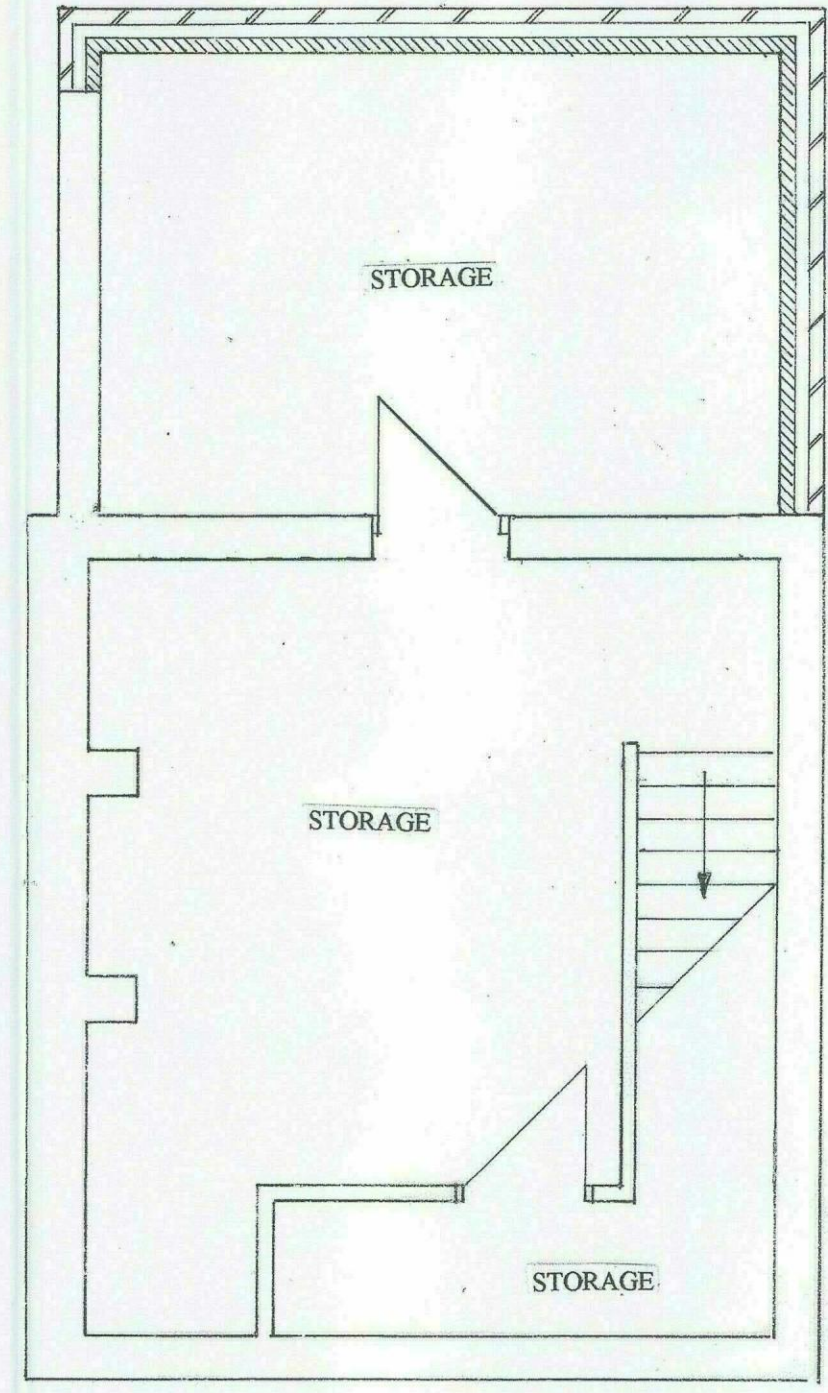

PROPOSED BASEMENT LEVEL


SCALE 1:50

REVISION A

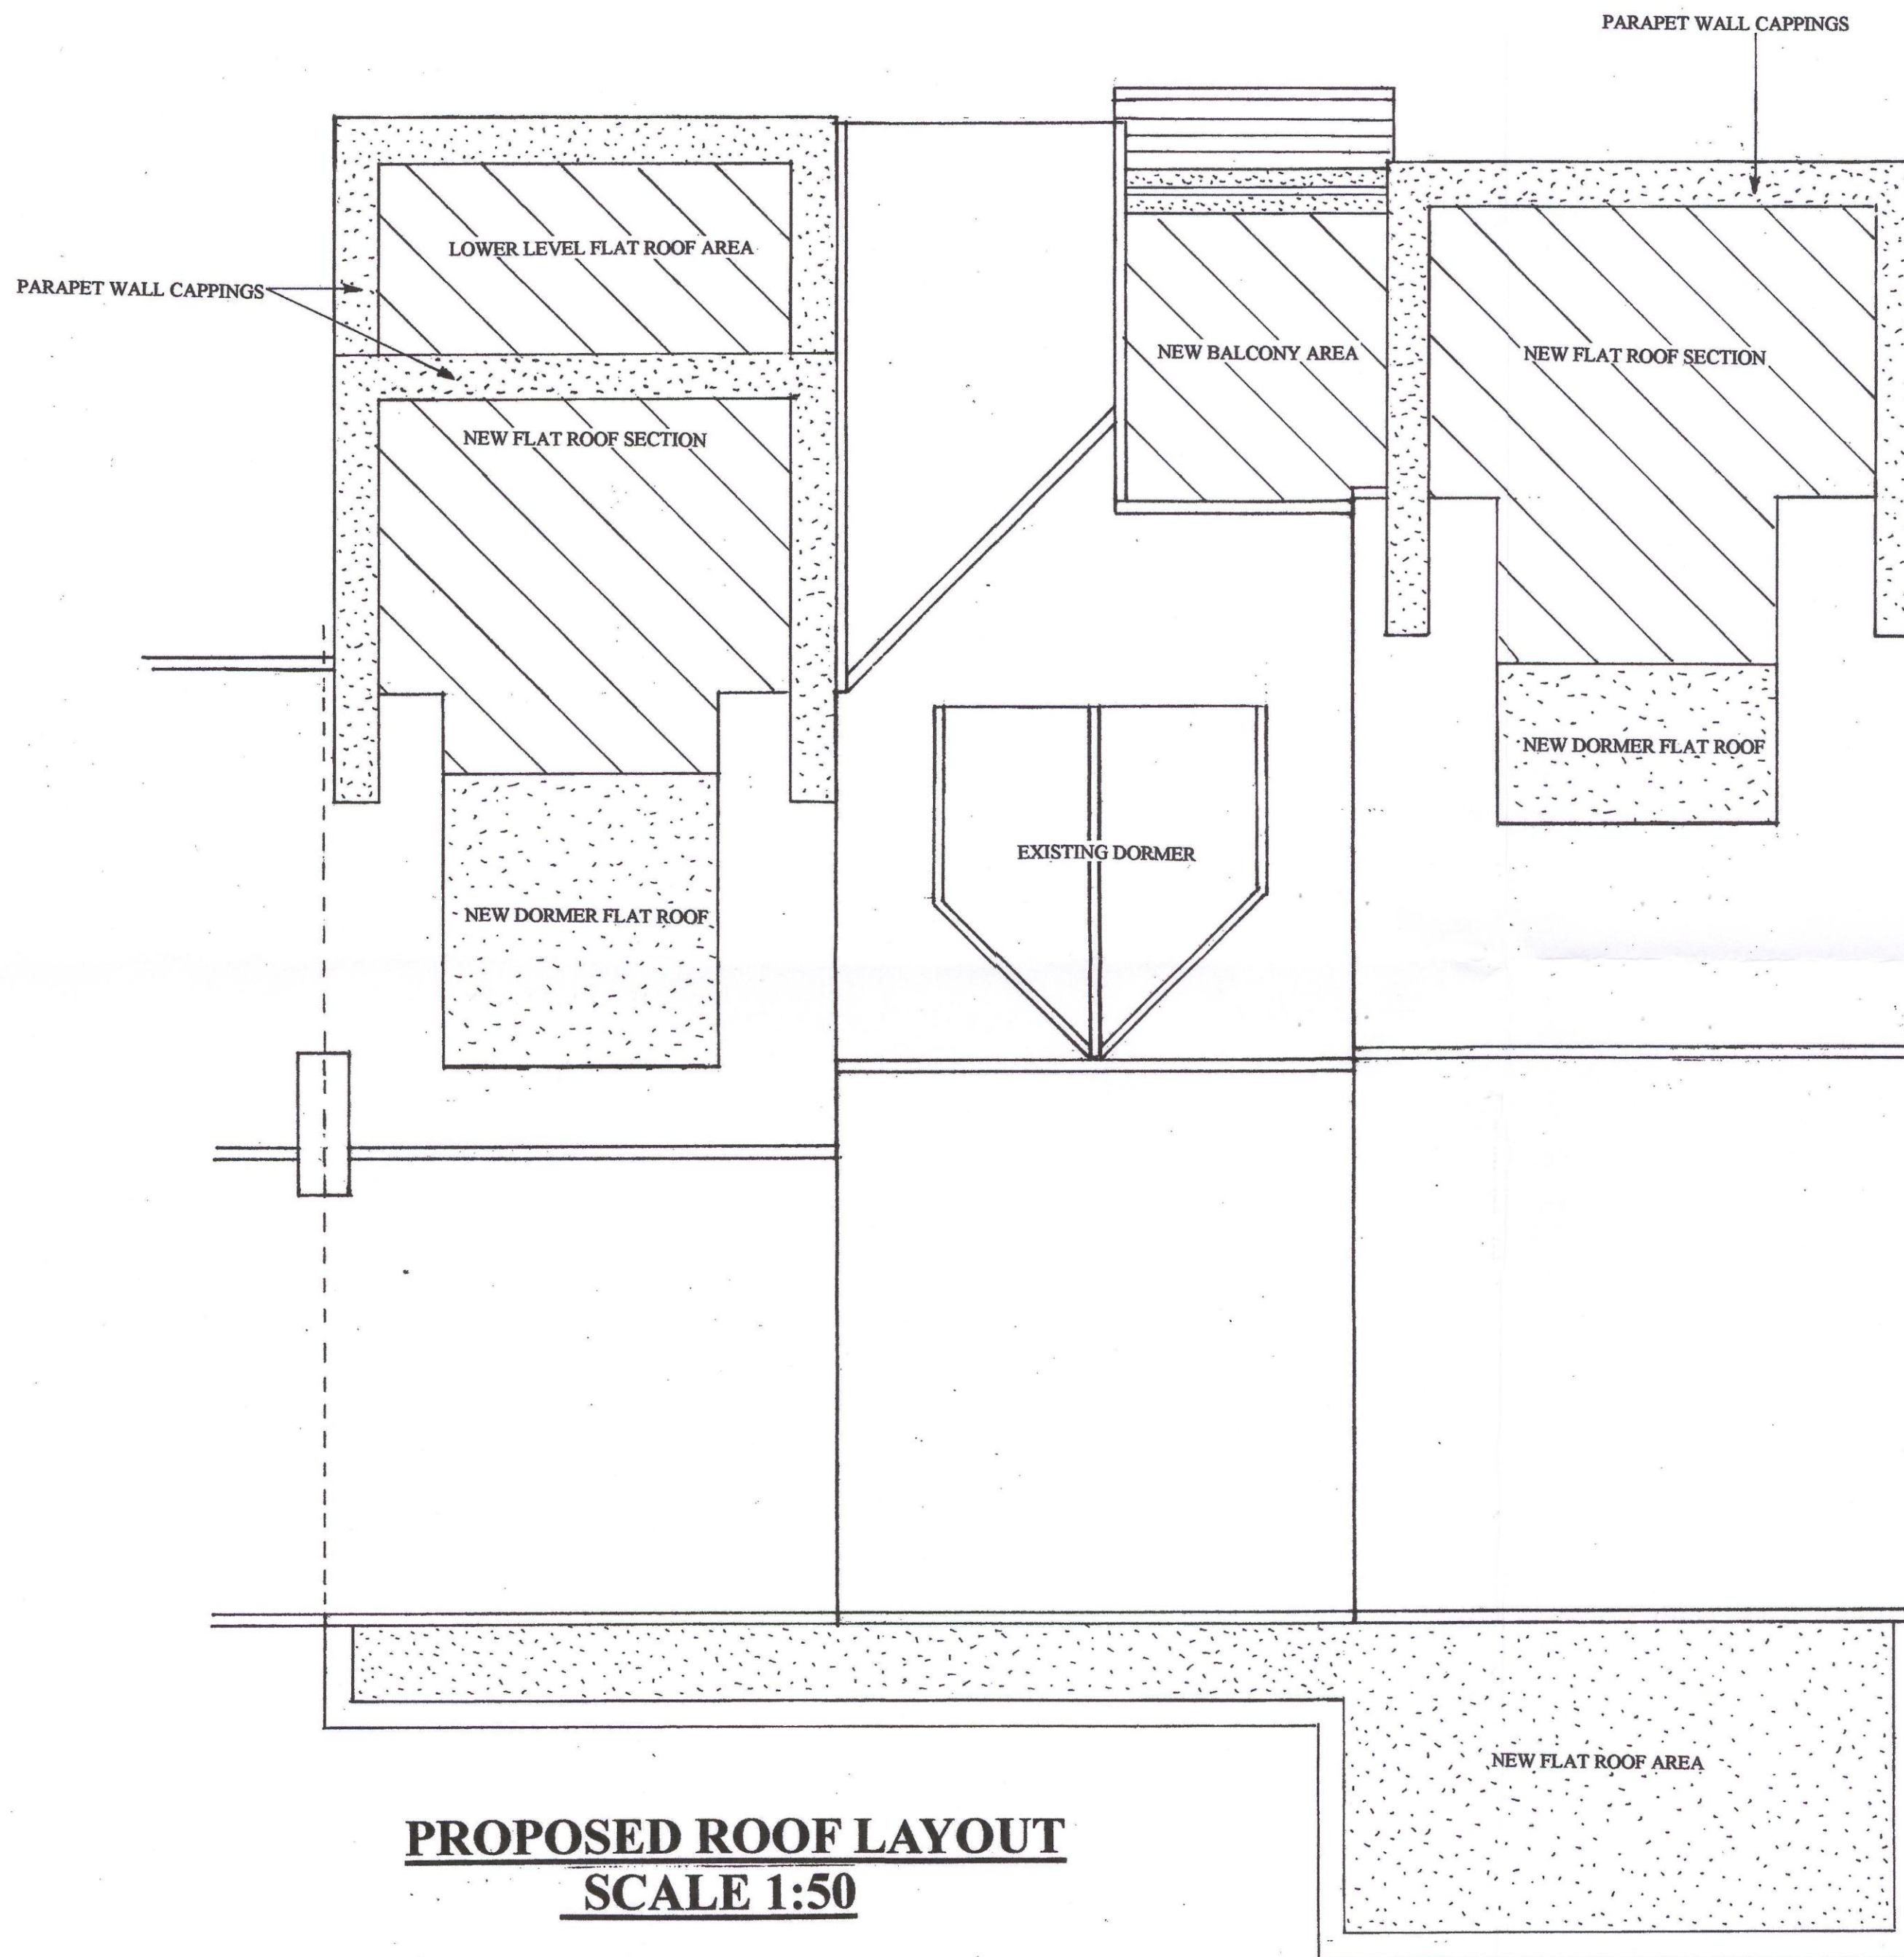




REVISION A

PROPOSED ROOF LAYOUT
SCALE 1:50

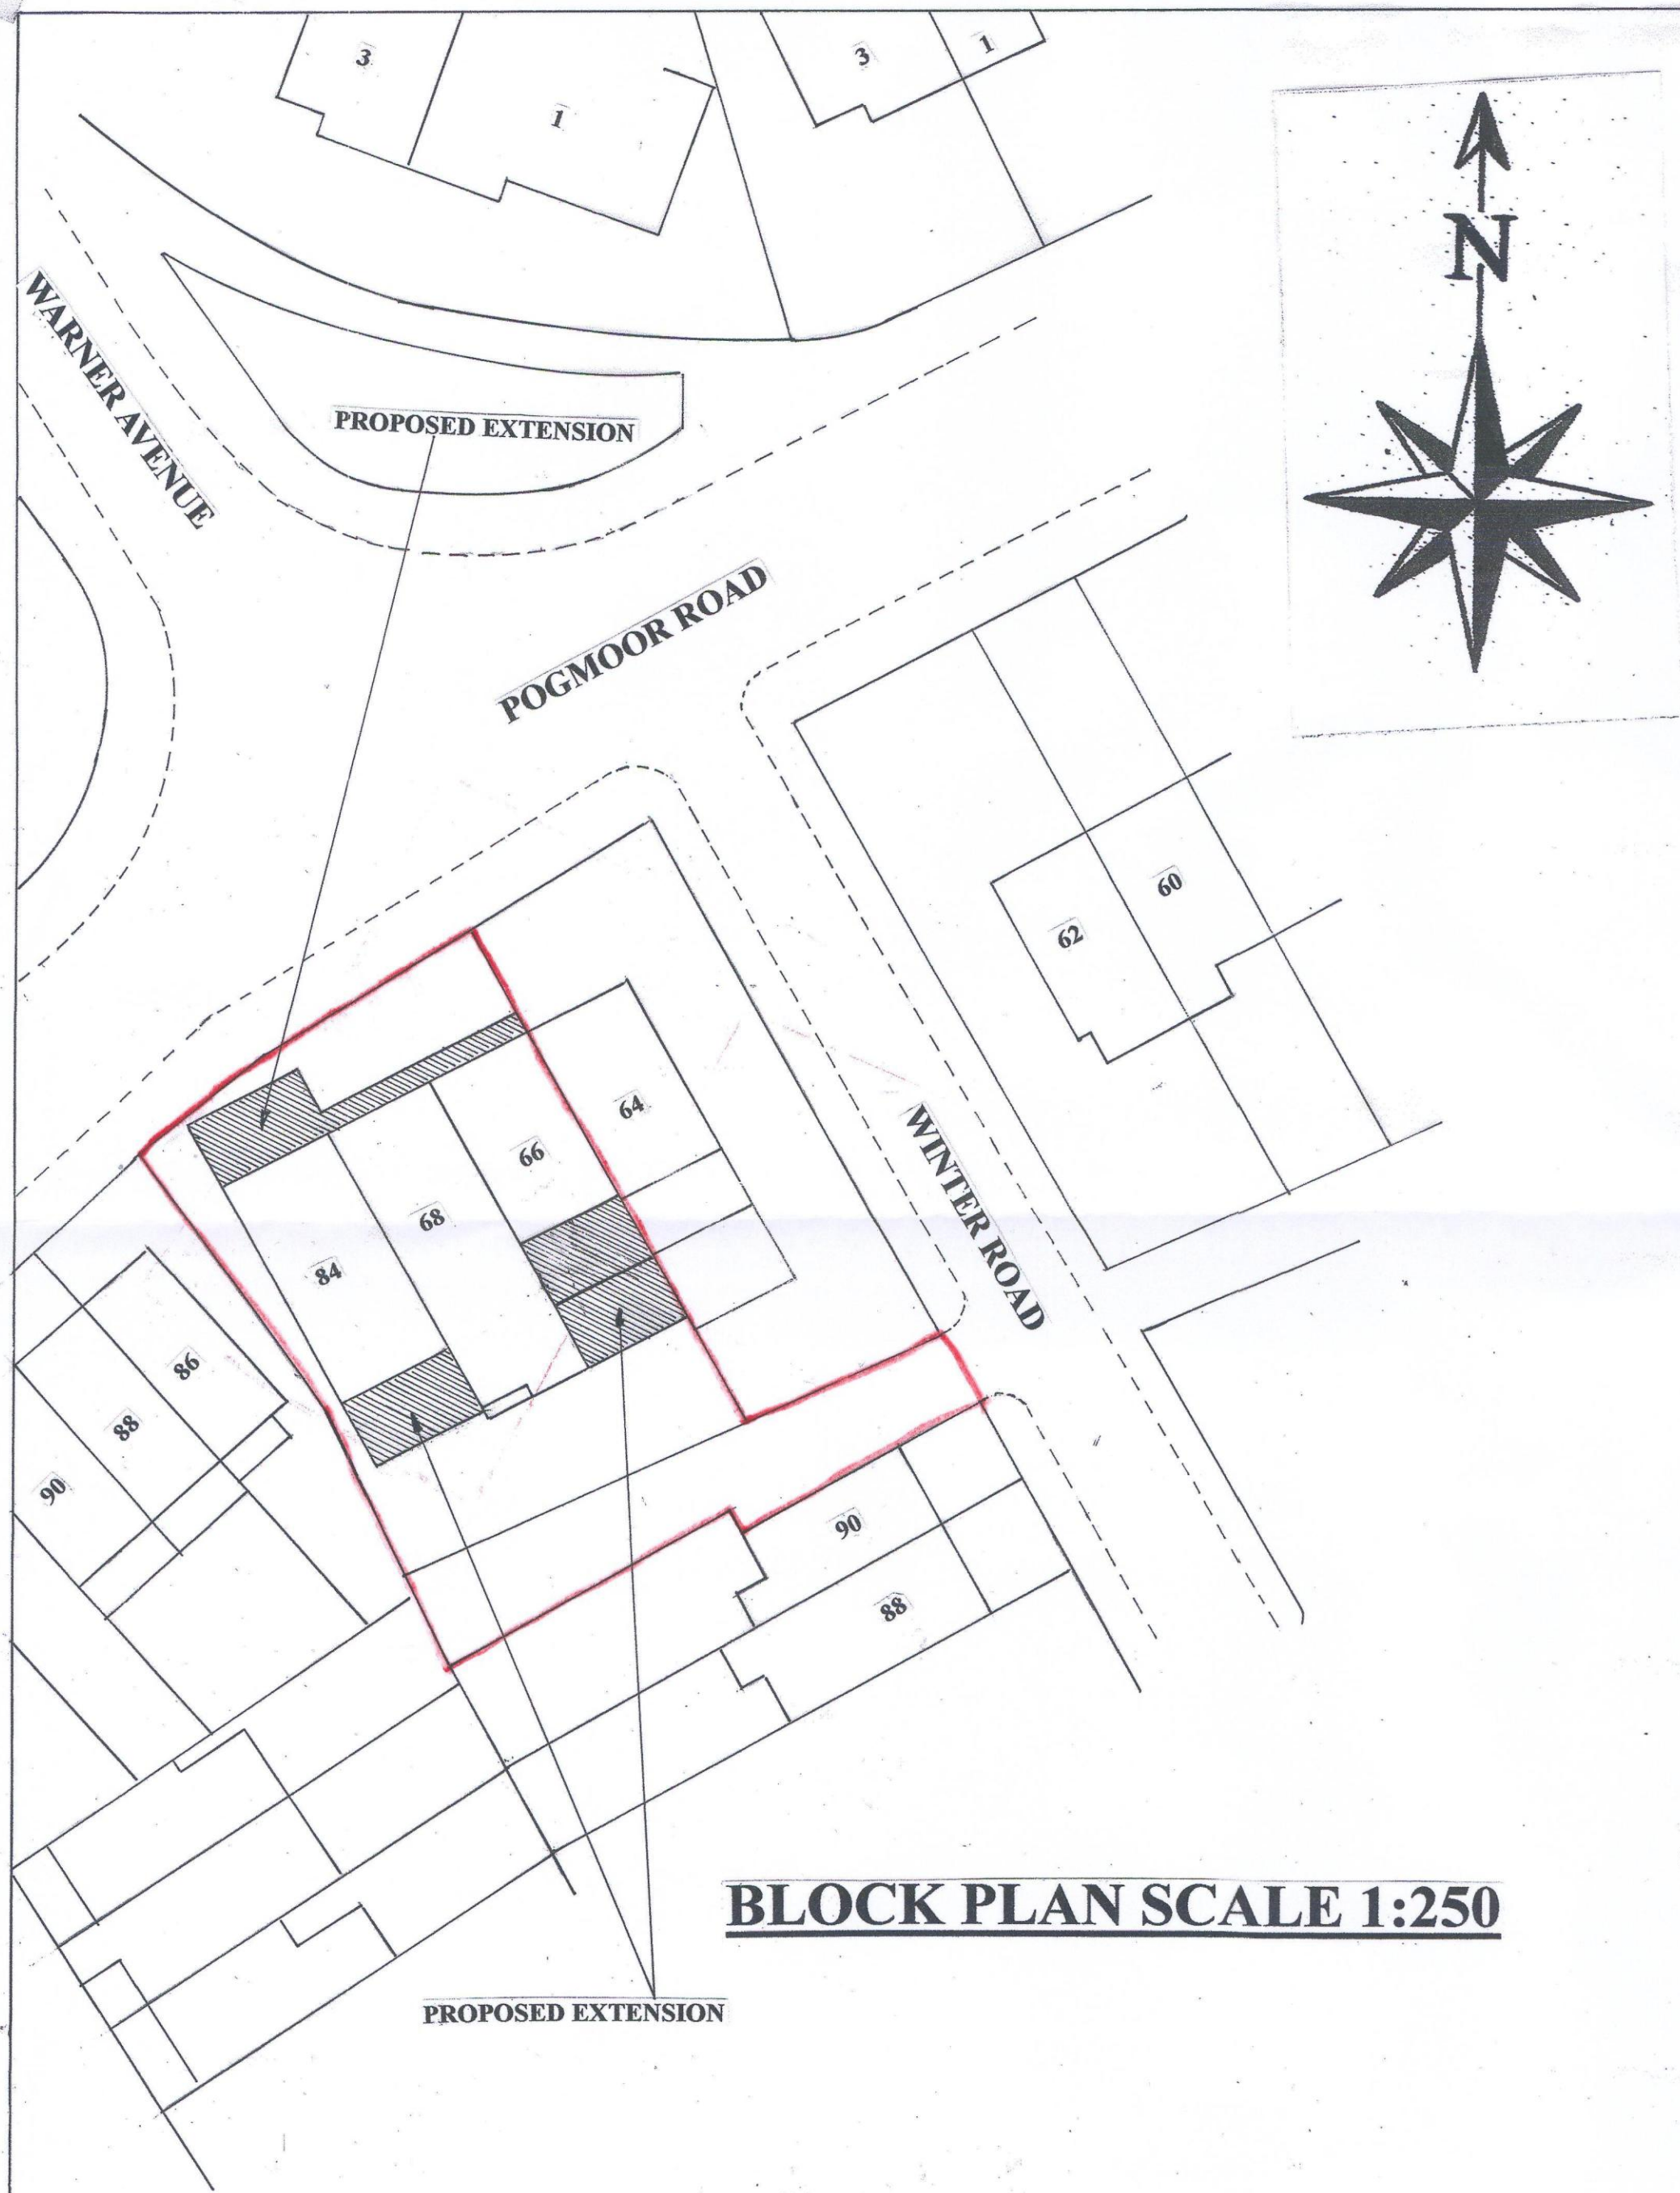

BLOCK PLAN SCALE 1:250

REVISION A

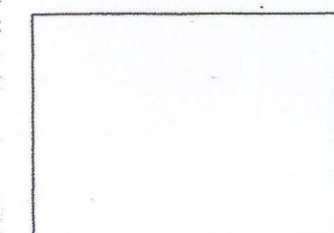 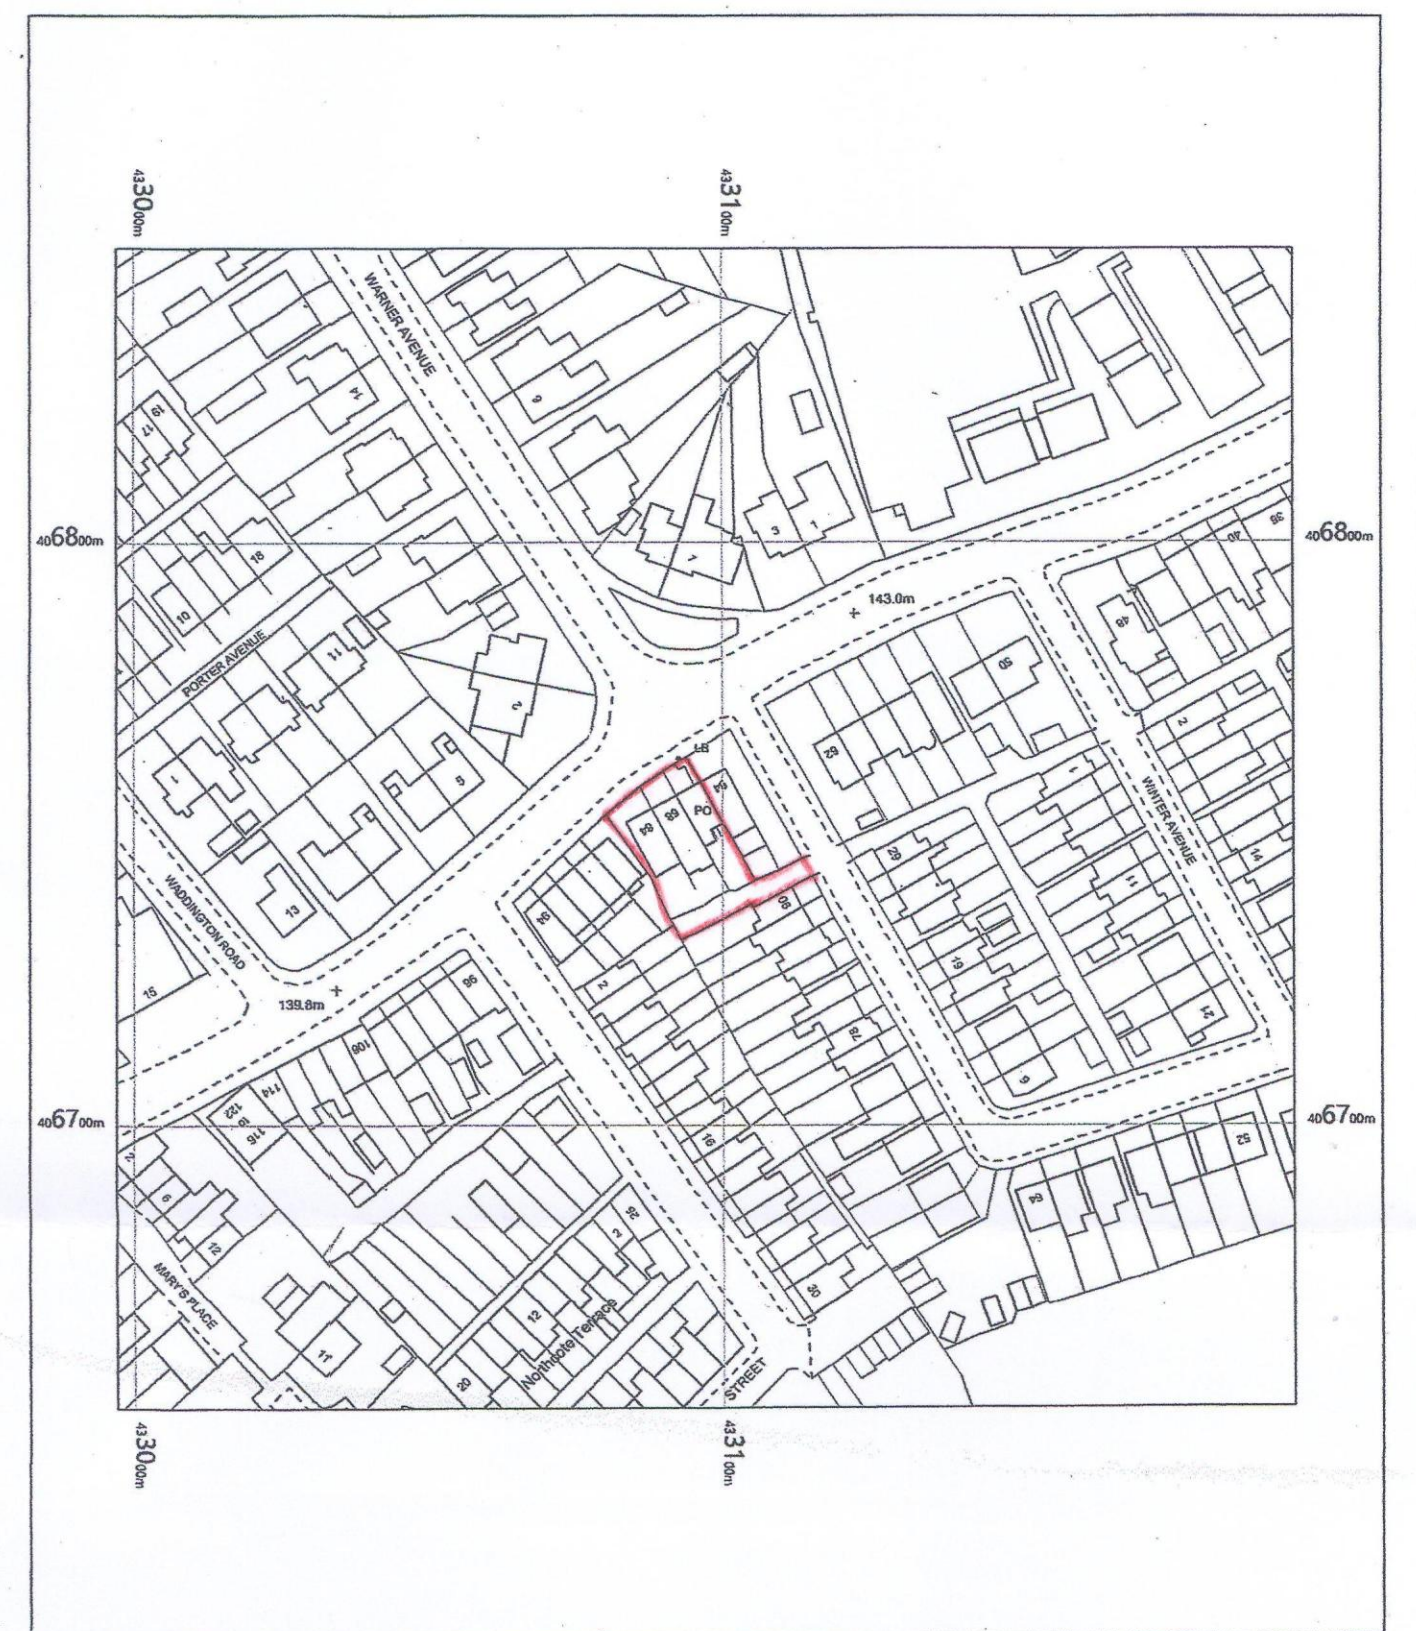


OS MasterMap 1250/2500/10000 scale
Monday, September 23, 2019, ID: BW1-00829549
www.blackwellmapping.co.uk
1:1250 scale print at A4, Centre: 433097 E, 406751 N
©Crown Copyright Ordnance Survey. Licence no. 100041041



**BLACKWELL'S
MAPPING SERVICES**
PERSONAL & PROFESSIONAL MAPPING
www.blackwellmapping.co.uk

TEL: 0800 151 2612
maps@blackwell.co.uk



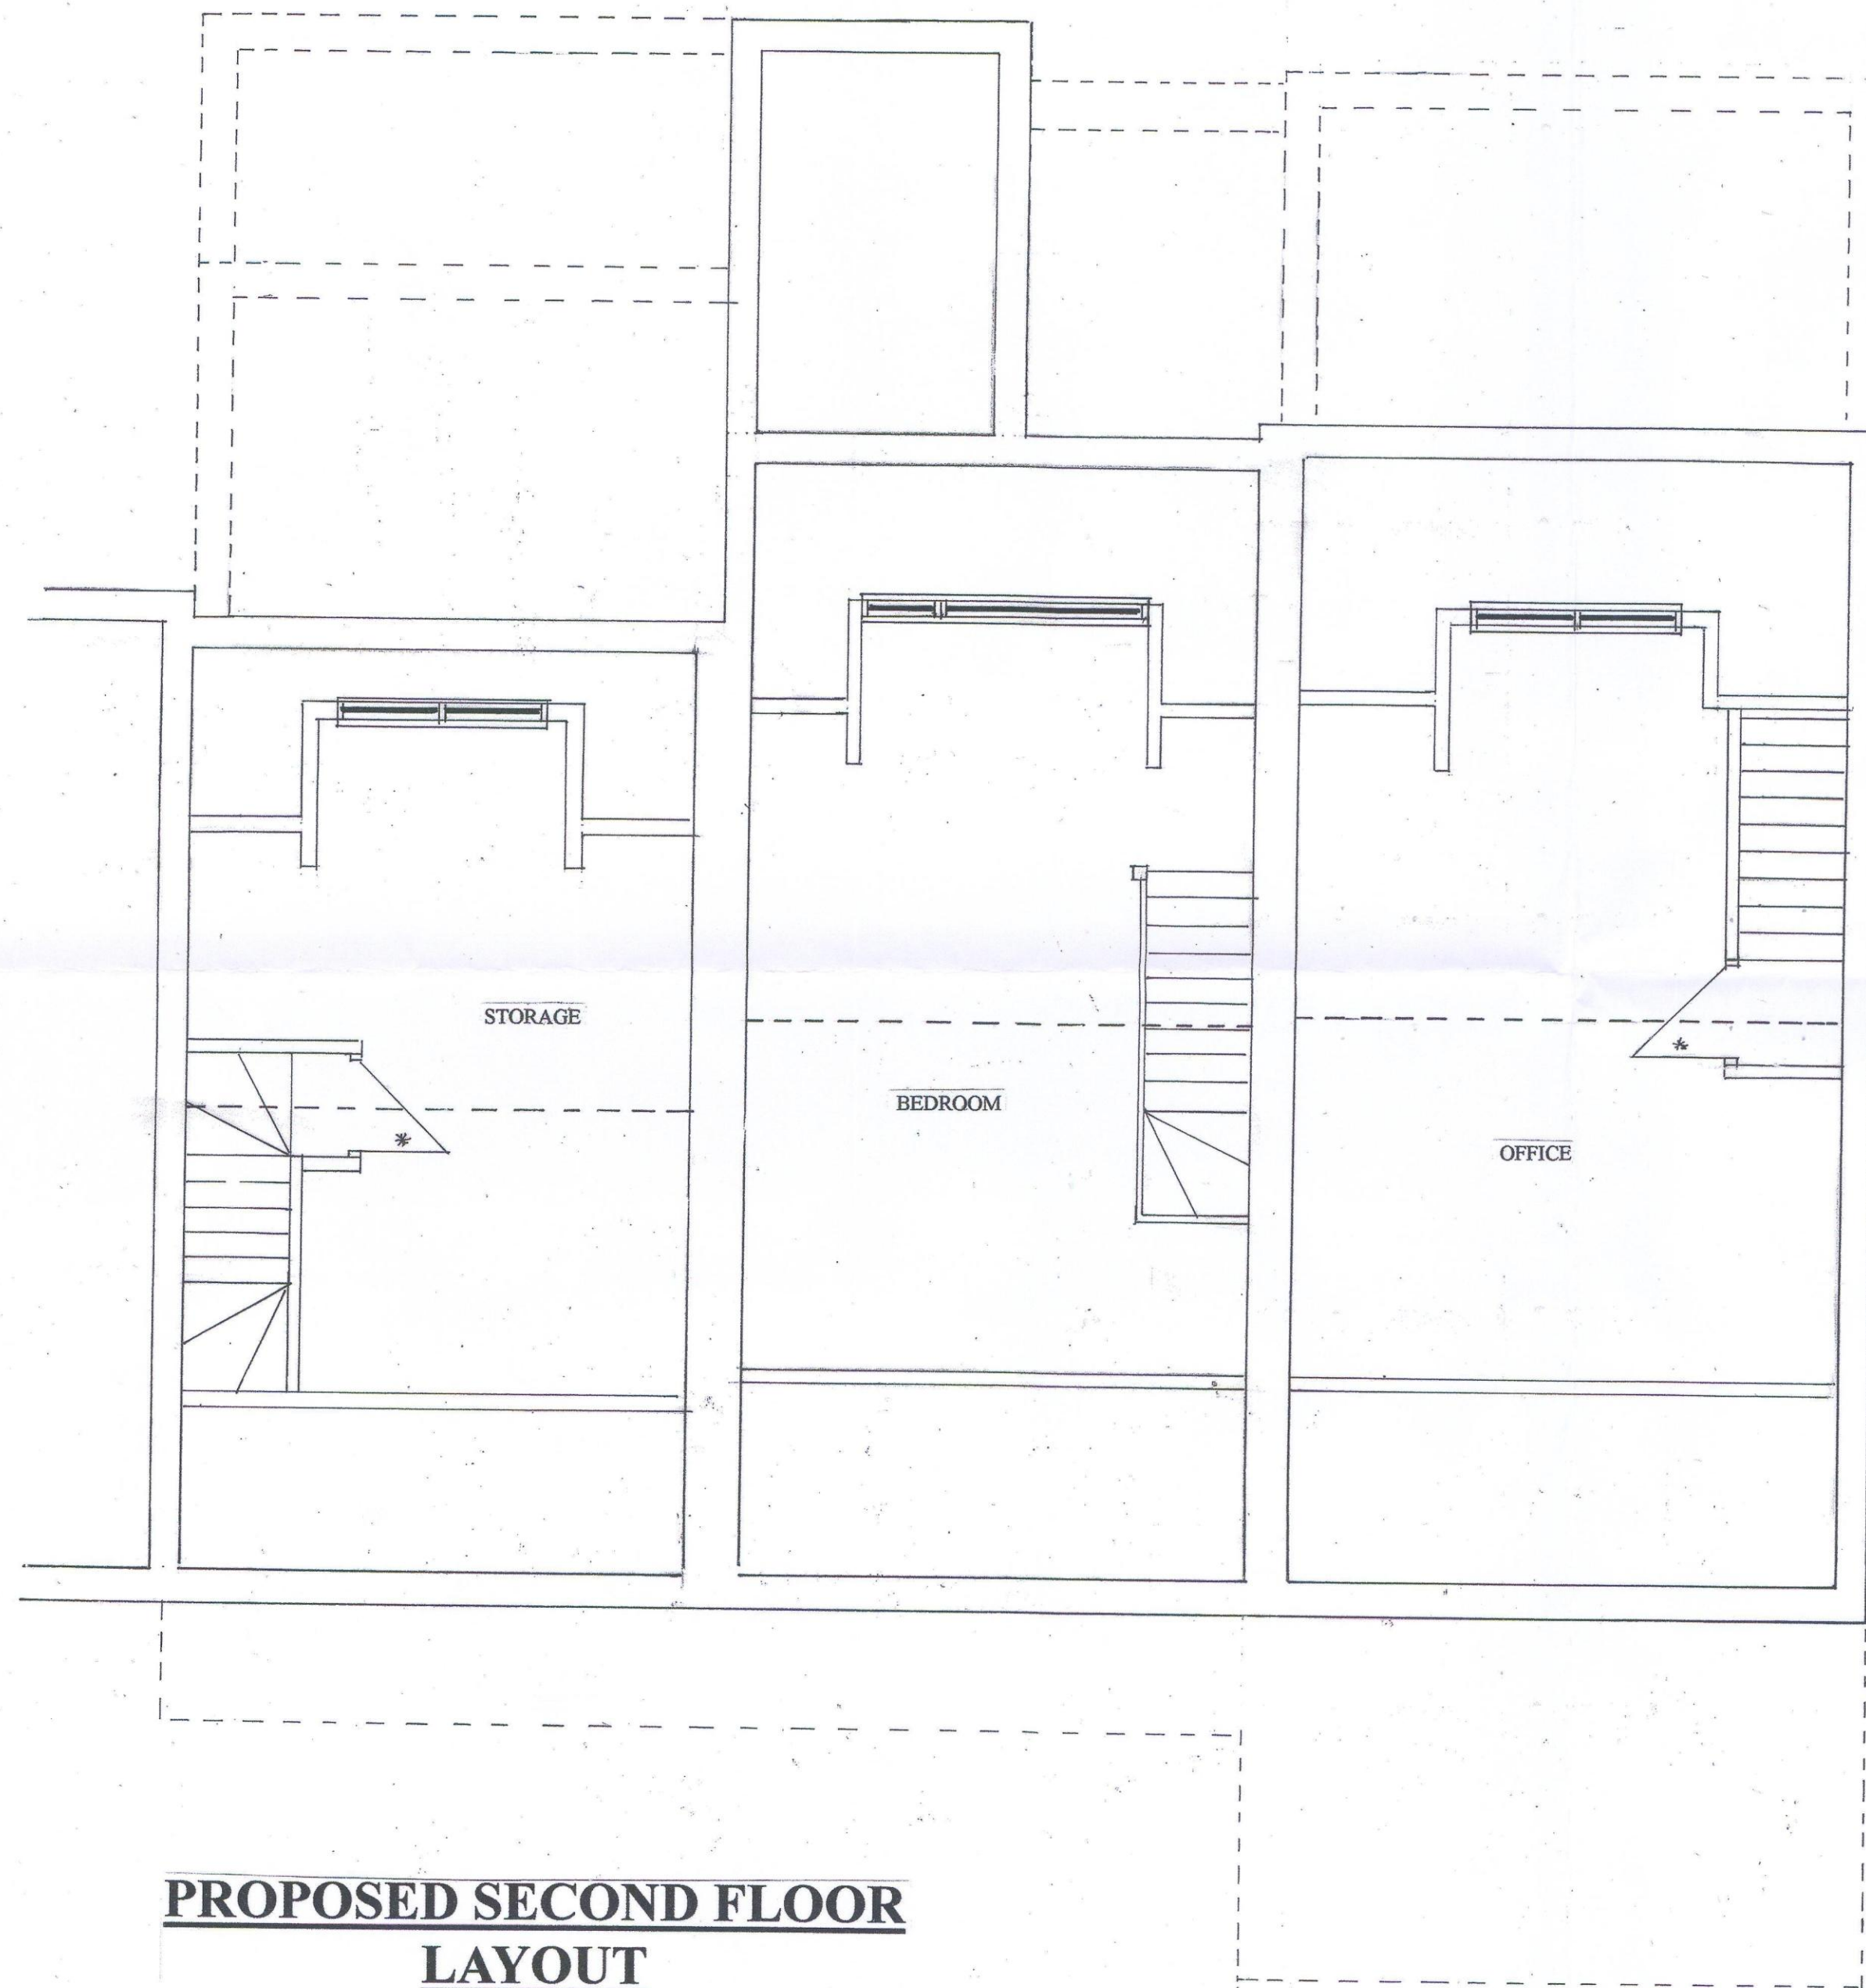

PROPOSED SECOND FLOOR
LAYOUT

REVISION A