



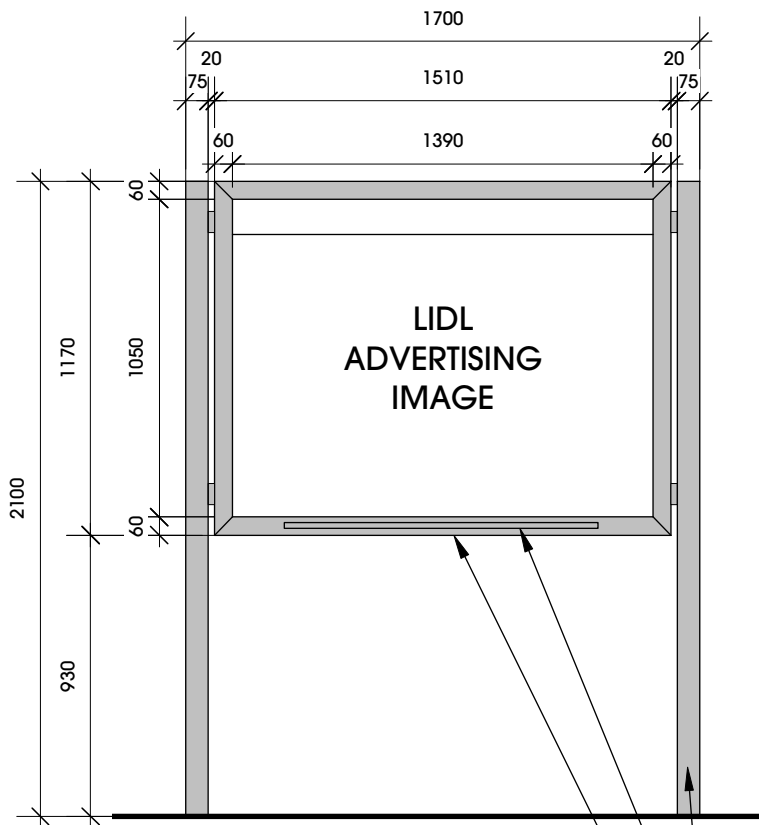

Front Elevation

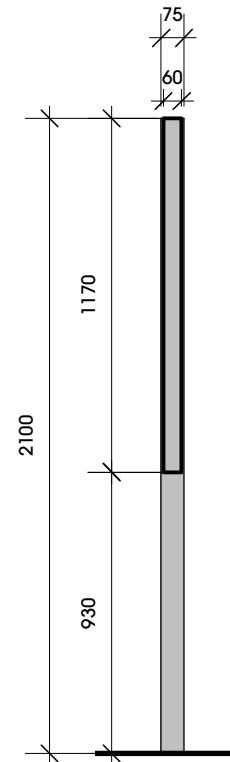

Side Elevation

Heating and Lighting Ducts

Heater

Inboard perforated plate as heating cover. Colour RAL 9006

SPECIFICATION

- With Heating
- Material; Adonised Steel
- Integrated Lighting, glazing ESG
- Stand 2 Circular tube. D = 76mm
- Insert Cover Plate with multicoloured silk screen
- Opening of the case by a final folding panel with 2 gas shock absorbers
- Closable by 2 locks underlying
- Weight; 70kg

Luminance (Candela / m2 = cd/m2) of the illuminated PDU = 225 cd/m2

Rev	Date	Description	Drawn
-----	------	-------------	-------

htcarchitects

York Place Studio
8 Bishopscourt Street
Leeds
LS1 2BZ
T: 0113 244 3457

W: www.htcarchitects.co.uk
E: info@htcarchitects.co.uk

client
Lidl UK GmbH



project
Wakefield Road,
Mapplewell

drawing title
Poster Display Unit

date July 2018
status Planning Issue
scale 1:50 @ A4
drawn AB checked LS
job no. 1744 dwg no. P506 Rev. -