

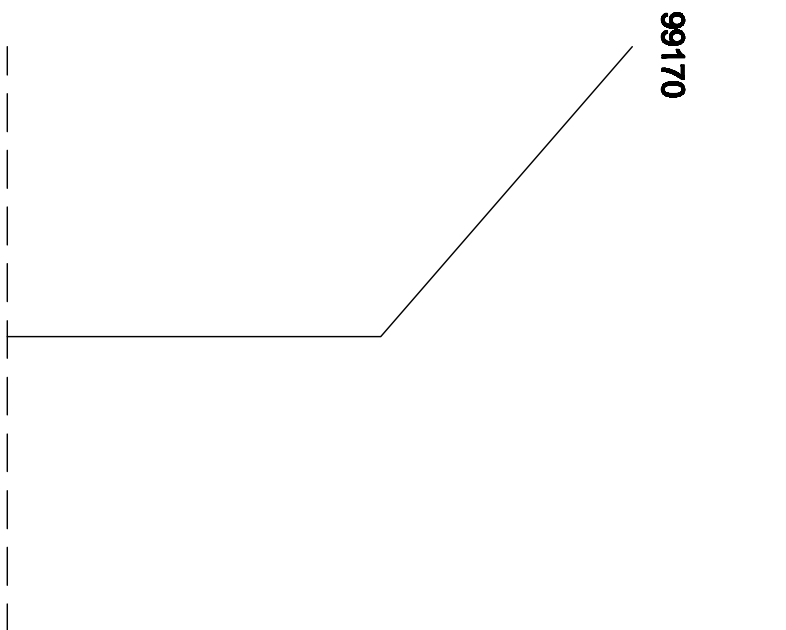
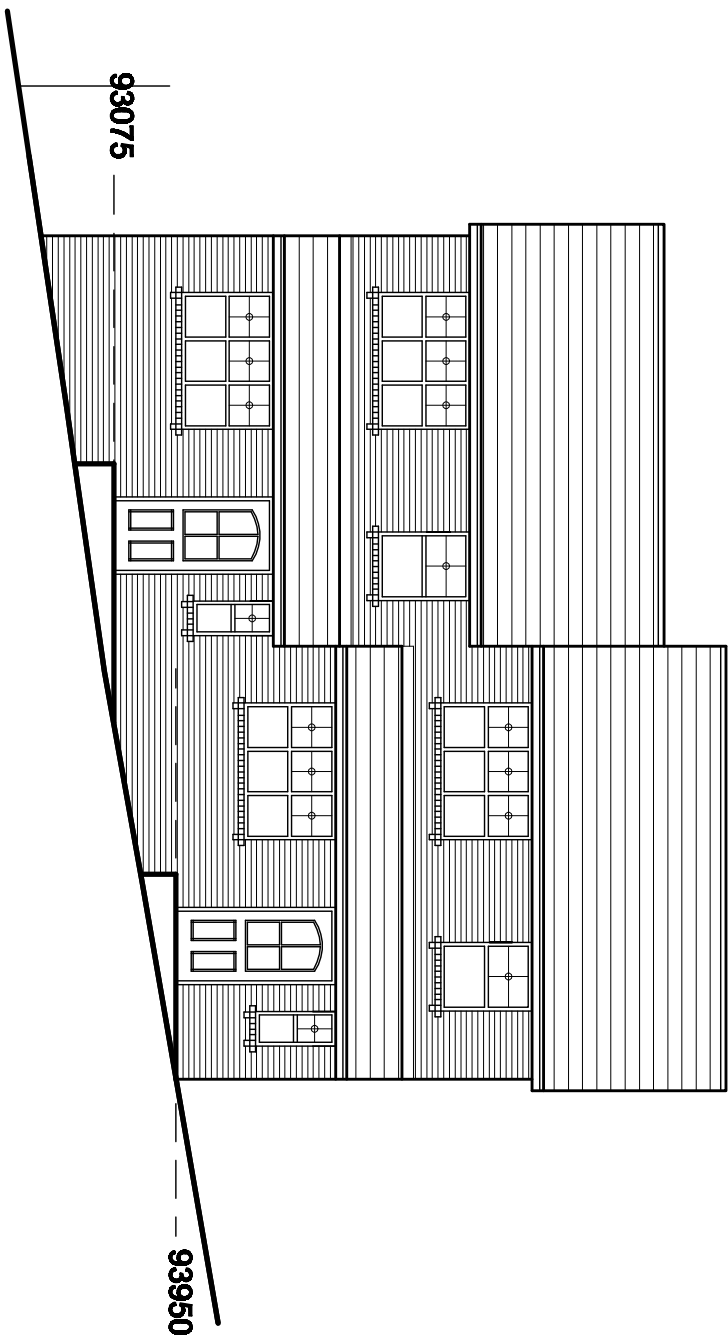
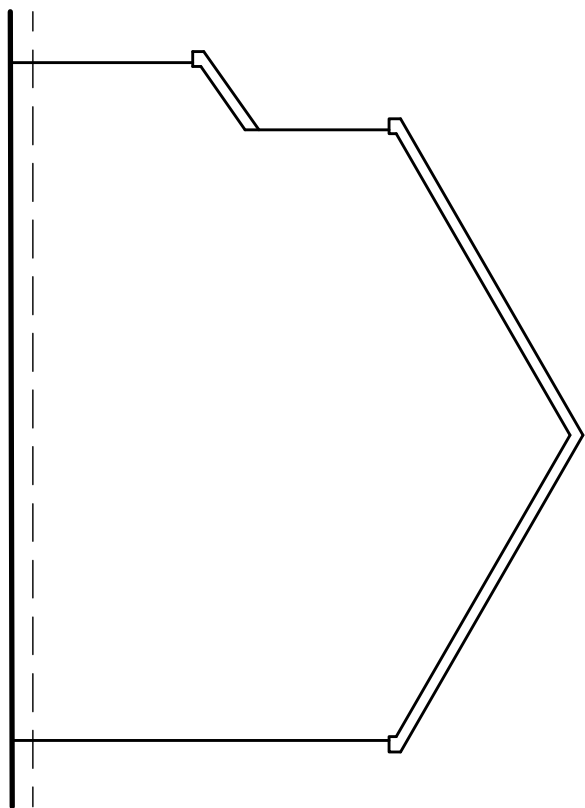


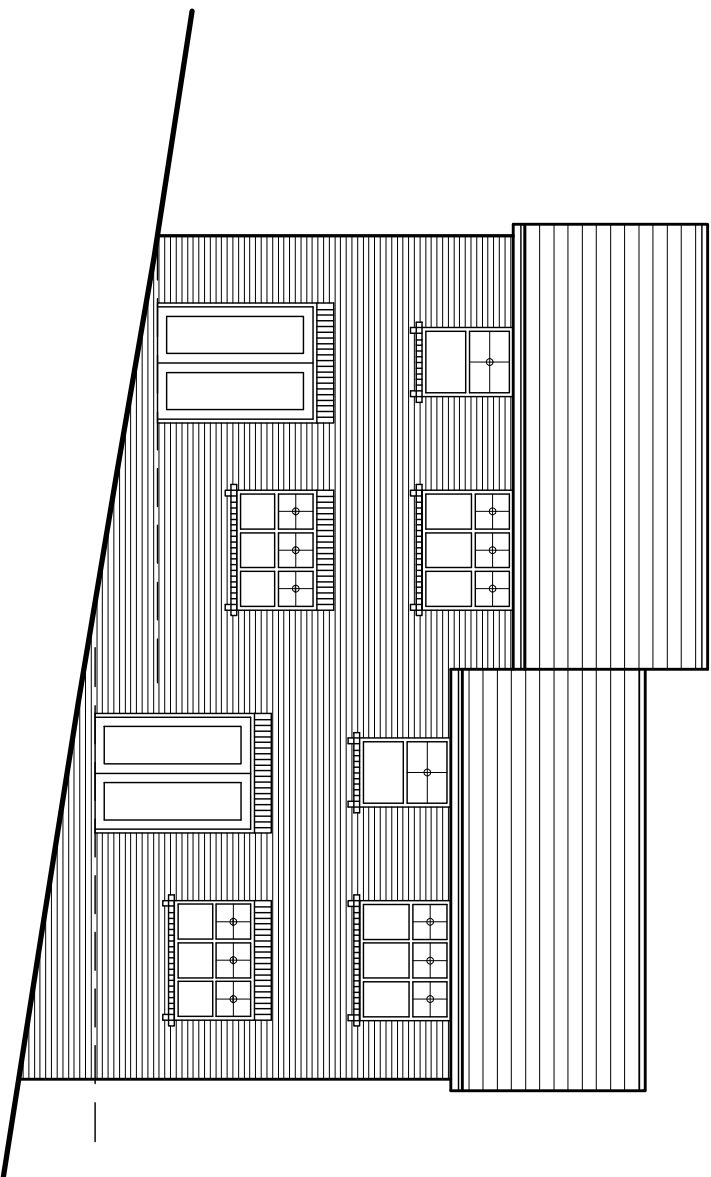



PROPOSED FRONT ELEVATION

PROPOSED SIDE ELEVATION

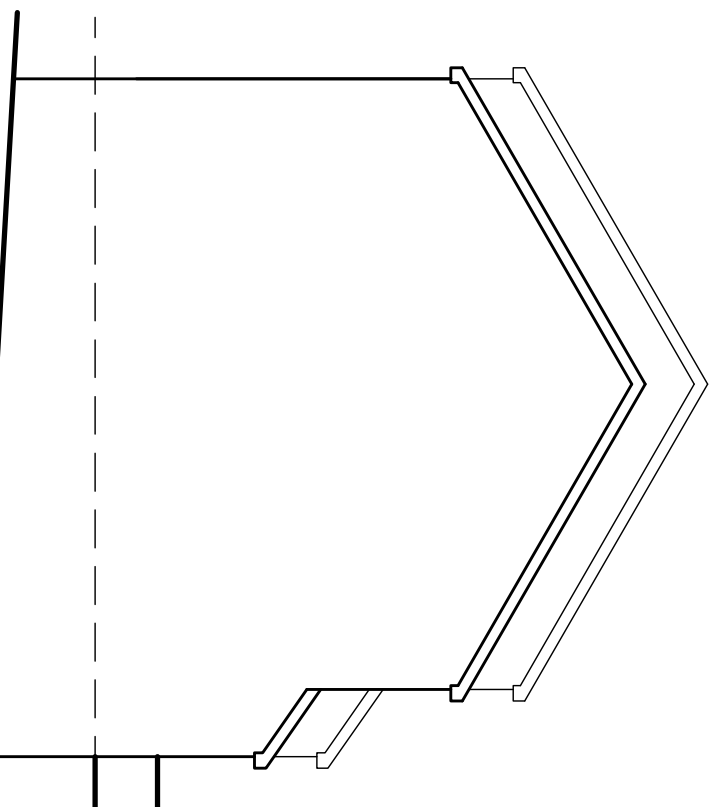

PROPOSED REAR ELEVATION

PROPOSED SIDE ELEVATION

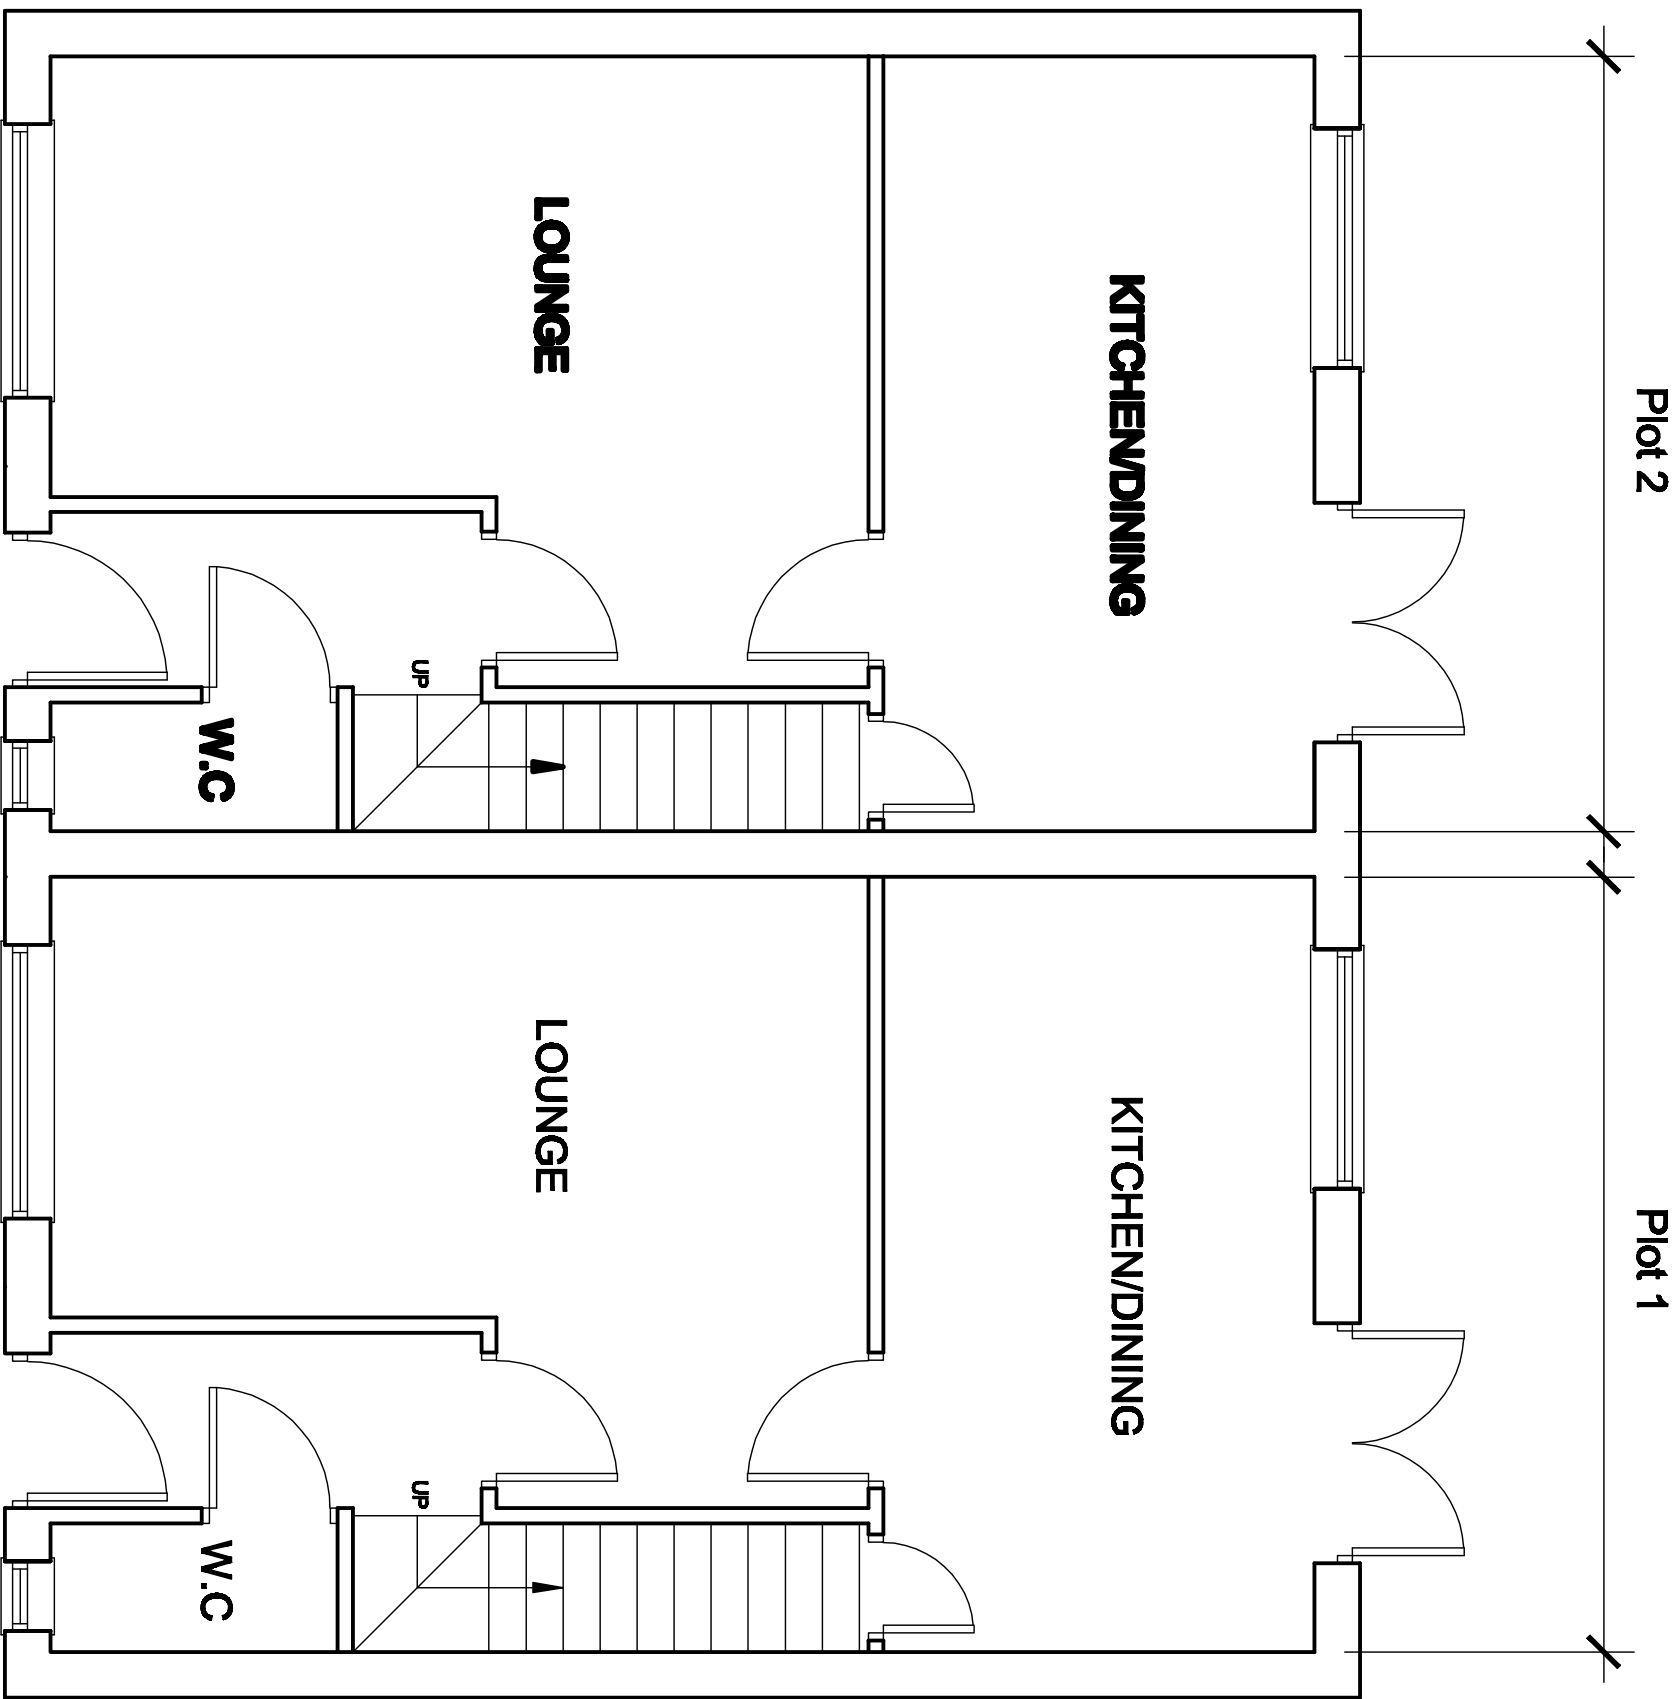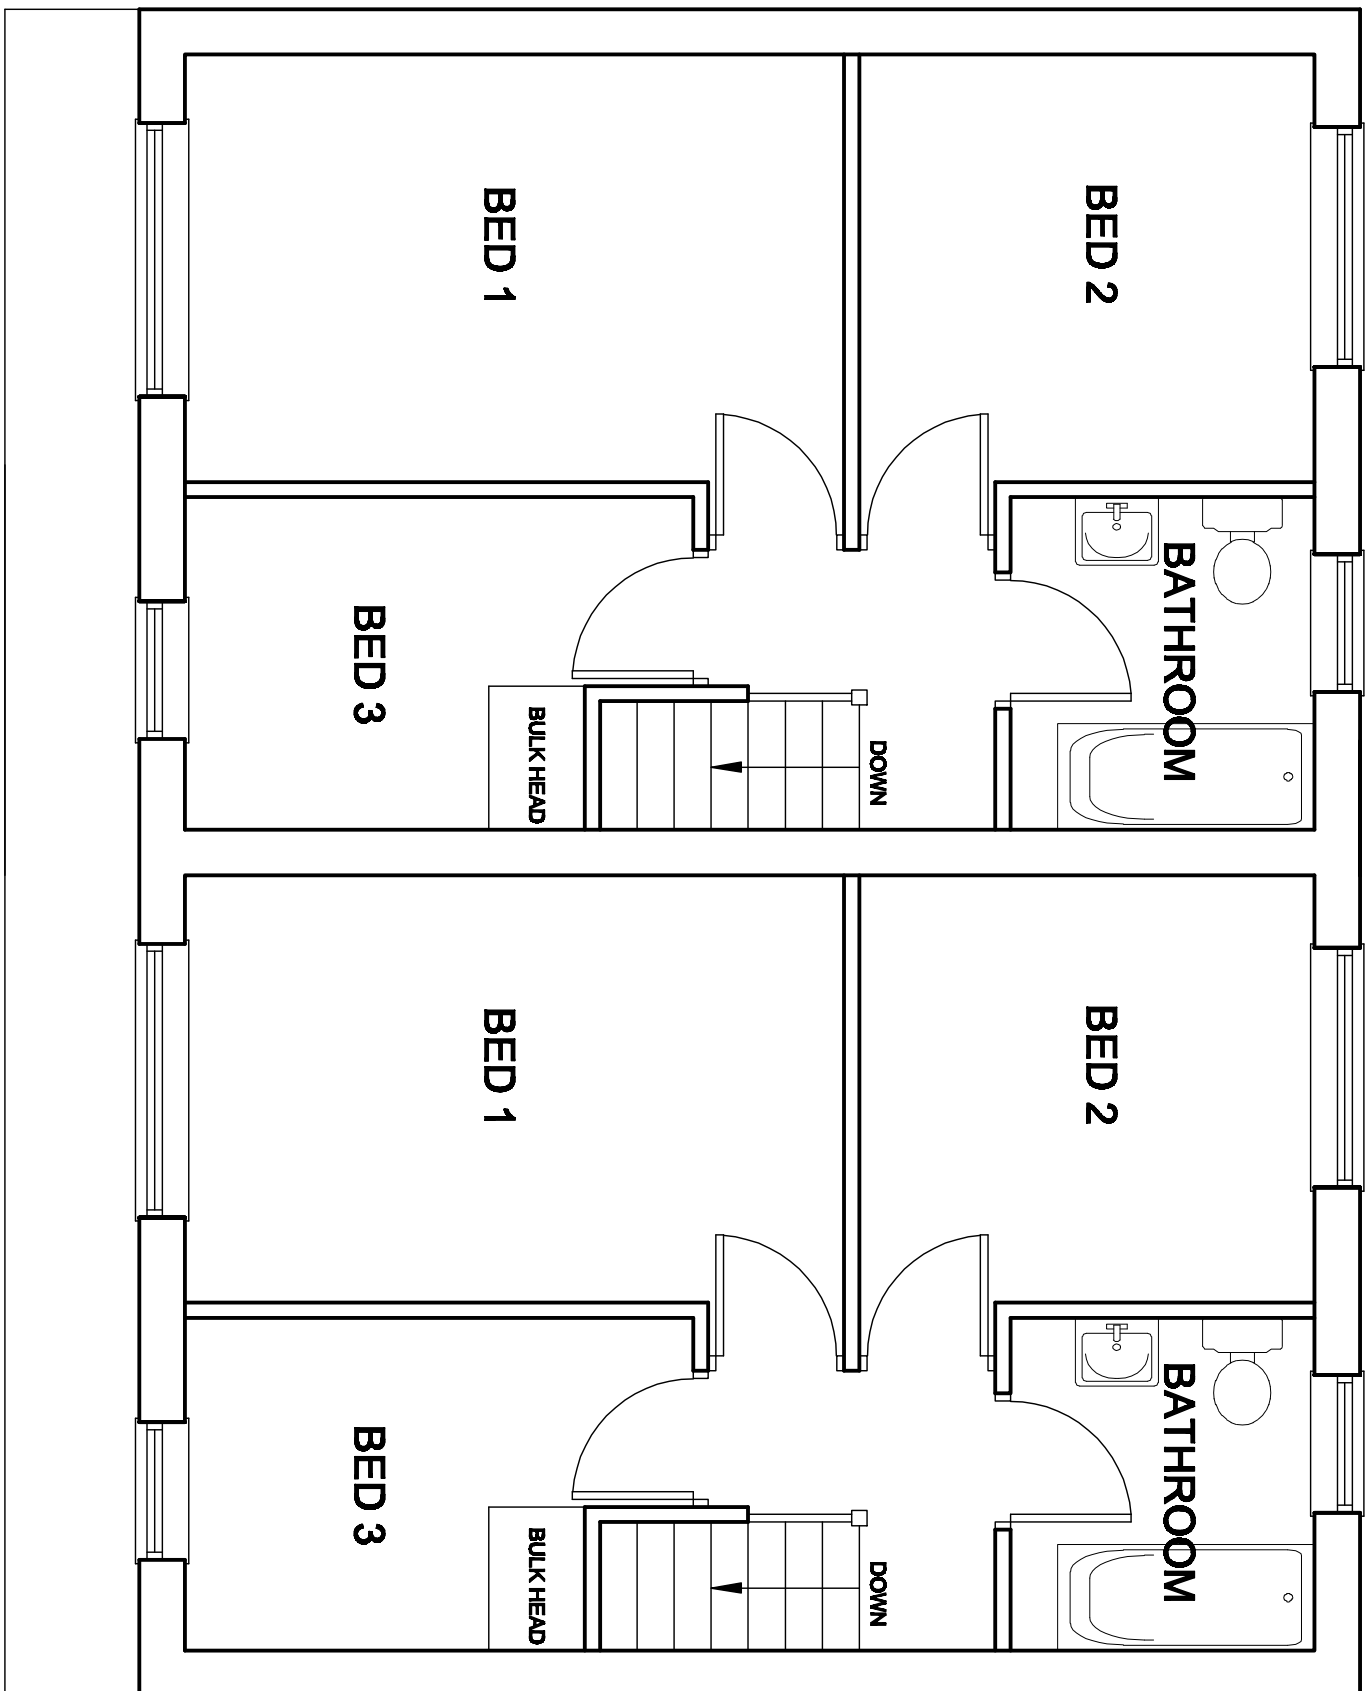

GROUND FLOOR PLAN

FIRST FLOOR PLAN

<div><div><div>White Agus Partnership</div><div>1298, NEW ROAD, STAINCROSS, BARNSLEY, S75 8PP</div><div>1298, NEW ROAD, STAINCROSS, BARNSLEY, S75 8PP</div></div><div><div>PHONE/FAX: 01223 296442</div><div>E-mail: agus@stainmed.com</div></div></div>									
Project: PROPOSED RESIDENTIAL DEVELOPMENT AT DYER ROAD JUMP, BARNSLEY					Client: MESSERS EXLEY, MITER, WHITE & WILLIAMS				
Drawing Title: PLANS & ELEVATIONS PLOTS 1 & 2					Date: APRIL 2009				
Ref: 08-123					Dwg. No: 01				
Date: 09/04/09					Rev: A				
Suffix: A					Description: REISED TO CLIENTS REQUIREMENTS				