

Do not scale from this drawing. Architectural Drawings Ltd to be notified of any discrepancies in figure dimensions and between site conditions and drawings.

© This drawing and the works depicted within are the copyright of Architectural Drawings Ltd and its use on this site only. Written permission should be obtained from Architectural Drawings Ltd before reproduction in whole or part.

Before commencement of the works the contractor must ensure that the proposed works do not affect the structural integrity of the existing building and that all relevant sewer outfalls, level levels and connection points are identified and marked.

This drawing must be read in conjunction with and checked against the specification and details in the relevant engineering drawings.

Discrepancies must be reported to Architectural Drawings Ltd.

The contractor must satisfy himself with the adequacy of the existing foundations and ensure that the proposed works are supported by adequate foundations appropriate to the ground conditions are used for any part of the works.

This drawing should not be relied upon to give information on ground conditions and foundations.

This Contractor is to sign out the work in compliance with the Building Regulations, relevant current British Standards

FRONT ELEVATION AS PROPOSED




REAR ELEVATION AS PROPOSED

SIDE ELEVATION AS PROPOSED

SIDE ELEVATION AS PROPOSED

MATERIALS





BRICKWORK TO MATCH EXISTING.
RECONSTITUTED STONE DETAILING TO MATCH
EXISTING.
WINDOWS TO BE WHITE UPVC TO MATCH
EXISTING
WHITE ALUMINIUM BI FOLD DOORS

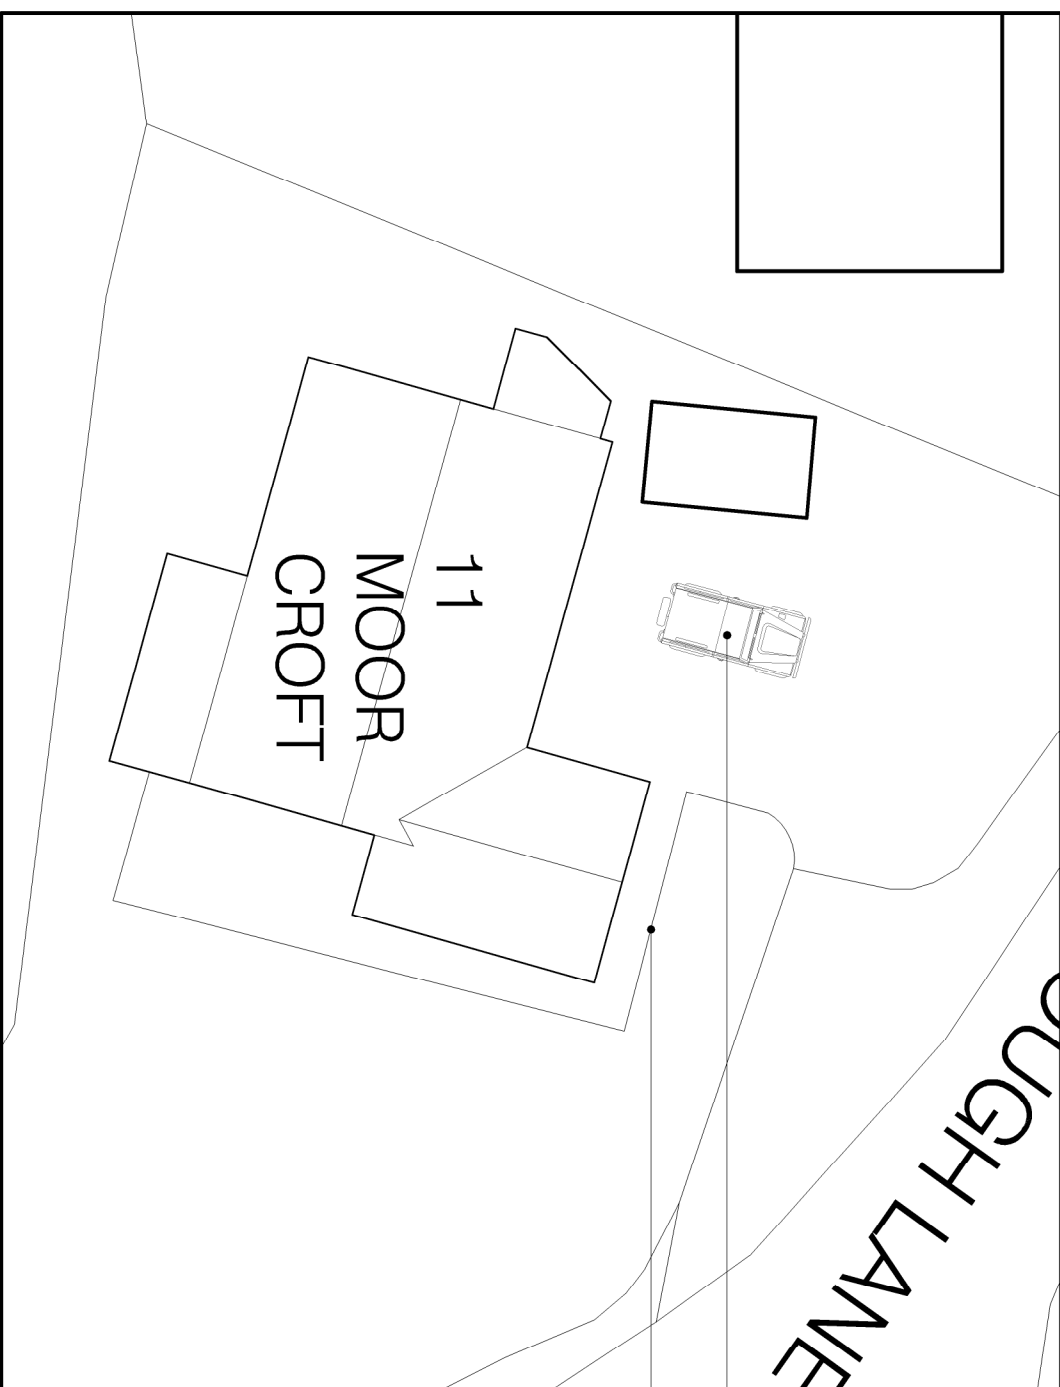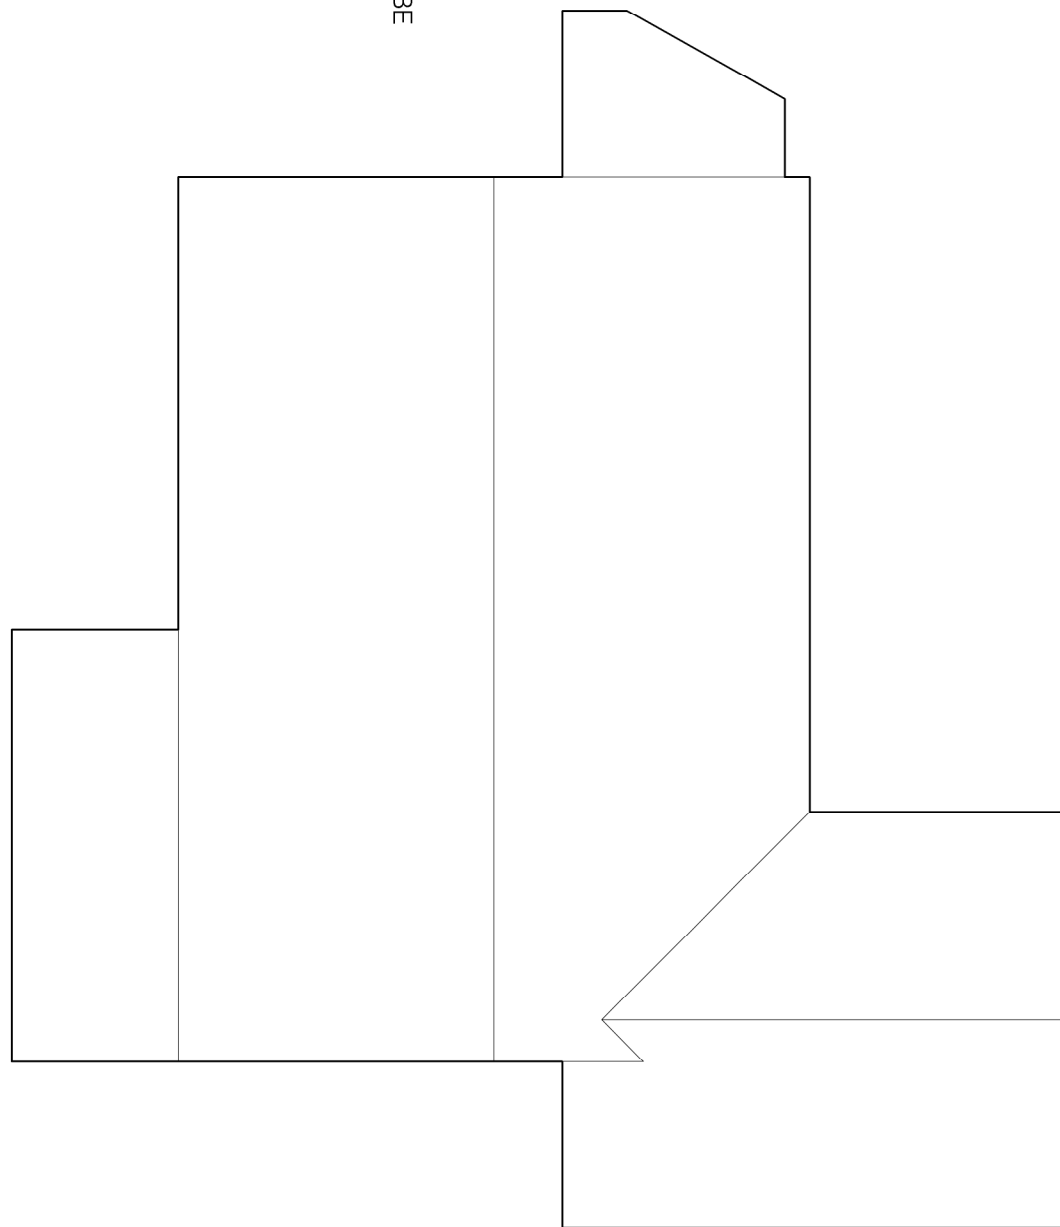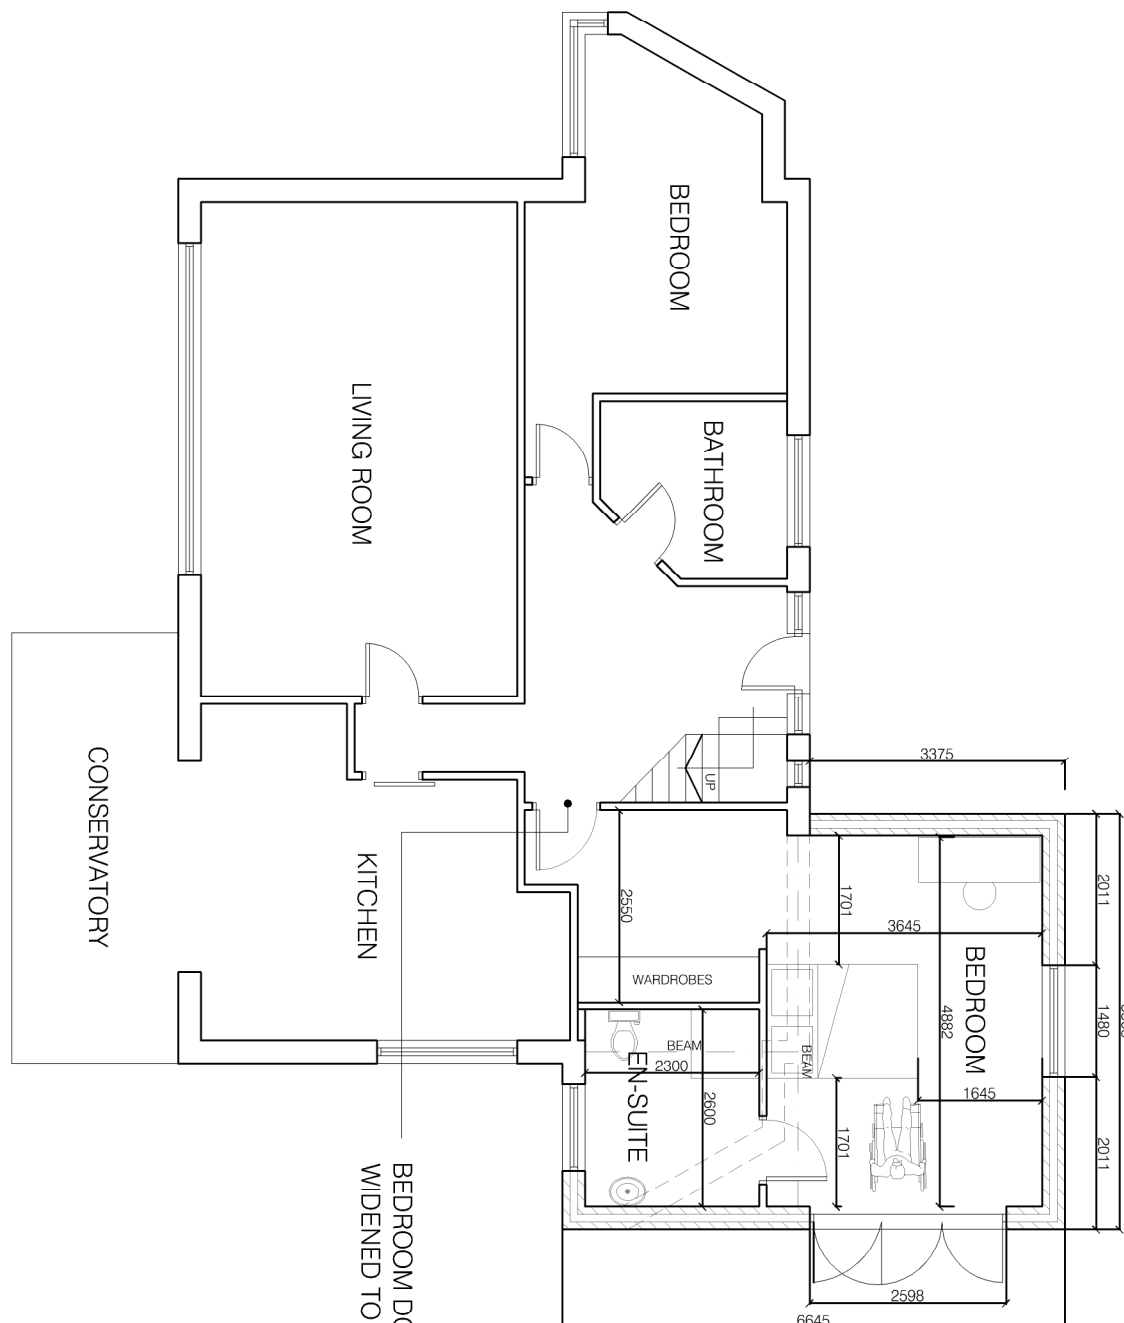

GROUND FLOOR PLAN AS PROPOSED

ROOF PLAN AS PROPOSED

SITE PLAN 1:500

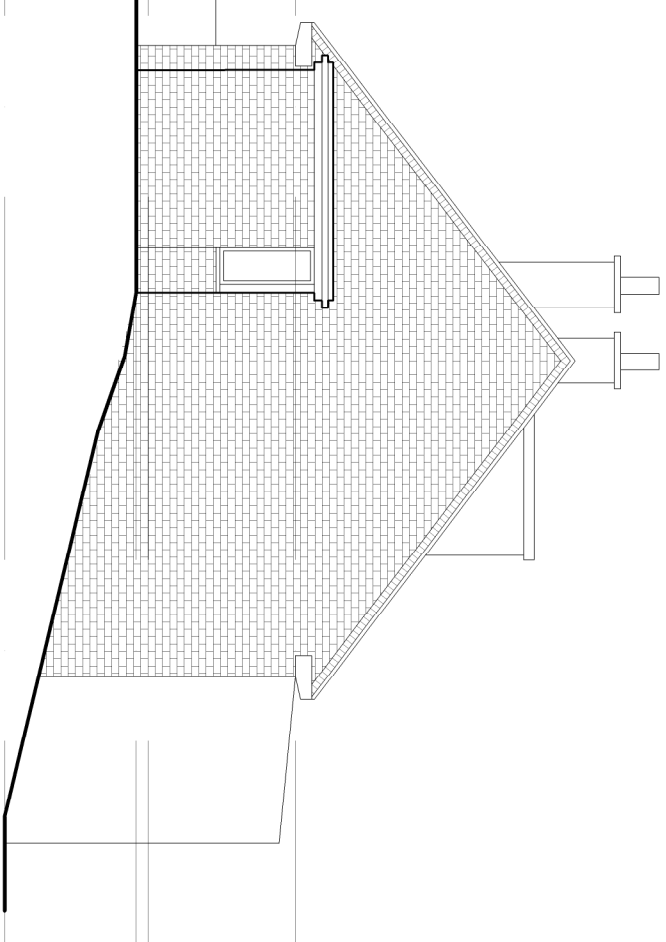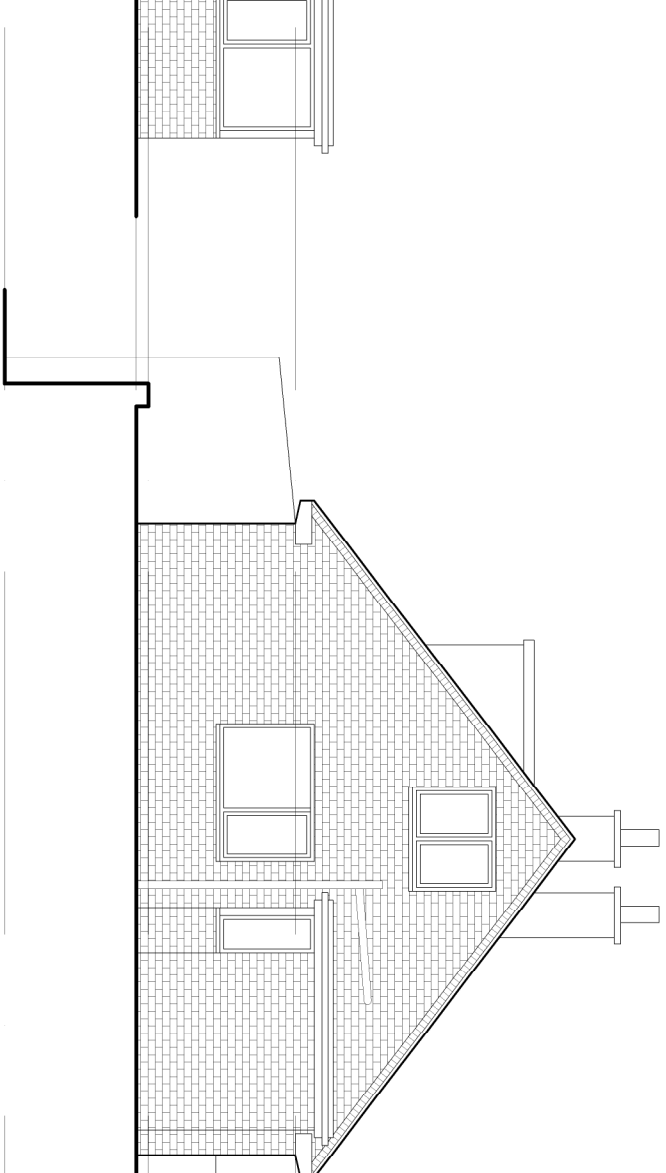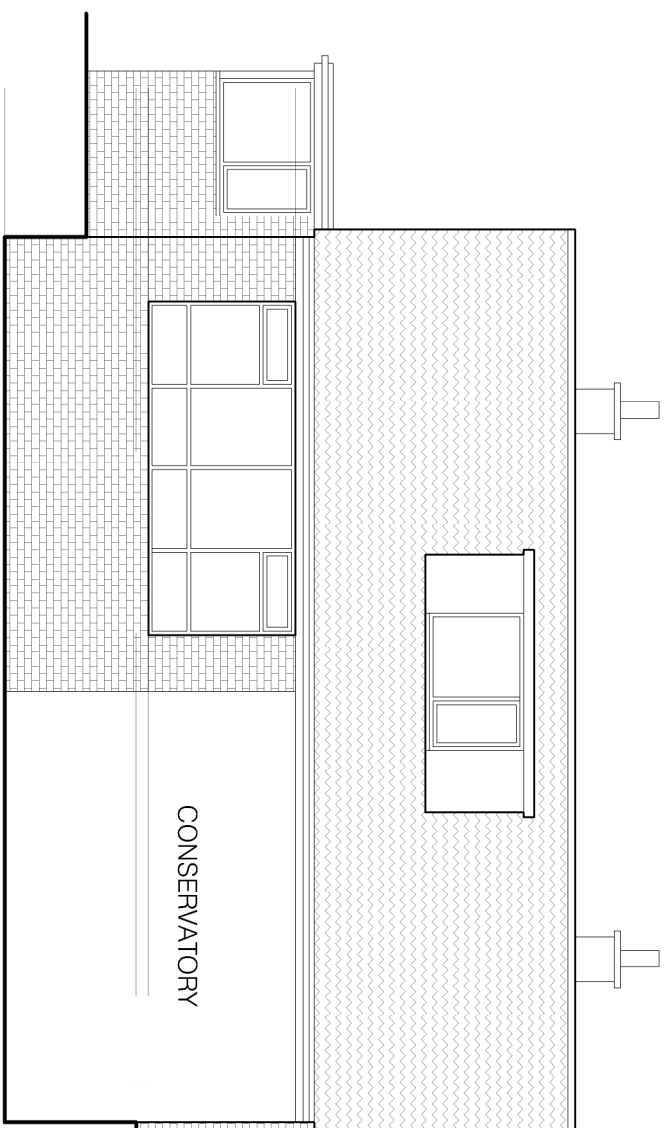
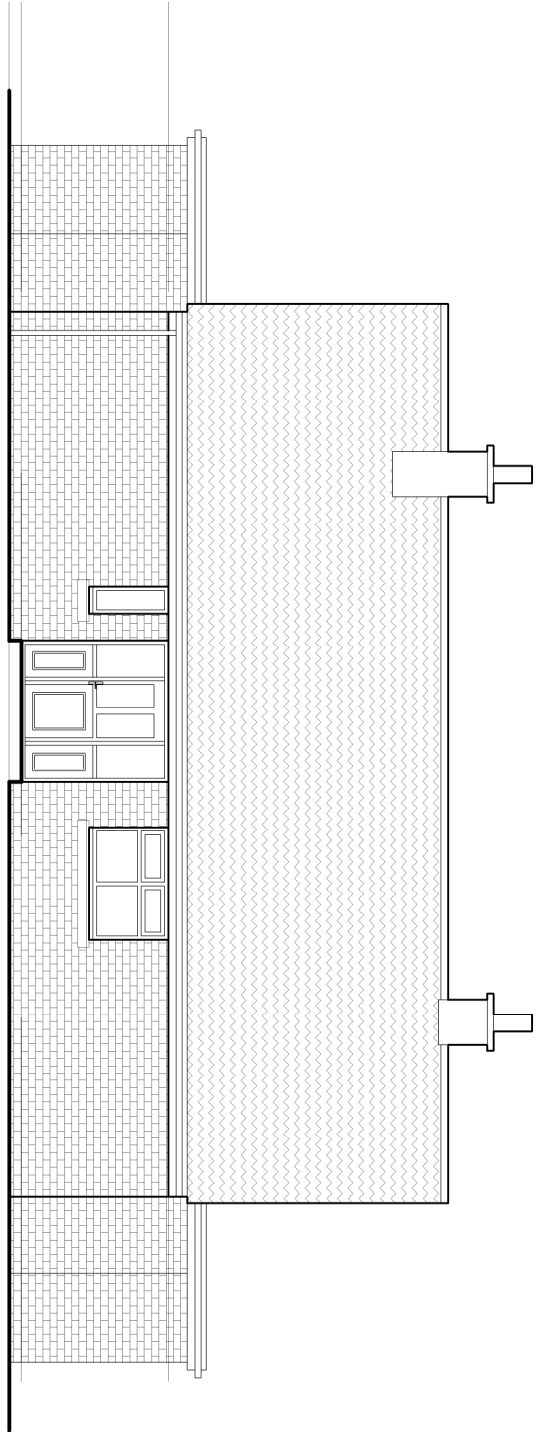


FRONT ELEVATION AS EXISTING

REAR ELEVATION AS EXISTING

SIDE ELEVATION AS EXISTING

SIDE ELEVATION AS EXISTING

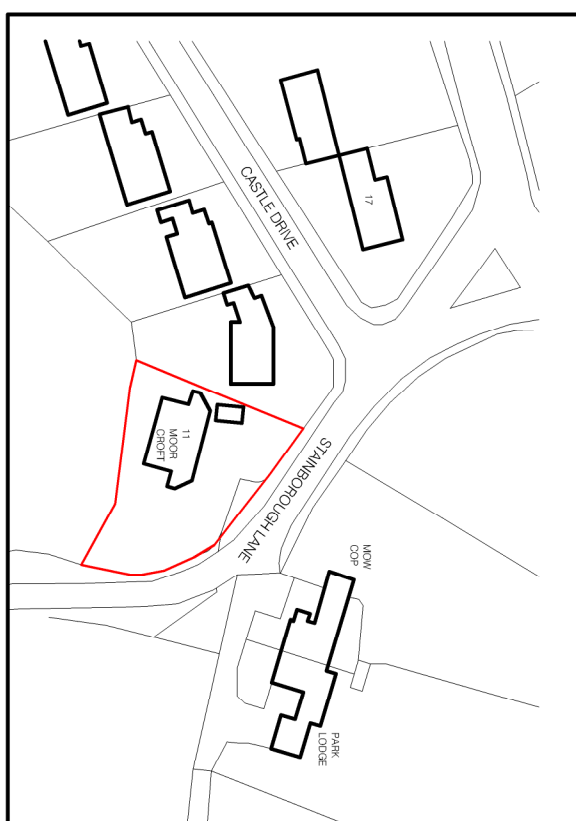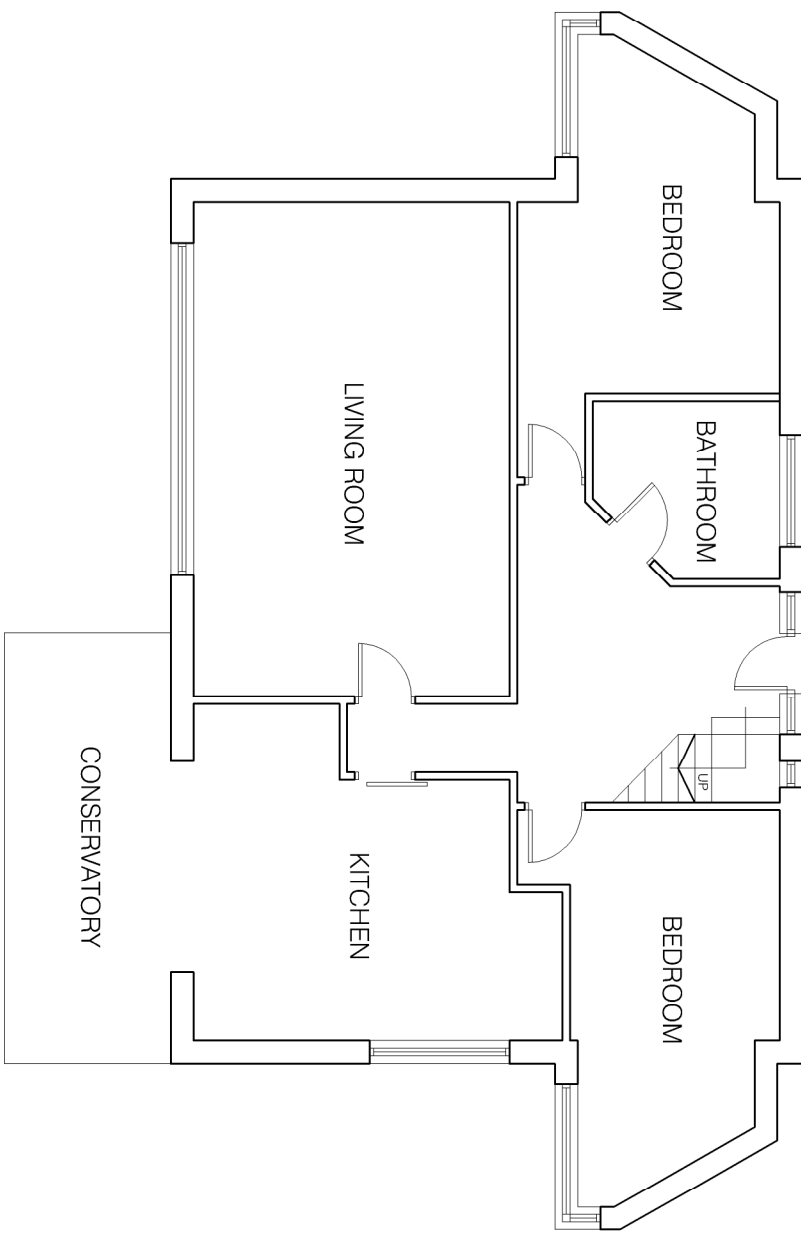

GROUND FLOOR PLAN AS EXISTING

SITE LOCATION PLAN 1:1250

REVISIONS

Design Develop Build
architecturaldrawings Ltd.

www.architecturaldrawingsltd.co.uk
info@architecturaldrawingsltd.co.uk

CLIENT
**MR & MRS MARSHALL
MOOR CROFT
BARNLEY**

TITLE
PROPOSED EXTENSION

DRAWING STATUS
PLANNING ISSUE

SCALE
1:100 @ A1

DATE
MAY 2017

JOB NO.	DRAWING NUMBER	REV
770	01	.