


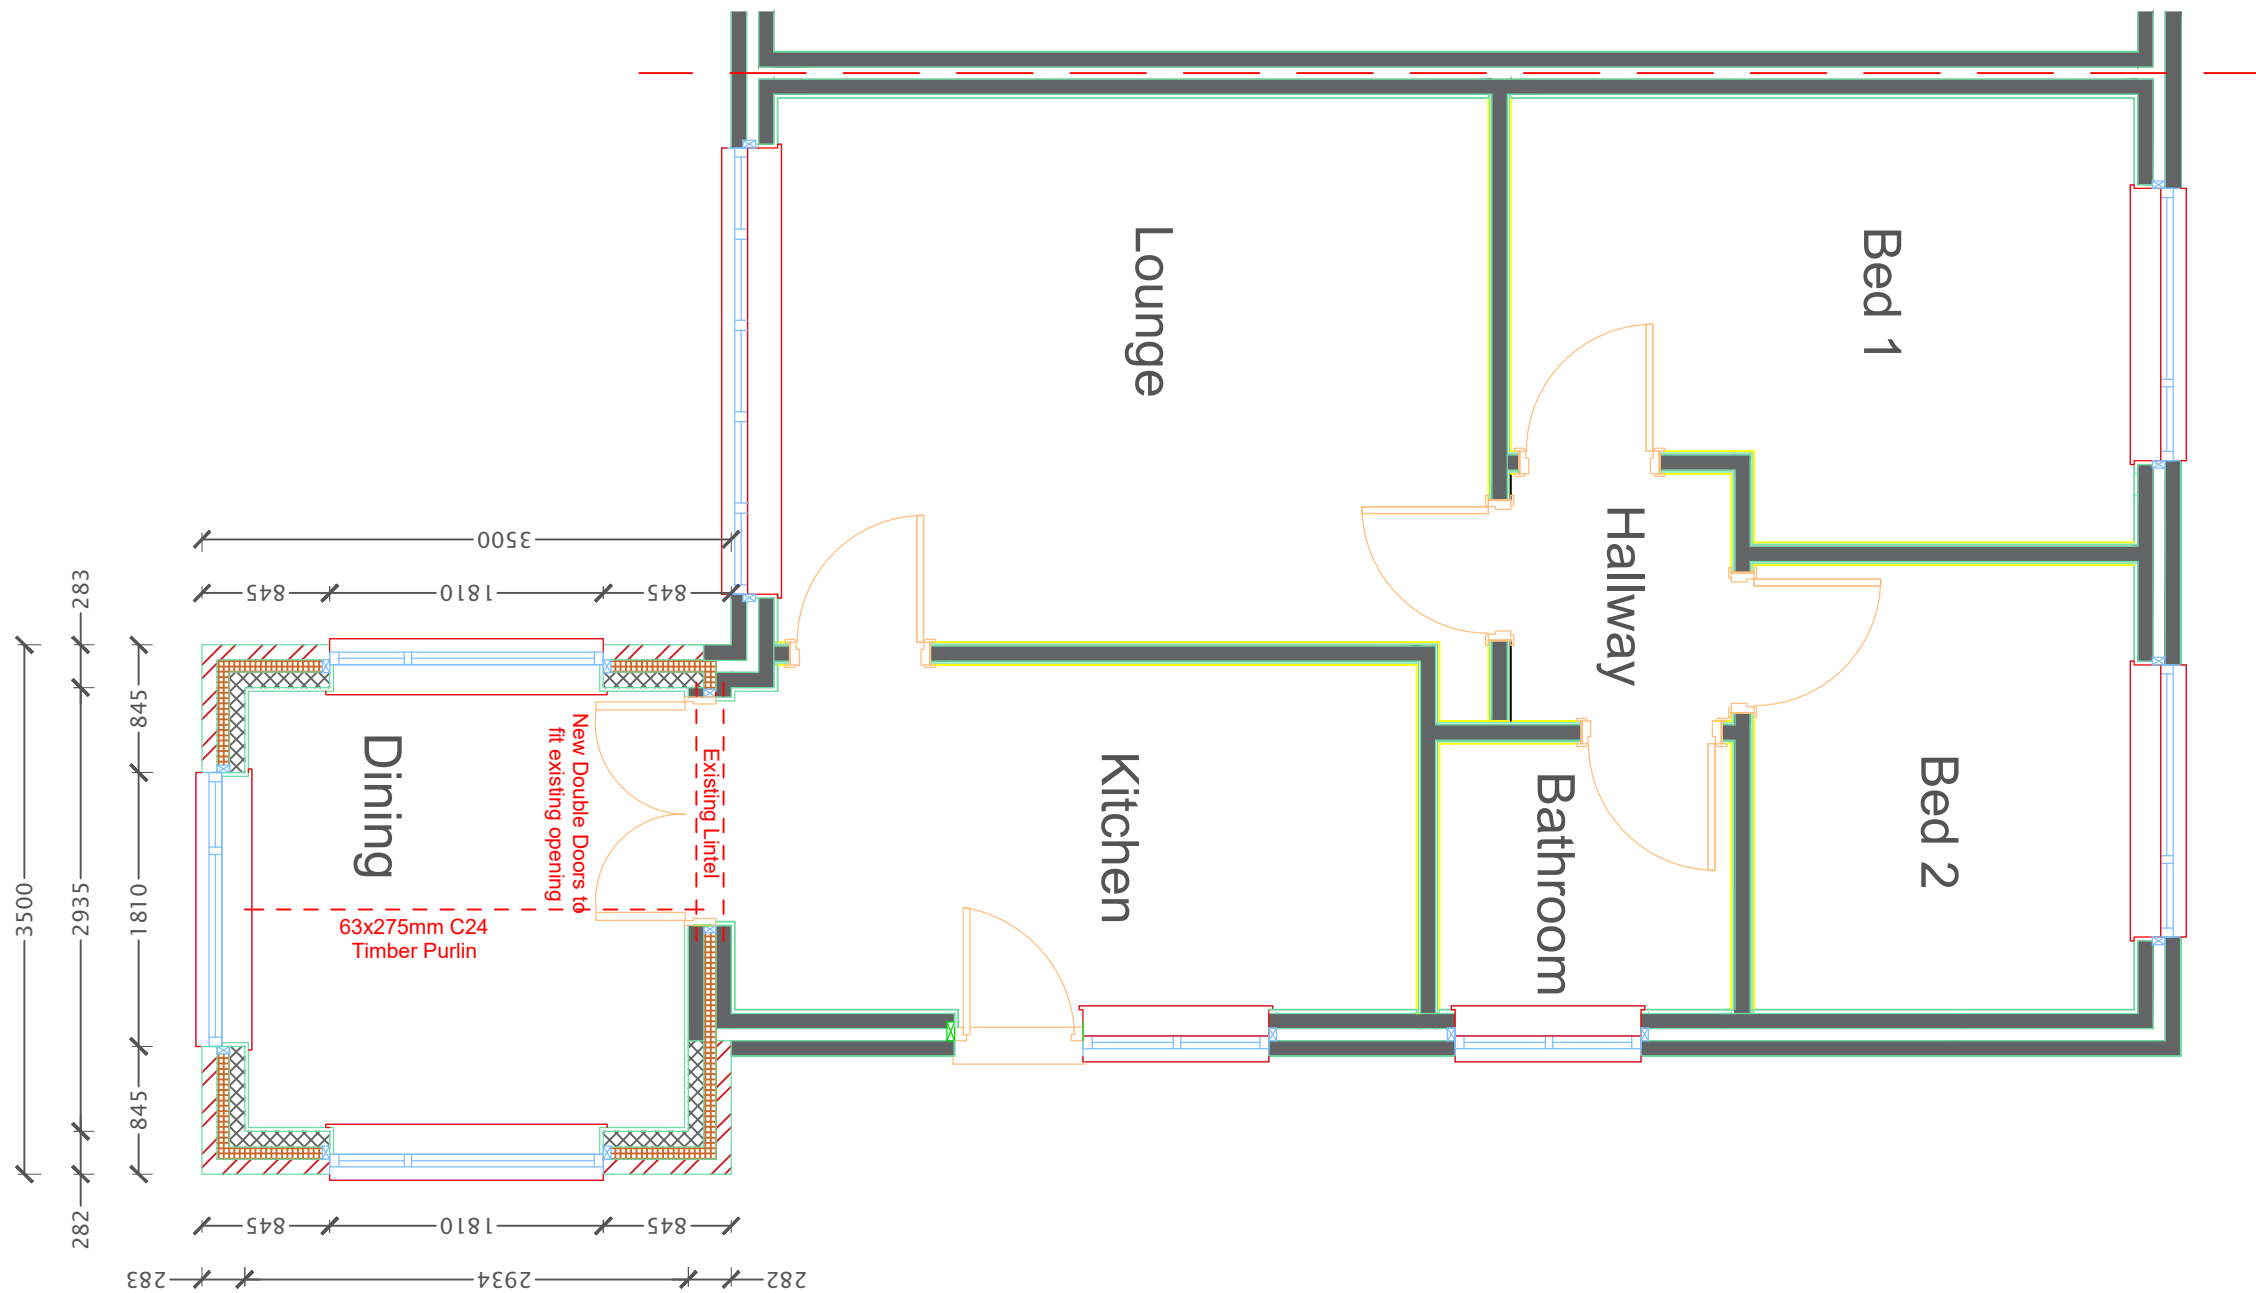

Proposed Ground Floor
1 : 50

REV	DATE	BY	AMENDMENTS	SCALE	A3	DRAWN BY	JP
	13/03/20			As indicated			
DWG TITLE:							
Planning - Proposed Floor Plan							
ADDRESS:							
2 Lonsdale Avenue, S71 5AT Barnsley							
CLIENT:							
Roy Norwood							
DRWG No:						REV:	
LA/Planning / 05							01
James Peace Architectural Technologist Bsc(Hons)							
JPArchitecture Planning Design							
Sheffield							



JPArchitecture |
Design | Planning