

0 0.51m 2m 5m
1:100




Side Elevation
As Existing

Rear Elevation
As Existing

Side Elevation
As Existing



Photo 1
Rear Elevation

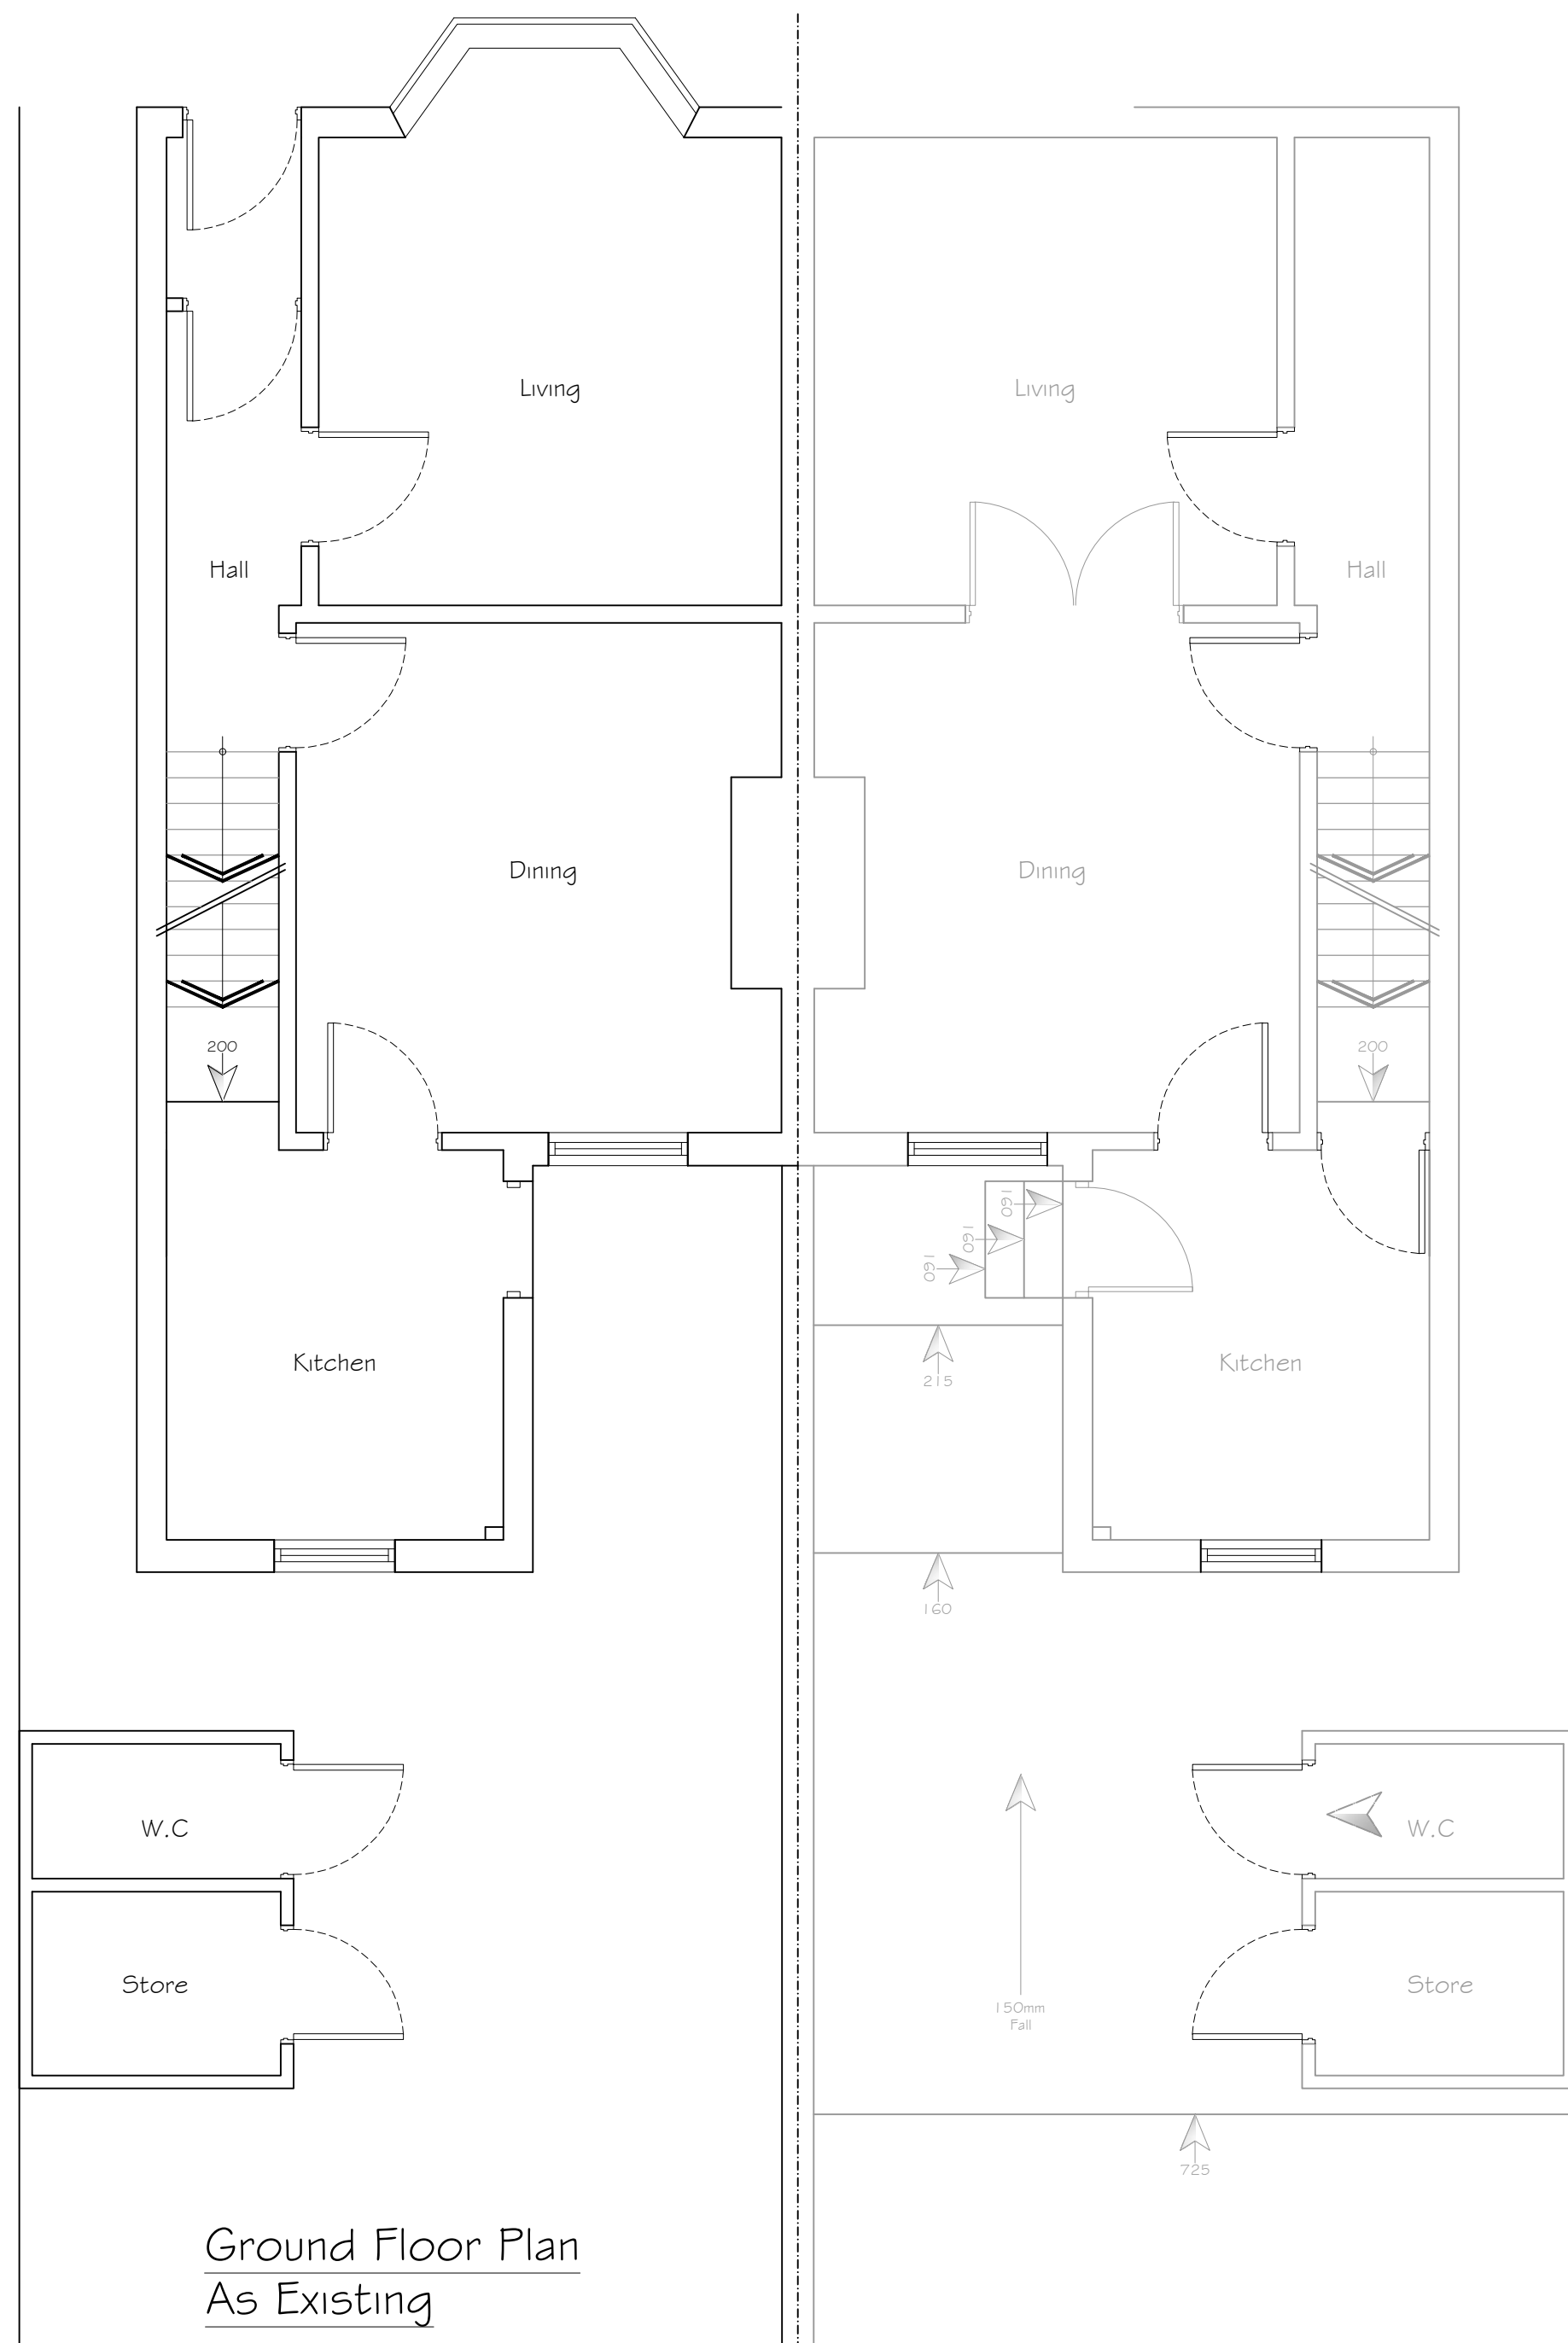

Ground Floor Plan
As Existing



Location Plan
As Existing

- SYMBOLS, HATCH & LINETYPE KEY
- WARNING SIGNIFICANT HAZARD OR INFORMATION WHICH IS USEFUL
 - ACTION (DO)
 - AVOID OR REFRAIN FROM (DONT)
 - ON-SITE MEASUREMENTS REQUIRED
 - RELEVANT INFORMATION
 - STRUCTURAL ENGINEER ITEM
 - BUILDING CONTROL ITEM
 - BRICK
 - CONCRETE
 - BLOCK
 - SAND
 - HARDWARE
 - PROPOSED
 - GLAZING
 - OPACQUE GLASS
 - BOUNDARY
 - FOUL DRAINAGE
 - SW DRAINAGE
 - INSULATION
 - DPM, DPC, VCL, FLASHING
 - STRUCTURAL BEAMS
 - DEMOLITION AREAS

DATE	NOTES	BY	REV
10/08/22	Planning Submission	CS	A

PROJECT TITLE Proposed Single Storey Rear Extension	CLIENT Andrew Franklin 15 Upper Sheffield Road, Barnsley	CHK J.G	DRAWN BY C.S
DRAWING STAGE Planning	SCALE 1:50, 1:100 @ A1	STAGE PLN	REV A
SHEET TITLE Plans as Existing	PROJECT NUMBER 570-3233	SHT 001	