



					Drawn				Site : Rosegarth, Barnsley Road, Dodworth, Barnsley S75 3JT	Client : Lesley Jane Abson	Title PROPOSED ALTERATIONS	
					Checked							
ISSUED FOR APPROVAL					Approved							
No.	Revision	Chg'd	App'd	Date	Scale : 1 : 500		A3	ALL DIMENSIONS IN MILLIMETRES	PROJECTION 	Project :	Drg. No.	Rev.
												GP-SK02

IF IN DOUBT ASK! - DO NOT SCALE

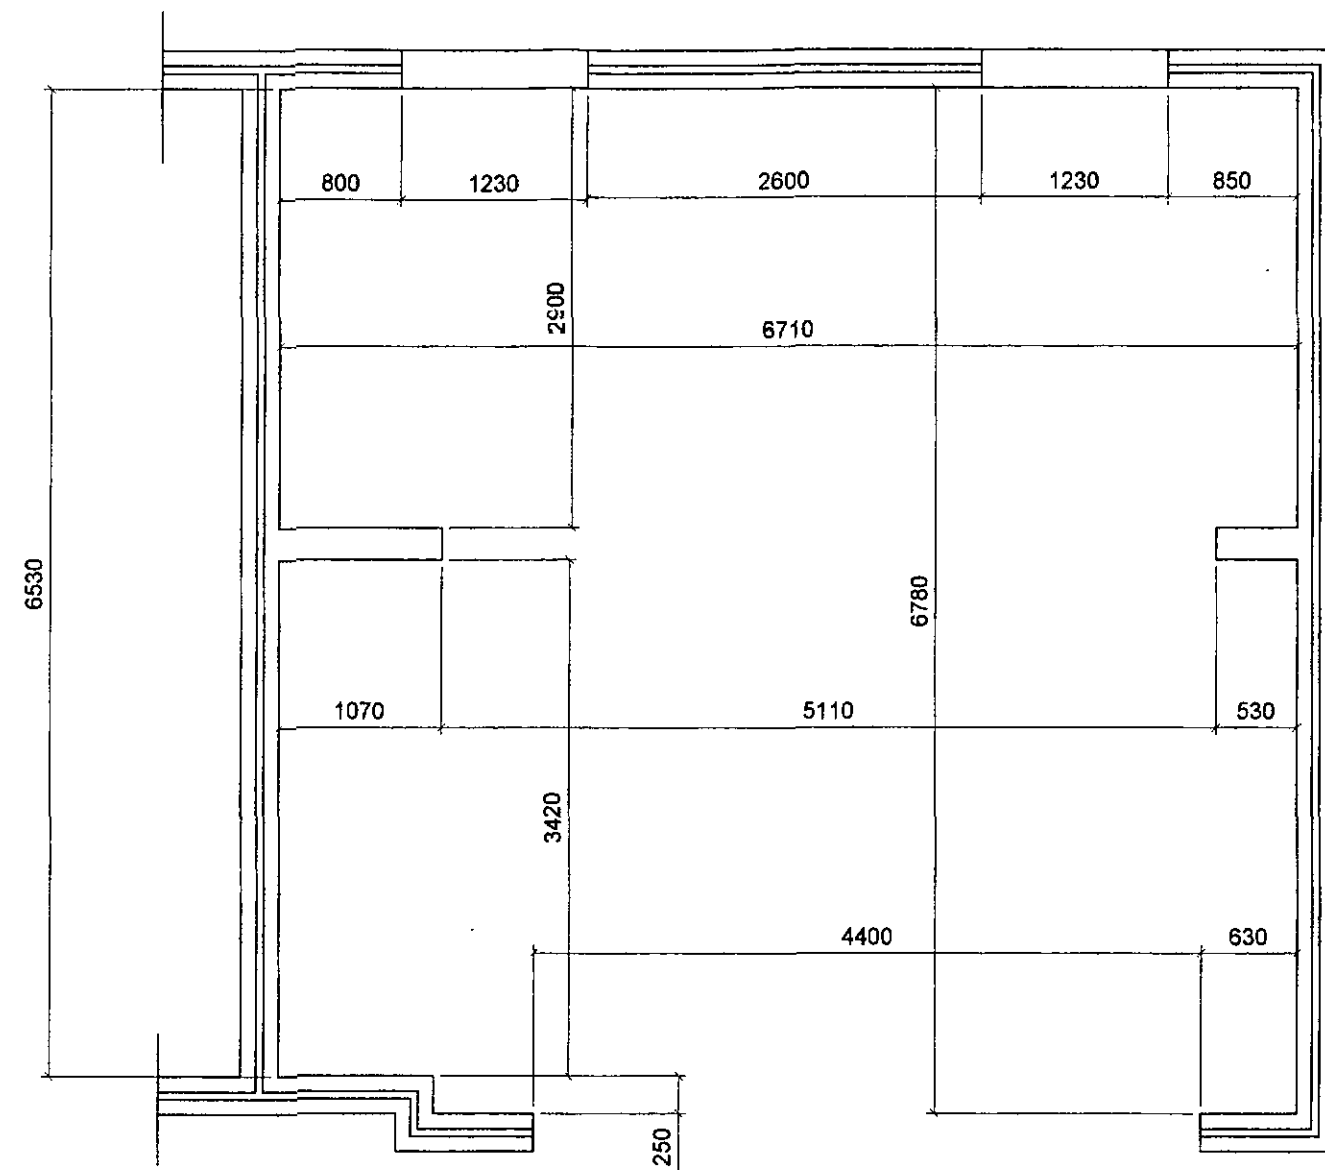

EXISTING FLOOR PLAN

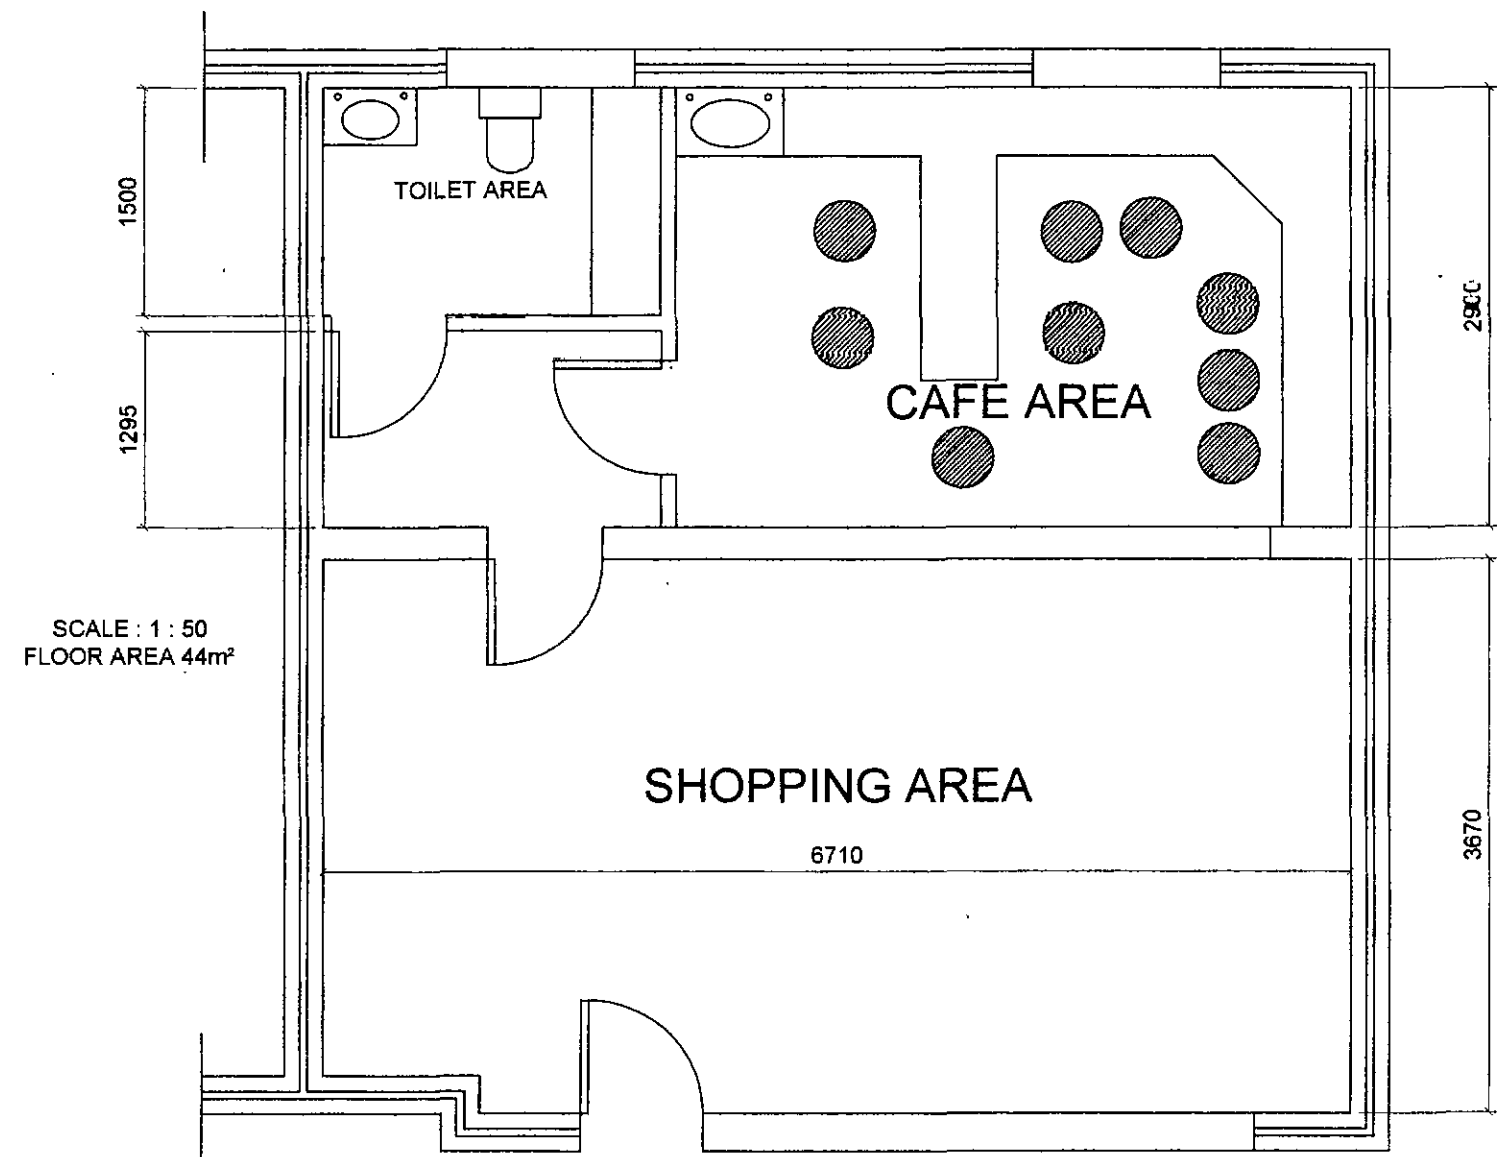


PROPOSED FLOOR PLAN


- 1) ALL WORKS TO COMPLY WITH CURRENT BUILDING AND PLANNING REGULATIONS AND CODES OF PRACTICE.
- 2) NO STRUCTURAL WORK NEEDS UNDERTAKING. THE EXISTING SHELL AND FLOOR SPACE ARE BEING UTILISED.
- 3) THE EXISTING DOUBLE GARAGE DOOR IS TO BE REMOVED AND REPLACED WITH A BESPOKE DOOR AND WINDOW FACADE SUPPLIED AND FITTED BY AN ACCREDITED DOUBLE GLAZING COMPANY.

				Drawn			Site : Rosegarth, Barnsley Road, Dodworth, Barnsley S75 3JT	Client : Lesley Jane Abson	Title PROPOSED ALERATIONS	
				Checked						
ISSUED FOR APPROVAL				Approved						
No.	Revision	Chg'd	App'd	Date	Scale : 1 : 50	A3	ALL DIMENSIONS IN MILLIMETRES	Project :	Drg. No. GP-SK01	Rev.
						PROJECTION				

IF IN DOUBT ASK! - DO NOT SCALE

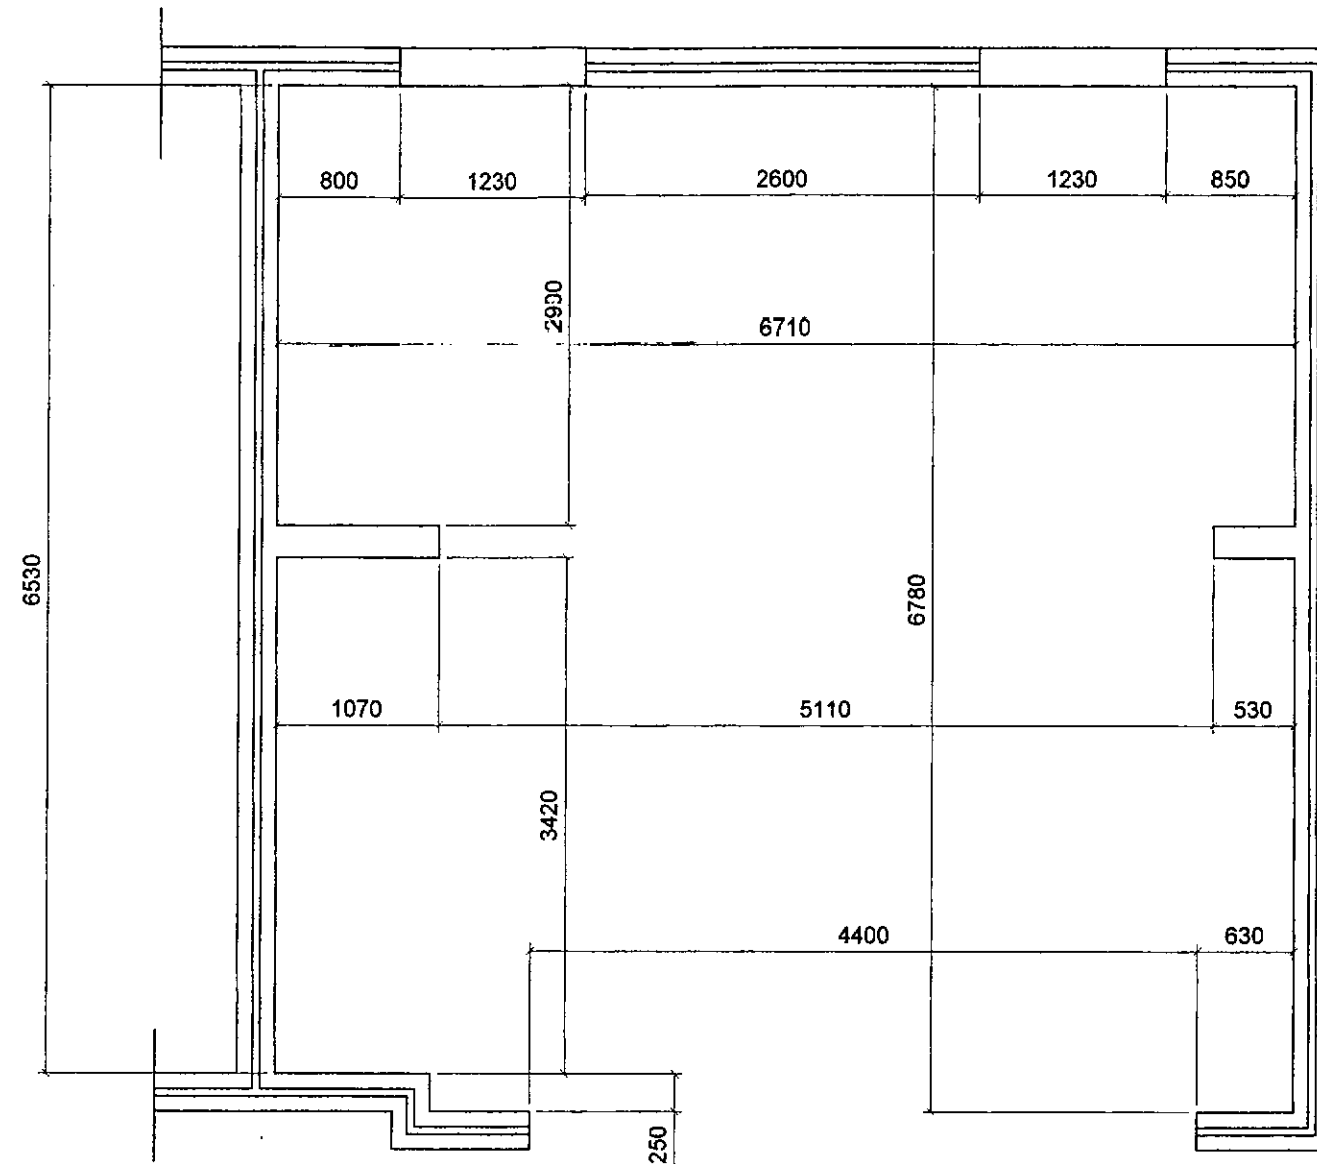

EXISTING FLOOR PLAN

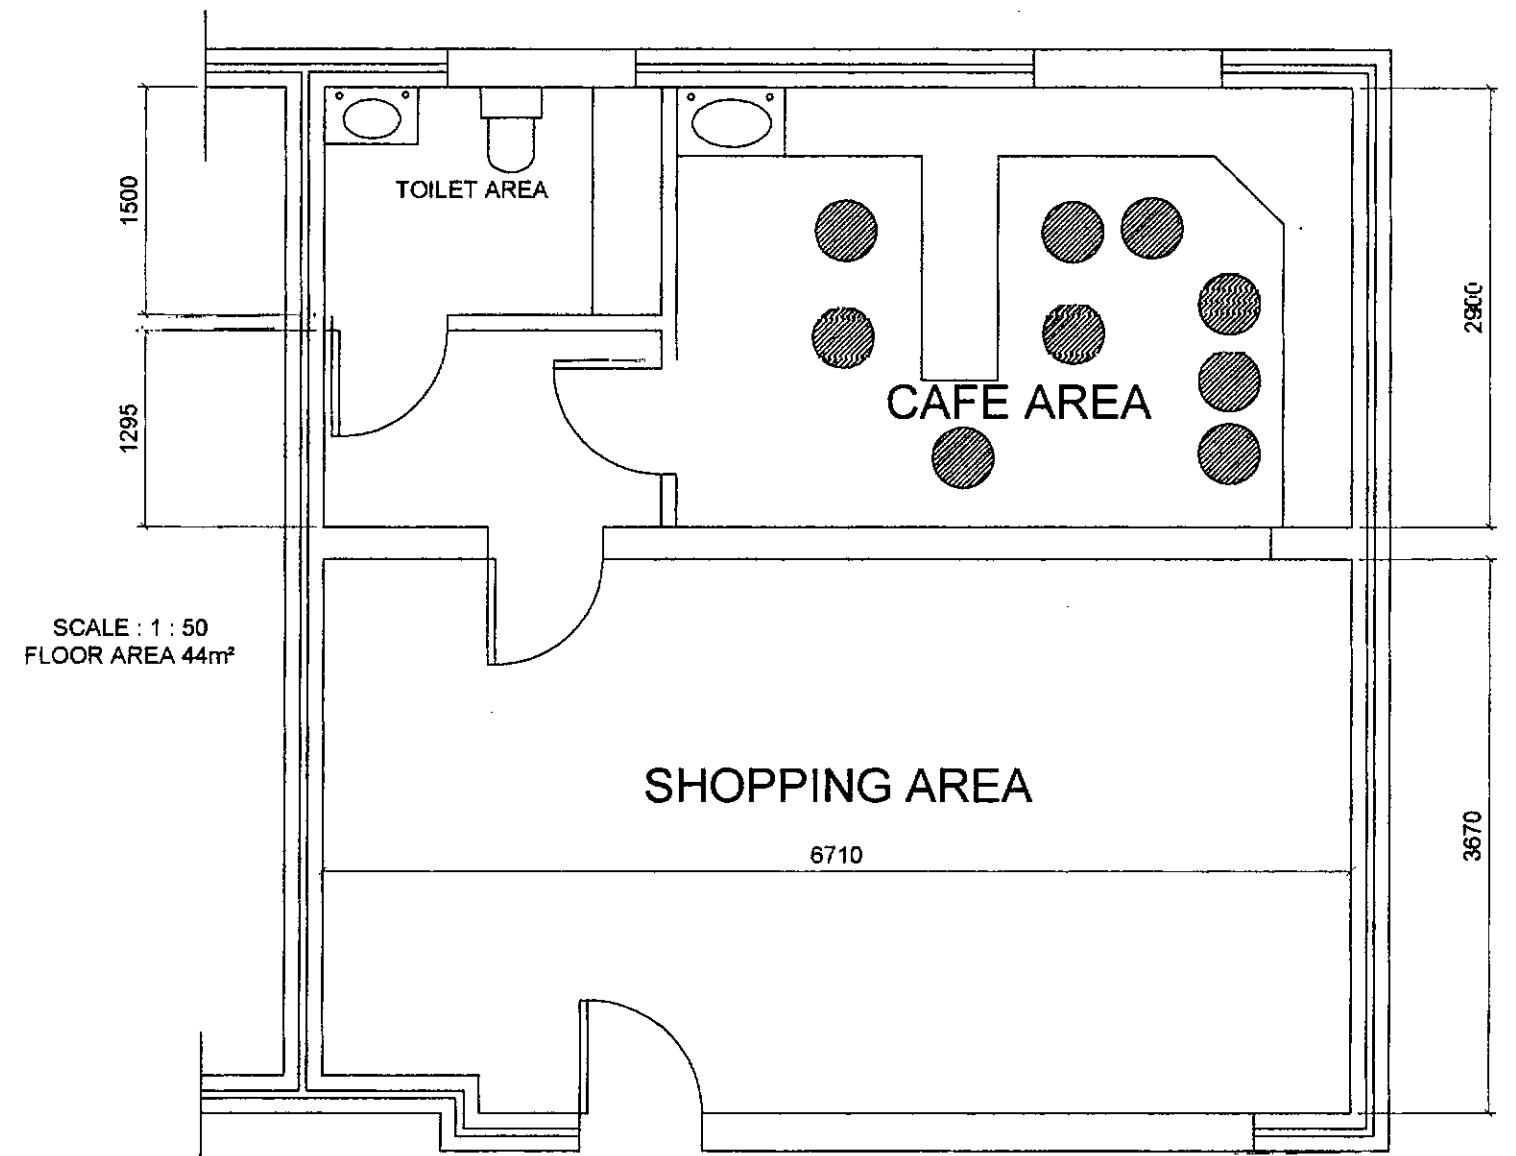


PROPOSED FLOOR PLAN


- 1) ALL WORKS TO COMPLY WITH CURRENT BUILDING AND PLANNING REGULATIONS AND CODES OF PRACTICE.
- 2) NO STRUCTURAL WORK NEEDS UNDERTAKING. THE EXISTING SHELL AND FLOOR SPACE ARE BEING UTILISED.
- 3) THE EXISTING DOUBLE GARAGE DOOR IS TO BE REMOVED AND REPLACED WITH A BESPOKE DOOR AND WINDOW FACADE SUPPLIED AND FITTED BY AN ACCREDITED DOUBLE GLAZING COMPANY.

				Drawn			Site : Rosegarth, Barnsley Road, Dodworth, Barnsley S75 3JT	Client : Lesley Jane Abson	Title PROPOSED ALERATIONS		
				Checked							
ISSUED FOR APPROVAL				Approved							
No.	Revision	Chg'd	App'd	Date	Scale : 1 : 50	A3	ALL DIMENSIONS IN MILLIMETRES	Project :	Drg. No. GP-SK01	Rev.	
						PROJECTION					

IF IN DOUBT ASK! - DO NOT SCALE

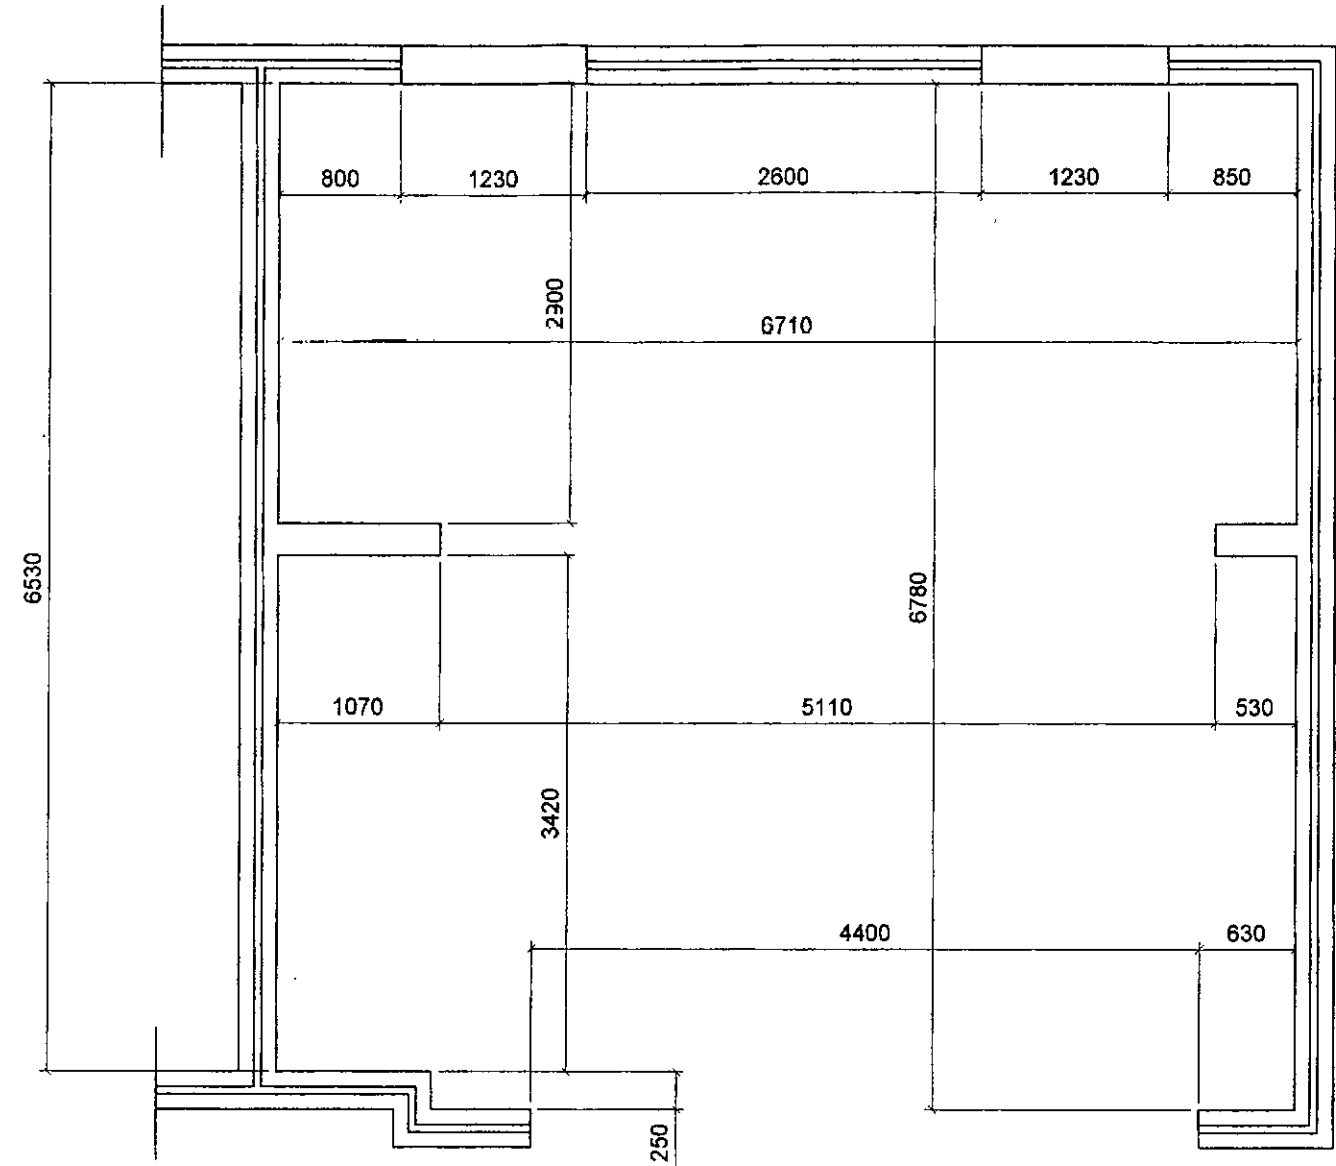

EXISTING FLOOR PLAN

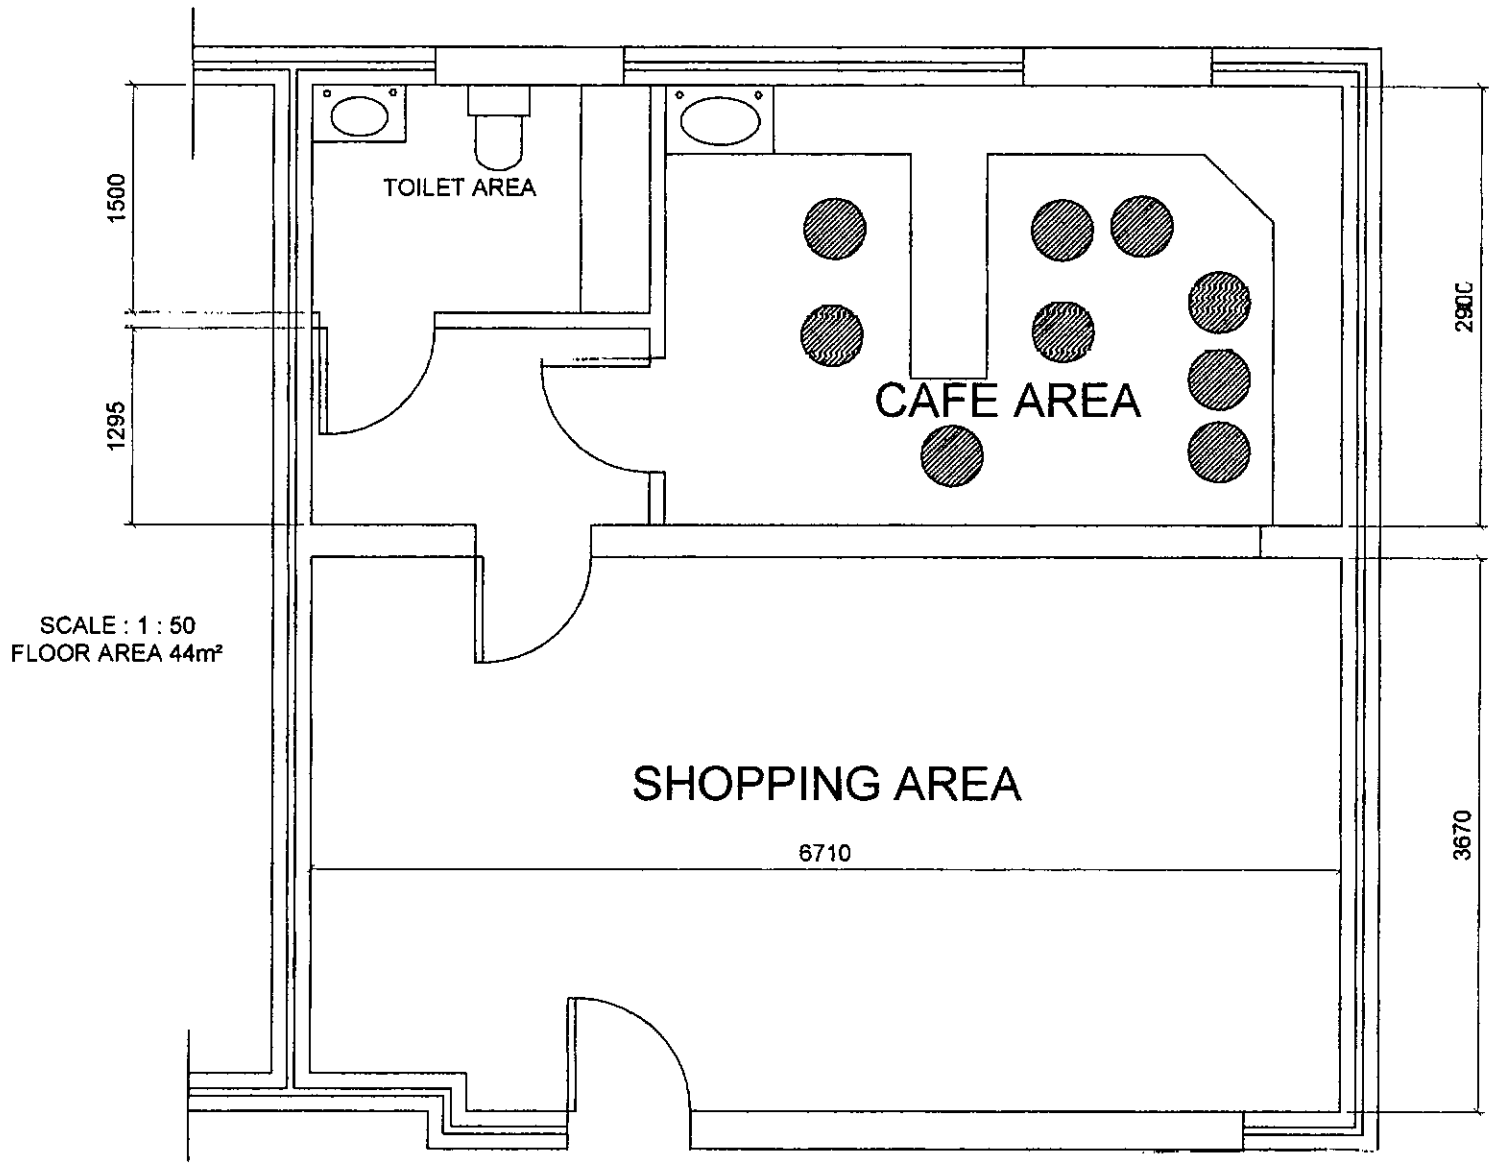

SCALE : 1 : 50
FLOOR AREA 44m²

PROPOSED FLOOR PLAN

- 1) ALL WORKS TO COMPLY WITH CURRENT BUILDING AND PLANNING REGULATIONS AND CODES OF PRACTICE.
- 2) NO STRUCTURAL WORK NEEDS UNDERTAKING. THE EXISTING SHELL AND FLOOR SPACE ARE BEING UTILISED.
- 3) THE EXISTING DOUBLE GARAGE DOOR IS TO BE REMOVED AND REPLACED WITH A BESPOKE DOOR AND WINDOW FACADE SUPPLIED AND FITTED BY AN ACCREDITED DOUBLE GLAZING COMPANY.

				Drawn			Site : Rosegarth, Barnsley Road, Dodworth, Barnsley S75 3JT	Client : Lesley Jane Abson	Title PROPOSED ALERATIONS		
				Checked							
ISSUED FOR APPROVAL				Approved							
No.	Revision	Chg'd	App'd	Date	Scale : 1 : 50	A3	ALL DIMENSIONS IN MILLIMETRES	Project :	Drg. No. GP-SK01	Rev.	
						PROJECTION					