



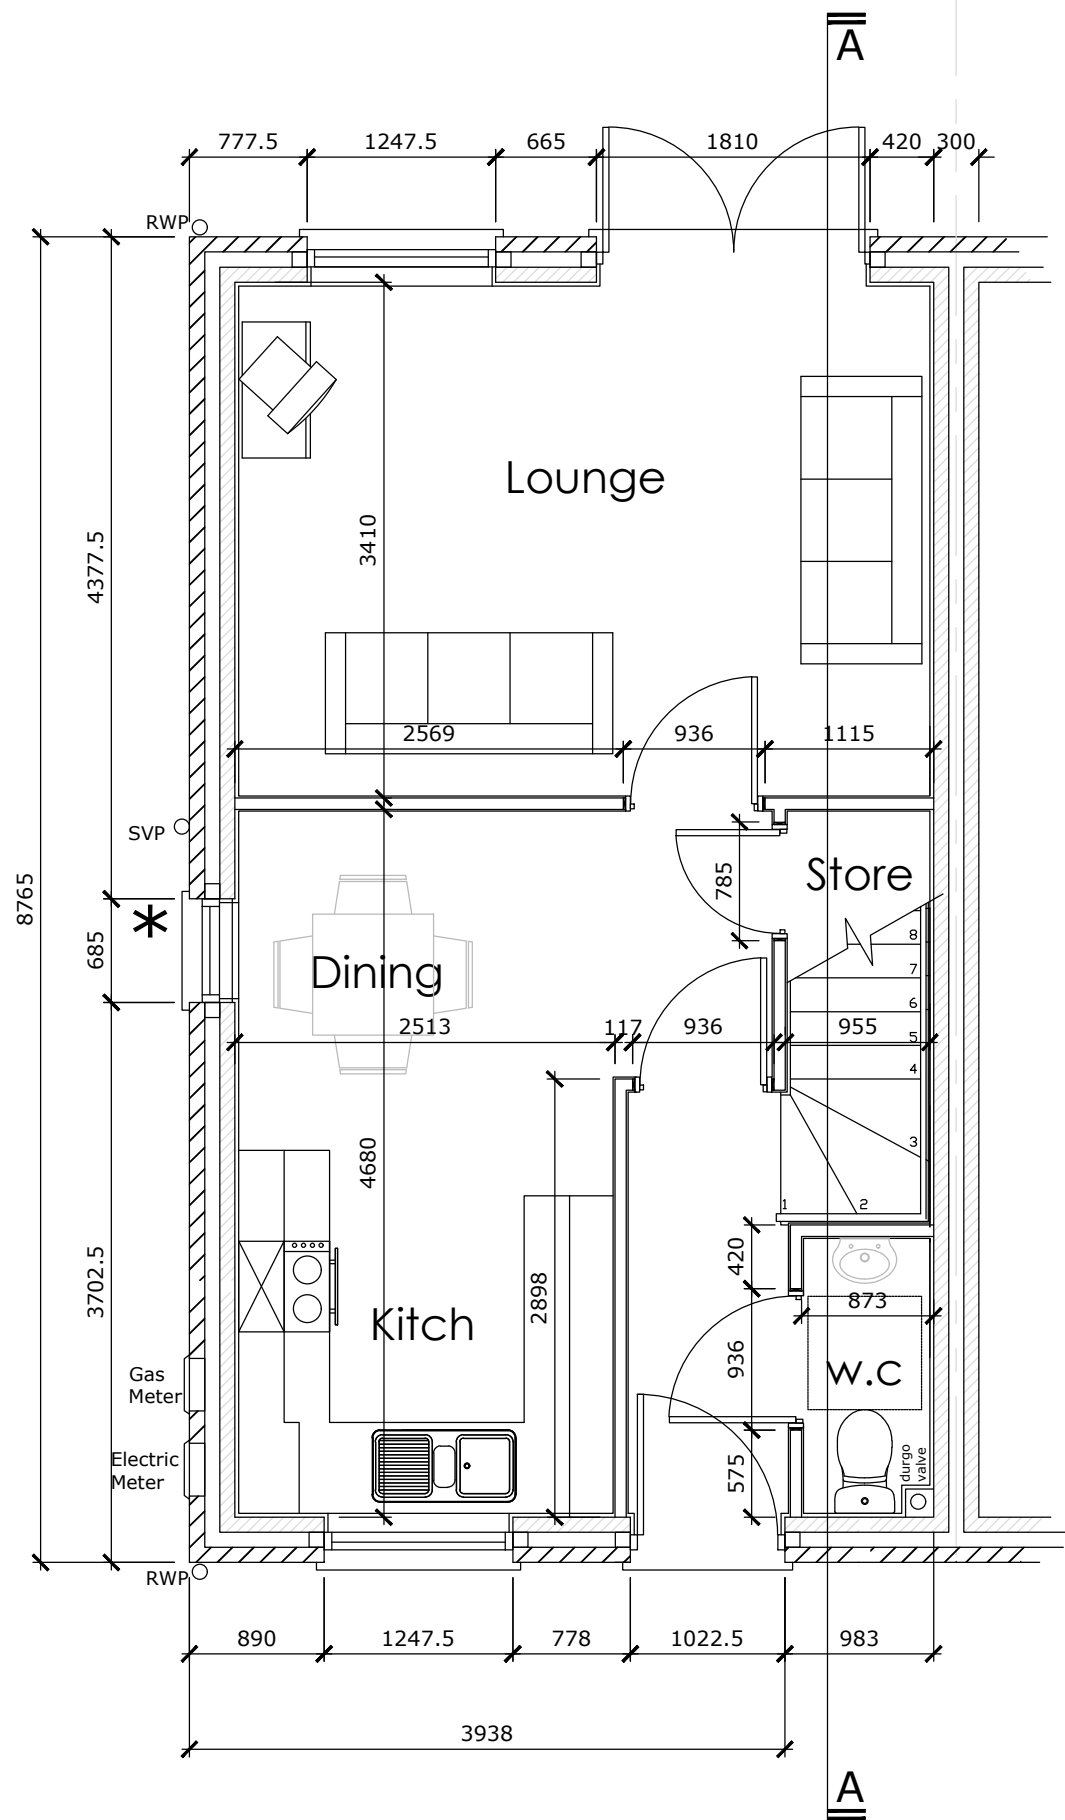

ground floor

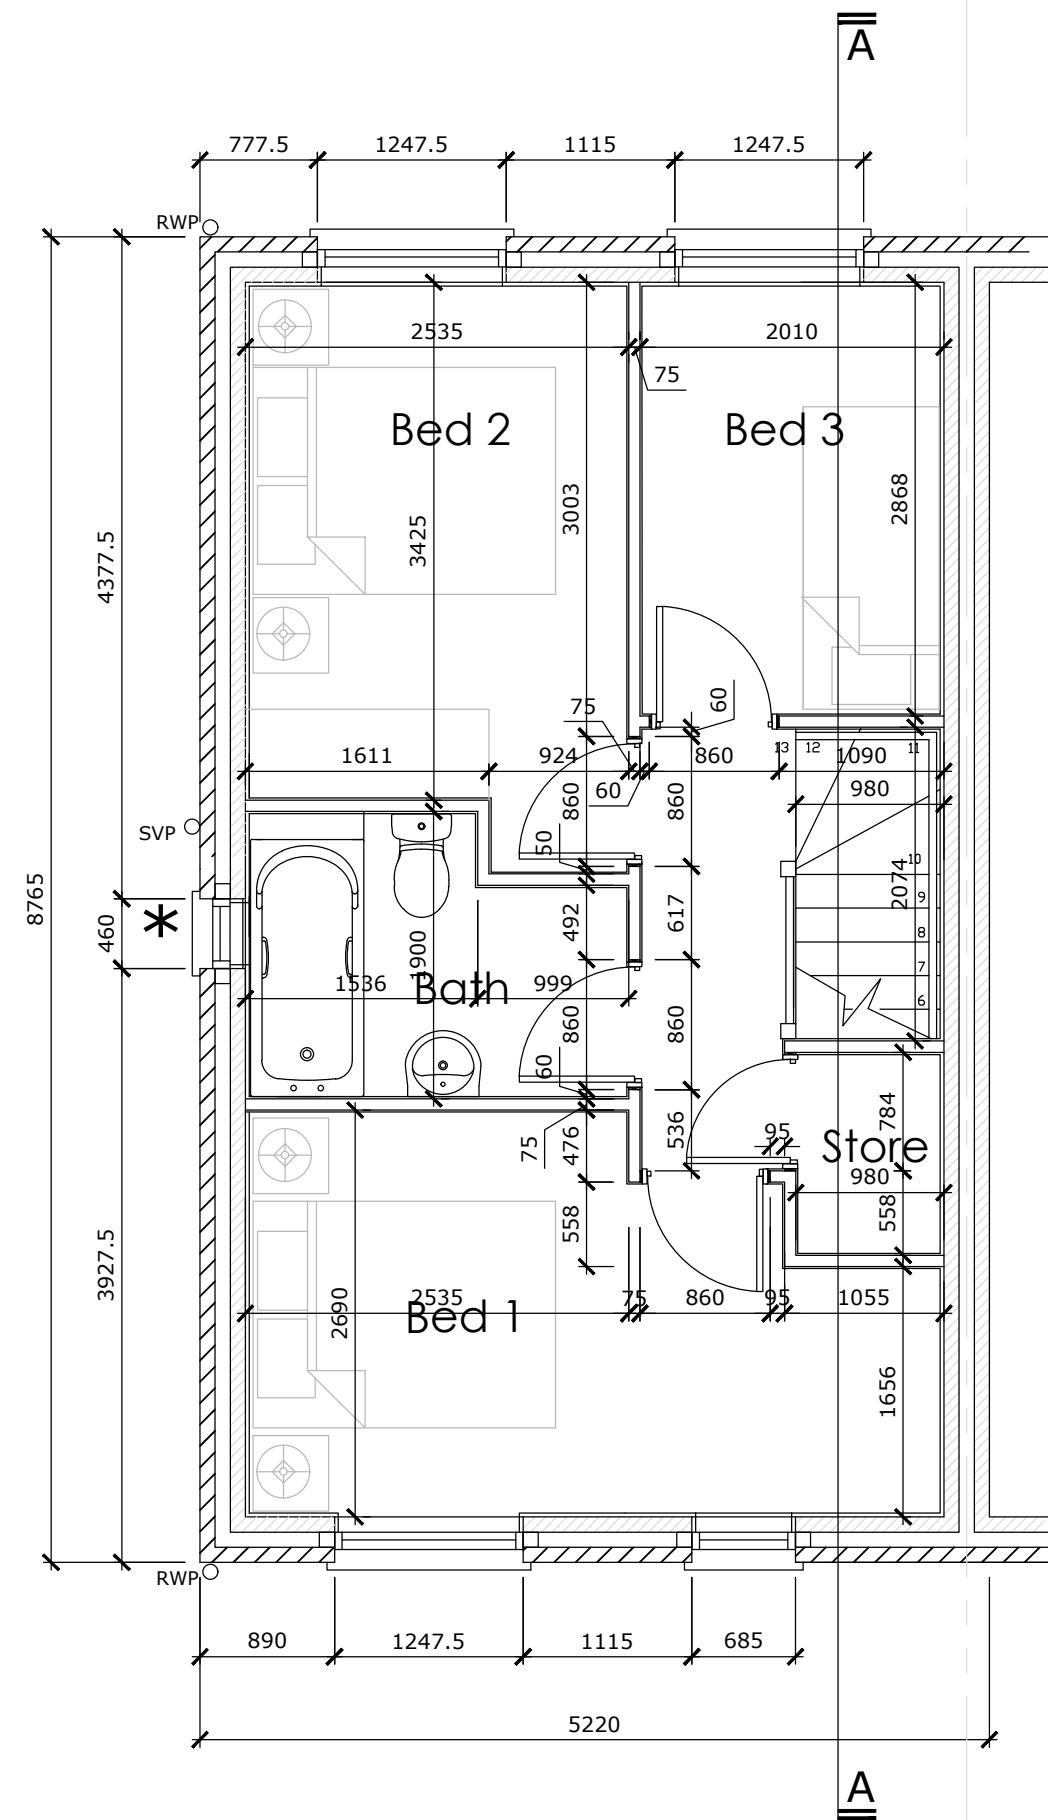

first floor


All work to be carried out in accordance with the requirements of the Building Regulations, Water Authority and the Construction (Design and Management) Regulations currently in force.

Do not scale from this drawing. Architect to be notified of any discrepancies.

Verify relevant dimensions on site before commencing work or preparing shop drawings. This drawing is copyright.

Rev	Date	amendment

standard door sizes

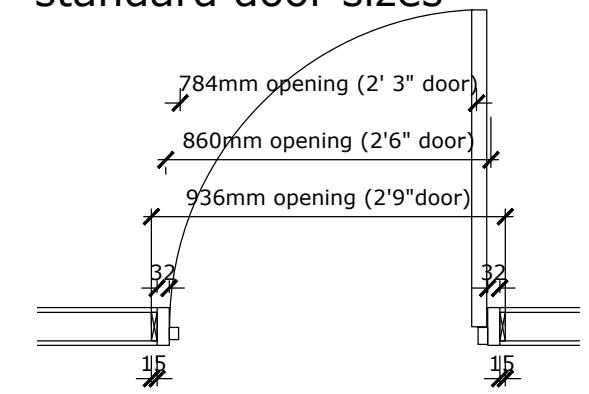

redmile
...individual homes, just for you

W Redmile & Sons Ltd, Parkfield House, 118 Alderson Road, Sheffield, S2 4UD.
tel: 0114 2290900 fax 0114 2290909 www.wredmile.co.uk

scale: 1:50 | drawn by: JMB | date: Date

Project:

Drawing: Tideswell (3 bed town house) floor plans

Drawing Number: AS2/TI-02	Revision
---------------------------	----------