


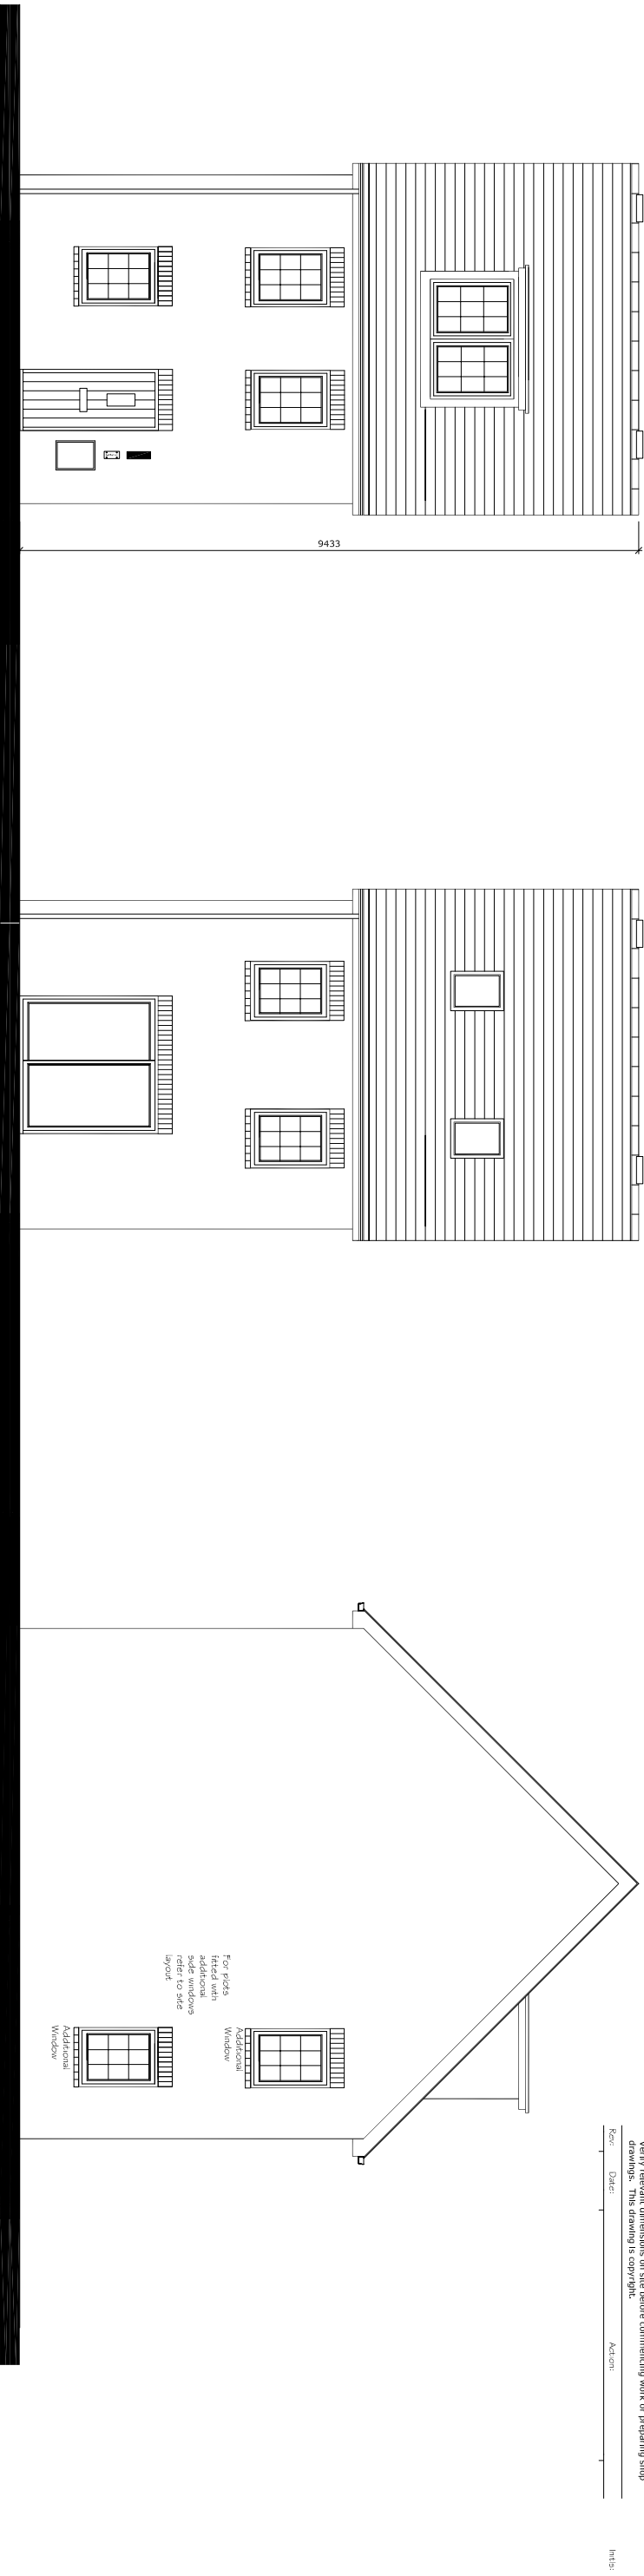

All work to be carried out in accordance with the requirements of the Building Regulations 2010 (as amended) and the Construction (Design and Management) Regulations currently in force.

Do not scale from this drawing. Architect to be notified of any discrepancies. Verify relevant dimensions on site before commencing work or preparing shop drawings. This drawing is copyright.


|      |       |         |
|------|-------|---------|
| Rev: | Date: | Action: |
|------|-------|---------|

14115


Front Elevation

Rear Elevation


Side Elevation

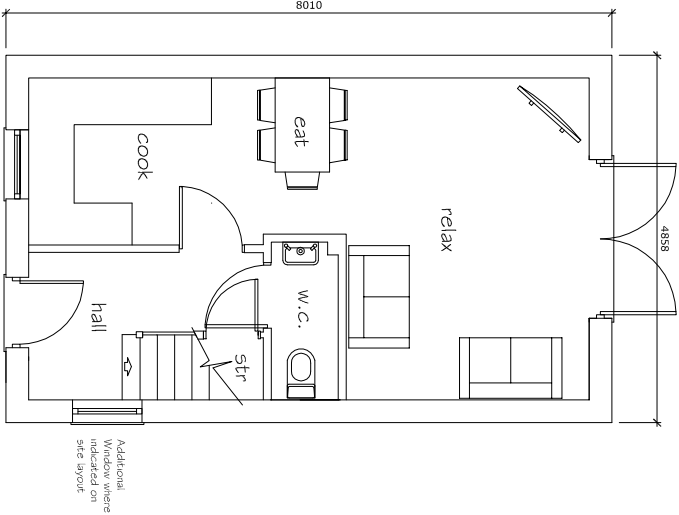


GF Plan

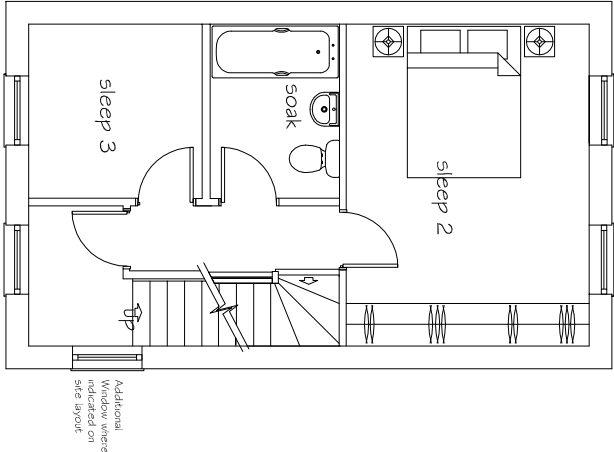

FF Plan

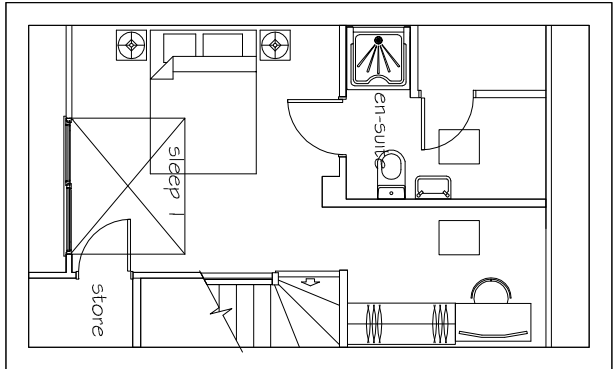

SF Plan

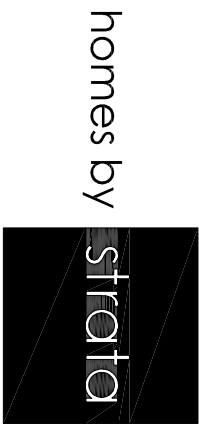

strato homes limited quoy point liskeide doncaster DN4 5PL  
T 01302 308508 F 01302 308501 www.homesbystrato.co.uk

scale: 1:100 | drawn by: | date: 04.12.09

Project: Burntwood Road  
Grimethorpe

Drawing: Cadiz

|                 |           |          |
|-----------------|-----------|----------|
| Drawing Number: | HH/CA/106 | Revision |
|-----------------|-----------|----------|