


# HUDDERSFIELD ROAD

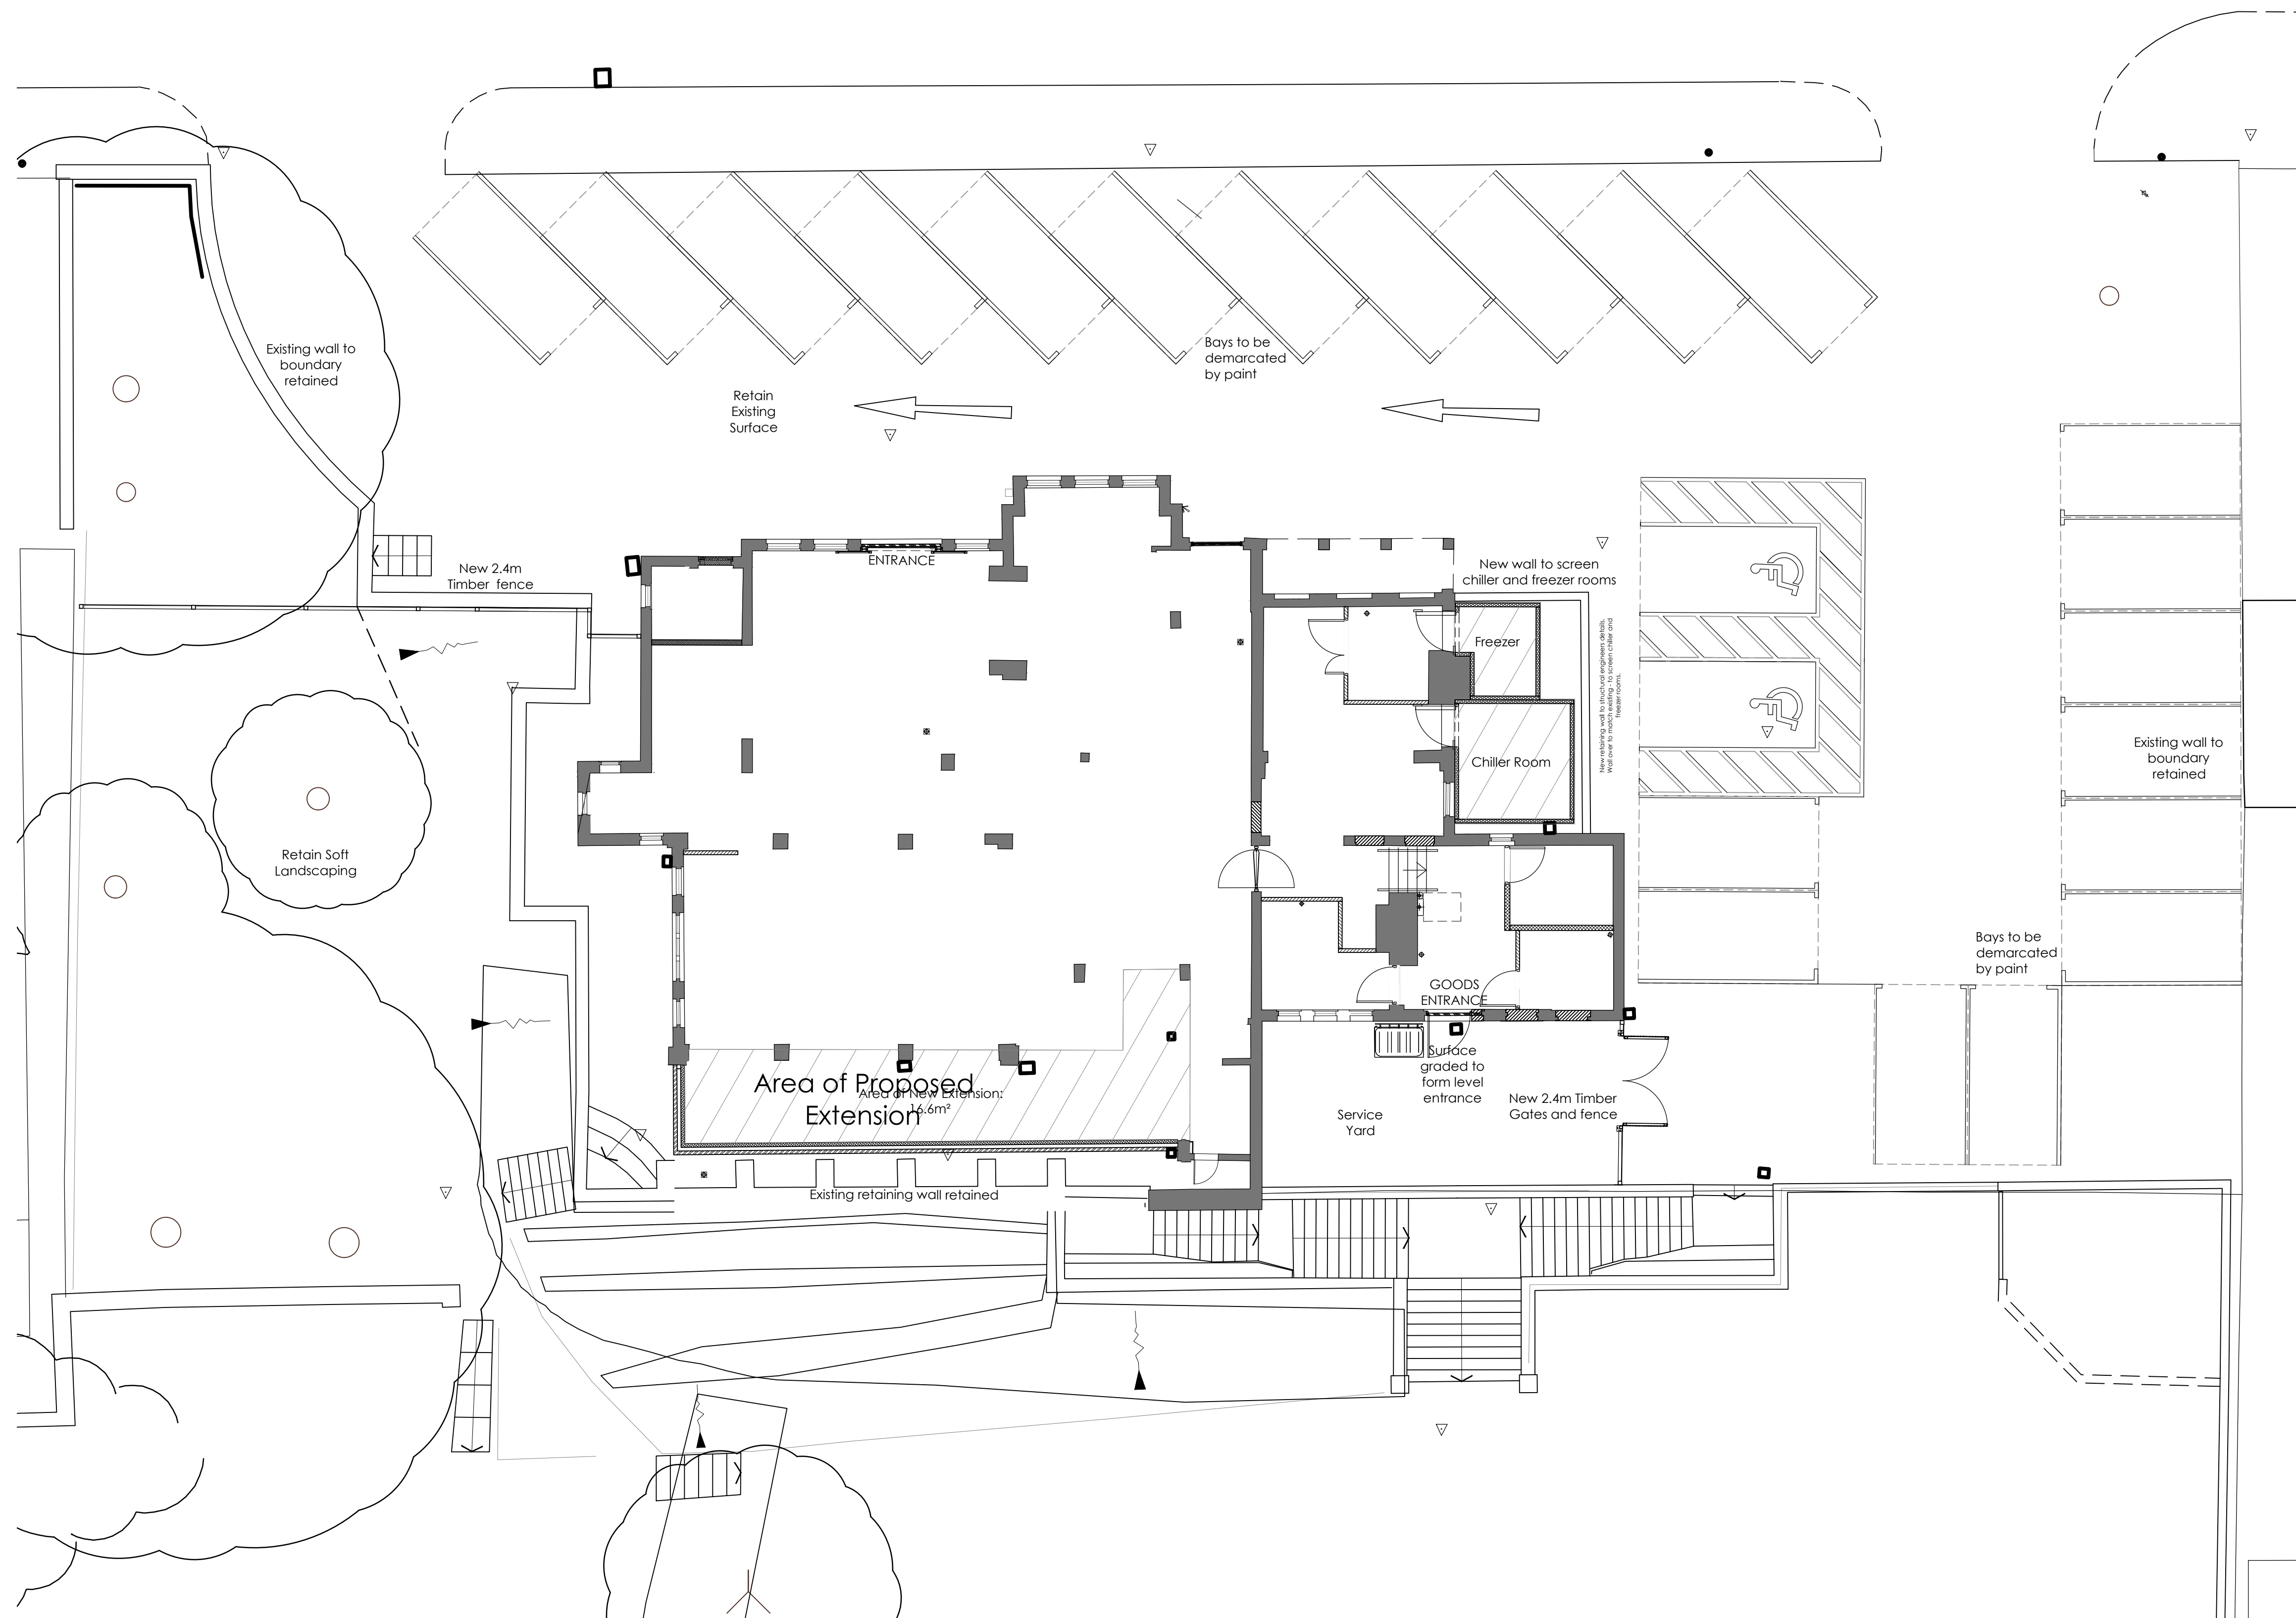

For PLANNING Purposes

A. 23.05.12  
Ramp and signage subject to separate applications removed  
Revision: MED By Approved

Office 7, Gateway 1000  
Arlington Business Park  
Whittle Way  
Stevenage  
Hertfordshire  
SG1 2FP  
t: 01438 749400  
f: 01438 749591  
e: arc@archer.uk.com  
www.archerarchitects.co.uk

archer  
architects

Client:  
**TESCO express**

Project:  
**THE WILTHORPE PH  
HUDDERFEILD ROAD, BARNLEY**  
Drawing Title:  
**PROPOSED SITE PLAN**

|             |             |           |          |
|-------------|-------------|-----------|----------|
| Scale:      | Date:       | Drawn:    | Checked: |
| 1:100@A1    | 17.05.12    | MED       | DJF      |
| Project No: | Drawing No: | Revision: |          |
| 4582        | (P) 503     | A         |          |

Proposed Site Plan

PROPOSED SITE PLAN