



EXISTING NORTH ELEVATION

SCALE 1:100/200

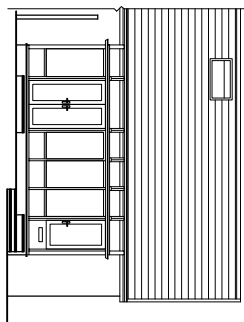


EXISTING WEST ELEVATION

SCALE 1:100/200

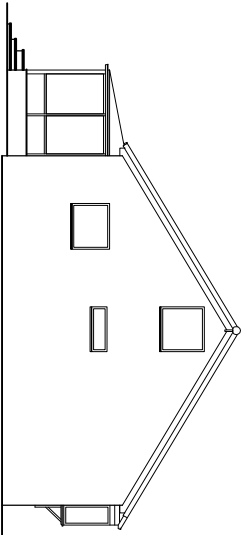


EXISTING SOUTH ELEVATION

SCALE 1:100/200

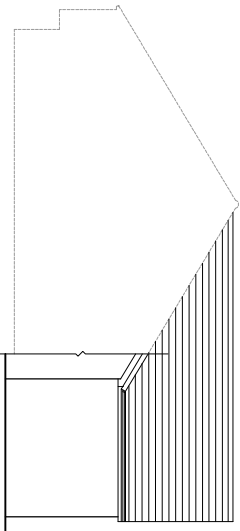


PROPOSED NORTH ELEVATION

SCALE 1:100/200

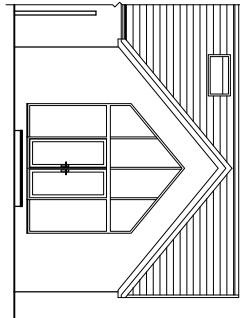


PROPOSED WEST ELEVATION

SCALE 1:100/200

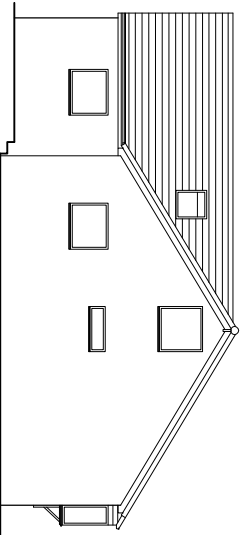


PROPOSED SOUTH ELEVATION

SCALE 1:100/200

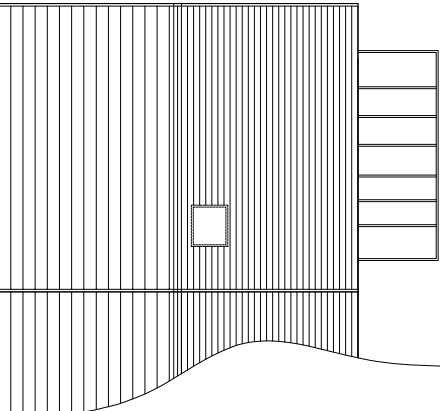


EXISTING ROOF PLAN

SCALE 1:100/200

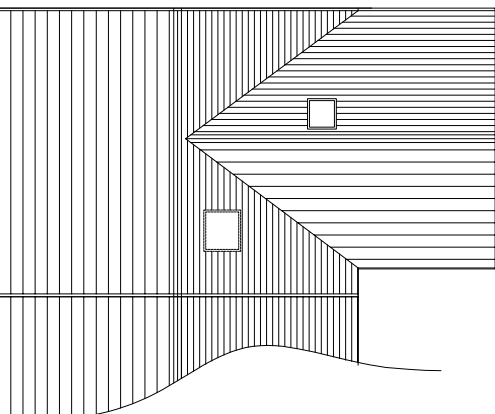


PROPOSED ROOF PLAN

SCALE 1:100/200

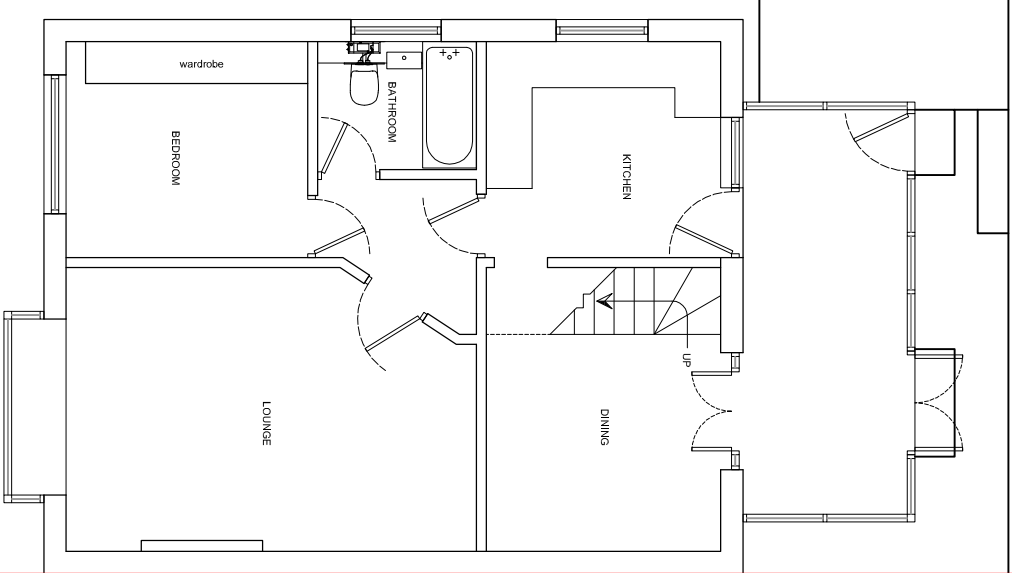


EXISTING GROUND FLOOR PLAN

SCALE 1:50/100

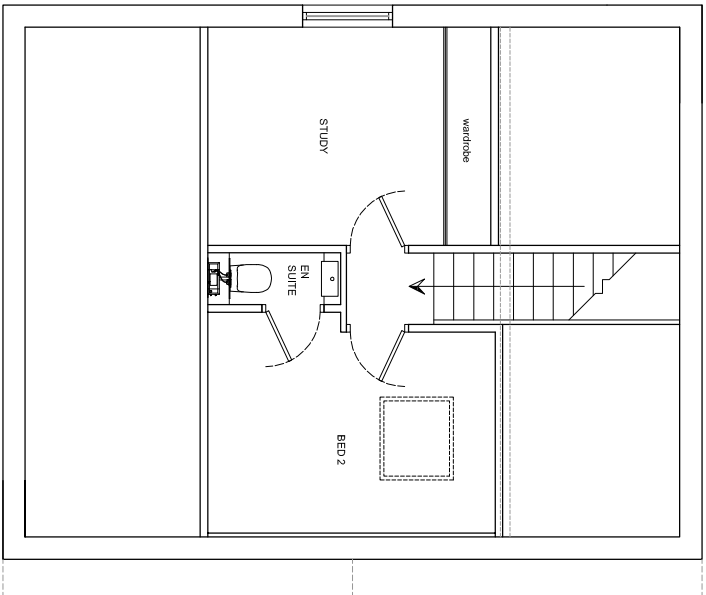


EXISTING FIRST FLOOR PLAN

SCALE 1:50/100

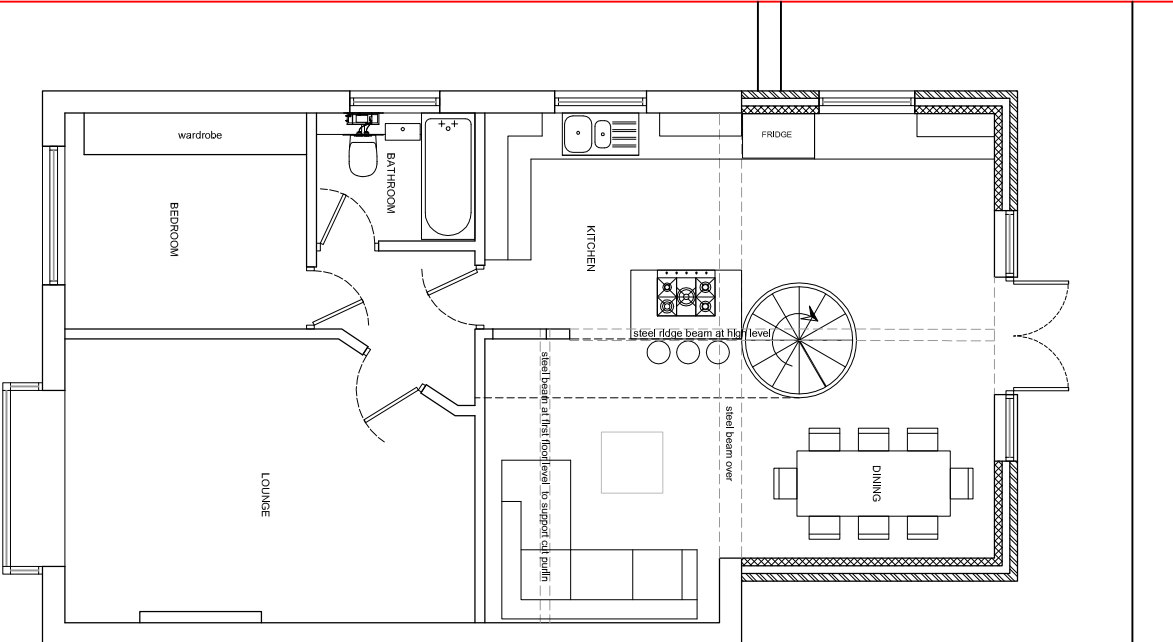


PROPOSED GROUND FLOOR PLAN

SCALE 1:50/100

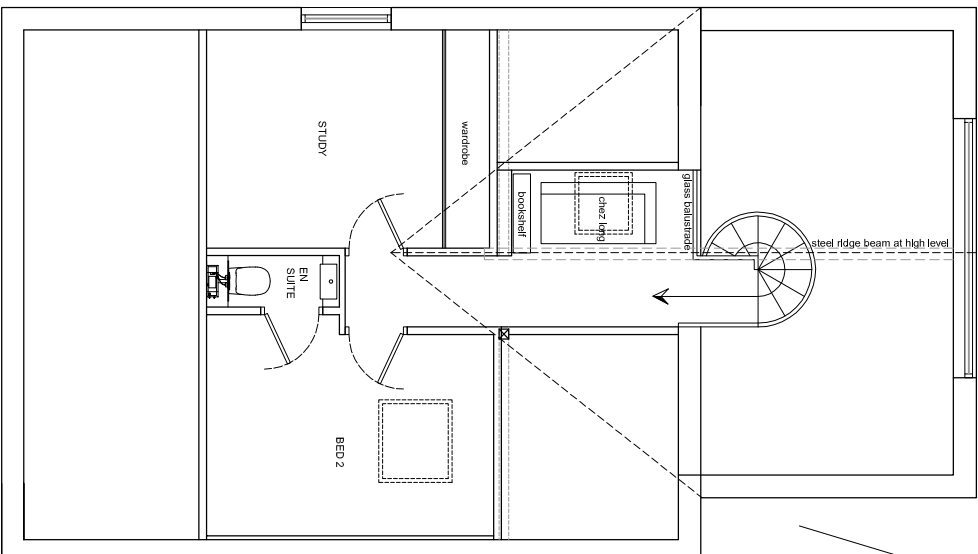

PROPOSED FIRST FLOOR PLAN

SCALE 1:50/100

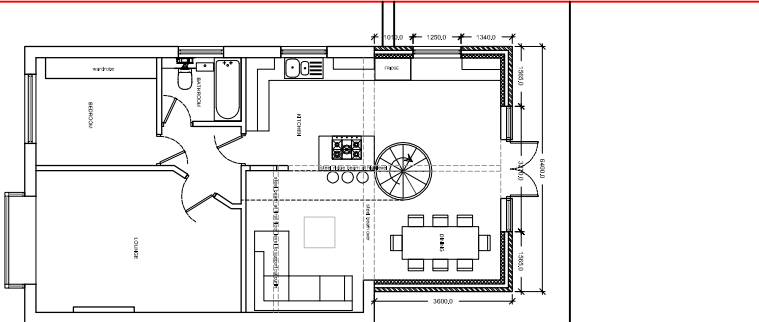

PROPOSED BLOCK PLAN

SCALE 1:100/200

JUST

ARCHITECTURE

Design & Development to the final stage. Tel: +44 (0)1753 590551

DRAWING STATUS

PREPARED BY		☒
FOR APPROVAL		☐
FOR CONSTRUCTION		☐
AS BUILT		☐
TICKER		☐

PROJECT
5 ROSEBERRY CLOSE
HOVLAND
BARNISLEY

DRAWING TITLE
EXISTING PLANS &
ELEVATIONS

DRAWING No.
536/PL/001

REVISION
-

SCALE A1	SCALE A3	DATE
varies	varies	MARCH 2013

PLANNING