

RESPONSIBILITY IS NOT ACCEPTED FOR OTHERS SCALING DIRECTLY FROM THIS DRAWING. DO NOT SCALE FROM THIS DRAWING, USE WRITTEN DIMENSIONS ONLY.

0m 5 10 15 30m
1:500

ORIGINAL SHEET SIZE A1

KEY PLAN




THIS DRAWING IS PRODUCED FOR USE IN THIS PROJECT ONLY AND MAY NOT BE USED FOR ANY OTHER PURPOSE. NPS PROPERTY CONSULTANTS LTD ACCEPT NO LIABILITY FOR THE USE OF THIS DRAWING OTHER THAN THE PURPOSE FOR WHICH IT WAS INTENDED IN CONNECTION WITH THIS PROJECT AS RECORDED IN THE 'PURPOSE FOR ISSUE' AND 'FILE STATUS CODE'.

THIS DRAWING MAY NOT BE REPRODUCED IN ANY FORM WITHOUT PRIOR WRITTEN AGREEMENT OF NPS PROPERTY CONSULTANTS LTD.

© CROWN COPYRIGHT AND DATABASE RIGHTS 2015 ORDNANCE SURVEY LICENCE NUMBER 100019340

Notes:

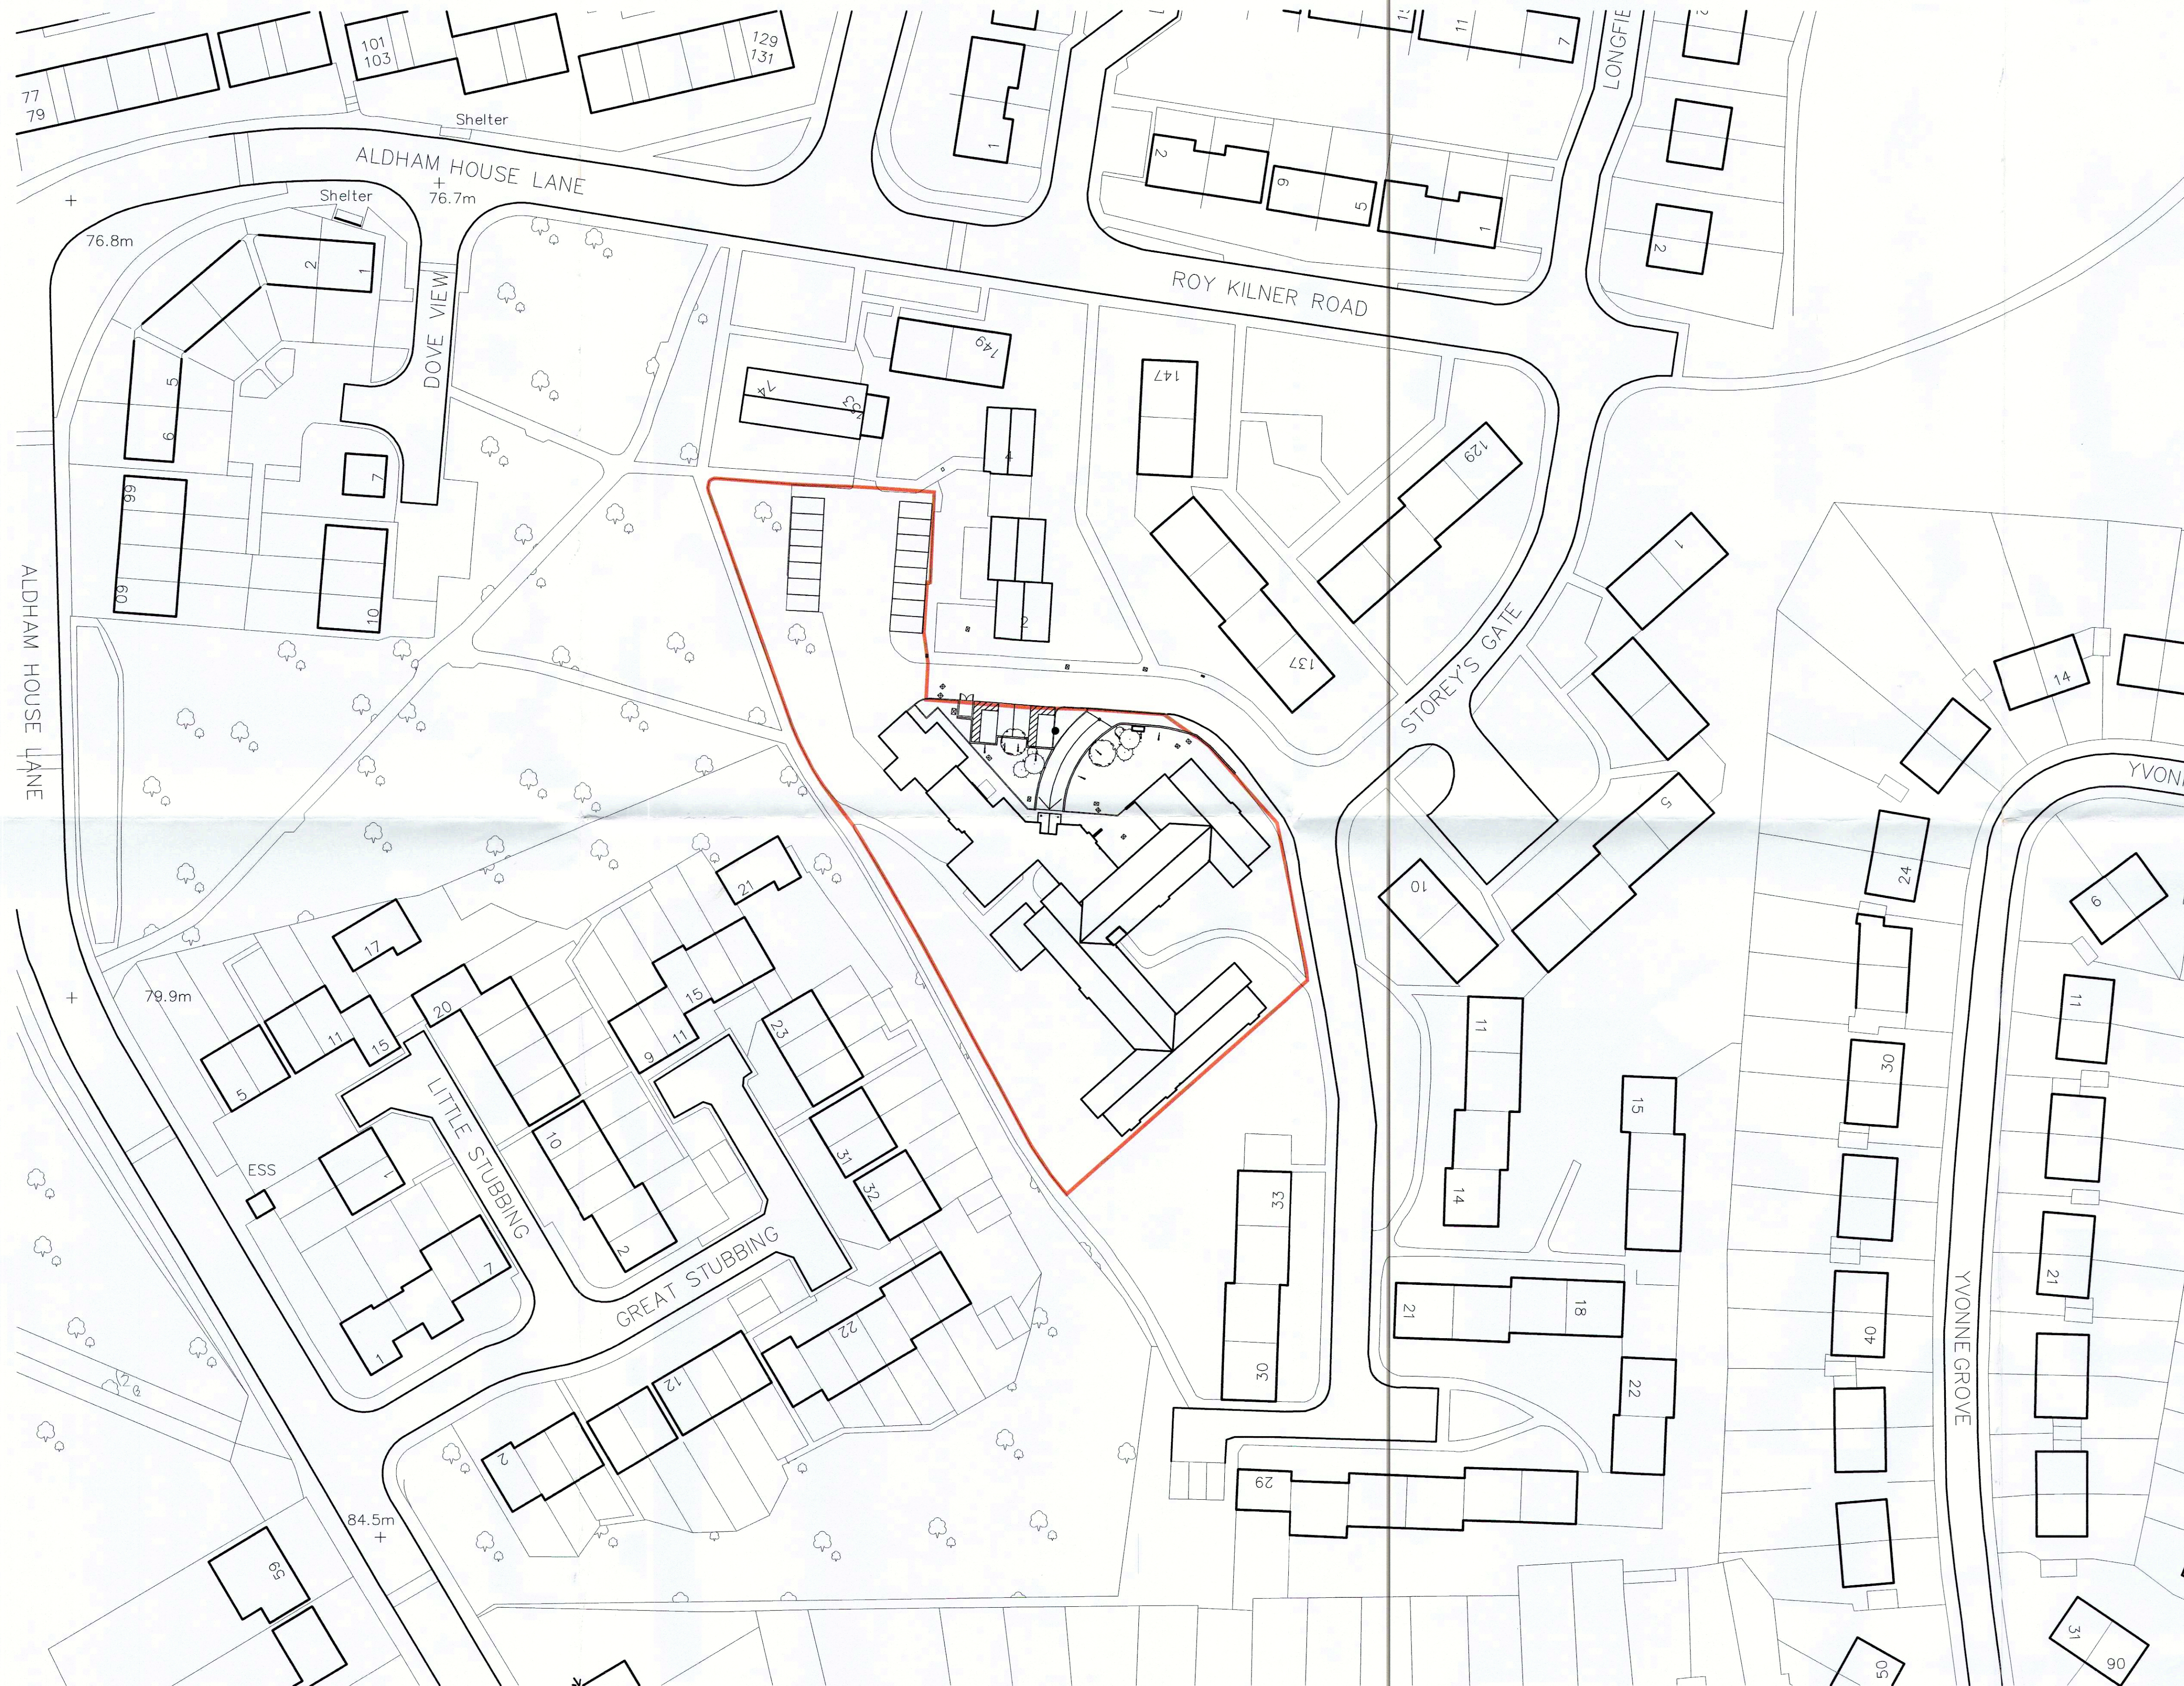

FIRST ISSUE

P1

COMMENT

REV	DRAWN	DATE	CHECKED	DATE	APPROVED	DATE
-----	-------	------	---------	------	----------	------

nps group

NPS Property Consultants Ltd
Scandio House, 85 Mountgate, Norwich, Norfolk, NR1 1PY.
Tel: 01603 796190; Email: nps@mail@nps.co.uk; web: www.nps.co.uk

CLIENT

Berneslai Homes
HSG: 4437

PROJECT

Hudson Haven Sheltered Housing
New Entrance area and Internal Alteration

TITLE

Proposed Site Plan

SCALES	DISCIPLINE	PROJECT NUMBER
1:500	ARCHITECT	16-1-1013

DRAWING NUMBER	REV CODE
NPS-DR-A-(00)-011	P1

STATUS CODE	PURPOSE OF ISSUE	DRAWN BY
S2	PLANNING APPROVAL	LS