




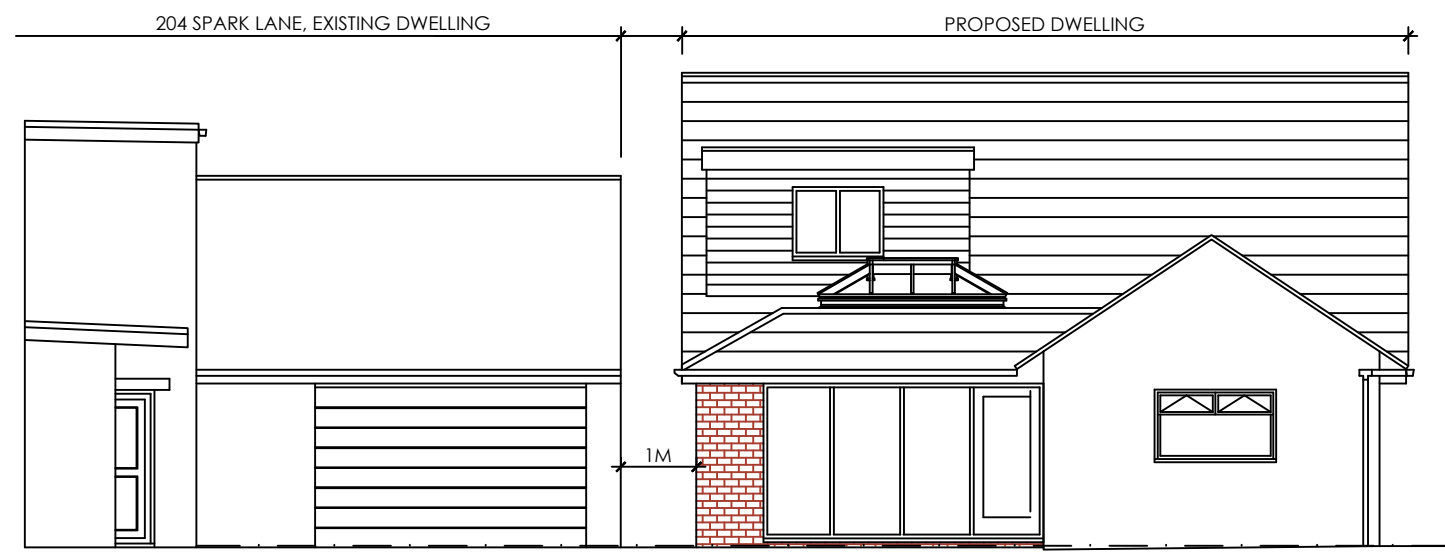


FRONT ELEVATION
AS PROPOSED

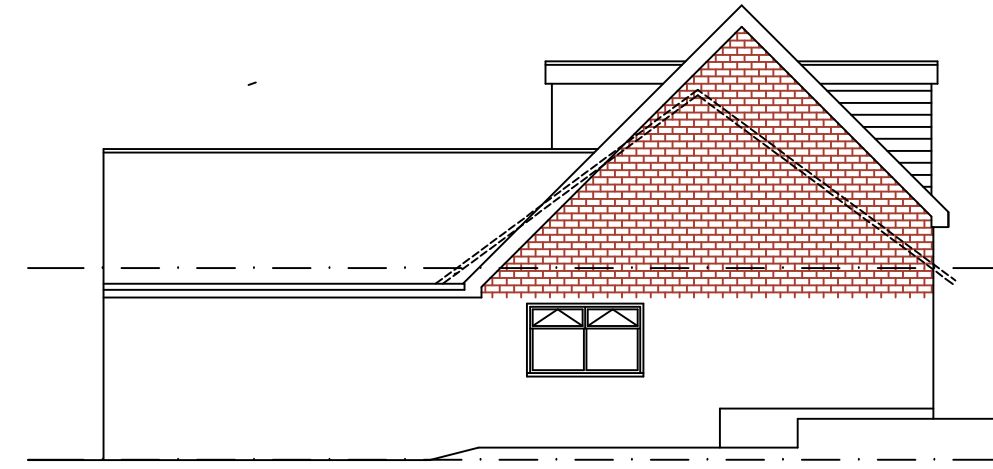


SIDE ELEVATION
AS PROPOSED

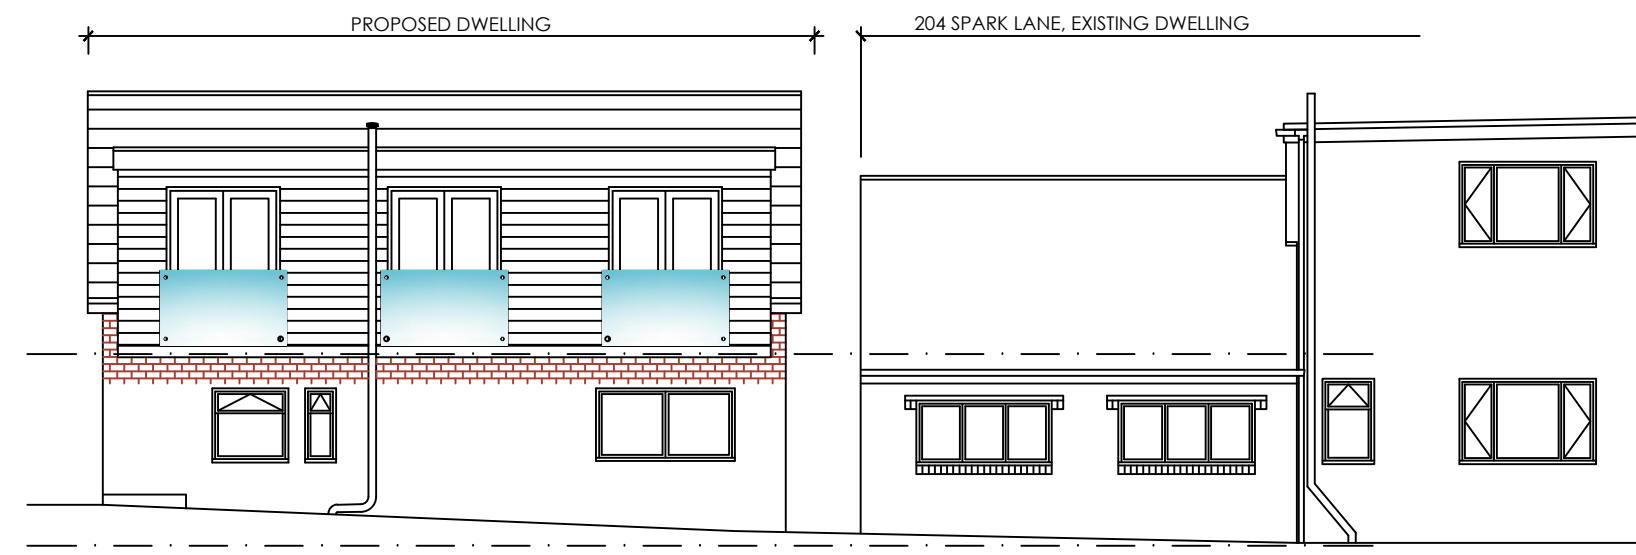


REAR ELEVATION
AS PROPOSED

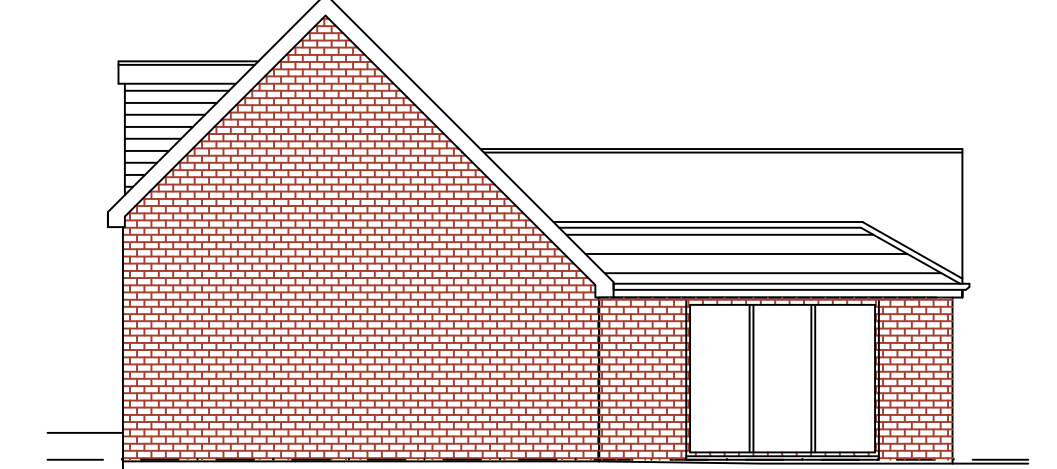

SIDE ELEVATION
AS PROPOSED

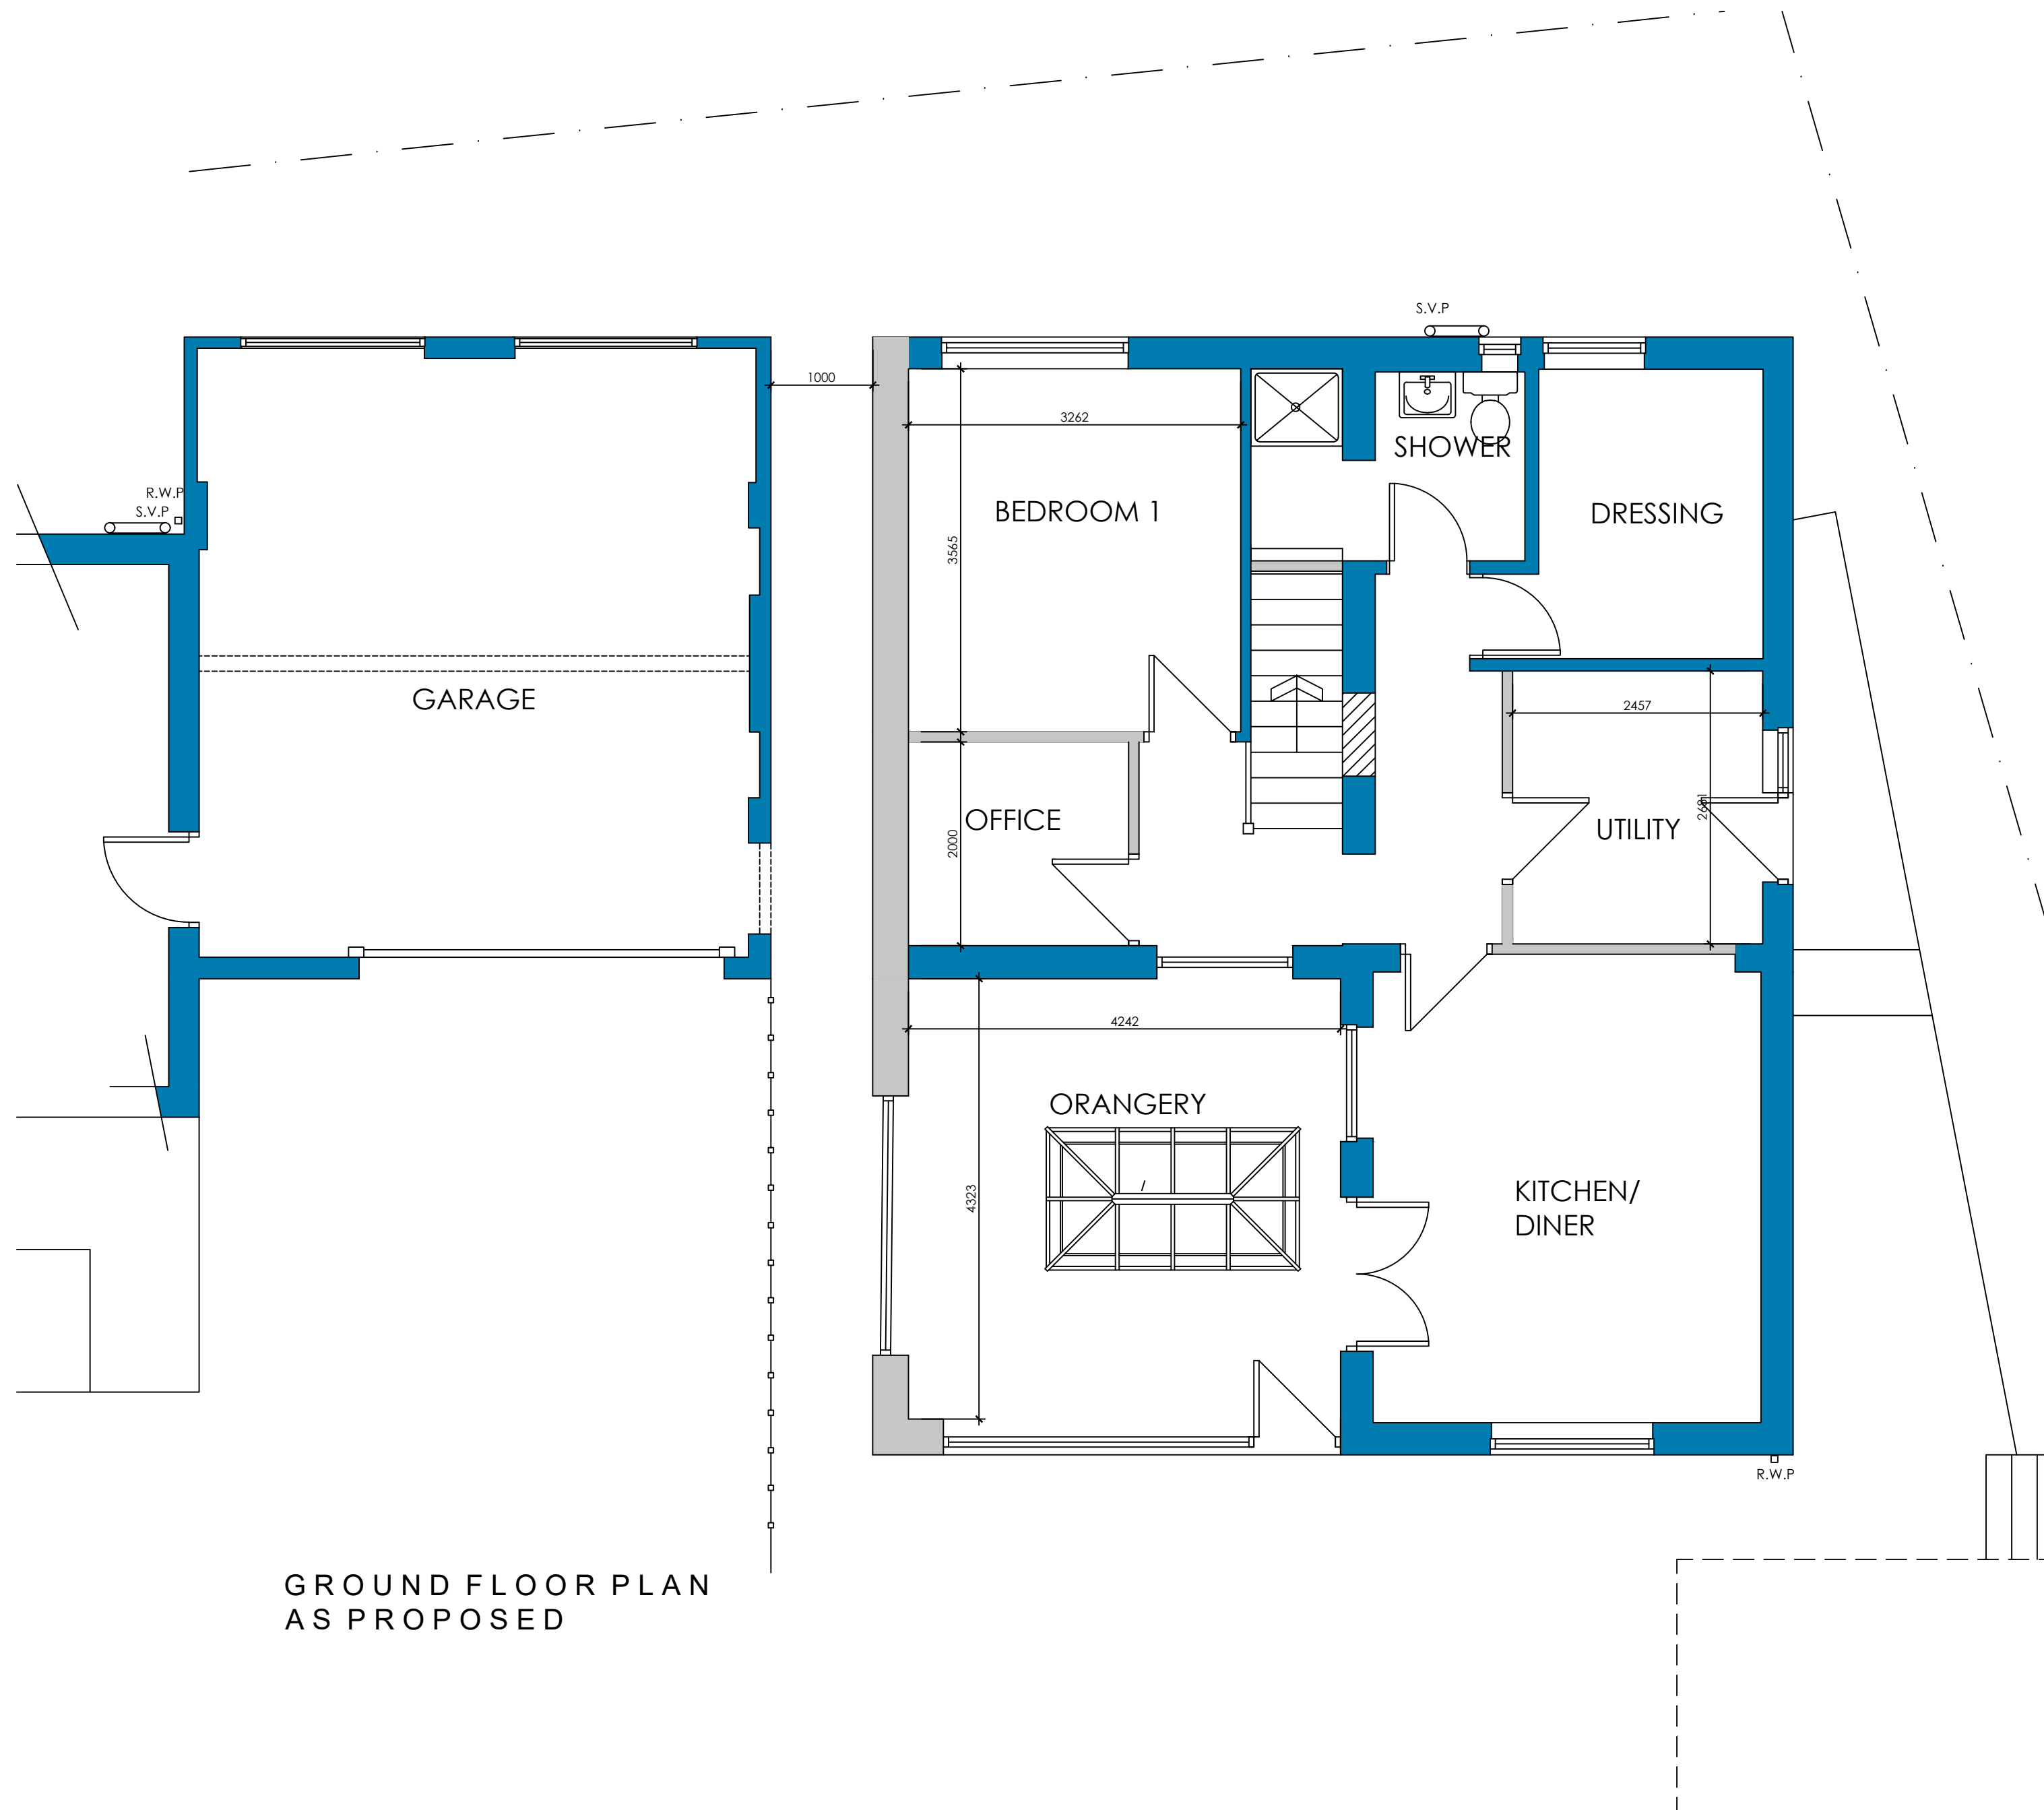

GROUND FLOOR PLAN
AS PROPOSED

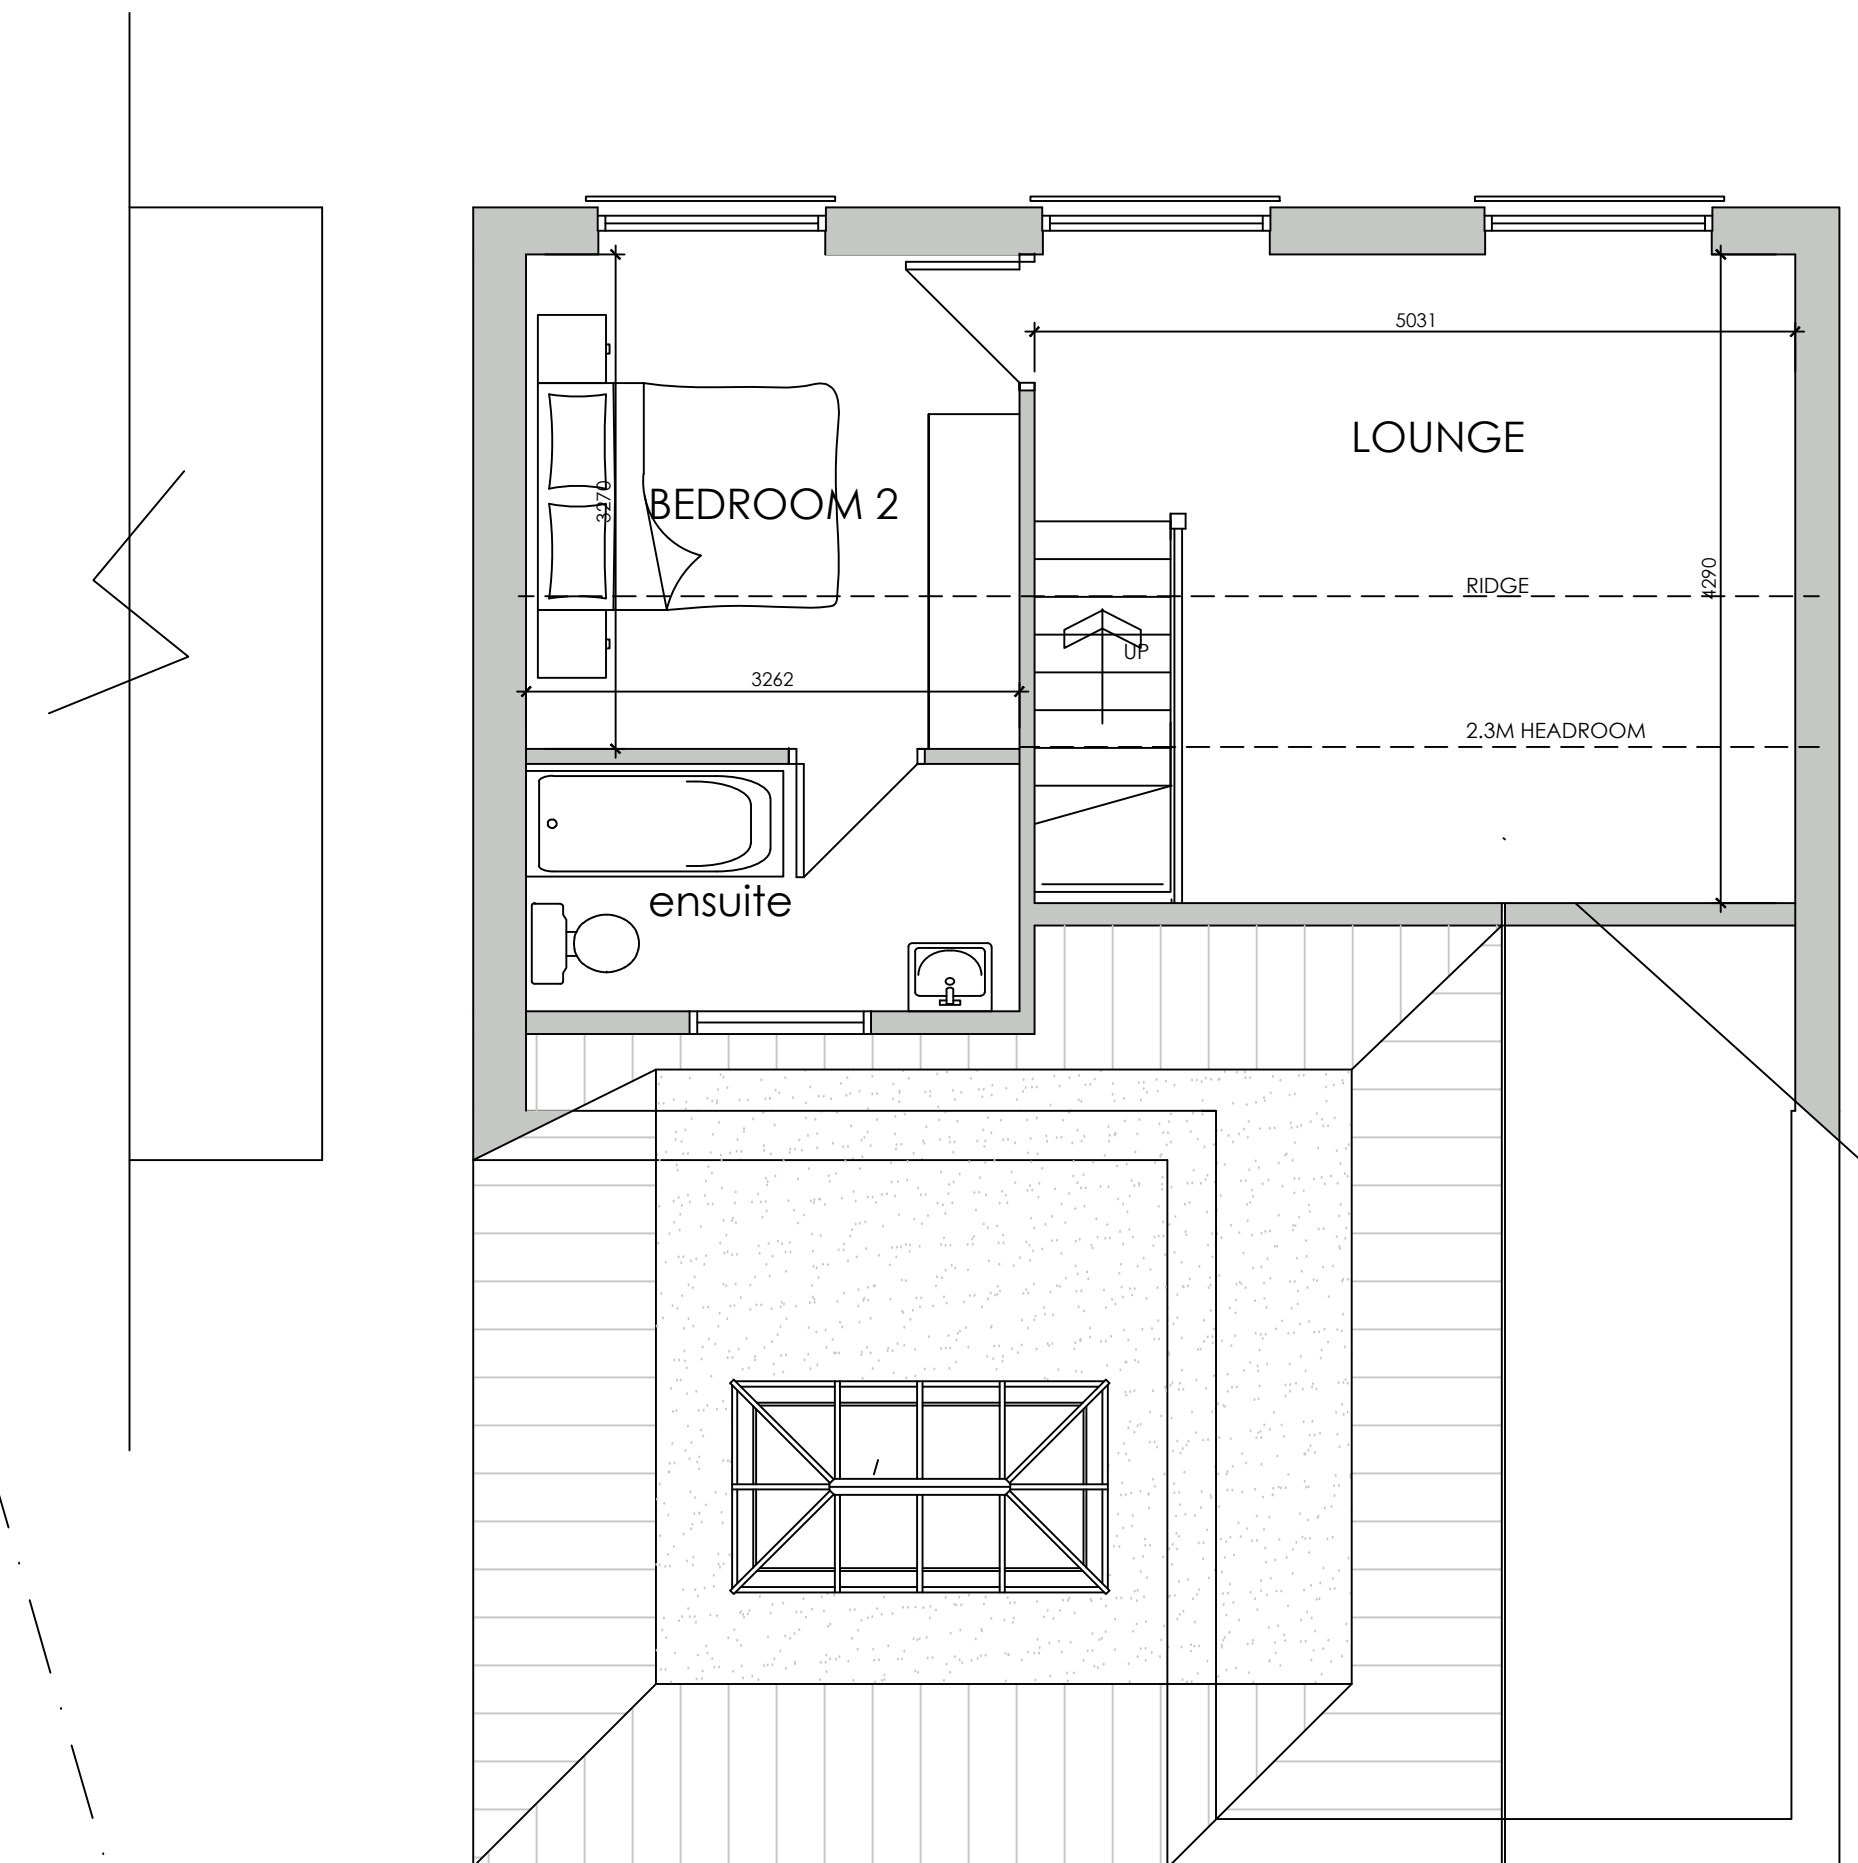

FIRST FLOOR PLAN
AS PROPOSED

 WhiteAgus Architectural Services			OFFICE ONE, DRILL HALL, 11 EASTGATE, BARNLEY, S70 2EU			Phone: 01226 208482 Email: info@whiteagus.co.uk Web: www.whiteagus.co.uk					
Project. CONVERSION OF GARAGES & ANNEX INTO DWELLING AT 204 SPARK LANE, MAPPLEWELL, BARNLEY						Client. MRS V. BROWN					
Drawing Title. PLANS, AND ELEVATIONS						Date. JUNE 2026		Scale. 1:50 & 1:100 @ A1			
						Ref. 26-048		Dwg. No. 01		Rev. B	
Date		Suffix	Description			Date		Suffix	Description		
23-06-26		A	REVISED TO CLIENTS REQUIREMENTS								
08-07-26		B	REVISED TO CLIENTS REQUIREMENTS								