

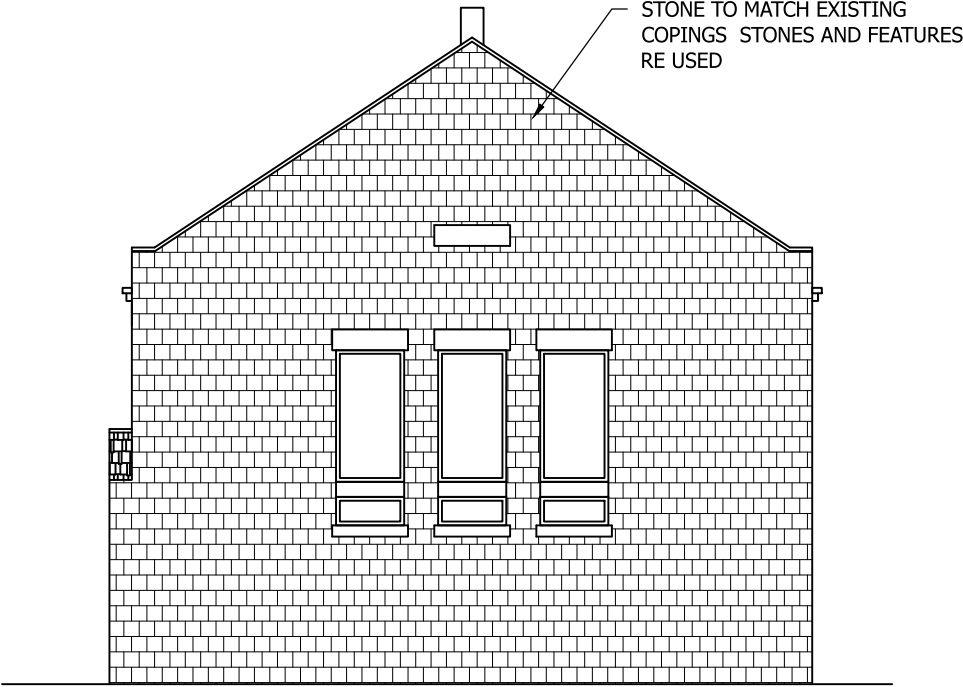



Drawing No.	Rev No.
MMR001 -003	A

 


PROPOSED FRONT ELEVATION
SCALE 1:100 AT A3

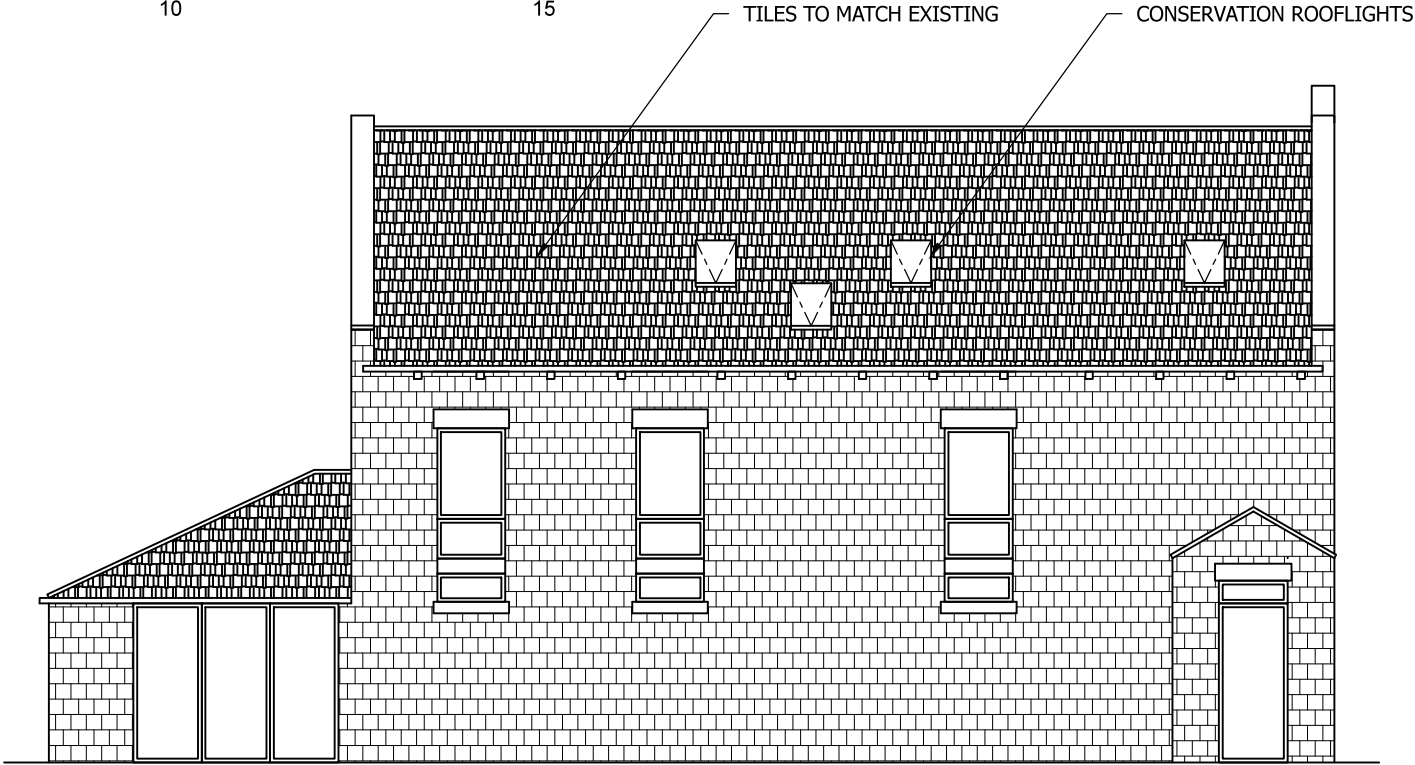

PROPOSED SIDE ELEVATION
SCALE 1:100 AT A3

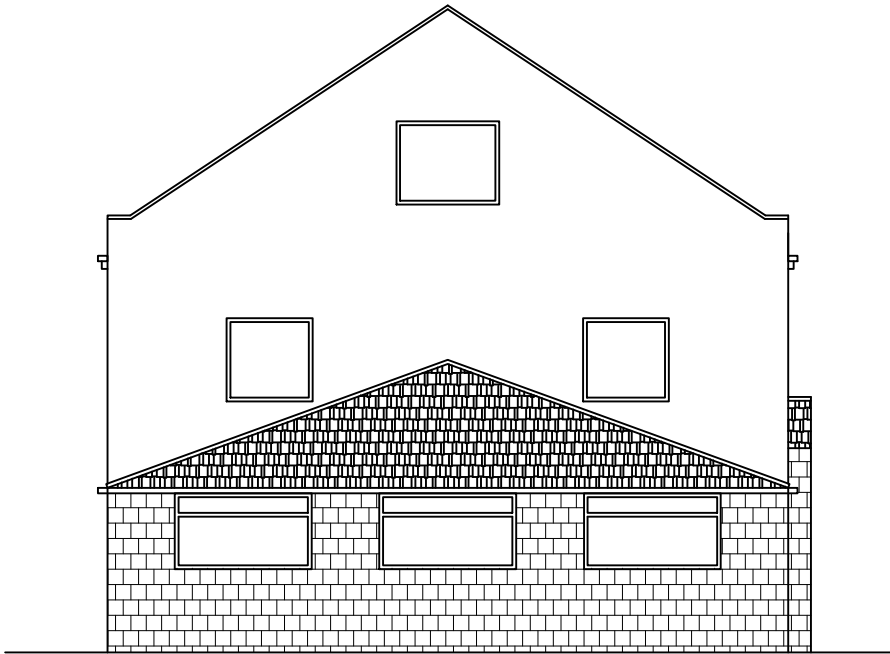

PROPOSED REAR ELEVATION
SCALE 1:100 AT A3

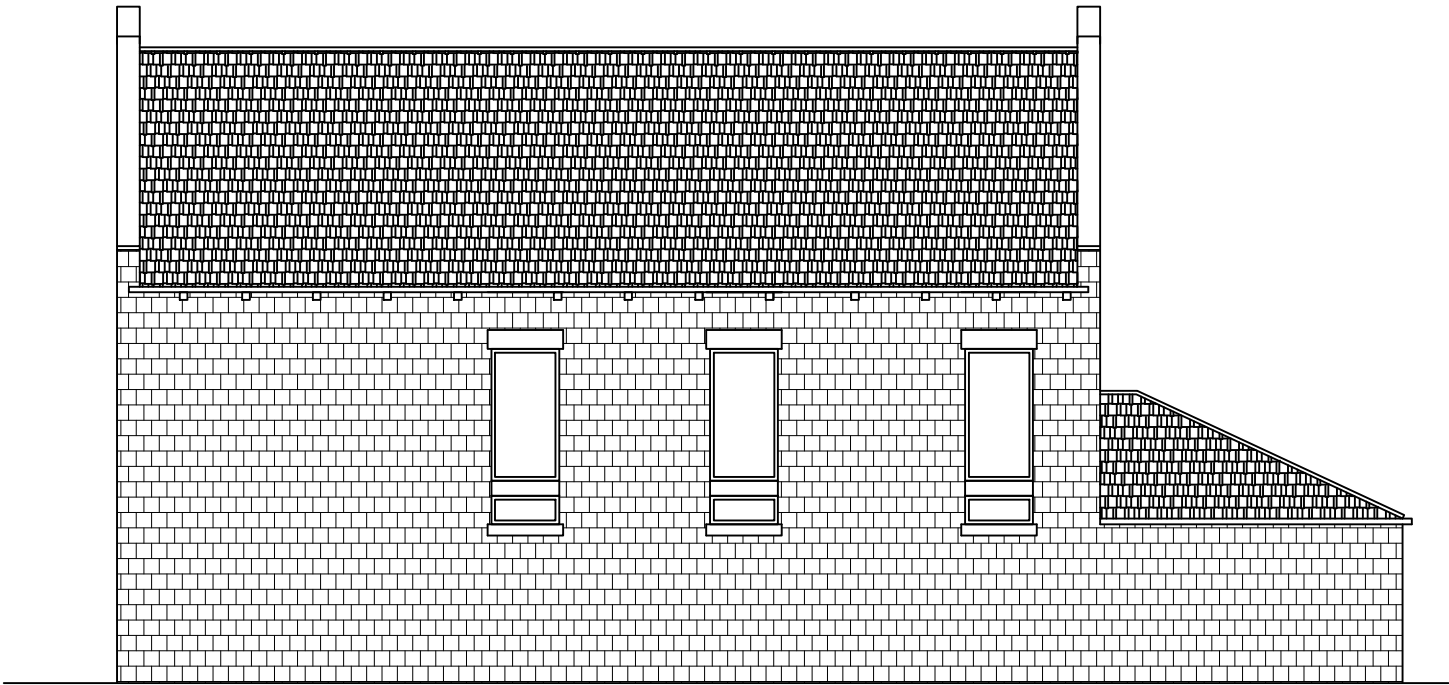

PROPOSED SIDE ELEVATION
SCALE 1:100 AT A3

DO NOT SCALE: Contractor to check all dimensions and report any omissions or errors

NOTES

A	Dormers removed	JRB			26/04/23
Rev	Description	By	Chk	App	Date

JRB DESIGNS Ltd
1 Saville Road
Cudworth
Barnsley
S72 8LT
Tel: 01226 383542
Fax: 01226 380078
Mob: 07970 541192
Email: john@jrbdesigns.co.uk

This drawing is copyright. © jrbdesigns Ltd.

Client
MRS. M RICHARDSON

Drawing Title
PROPOSED ELEVATIONS

Address
**21 CHAPEL LANE
CARLTON
BARNSELEY
S71 3LE**

Project Title:
**PROPOSED RAISING OF THE
ROOF TO MAKE A LOFT SPACE**

Purpose of Issue:
PLANNING

Drawing Status
FIRST ISSUE

Scale at A3 AS SHOWN	Drawn By JRB	Date 30/01/2023
Checked By	Date 30/01/2023	Approved By Date 30/01/2023
Project No. MMR001	Drawing No. 003	Revision A

APPROVAL ☒ INFORMATION ☐ TENDER ☐ CONTRACT ☐ CONSTRUCTION ☐