


15 Medway Close
Barugh Green
Barnsley
S75 1NY

07762656187
steven@drawit.biz
www.drawit.biz

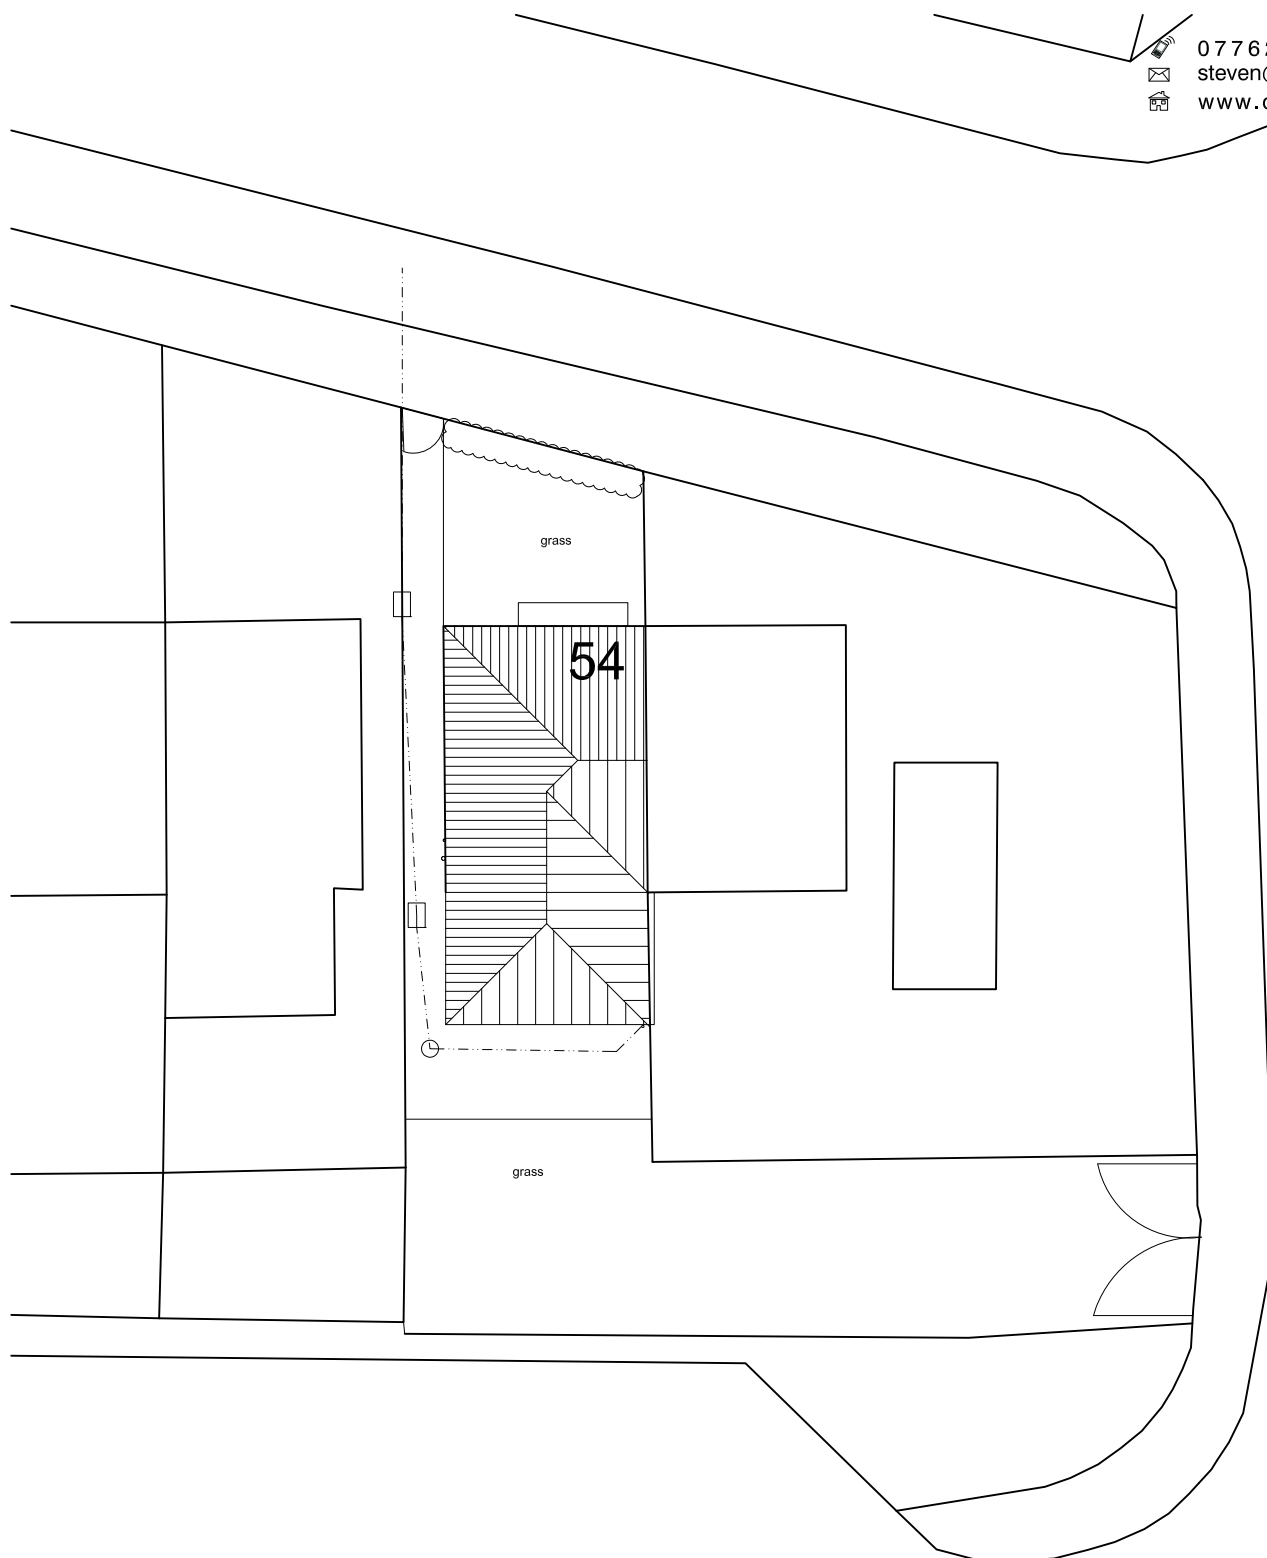

PLANNING

Proposed

CLIENT: Mr D White

PROJECT: Proposed two storey
rear extension

DWG OF: Site Plan

SITE ADDRESS: 54 Honeywell Grove
Barnsley, S71 1QR

Drawn by: SH	Scale: 1:200	Date: 03/04/2011
Dwg No:	1015_102	rev