

EXISTING



PROPOSED



NOTES

Notes

No dimensions to be scaled from this drawing which is the property of the company. It is not to be used or placed in any way except as authorised by the company. The client is responsible for providing architect with correct site boundaries/ownership definition and any easements or encumbrances relating to the site. Architect will assume site boundaries as clearly defined, unless otherwise informed by client. No work to be carried out without planning permission, until all pre-start planning conditions have been discharged and until a building regulations application has been submitted. Any work carried out before building regulations approval has been granted will be carried out at client's own risk. Any building works within 0m of a neighbouring home's foundation may require you to notify the owner of that property of your intentions at least one month before you start work. Work on an existing party wall requires you to give at least two months notice of your intentions. If consent to carry out work cannot be reached procedures dealing with disputes should be followed (the party wall act 1996).

IT IS THE RESPONSIBILITY OF THE CONTRACTOR TO NOTIFY THE ARCHITECT OF ANY DISCREPANCIES ON THE DRAWING PRIOR TO CONSTRUCTION. ALL DIMENSIONS TO BE CHECKED ON SITE IF IN DOUBT ASK!

revisions

title: ELEVATIONS

project: FIRST FLOOR REAR EXTENSION & RESIDENTIAL CHANGE OF USE FORMER DOCTORS SURGERY, KELVIN GROVE WOMBWELL



for: Beecroft Estates

scale: 1:100 at A1/ 1:200 at A3

job no: 1:12:0278

drawing no: 03

Andrew Bailey Chartered Architect
01206 79 4001
01206 79 4002
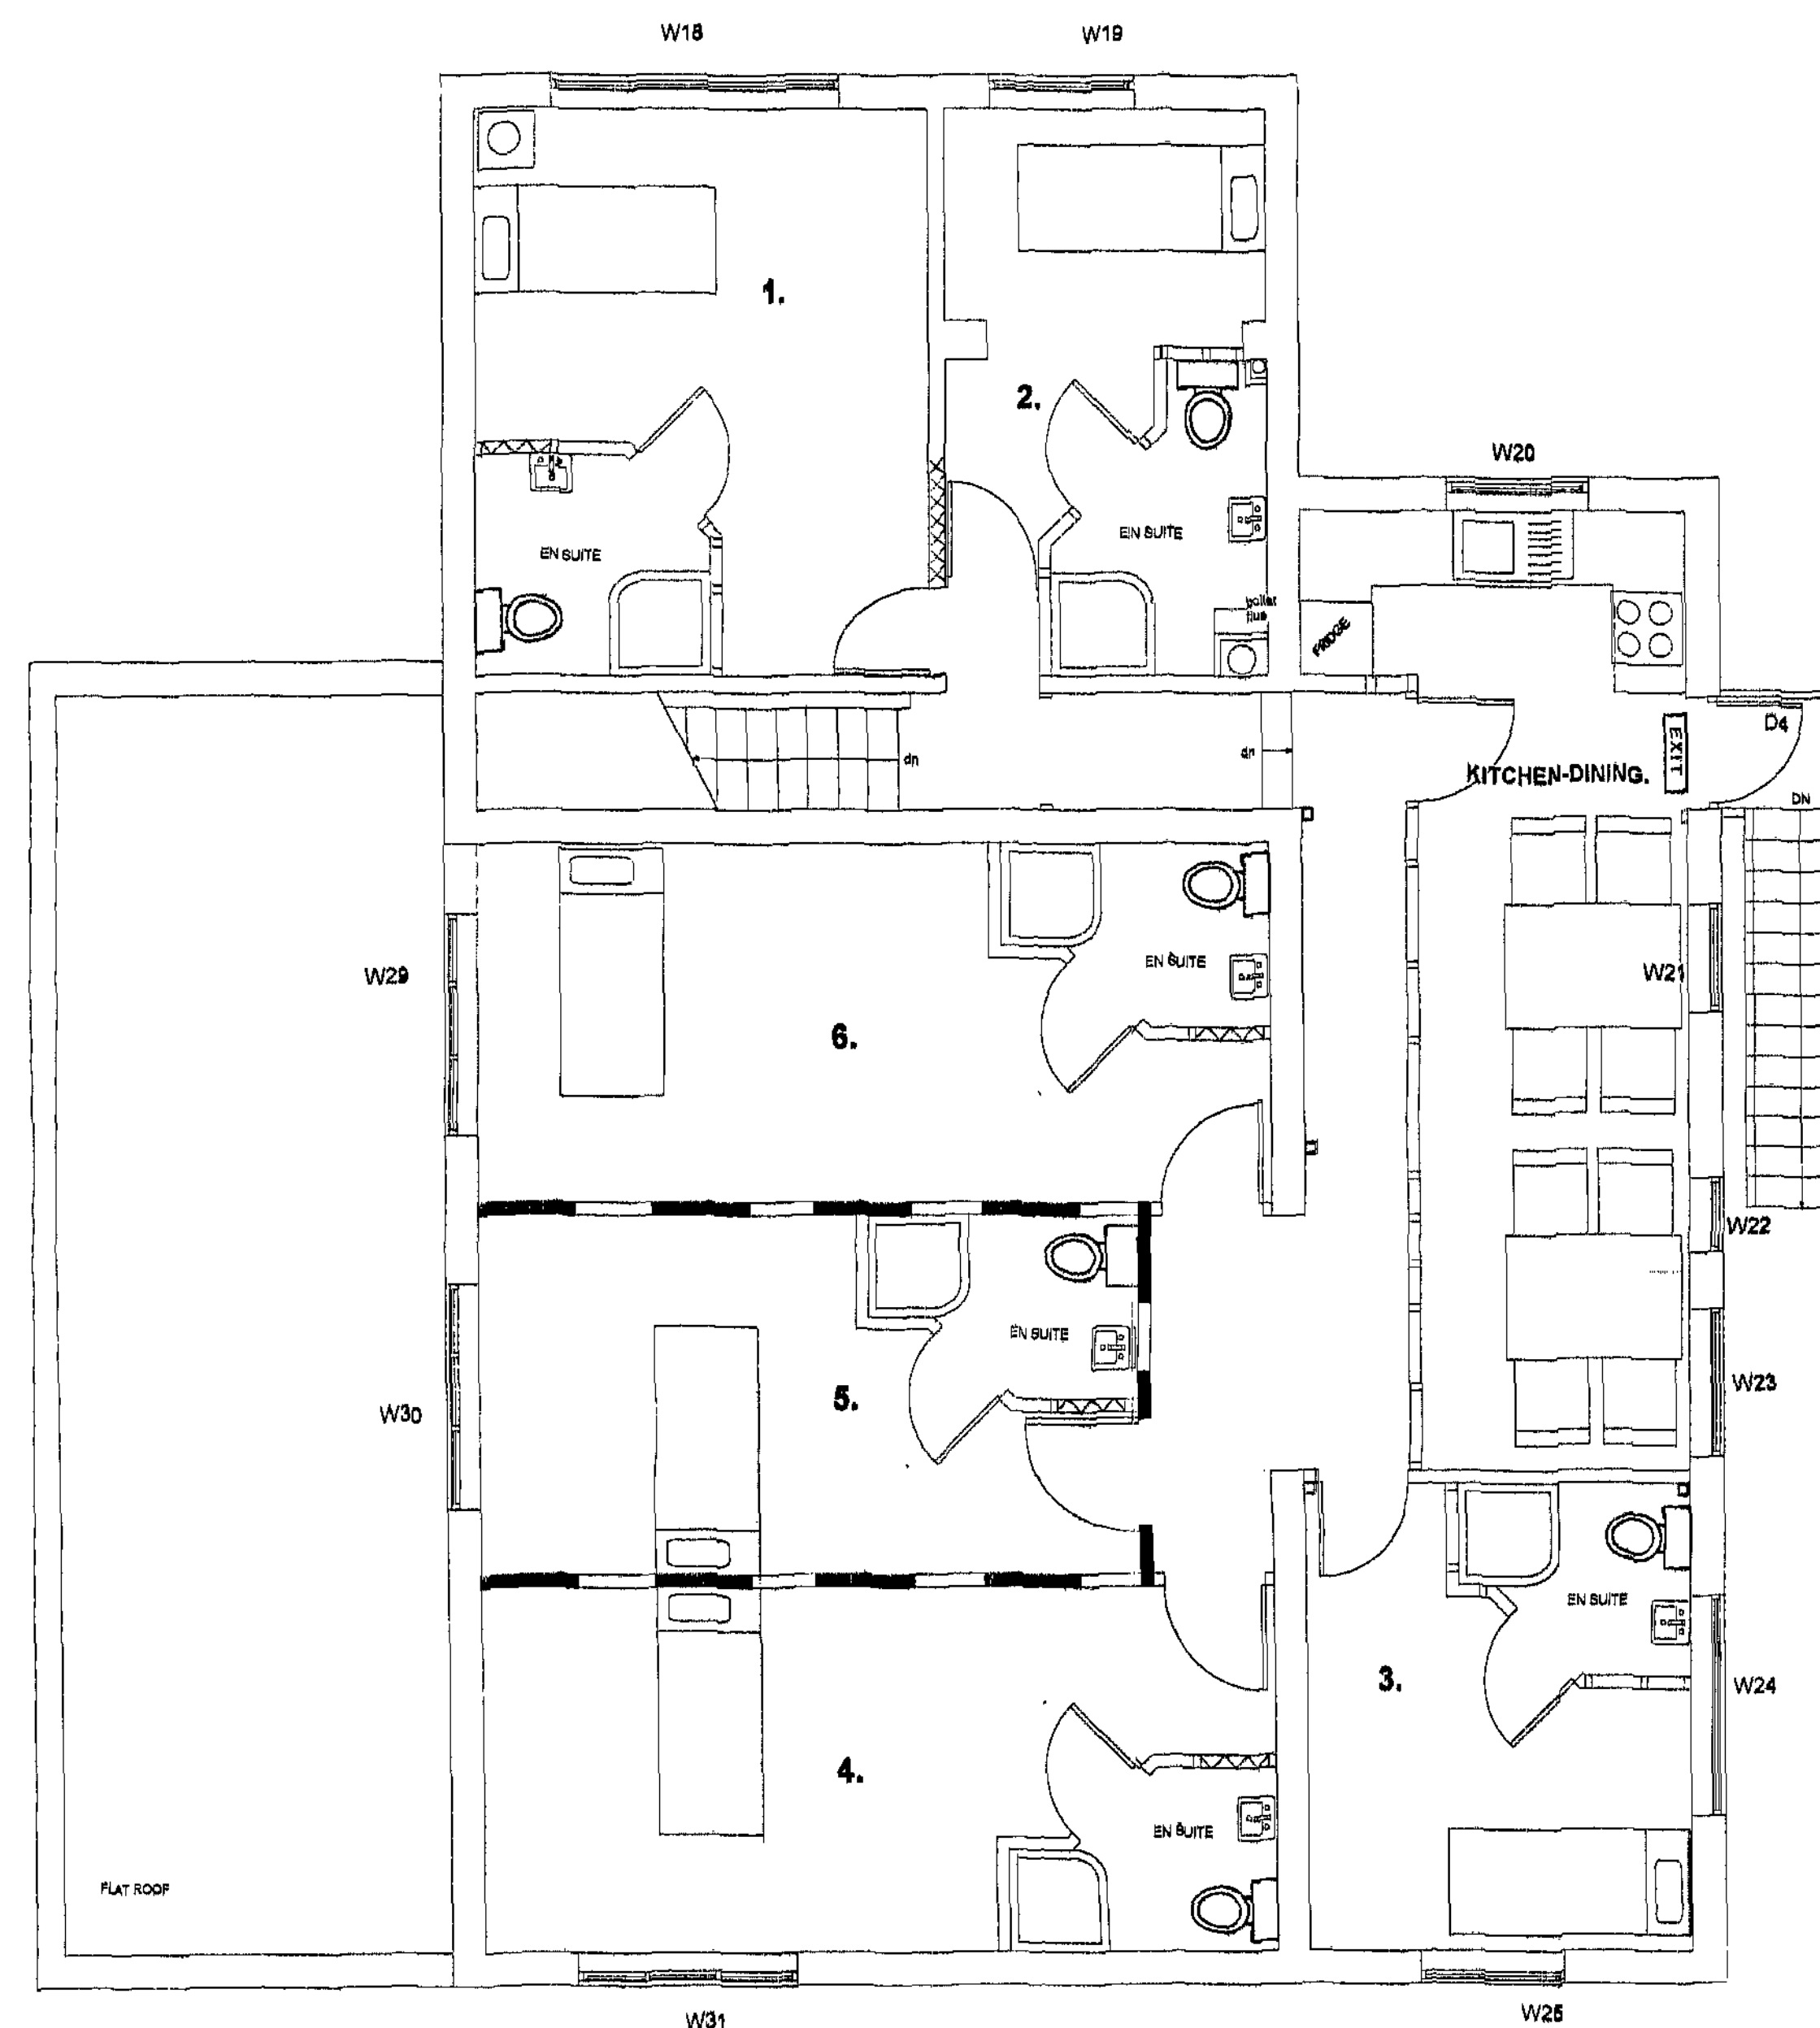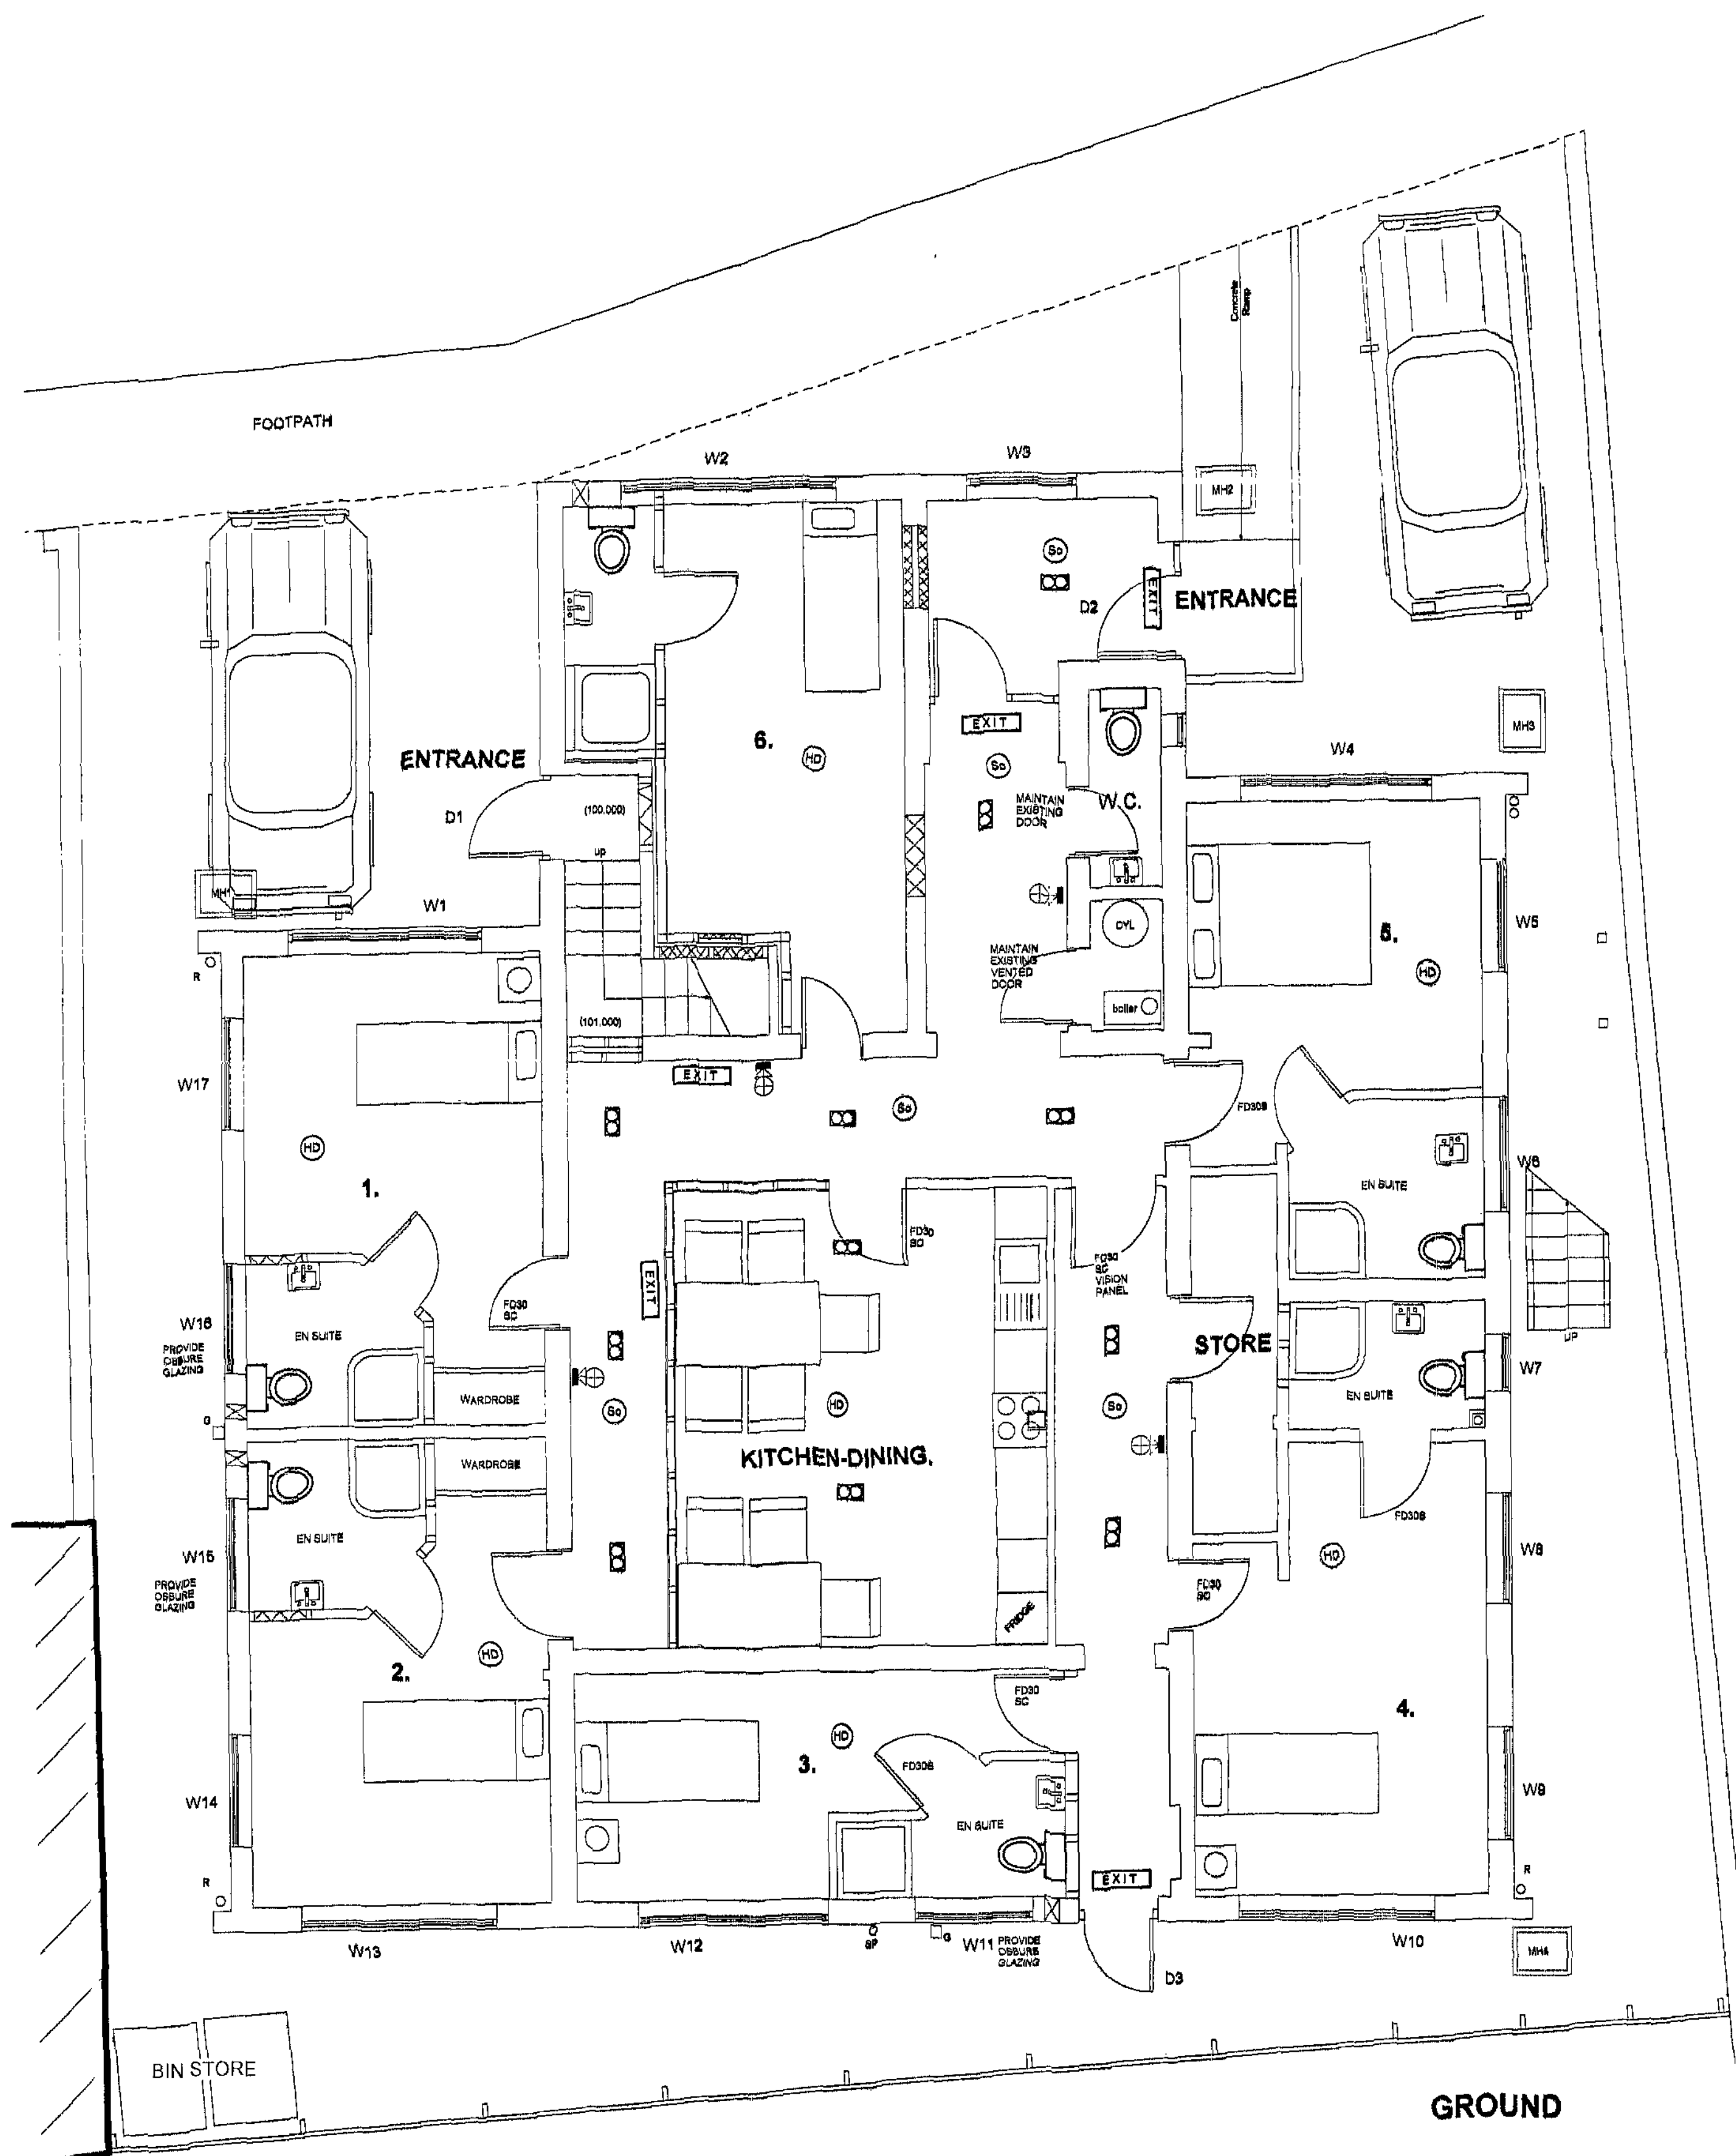

NOTES

notes

No disclaimer is to be placed from this drawing which is the property of the company. If it is not to be used or disclosed in any way except as authorized by the company, the client is responsible for providing architect with correct information. The client is to be responsible for all circumstances relating to the site. Architect will assume all boundaries as clearly defined, unless otherwise informed by client. The client is to be responsible for all existing conditions until all pre start planning conditions have been discharged and all building regulations specifically have been submitted, any work carried out before building regulations approval has been received is to be strictly the responsibility of the client. Any building works within any of a neighbouring house's boundaries may require you to notify the owner of that property and obtain their permission. The client is to be responsible for work to an existing party wall requires you to give at least two months notice of any intentions. If consent to carry out work cannot be obtained, the client is to be responsible with dispute should be followed (the party wall act 1996).

IT IS THE RESPONSIBILITY OF THE CONTRACTOR
TO NOTIFY THE ARCHITECT OF ANY DISCREPANCIES
ON THE DRAWING PRIOR TO CONSTRUCTION.

ALL DIMENSIONS TO BE CHECKED ON SITE
IF IN DOUBT ASK!

revisiting


title: PLANS (PROPOSED)

project: FIRST FLOOR REAR EXTENSION &
RESIDENTIAL CHANGE OF USE
FORMER DOCTORS SURGERY,
KELVIN GROVE
WOMBWELL

for: Beecroft Estates
scale 1:50 at A1/ 1:100 at A3
job no 1:12:0278
drawing no 02

Andrew Bailey Chartered Architect
BA (HONN) & ARCH REGA
Glenfer House
80 Lyndal Road
Worthing
Barnsley
T. 01223 762590 / 01274 442970
M. 01223 762590 / 01274 442970
W. WWW.AKBARCHITECTS.CO.UK
W. WWW.AKBARCHITECTS.COM

akb

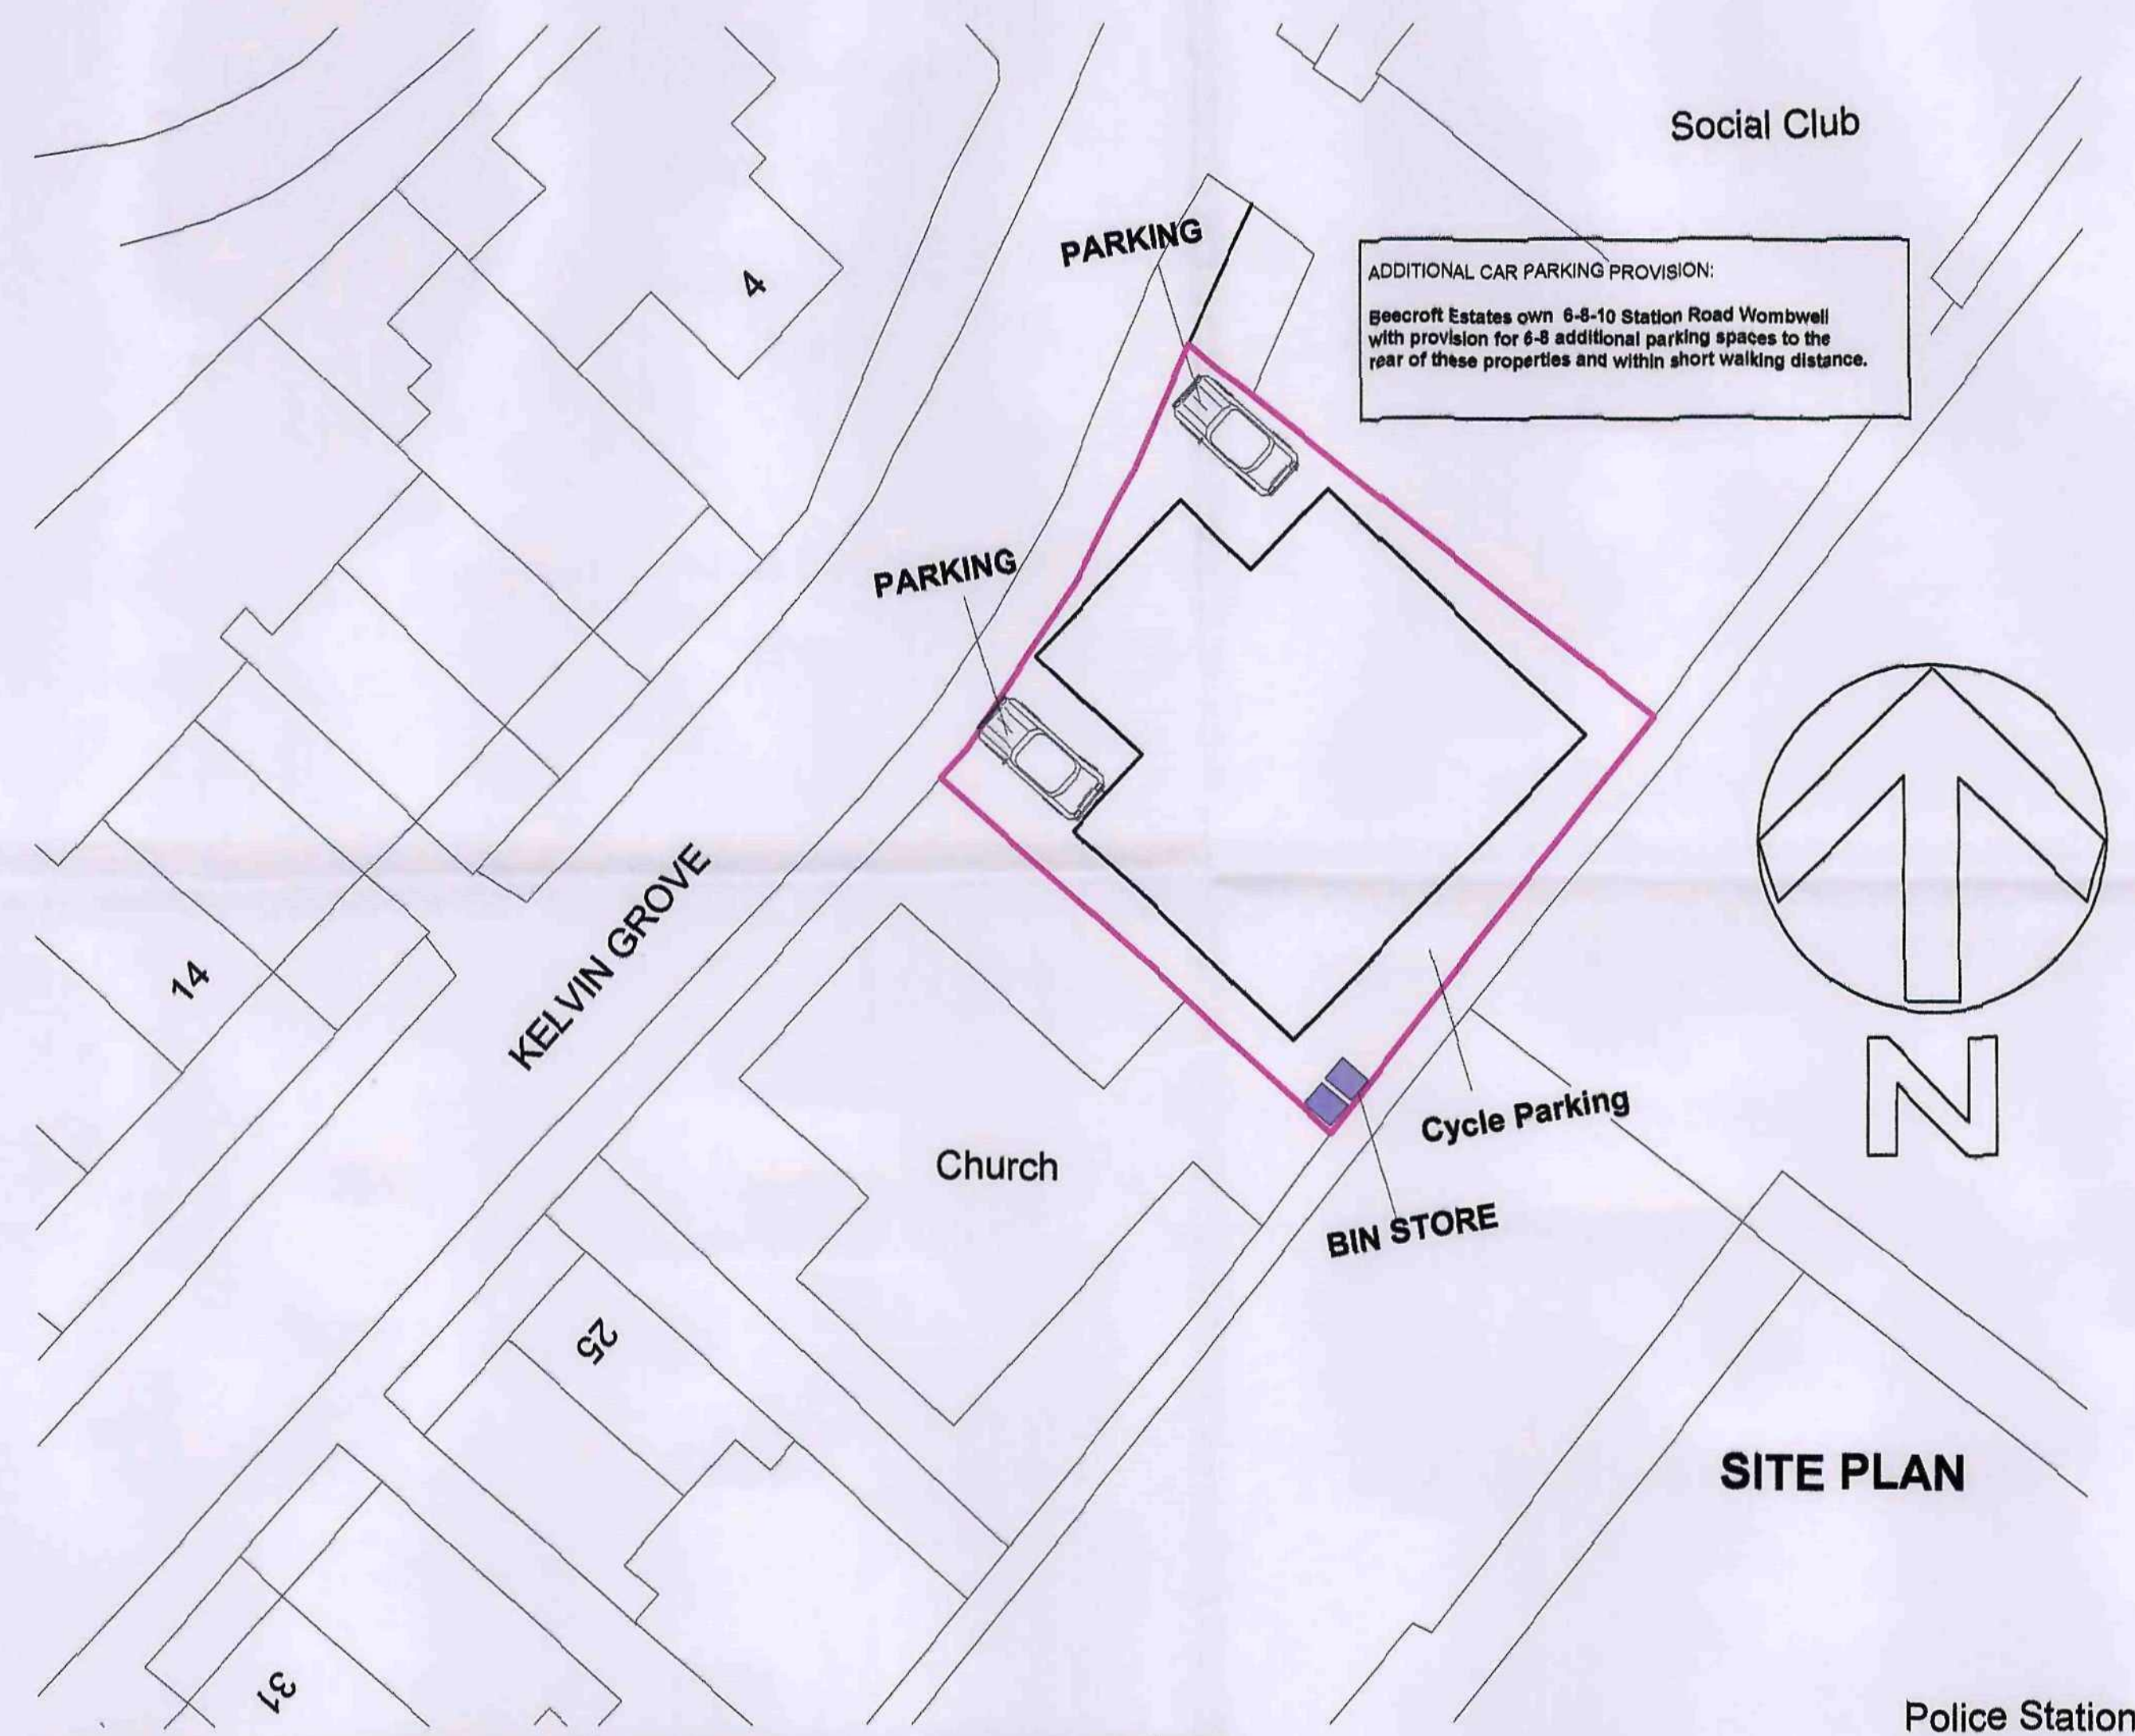

ADDITIONAL CAR PARKING PROVISION:
 Beecroft Estates own 6-8-10 Station Road Wombwell
 with provision for 6-8 additional parking spaces to the
 rear of these properties and within short walking distance.

Ordnance Survey (c) Crown Copyright 2012. All rights reserved. Licence number 100020449

NOTES

NOTES

No dimensions to be scaled from this drawing which is the property of the company. It is not to be used or disclosed in any way except as authorised by the company. The client is responsible for providing architect with correct site boundary/ownership definitions and any covenants or easements relating to the site. Architect will ensure site boundaries are clearly defined, unless otherwise informed by client. No work to be carried out without planning permission, until all pre start planning conditions have been discharged and until a building regulations application has been submitted. Any work carried out before building regulations approval has been granted will be strictly at clients own risk. Any building works within 6m of a neighbouring home's foundations may require you to notify the owner of that property of your intentions at least one month before you start work. Work on an existing party wall requires you to give at least two months notice of your intentions. If consent to carry out work cannot be reached procedures dealing with a dispute should be followed (the party wall act 1996).

IT IS THE RESPONSIBILITY OF THE CONTRACTOR TO NOTIFY THE ARCHITECT OF ANY DISCREPANCIES ON THE DRAWING PRIOR TO CONSTRUCTION. ALL DIMENSIONS TO BE CHECKED ON SITE IF IN DOUBT ASK.

REVISIONS

02/12 PARKING PROVISION

TITLE

PROPOSED SITE PLAN

PROJECT

REAR EXTENSION & RESIDENTIAL CHANGE OF USE FORMER DOCTORS SURGERY, KELVIN GROVE WOMBWELL

FOR

Beecroft Estates

SCALE

1:200 at A1/ 1:400 at A3

JOB NO

1:12:0278




DRAWING NO

04A

ANDREW BAILEY CHARTERED ARCHITECT

040000110000
 44 LUNDY ROAD
 WOMBWELL
 T 01226 702090 / 07979 442870
 E ANDREW@AKBARCHITECTS.COM
 W WWW.AKBARCHITECTS.COM

akb

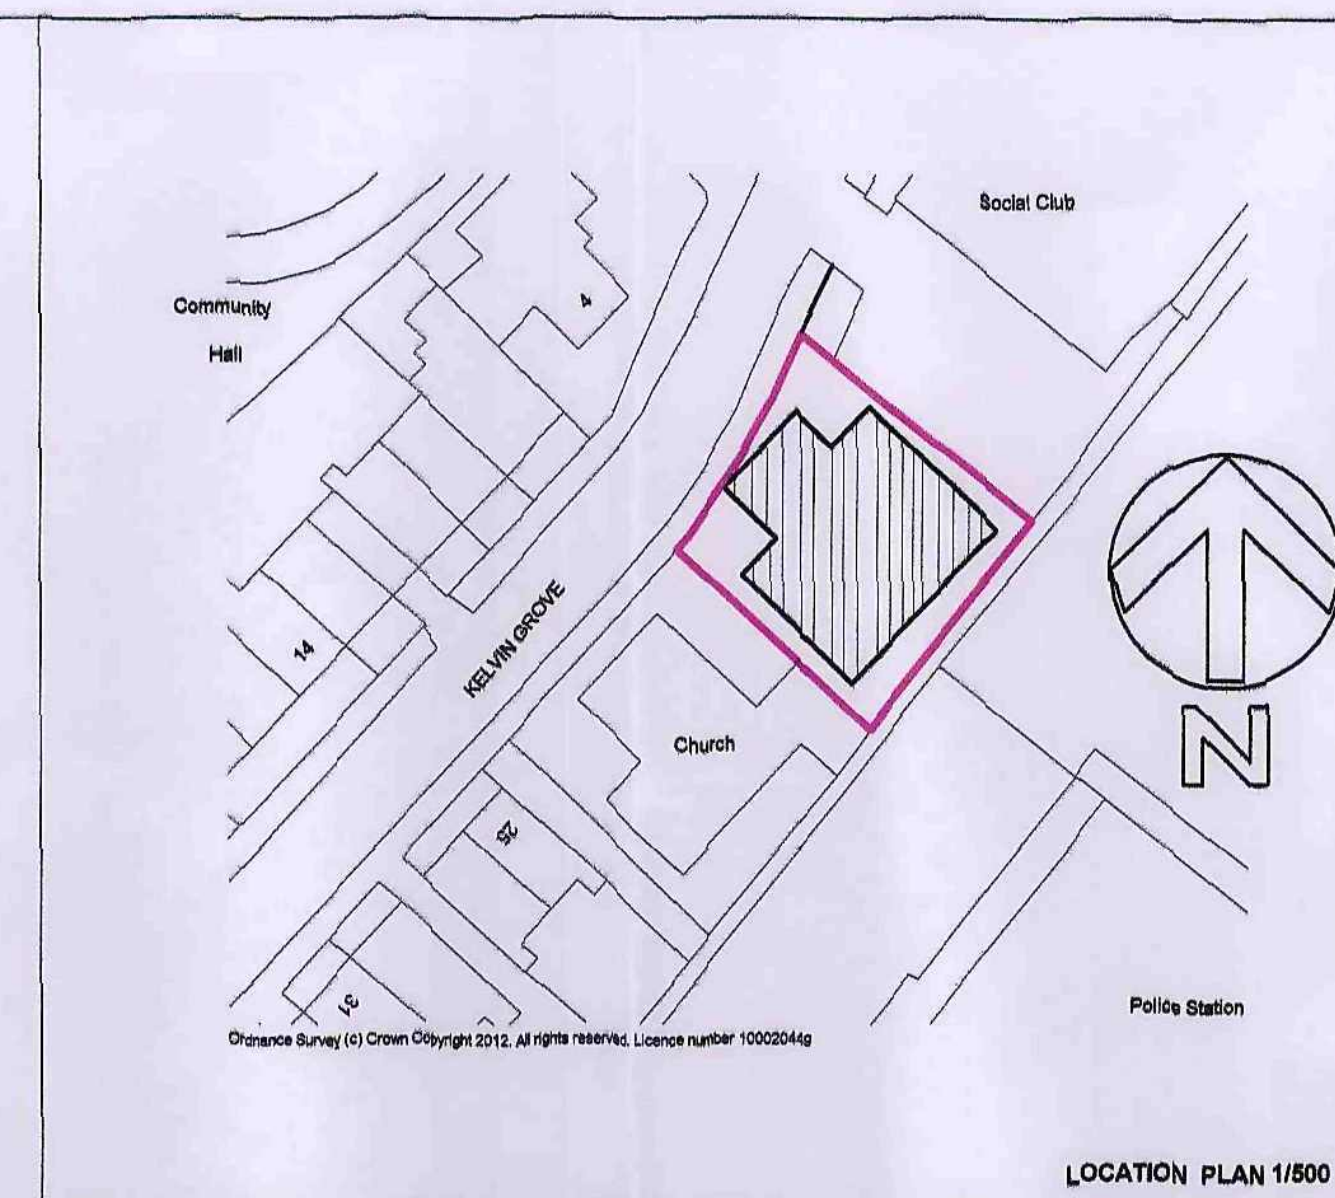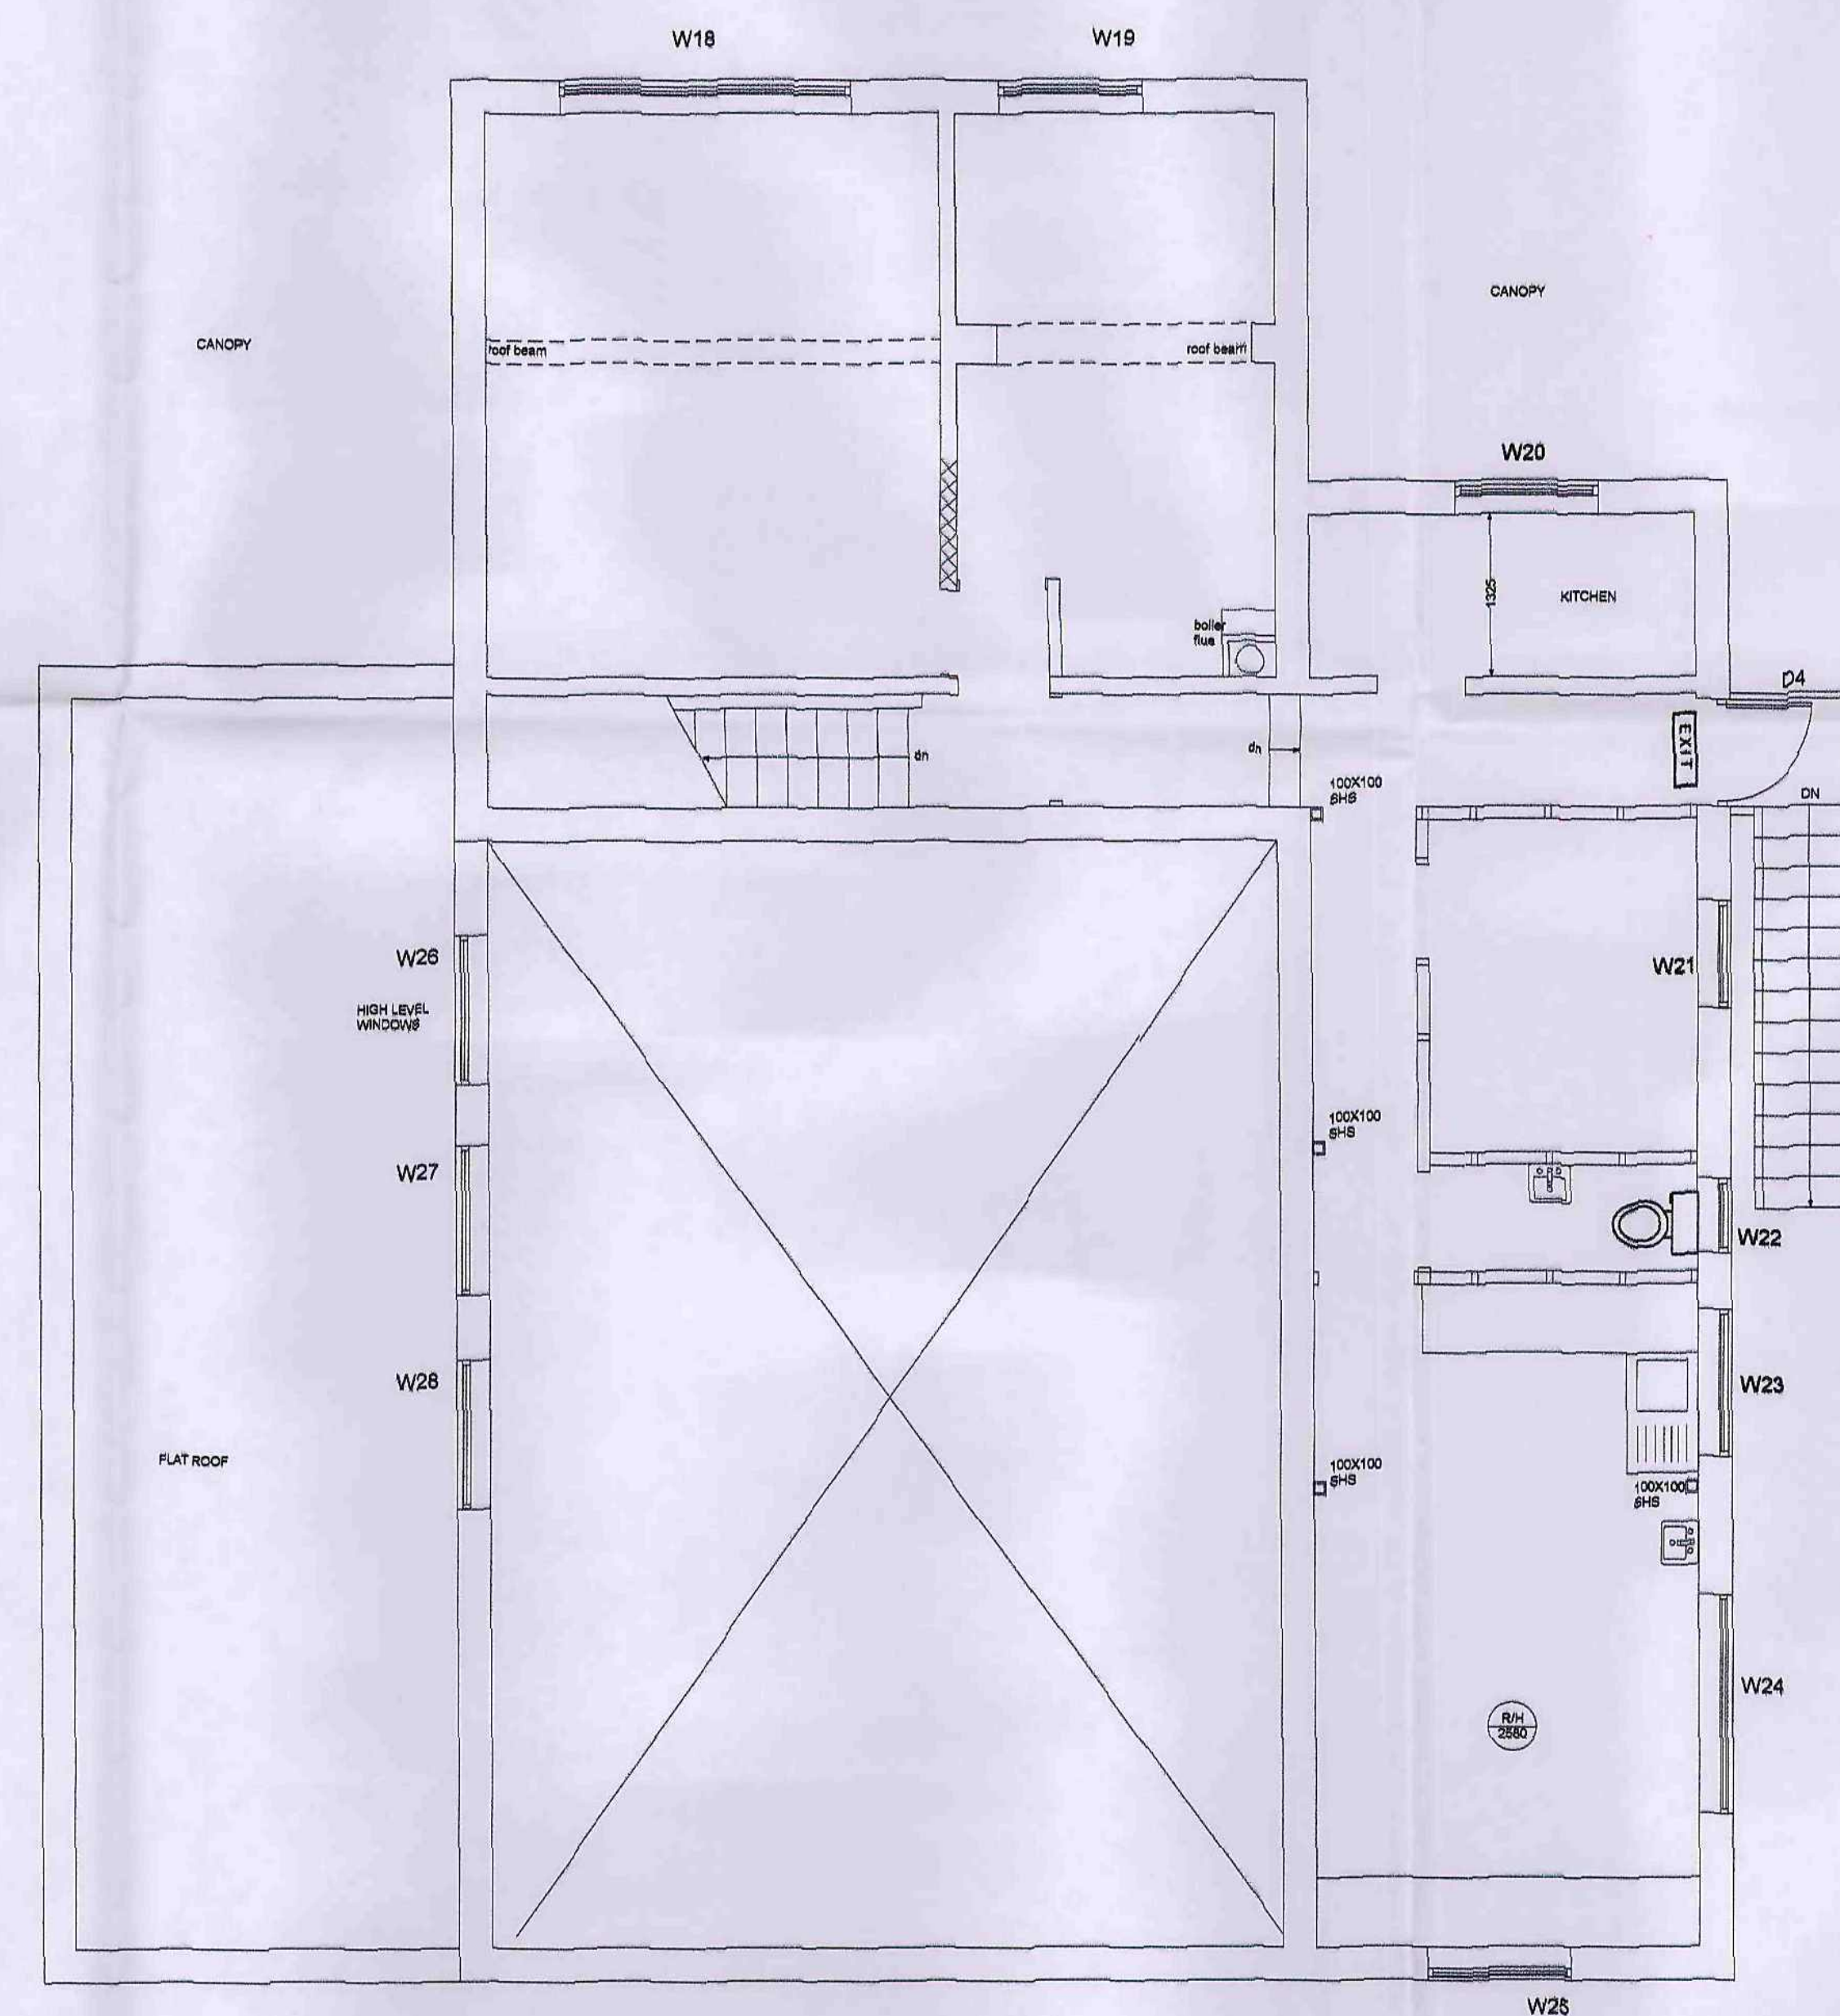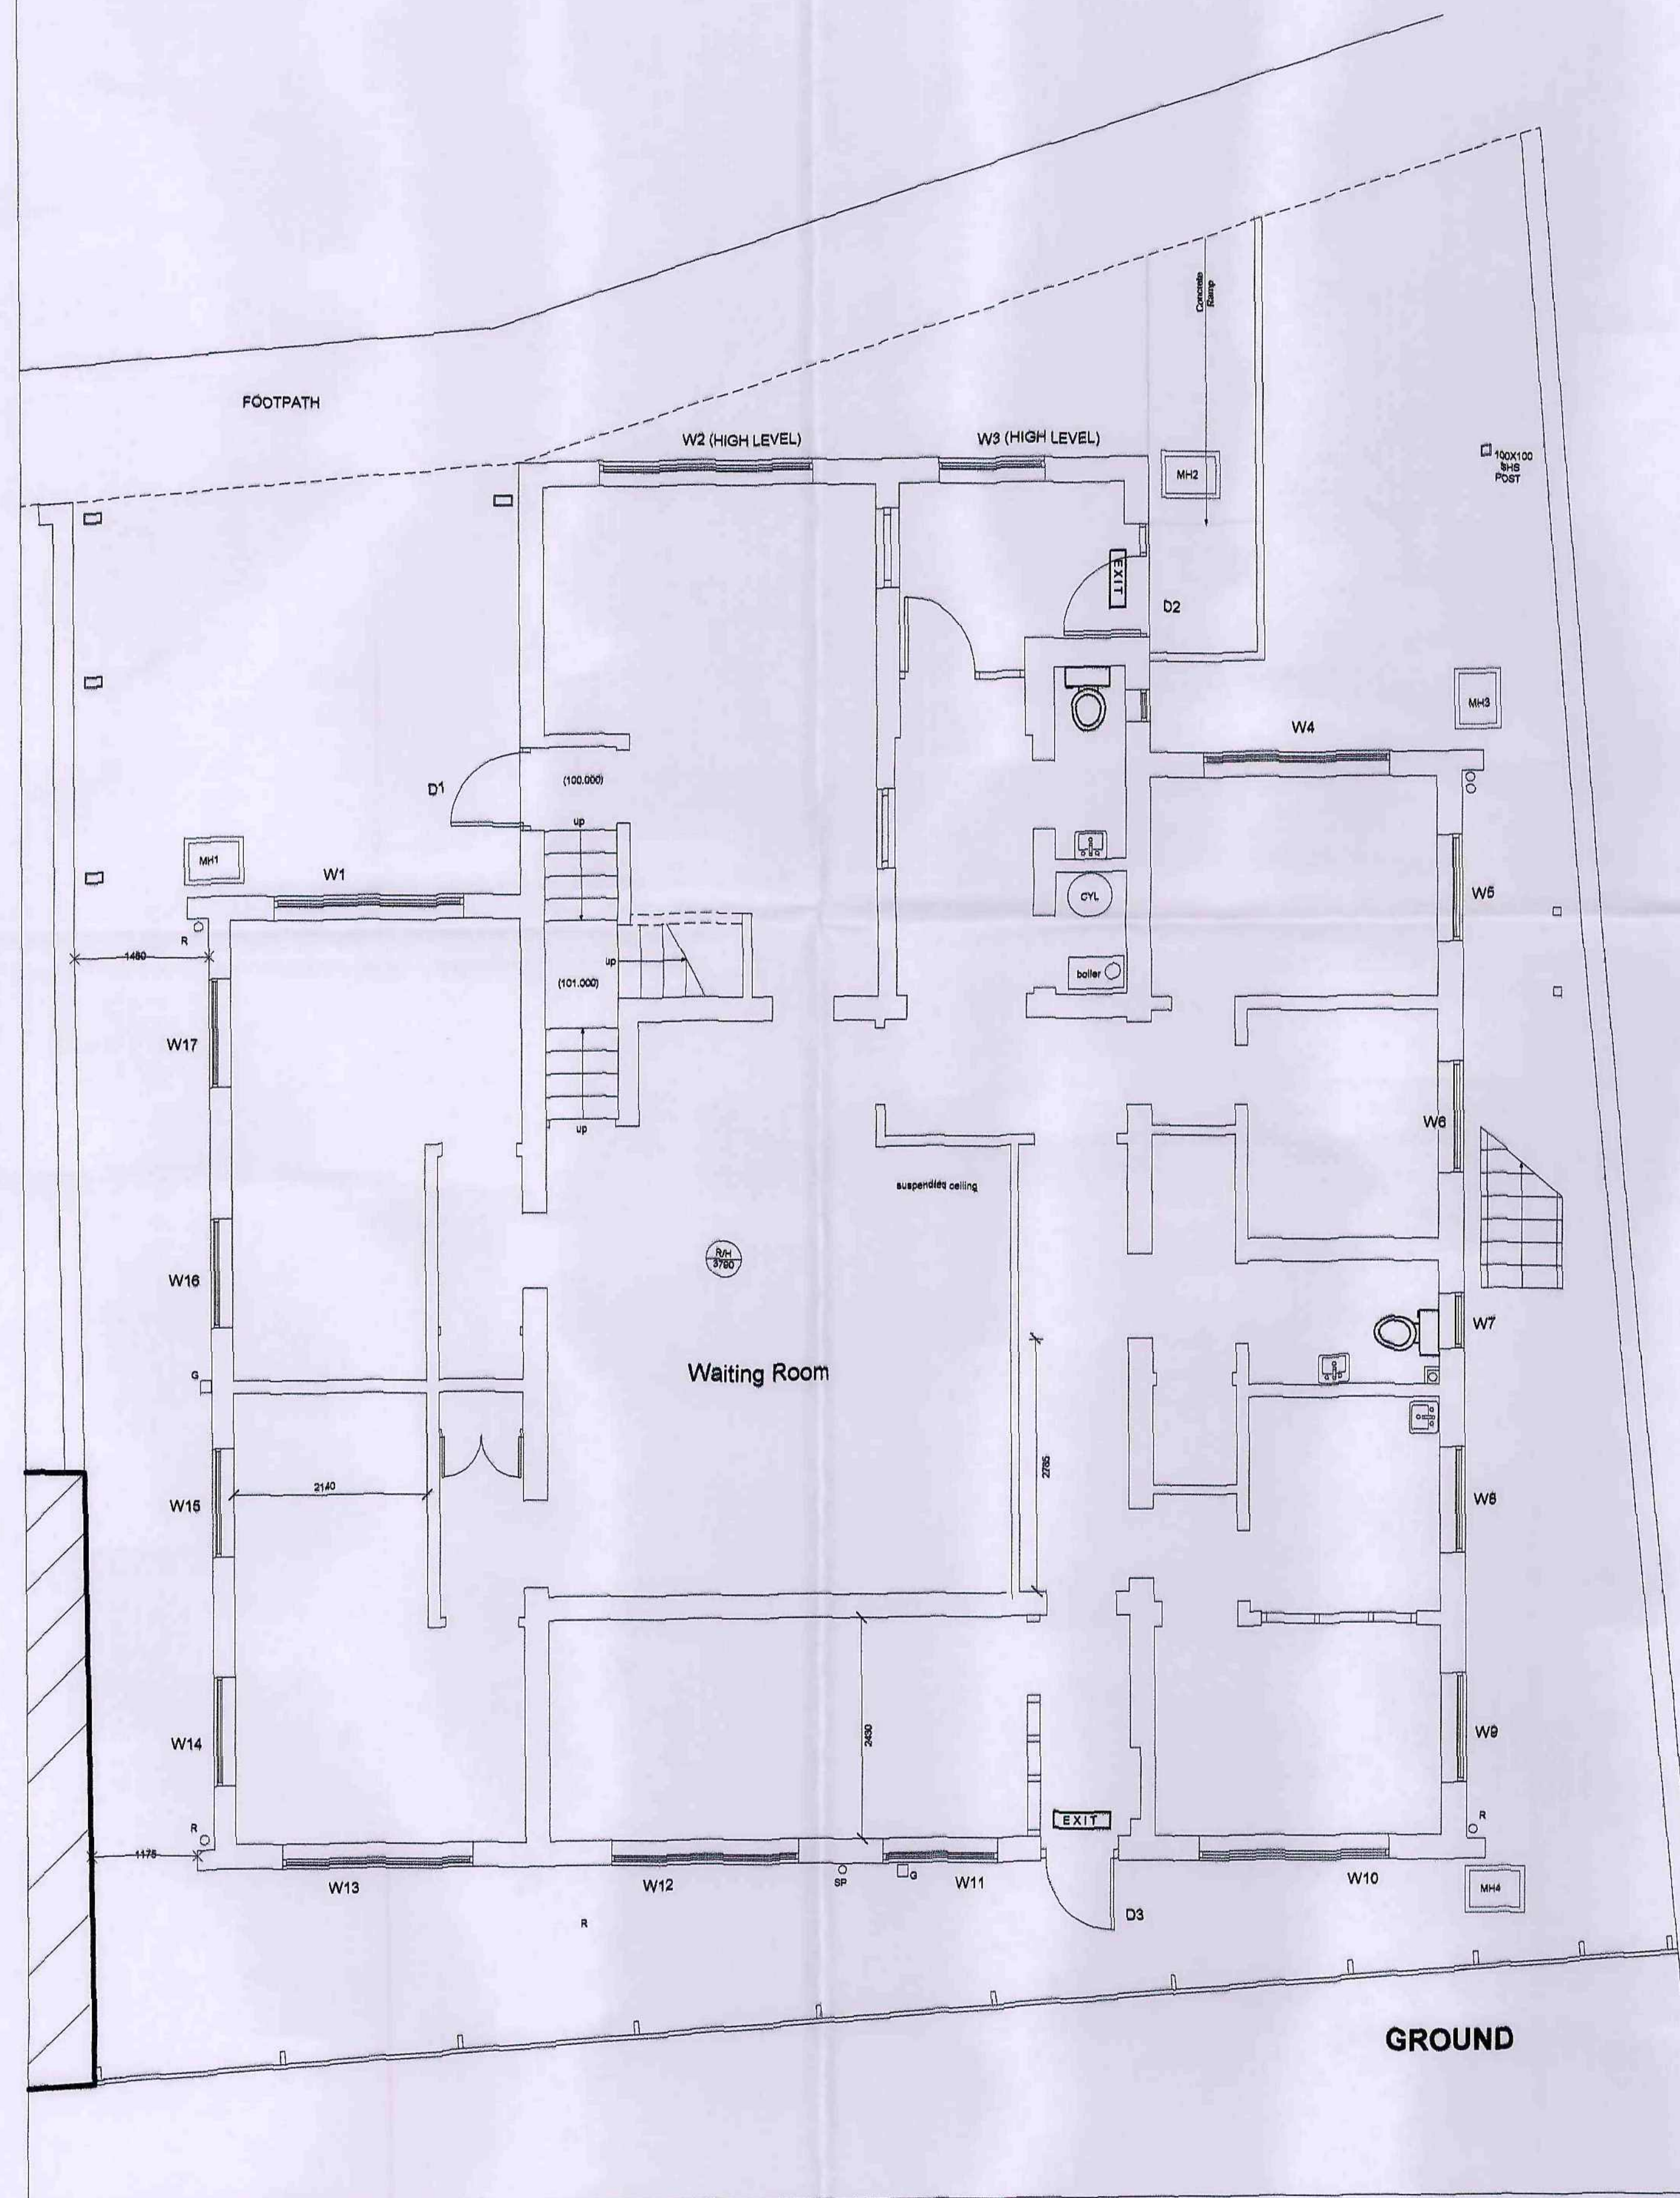

NOTES

notes

No dimensions are scaled from this drawing which is the property of the company. It is not to be used or disclosed in any way except as authorized by the company. The client is responsible for providing architect with correct site location and dimensions. No dimensions are to be taken from drawings relating to the site. Architect will inform site boundaries as known. Dimensions to be carried out by client. Dimensions are valid until all pre planning conditions have been discharged and until a building regulations application has been submitted. Any dimensions shown on drawings are subject to client's approval has been granted will be strictly at clients own risk. Any building works within dm of a neighbouring house's boundary must be carried out at clients own risk. The property or your intentions at least one month before you start work. To an existing party wall requires you to give at least two months notice of your intentions. Consent to carry out work cannot be taken for granted dealing with a dispute should be followed (the party wall act 1960).

IT IS THE RESPONSIBILITY OF THE CONTRACTOR
TO NOTIFY THE ARCHITECT OF ANY DISCREPANCIES
ON THE DRAWING PRIOR TO CONSTRUCTION.

ALL DIMENSIONS TO BE CHECKED ON SITE
IF IN DOUBT ASK!

revisions

title: PLANS (EXISTING)

project: FIRST FLOOR REAR EXTENSION &
RESIDENTIAL CHANGE OF USE
FORMER DOCTORS SURGERY,
KELVIN GROVE
WOMBWELL

for, Beecroft Estates
scale 1:50 at A1/ 1:100 at A3
job no 1:12:0278
drawing no 01

Andrew Bailey Chartered Architect
BA (HONS) Dip ARCH RIBA
Glandovee House
85 Lyndell Road
Wombourne
Barnley
T. 01228 753250 / 07879 442870
E. AA@ARCHITECTS@STCONNIECT.COM
W. WWW.AKBARCHITECTS.COM

akb