
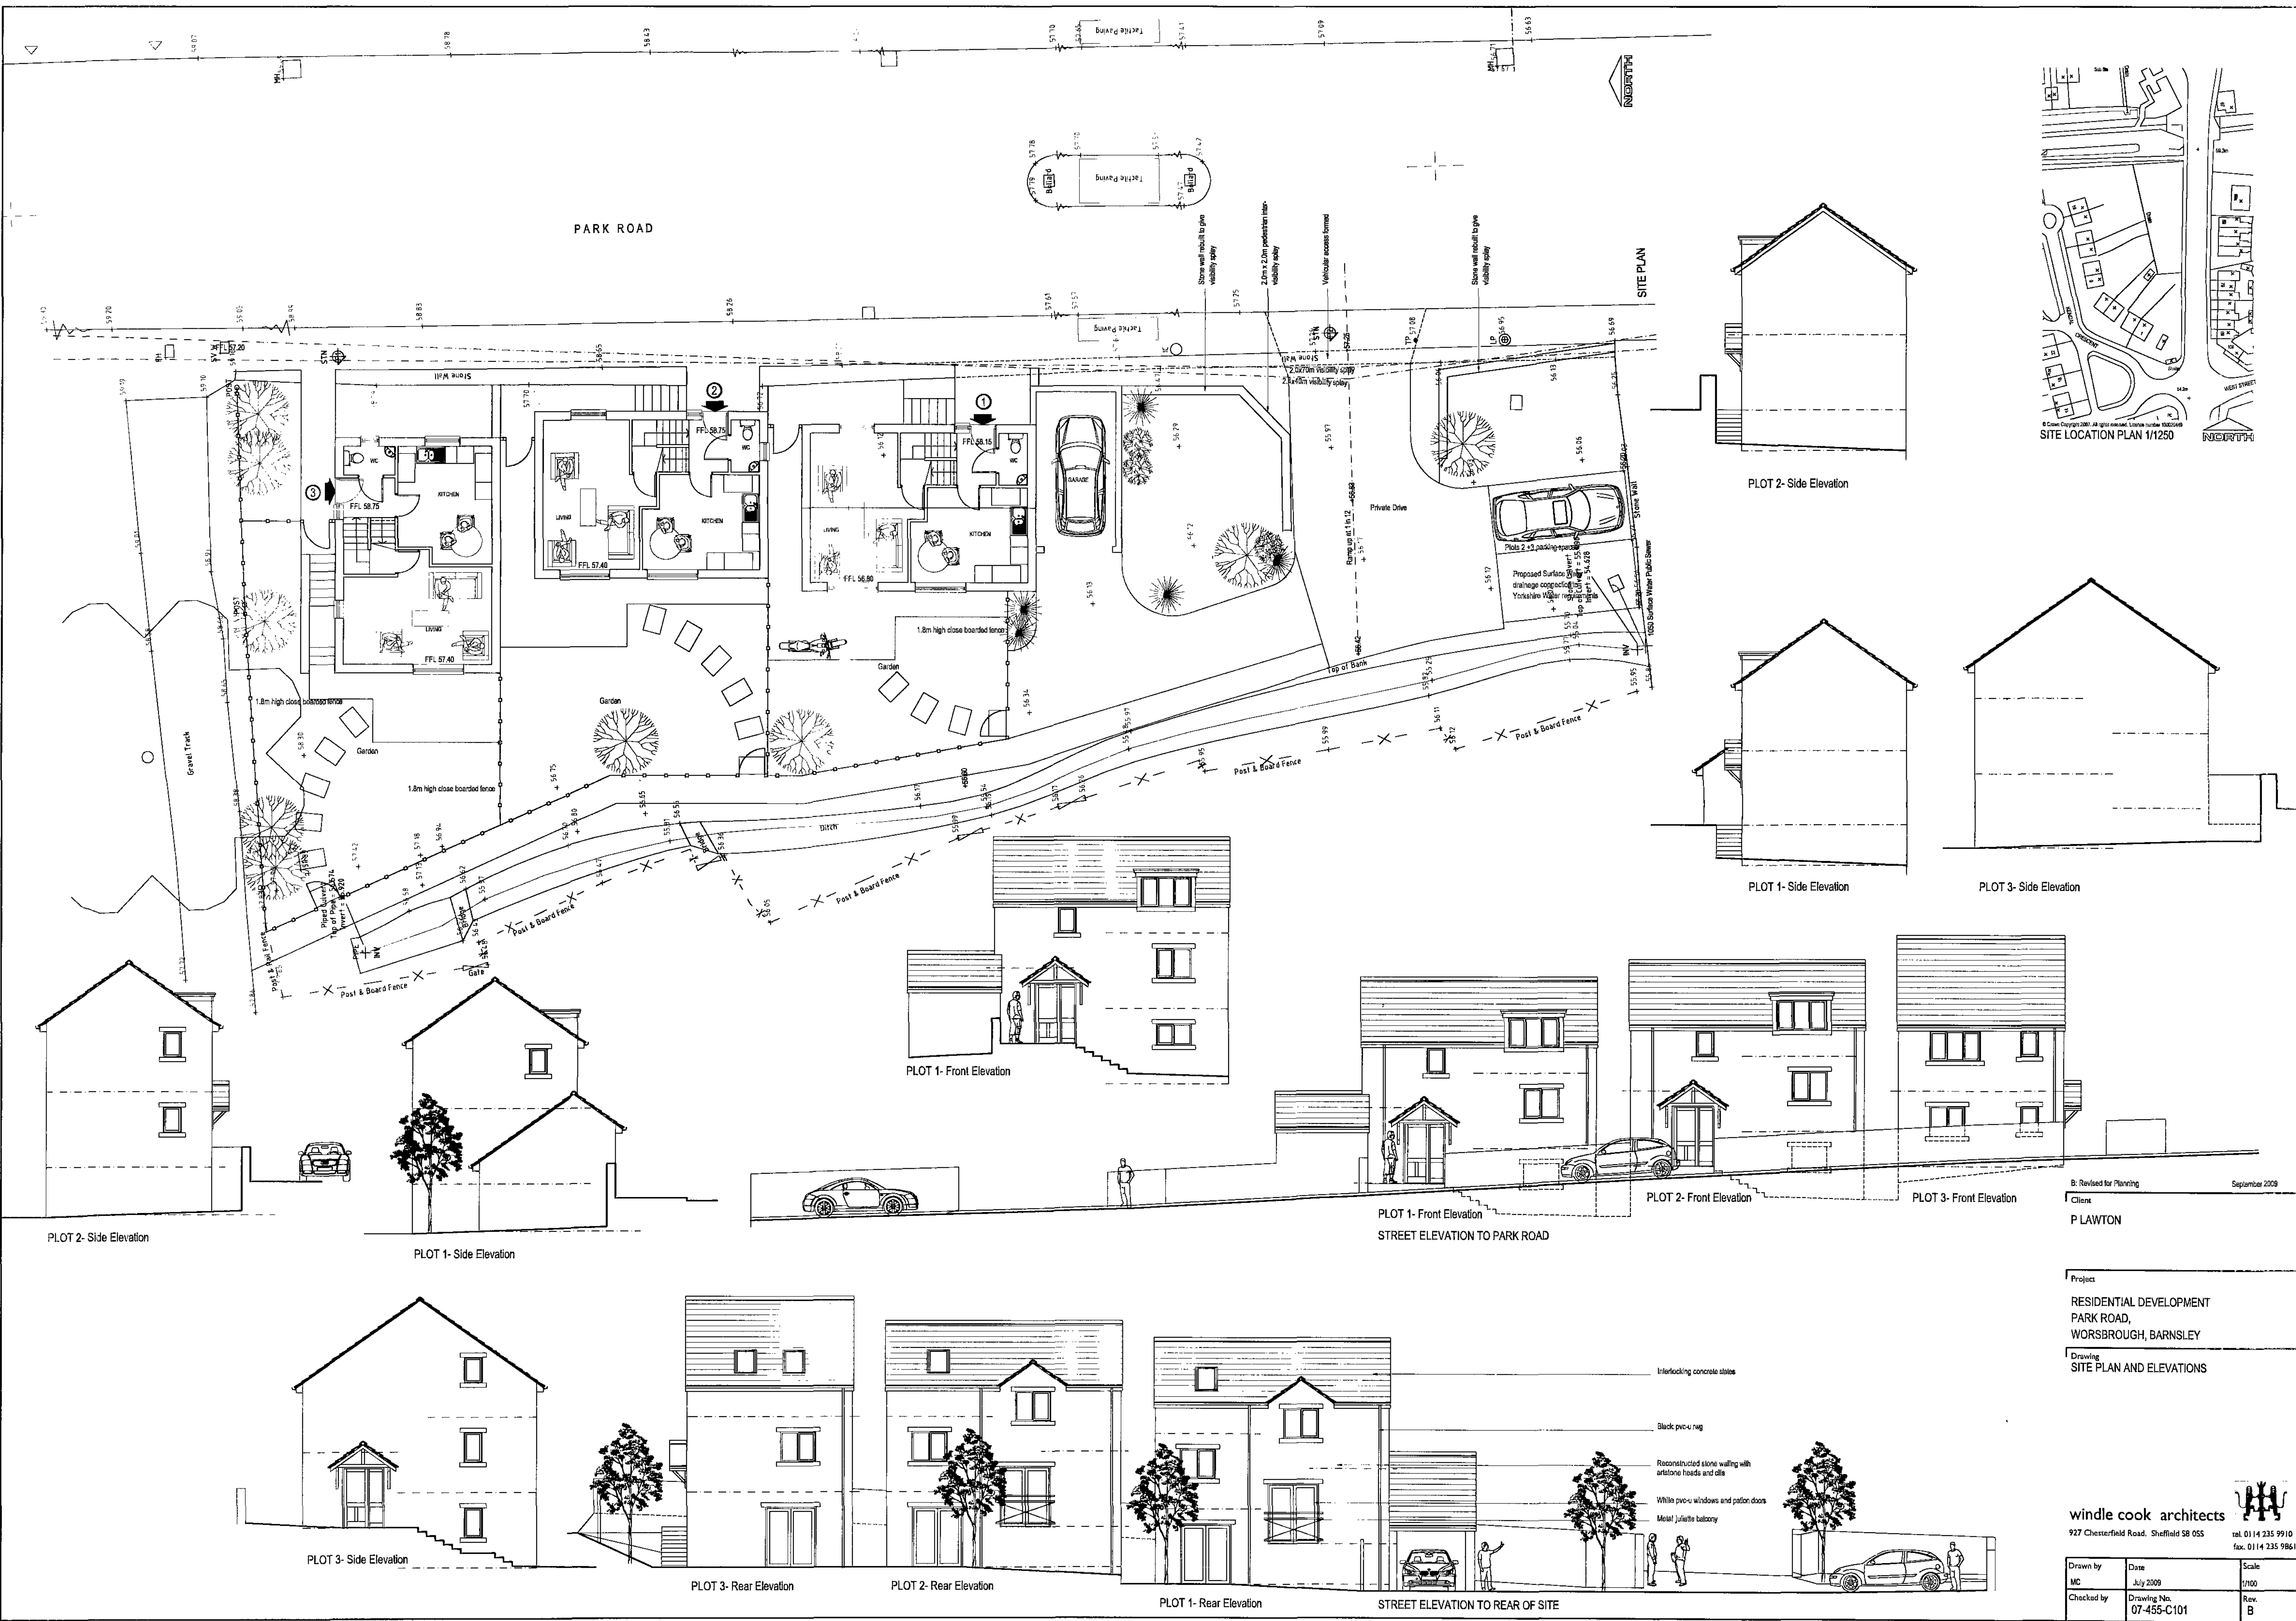


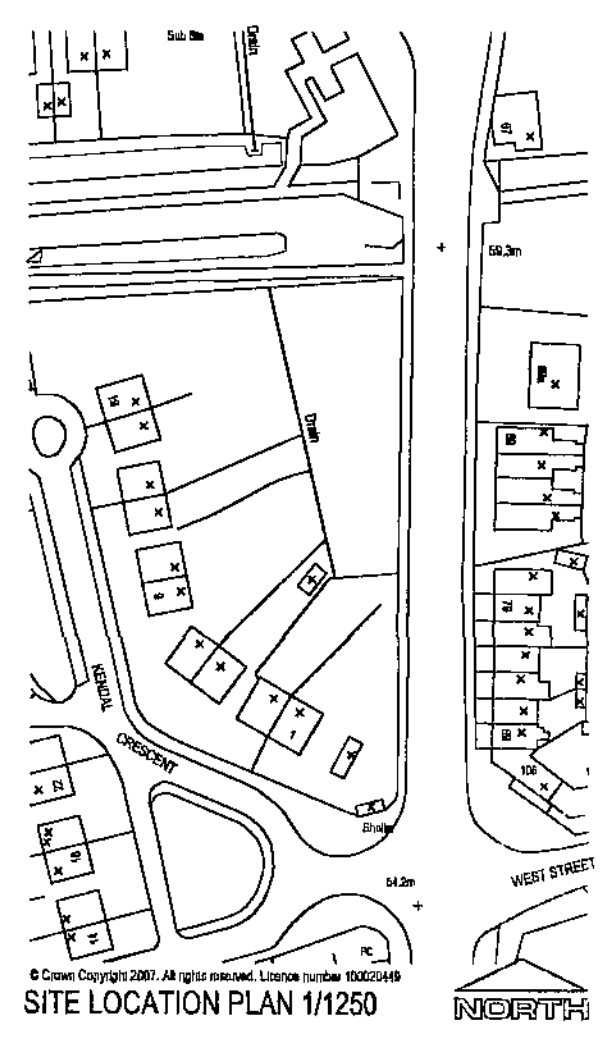

B: Revised for Planning
September 2009
Client
P LAWTON

Project
**RESIDENTIAL DEVELOPMENT
PARK ROAD,
WORSBROUGH, BARNSELEY**
Drawing
SITE PLAN AND ELEVATIONS

windle cook architects

927 Chesterfield Road, Sheffield S8 0SS
tel. 0114 235 9910
fax. 0114 235 9861

Drawn by MC	Date July 2009	Scale 1/100
Checked by	Drawing No. 07-455-C101	Rev. B