



1) This drawing and the design and details depicted thereon are the copyright of Peter Dimberline Chartered Architect.
2) All dimensions on this drawing are to be checked by the Contractor and any discrepancies are to be reported to the Architect.
3) Do not scale critical dimensions off this drawing.
4) Contractor to ensure that all Health & Safety requirements (CDM Regulations) in relation to this project will be complied with.


proposed dwelling elevations at 1:100

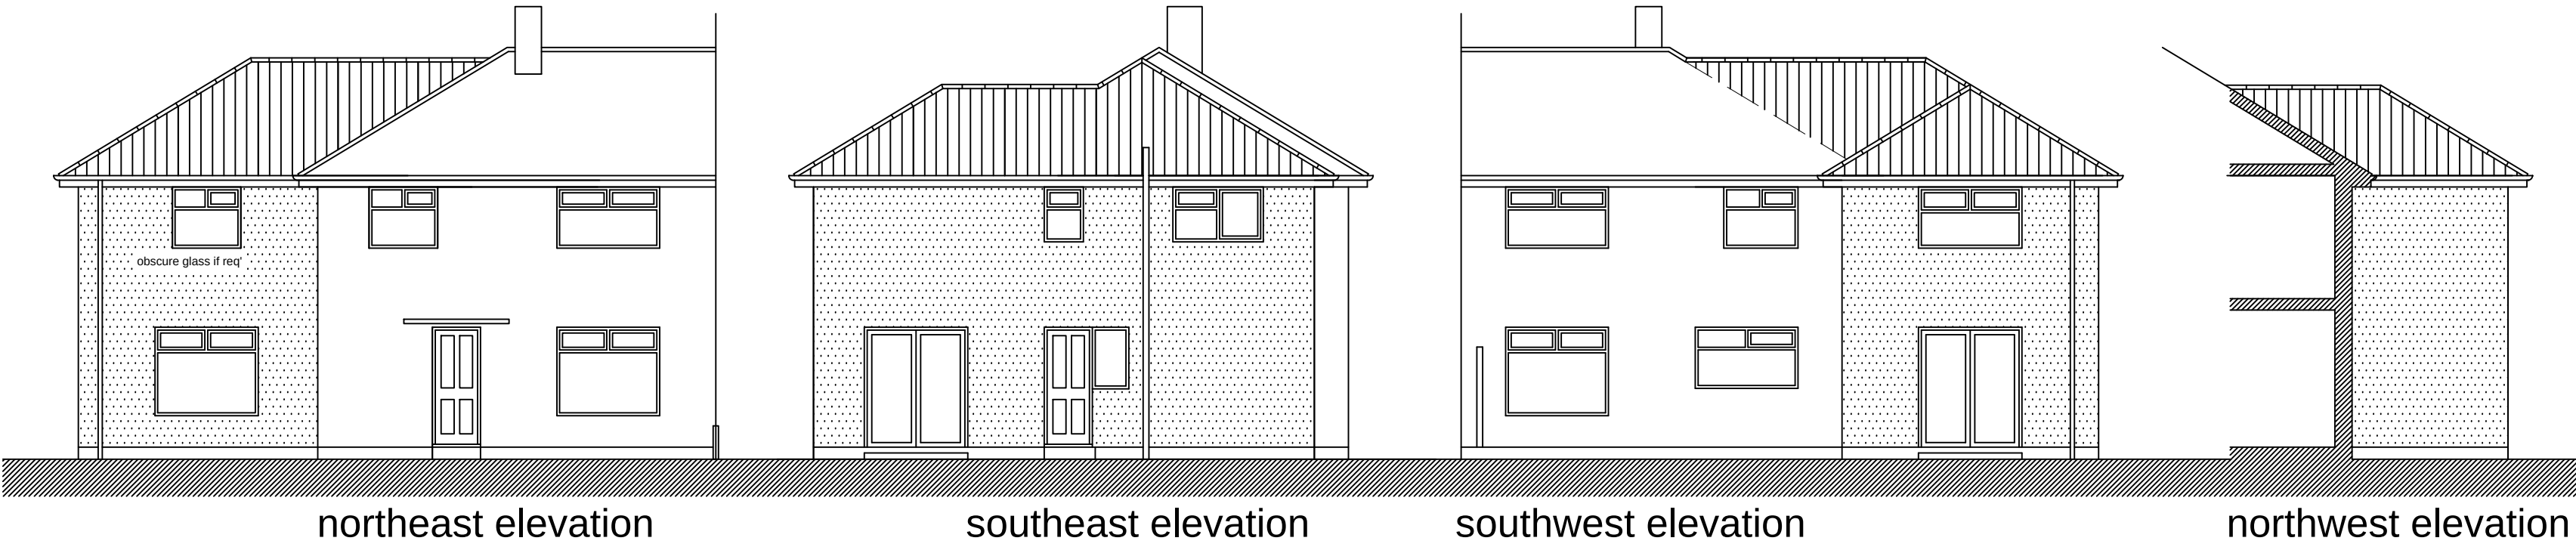


existing dwelling details at 1:100

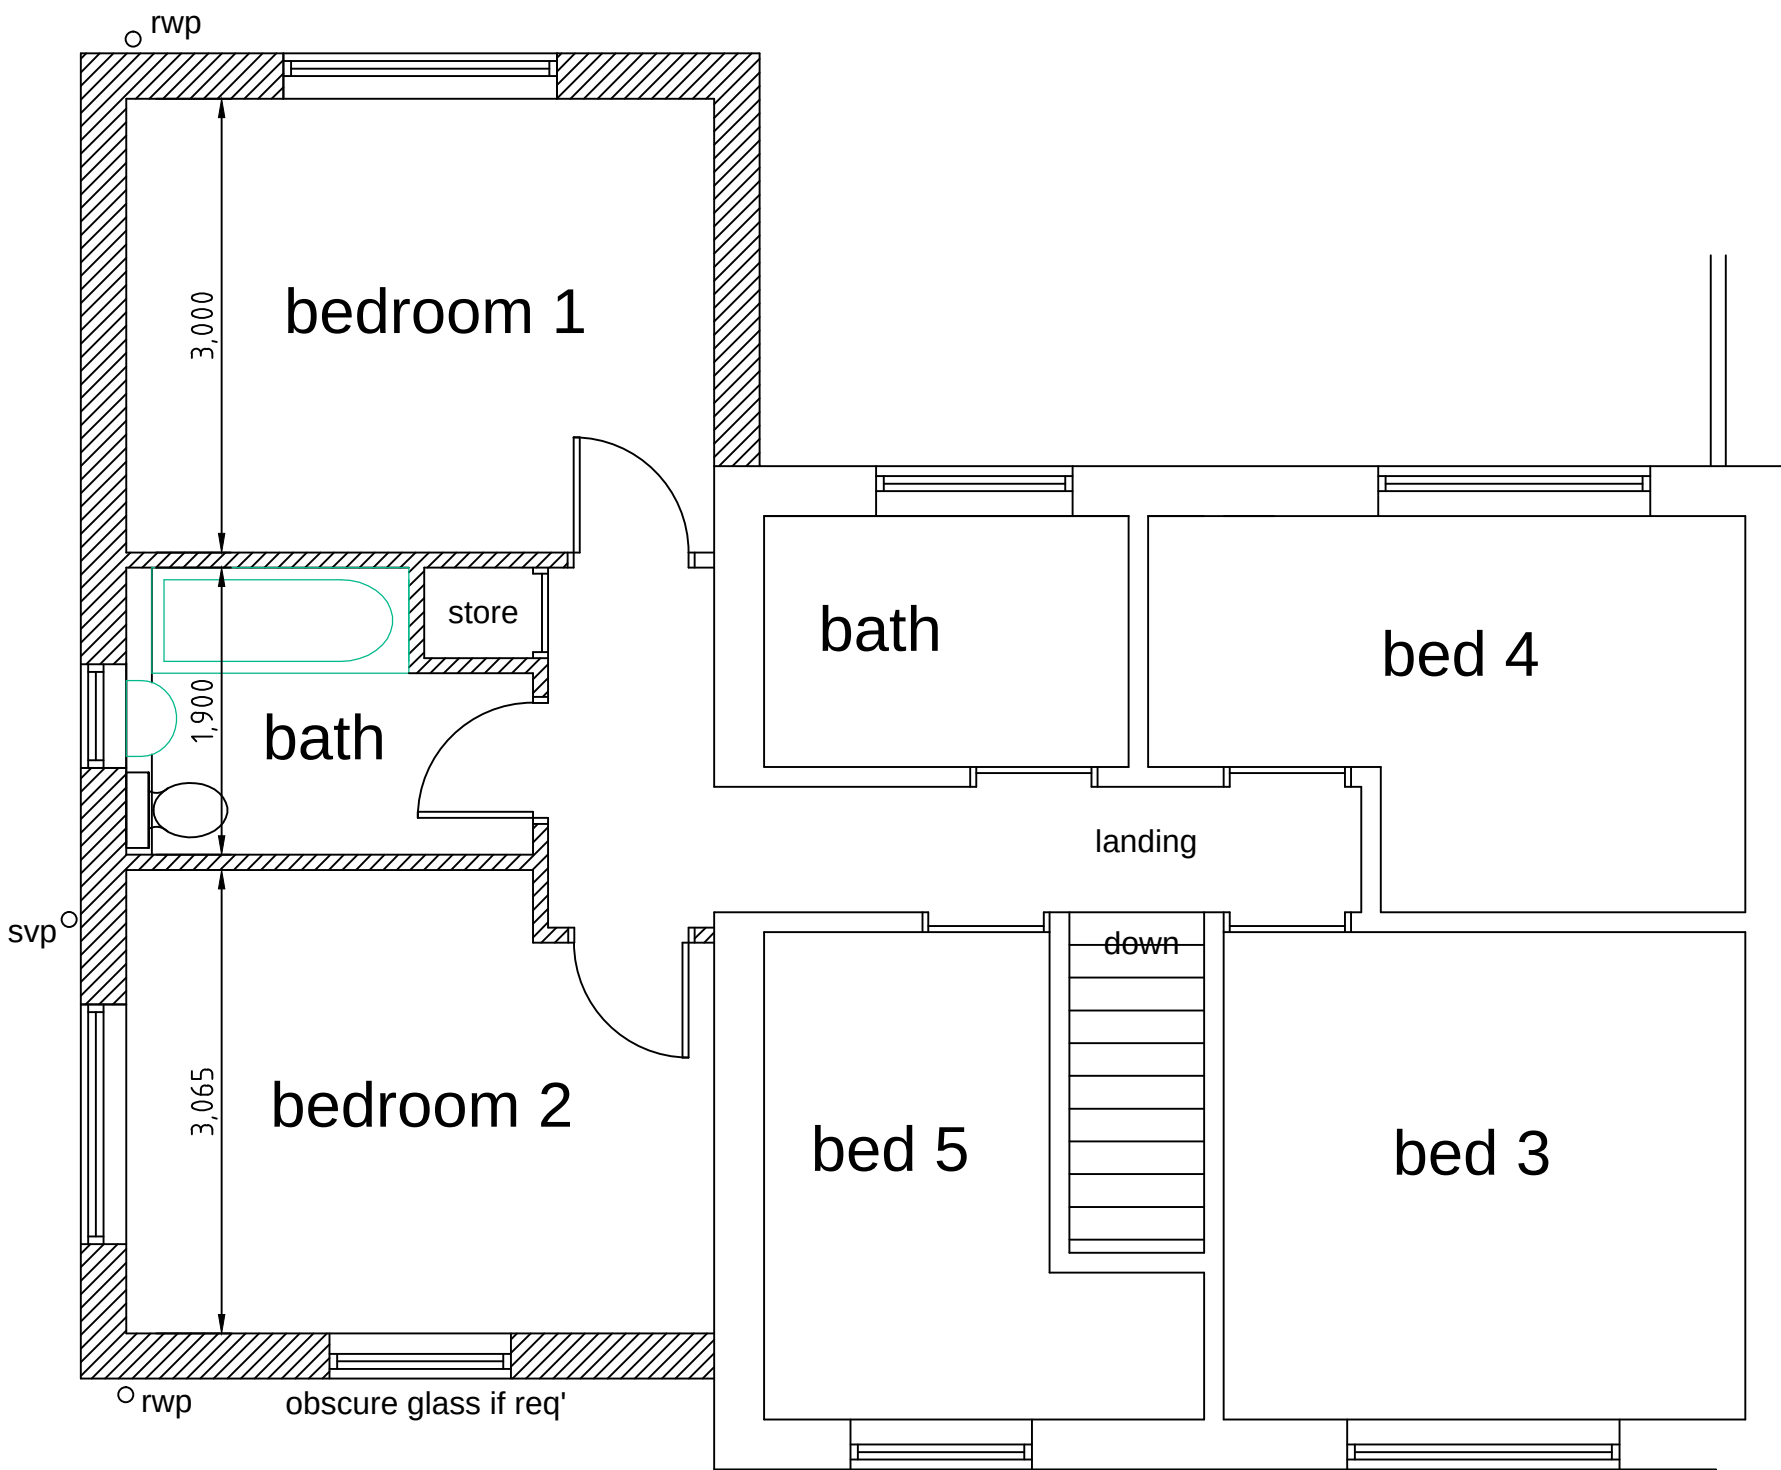


proposed first floor layout at 1:50

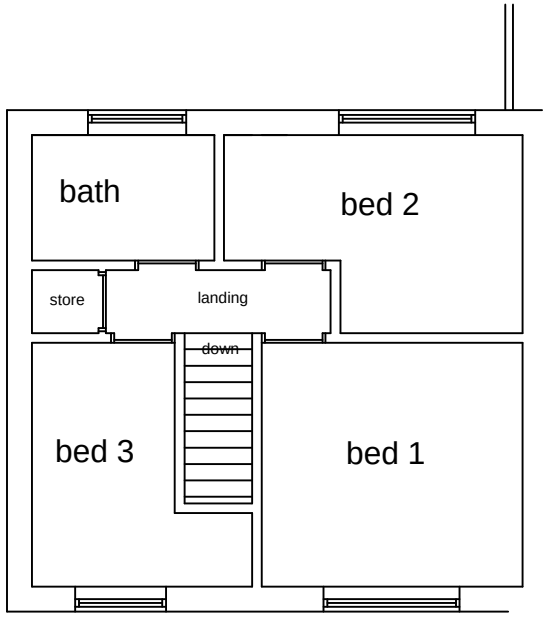


first floor layout

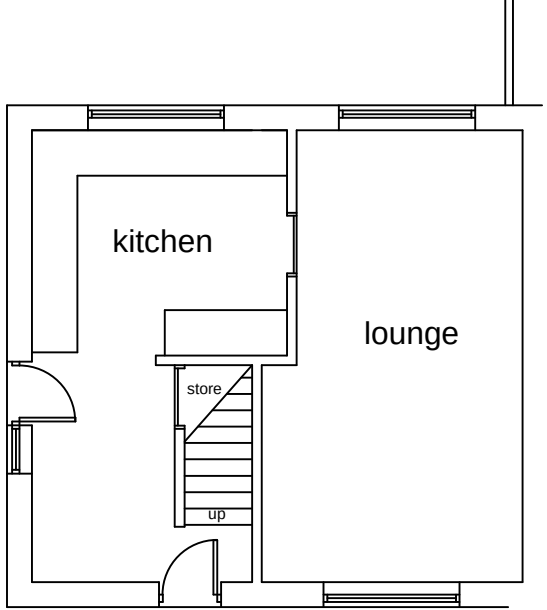

ground floor layout

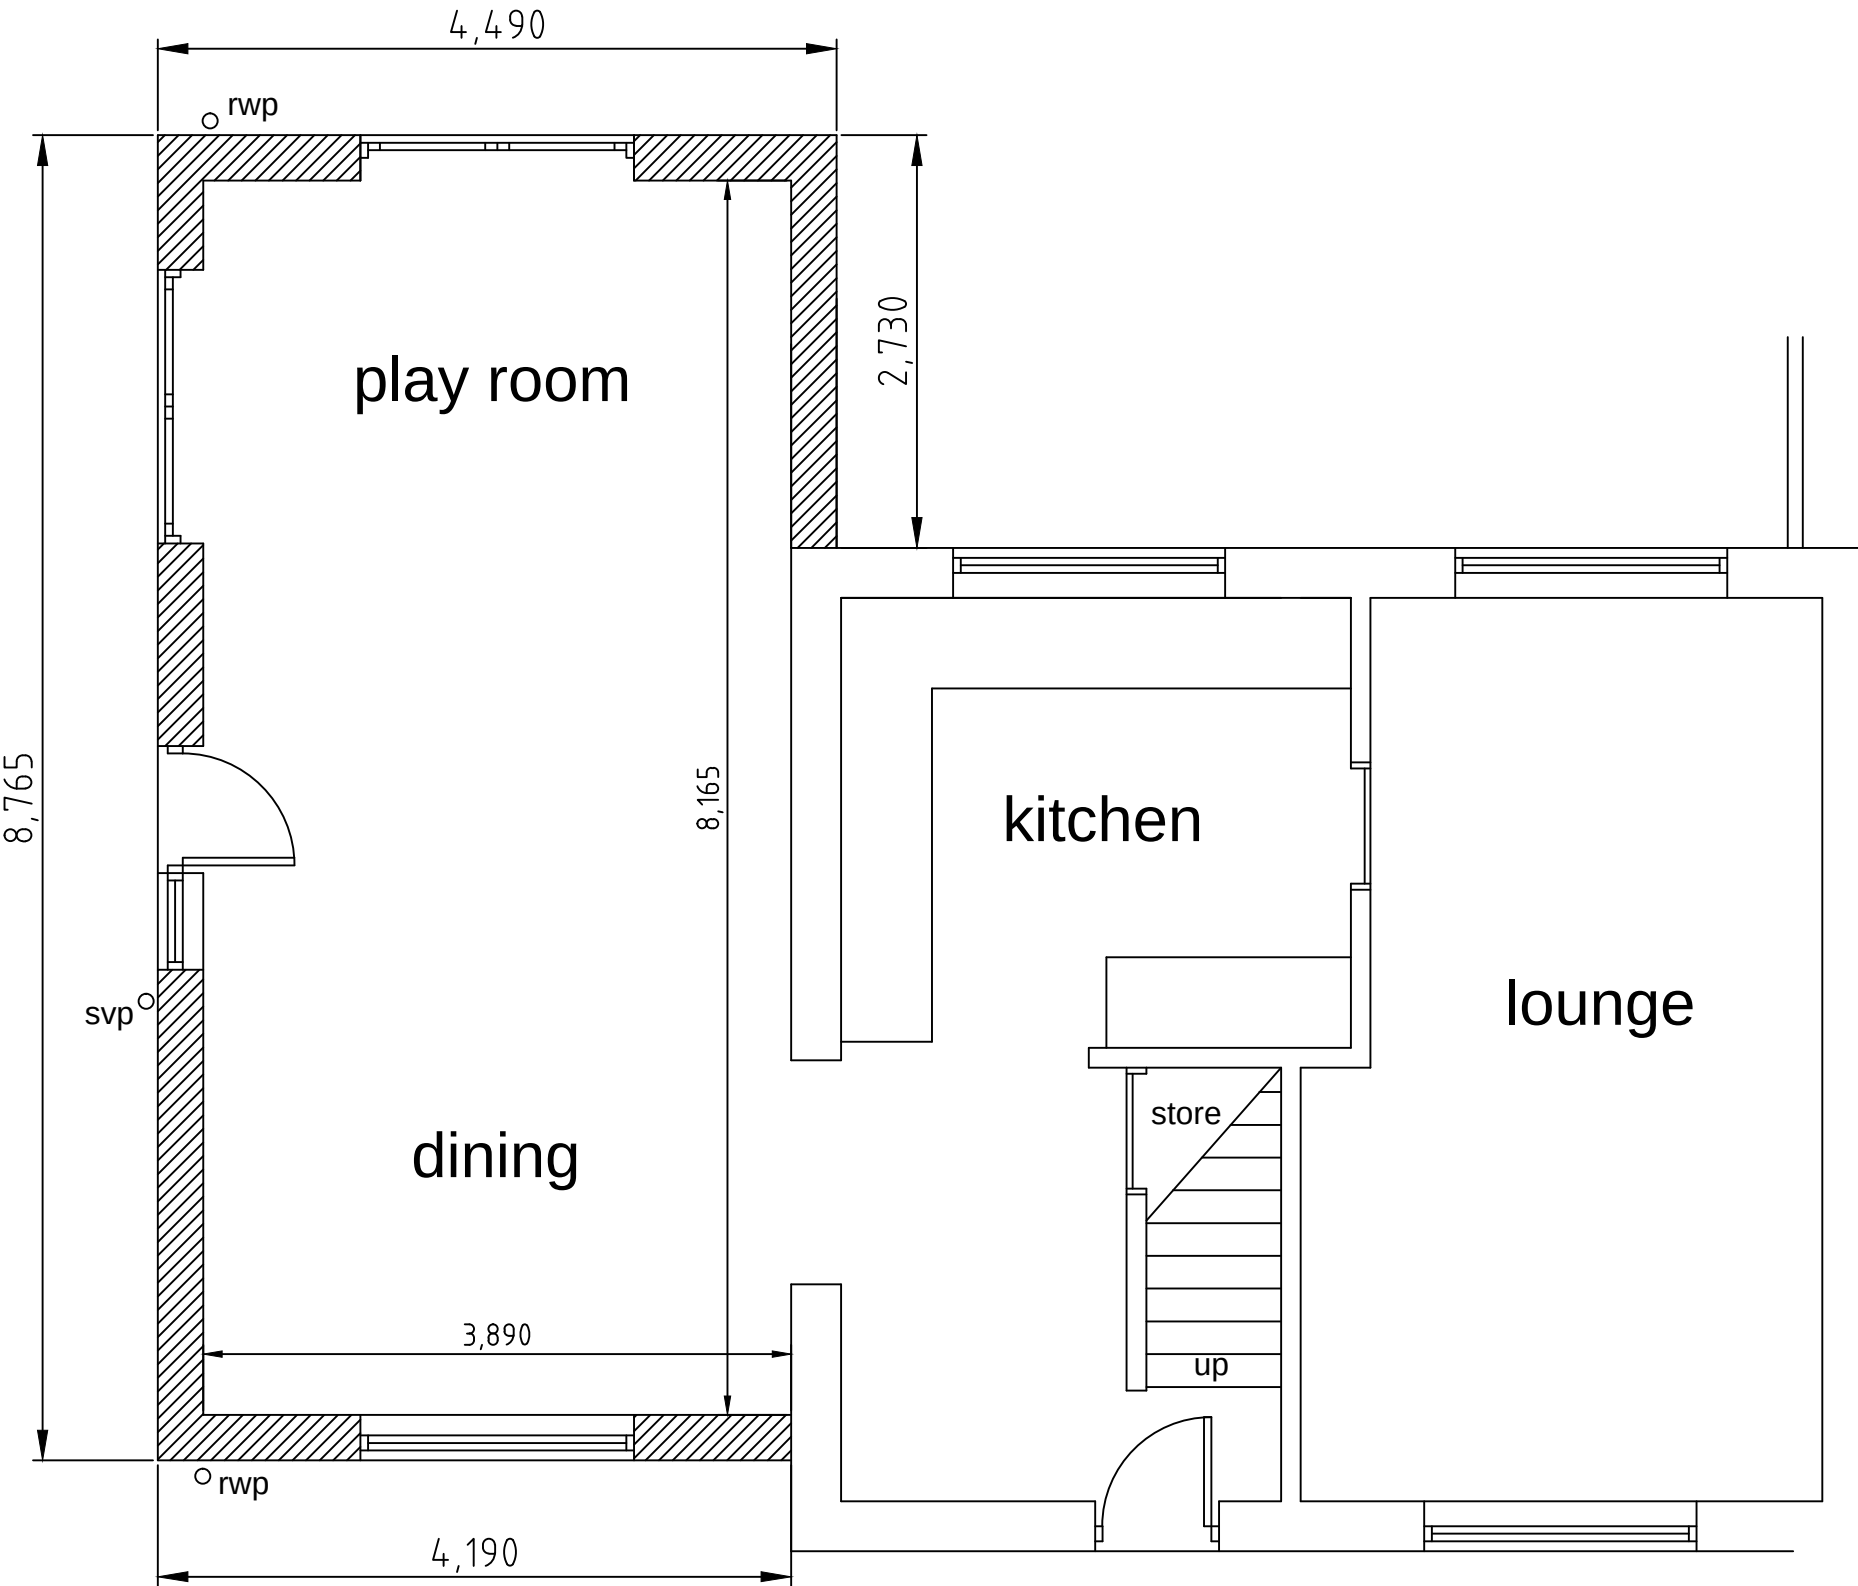

proposed ground floor layout at 1:50

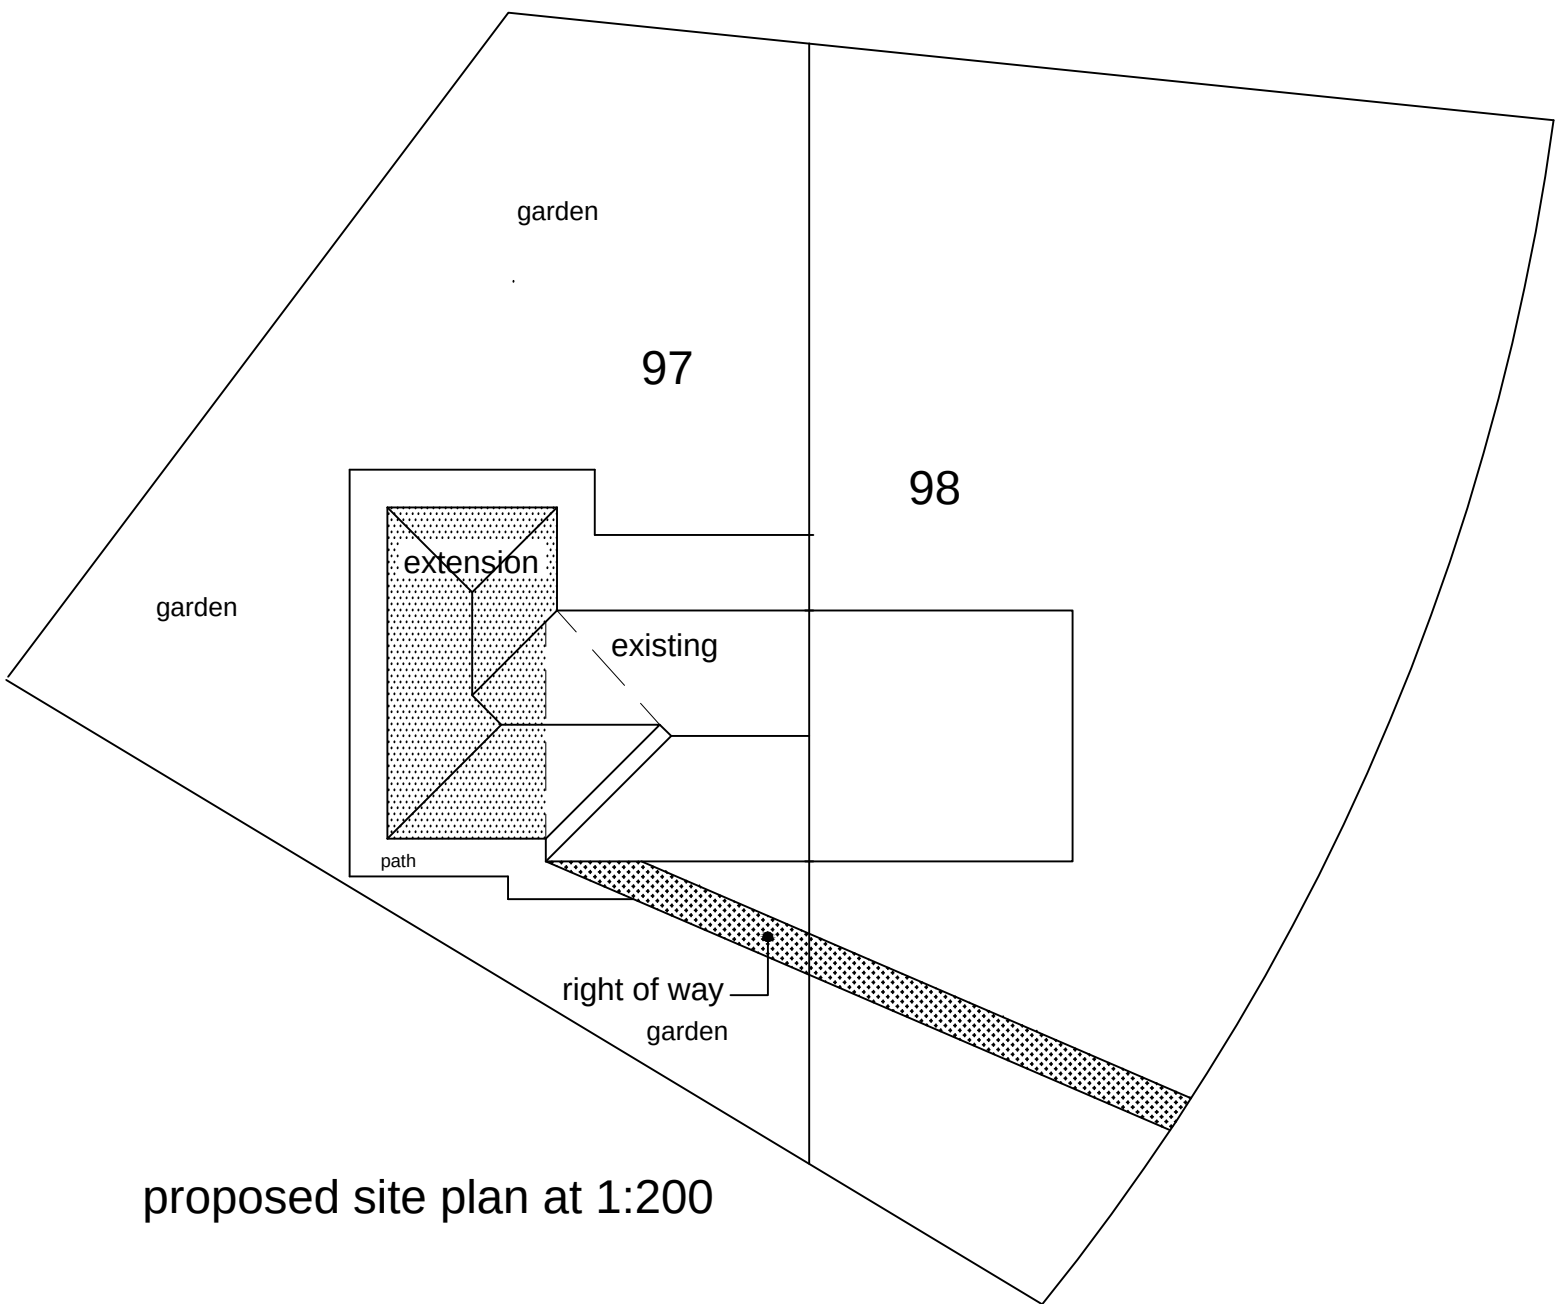

proposed site plan at 1:200

A Pitched roof added at request of planning dept'

REVISIONS

PETER DIMBERLINE Dip Arch, RIBA CHARTERED ARCHITECT	
2 TIPSEY COURT, STAINCROSS BARNSELY, S75 6FZ	
tel/fax (01226) 390947 email: pdimberline@tiscali.co.uk	
CLIENT Mr D Winter	
PROJECT Proposed two storey side extension to existing dwelling	
LOCATION 97 Queen's Drive, Shafon, Barnsley S72 8PB	
DRAWING Planning application details	
SCALE5 1:50,1:100 and 1:200 at A1	DATE April '16
DRWG No. 2016/11/01	DRAWN BY PD
REV A.	