
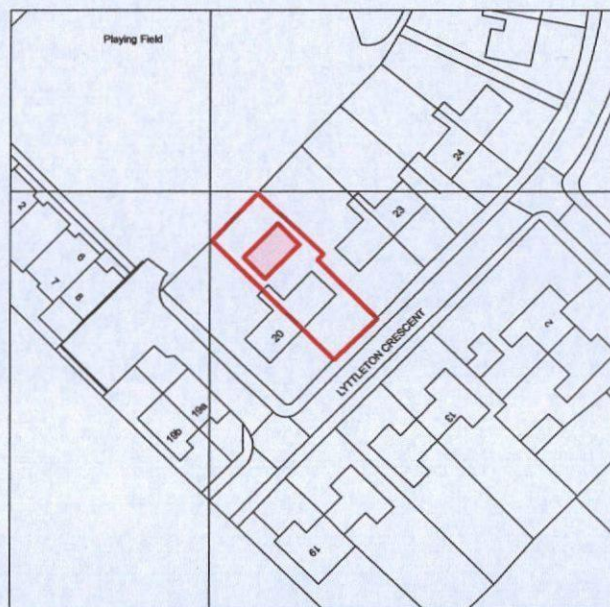


N

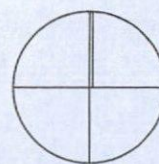

0.

Ground Floor (20)

1:1250

Alan Robinson
Chartered Architect BA Dip Arch RIBA, BSc (Hons)PM
2 Gawber Road, Barnsley S75 2AF
Tel/Fax 01226 286066 Mob 07947808933

Client **Mr J Donnachie**


Project: **Proposed Annex to 21 Lyttleton Crescent,
Cubley**

Drawing Name

Site Plan

Drawing Scale: 1/1250

Rev: #Rev:

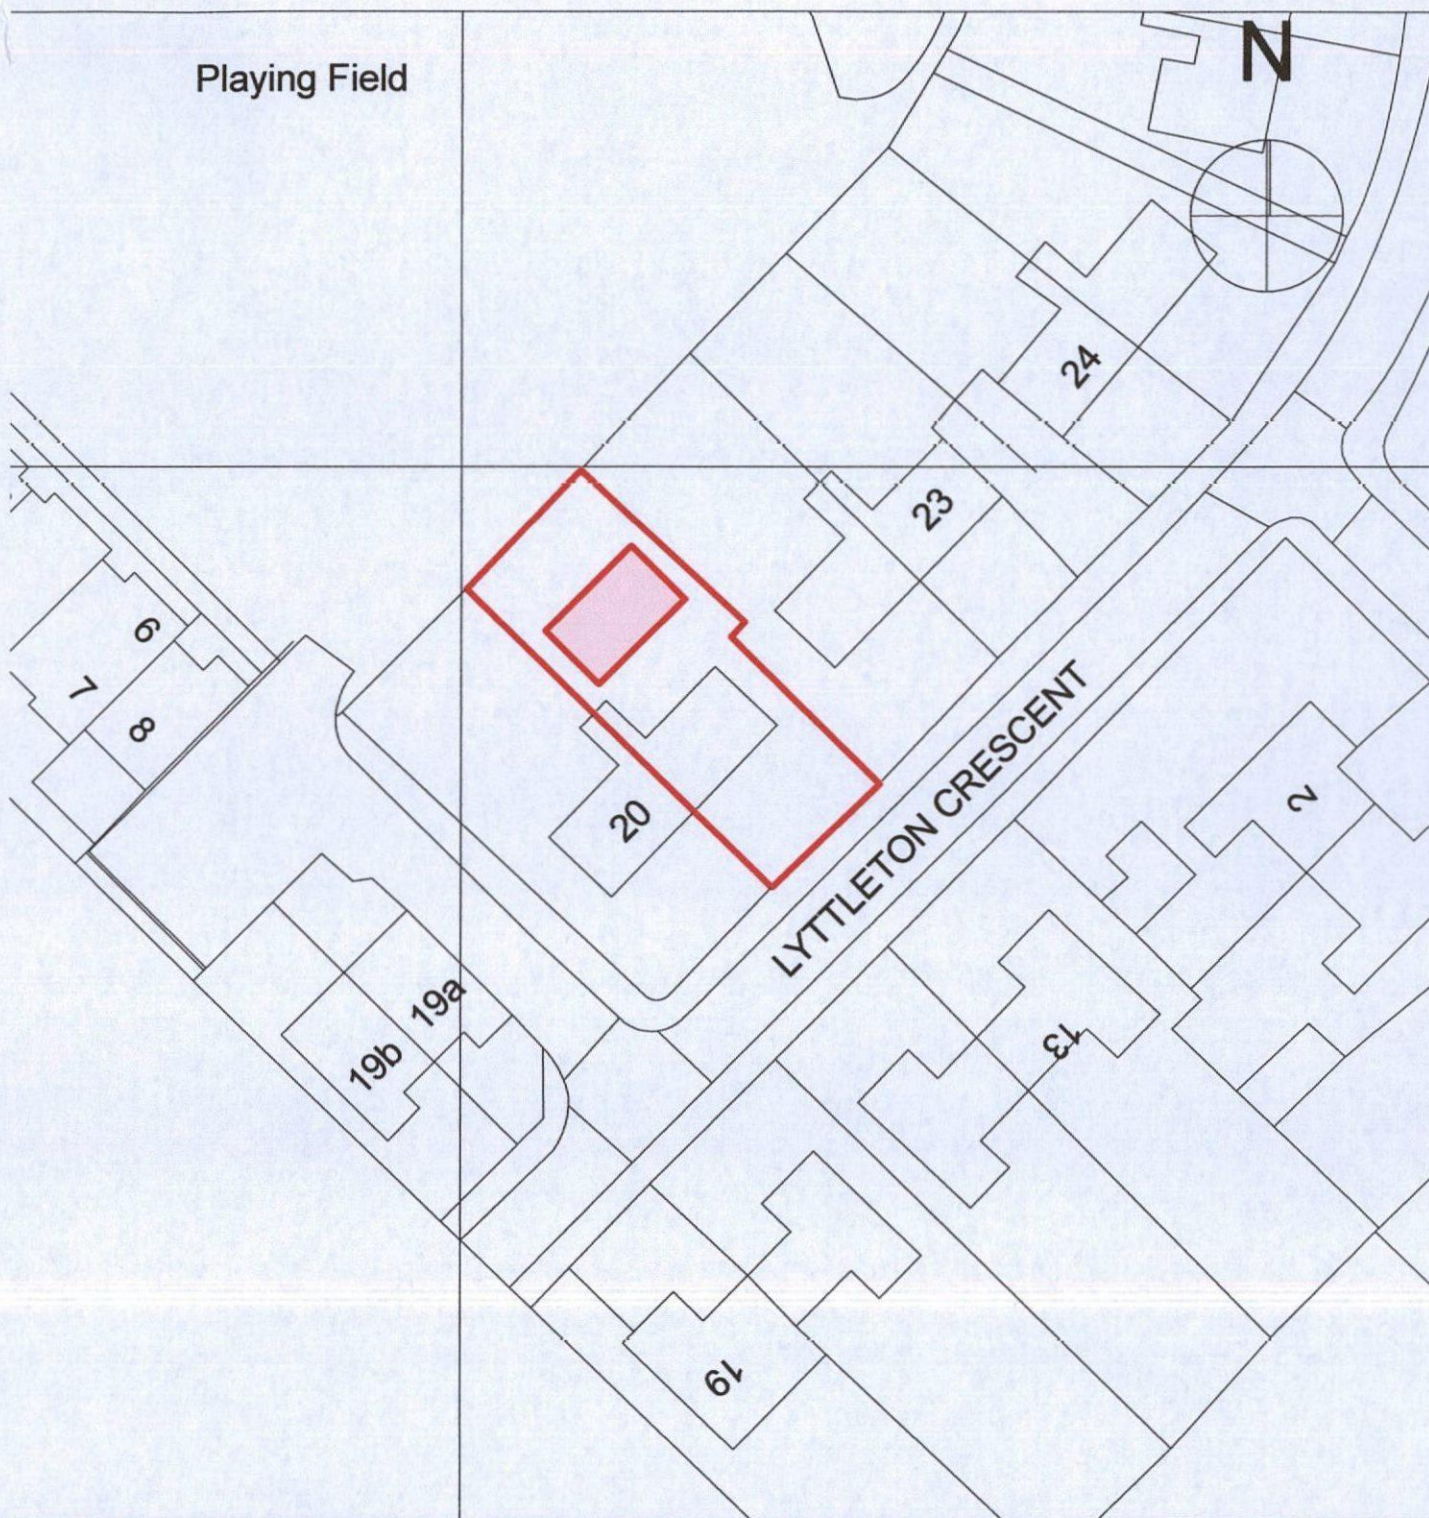

0.

Ground Floor (21)

1:500

Alan Robinson
Chartered Architect BA Dip Arch RIBA, BSc (Hons)PM
2 Gawber Road, Barnsley S75 2AF
Tel/Fax 01226 286066 Mob 07947808933

Drawing Name

Site Plan

Client **Mr J Donnachie**

Drawing Scale: 1/500

Project: **Proposed Annex to 21 Lyttleton Crescent,
Cubley**

Rev: #Rev: