



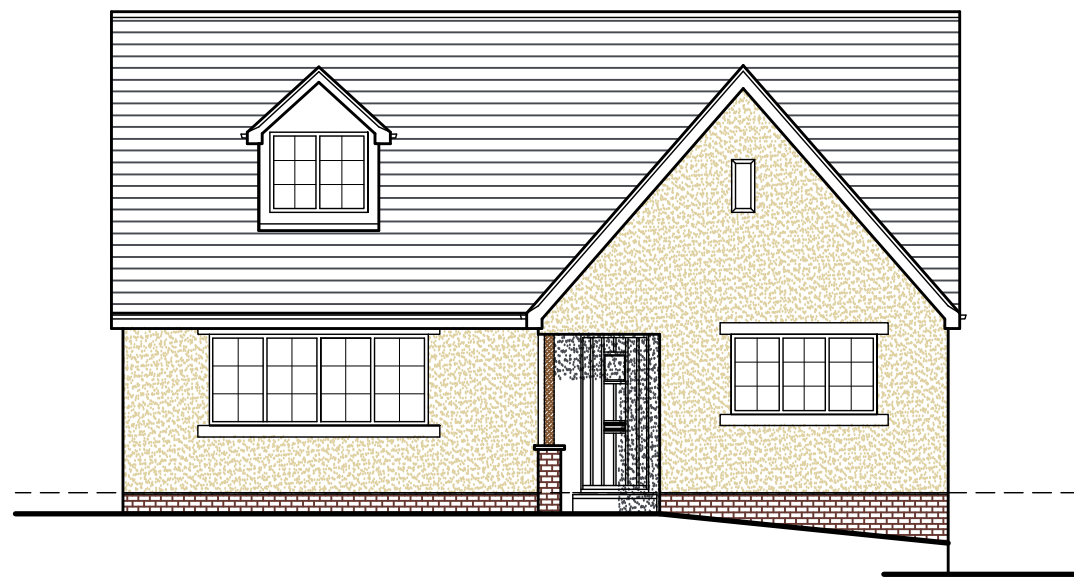


PROPOSED FRONT ELEVATION
SCALE 1:100

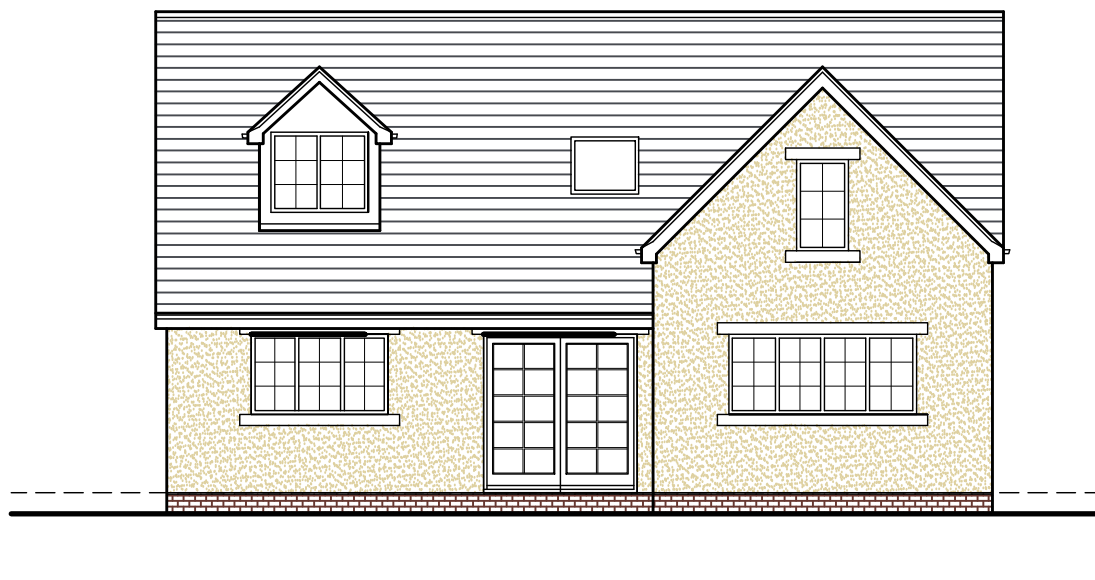

PROPOSED REAR ELEVATION
SCALE 1:100



PROPOSED SIDE ELEVATION
SCALE 1:100

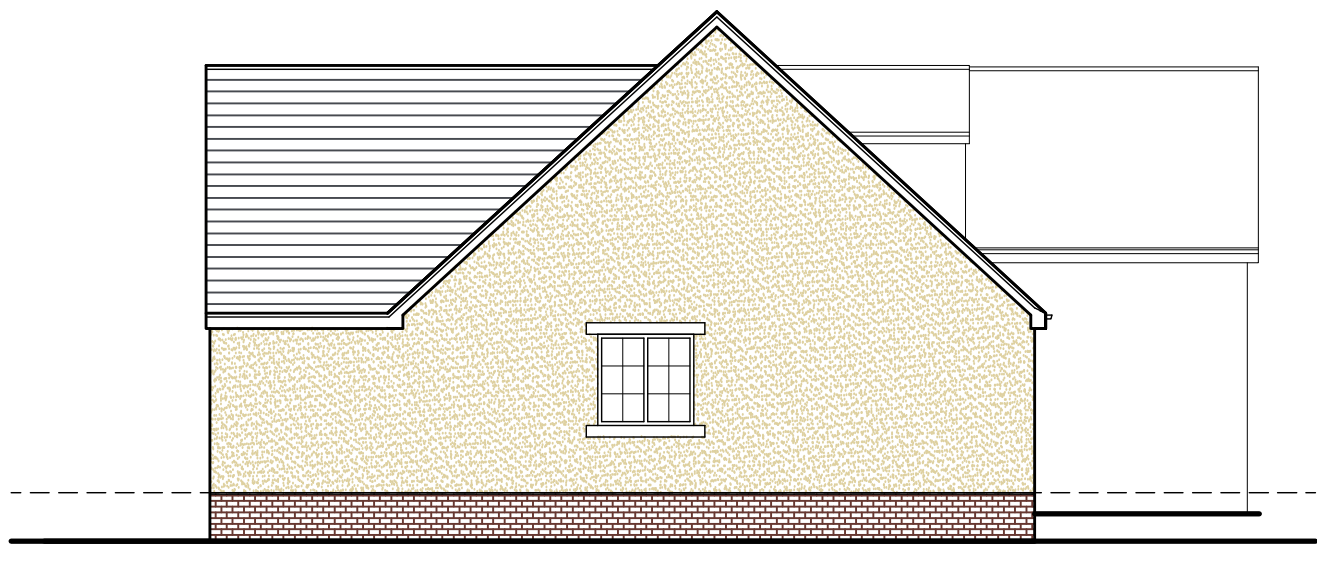


PROPOSED SIDE ELEVATION
SCALE 1:100




EXISTING FRONT ELEVATION
SCALE 1:100




EXISTING REAR ELEVATION
SCALE 1:100

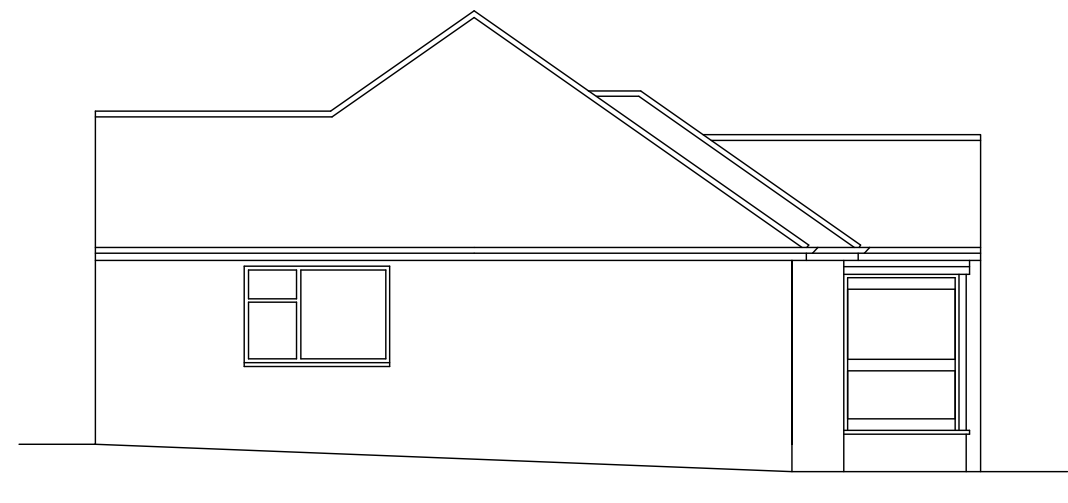


EXISTING SIDE ELEVATION
SCALE 1:100

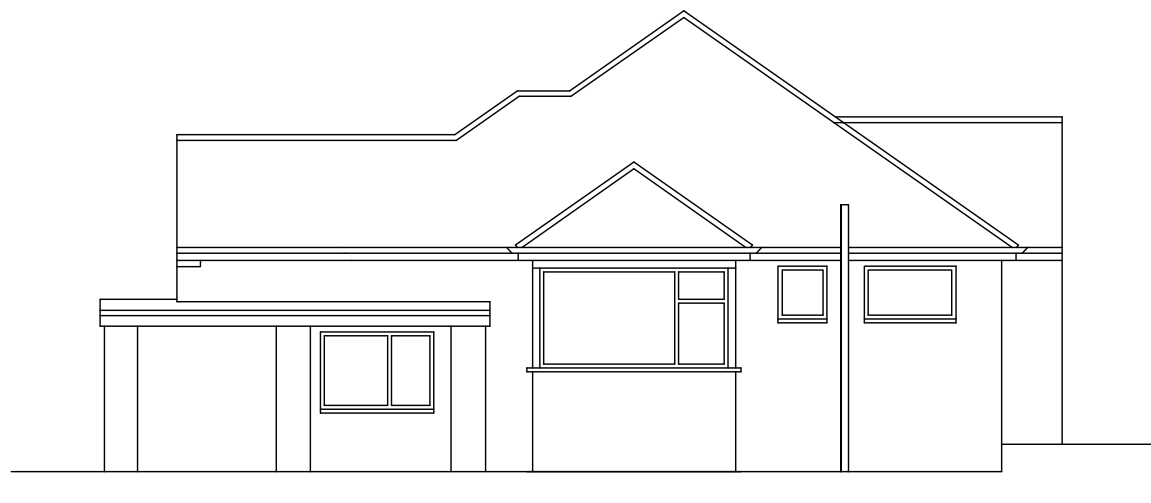


EXISTING SIDE ELEVATION
SCALE 1:100

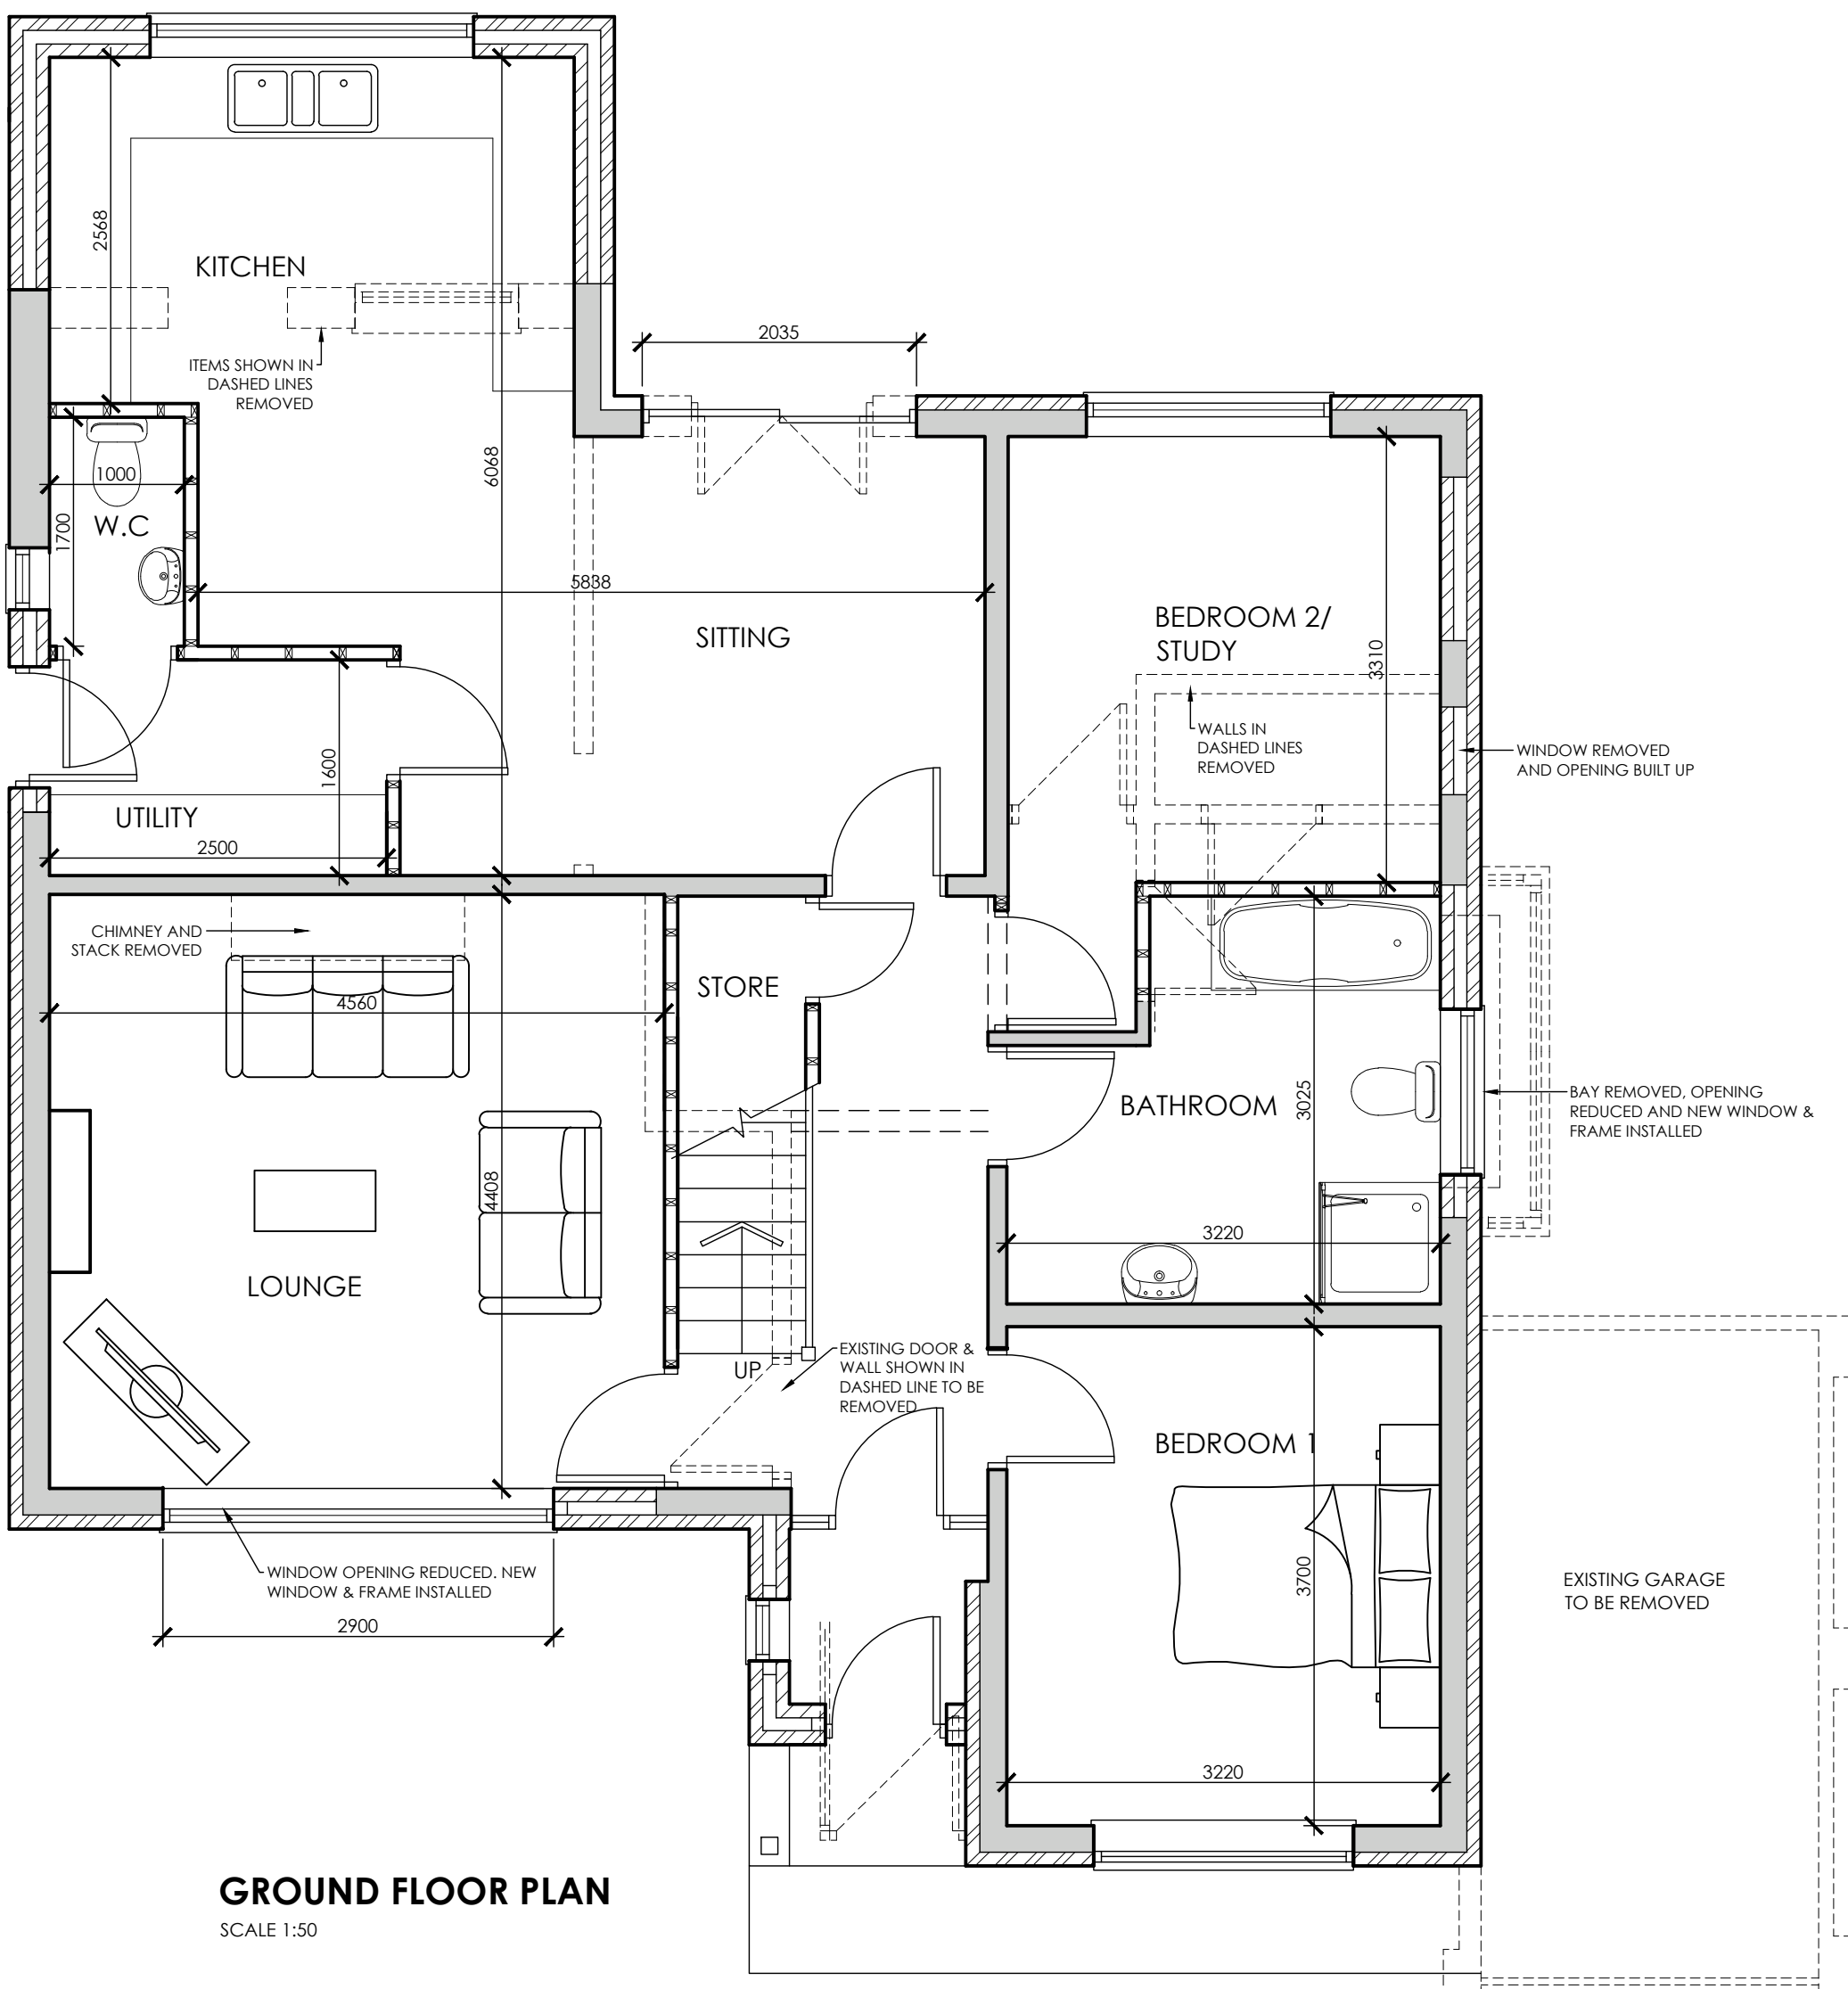


GROUND FLOOR PLAN
SCALE 1:50

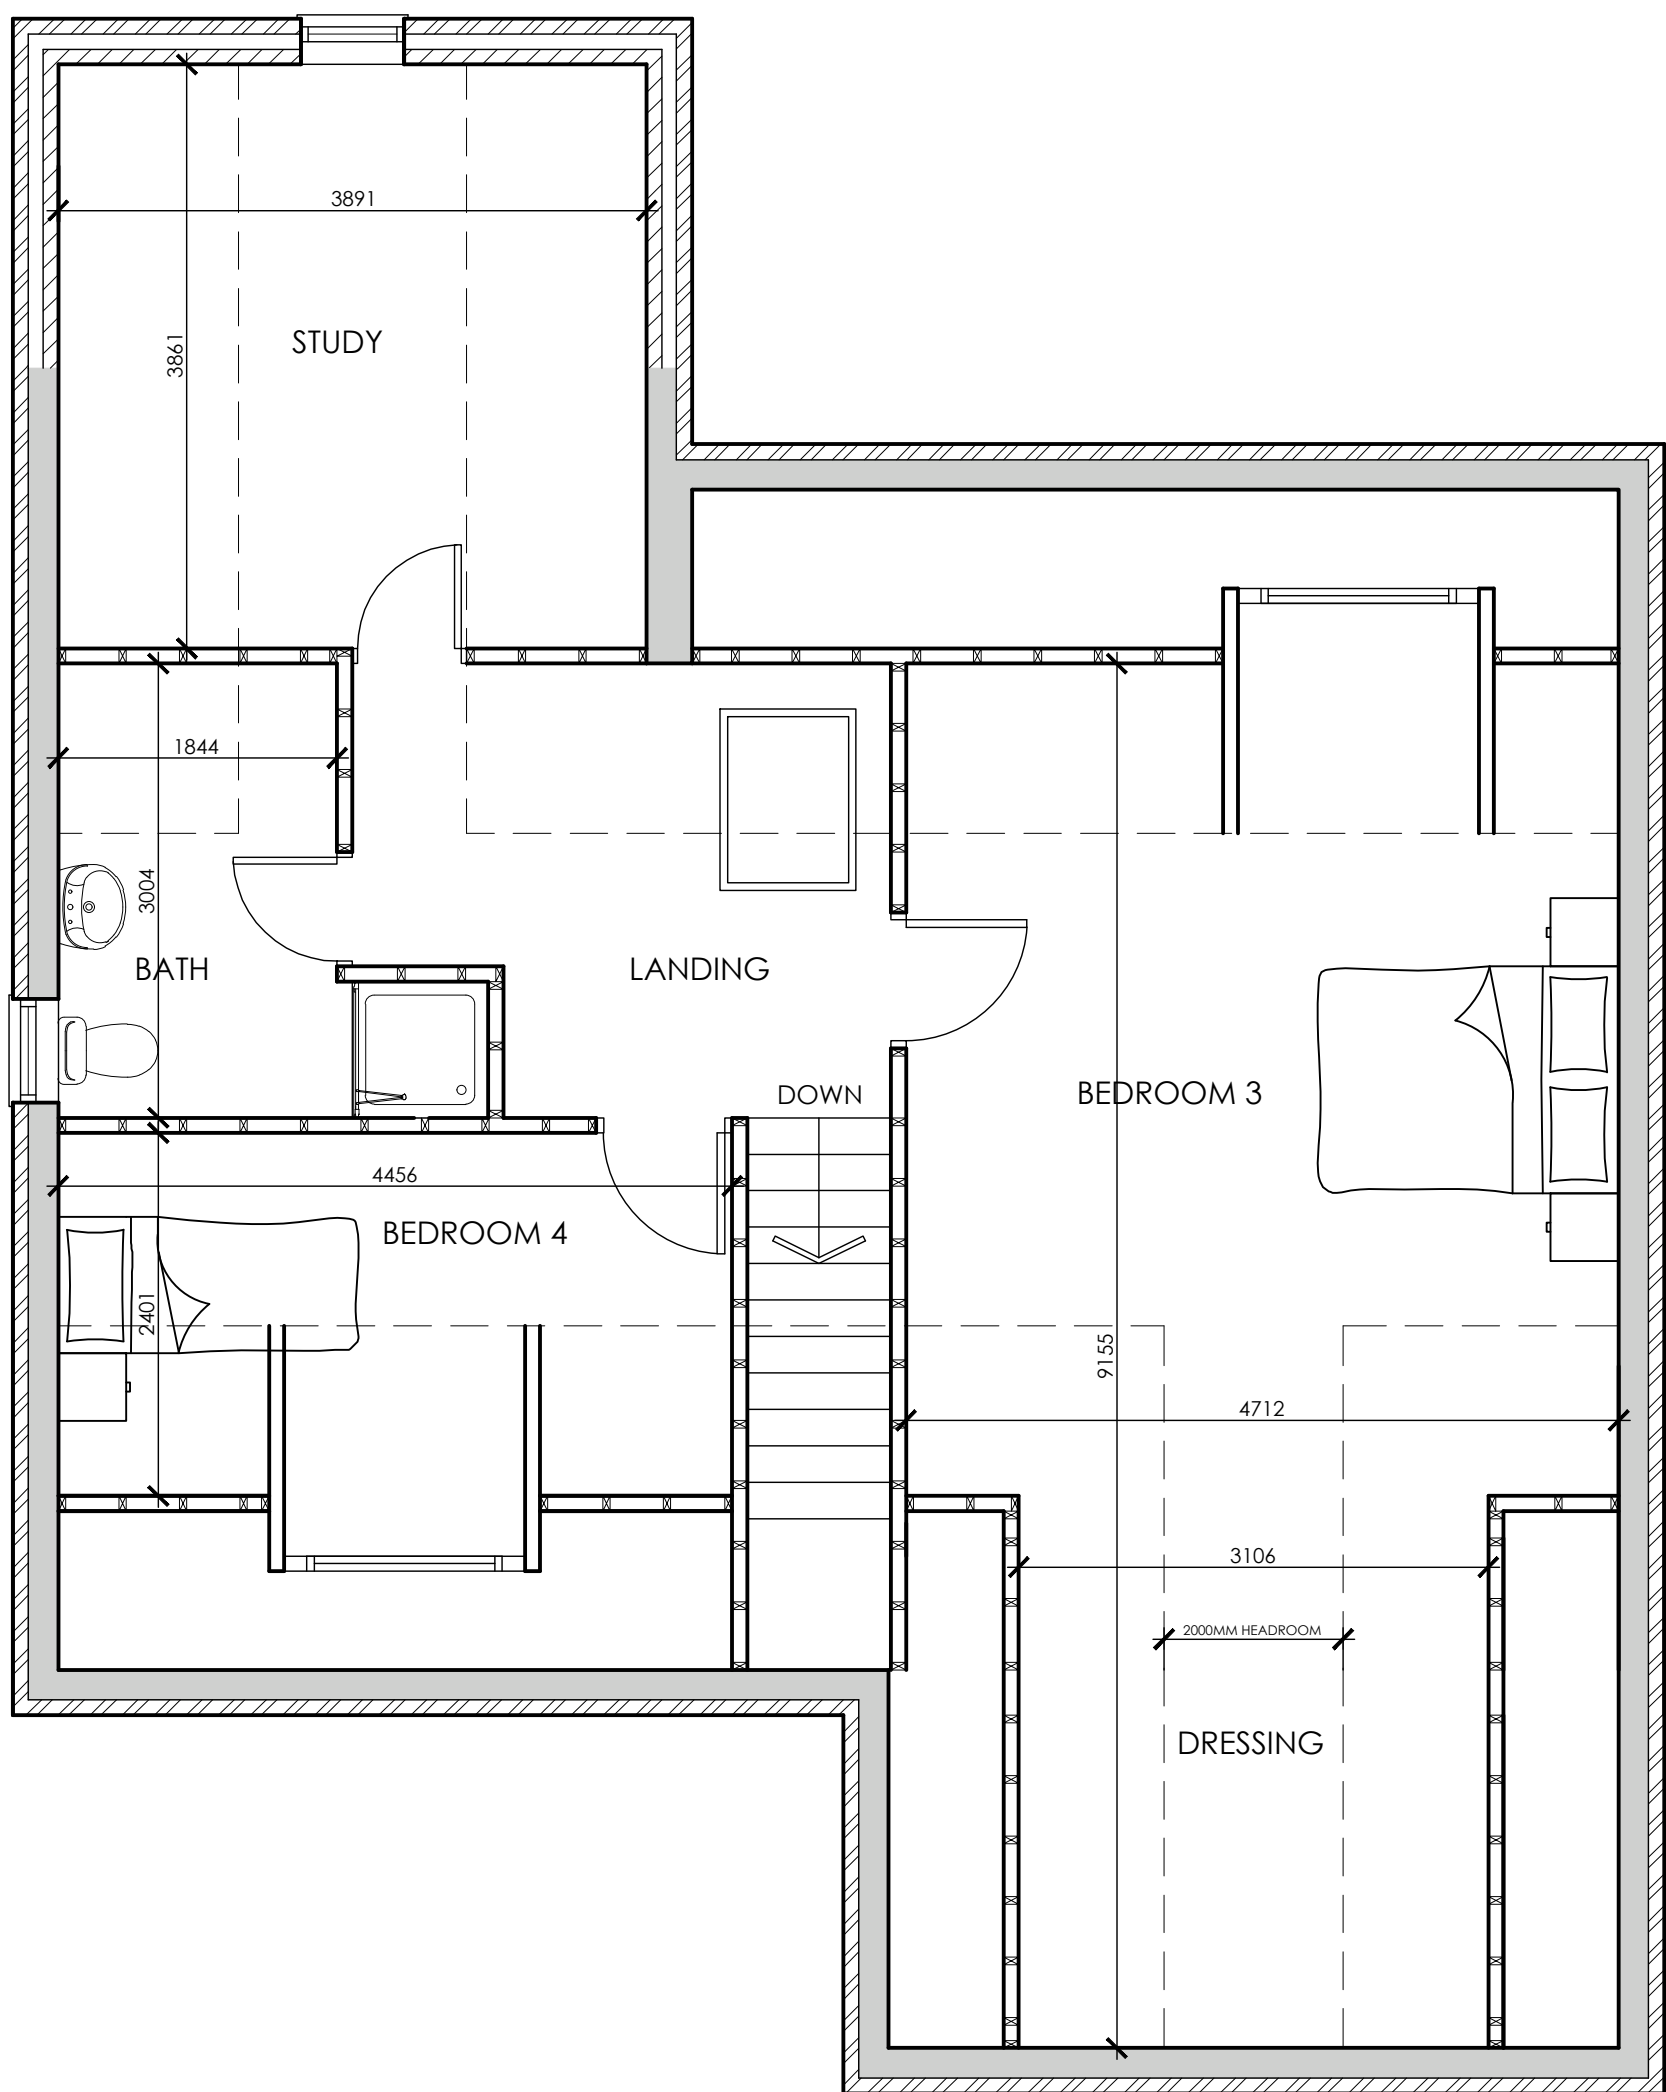

FIRST FLOOR PLAN
SCALE 1:50

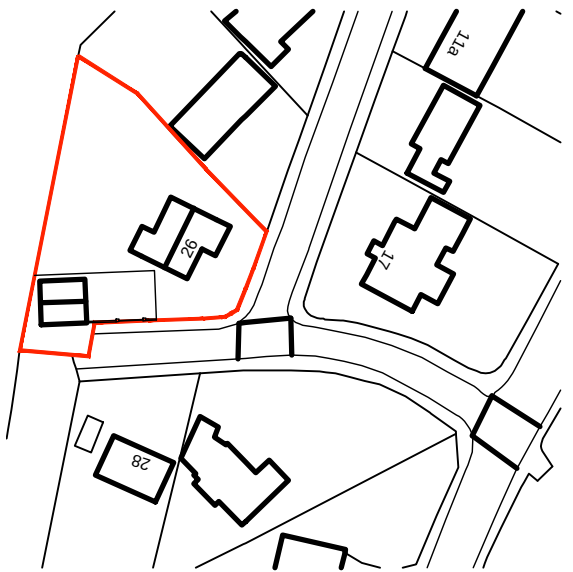

LOCATION PLAN
SCALE 1:1250

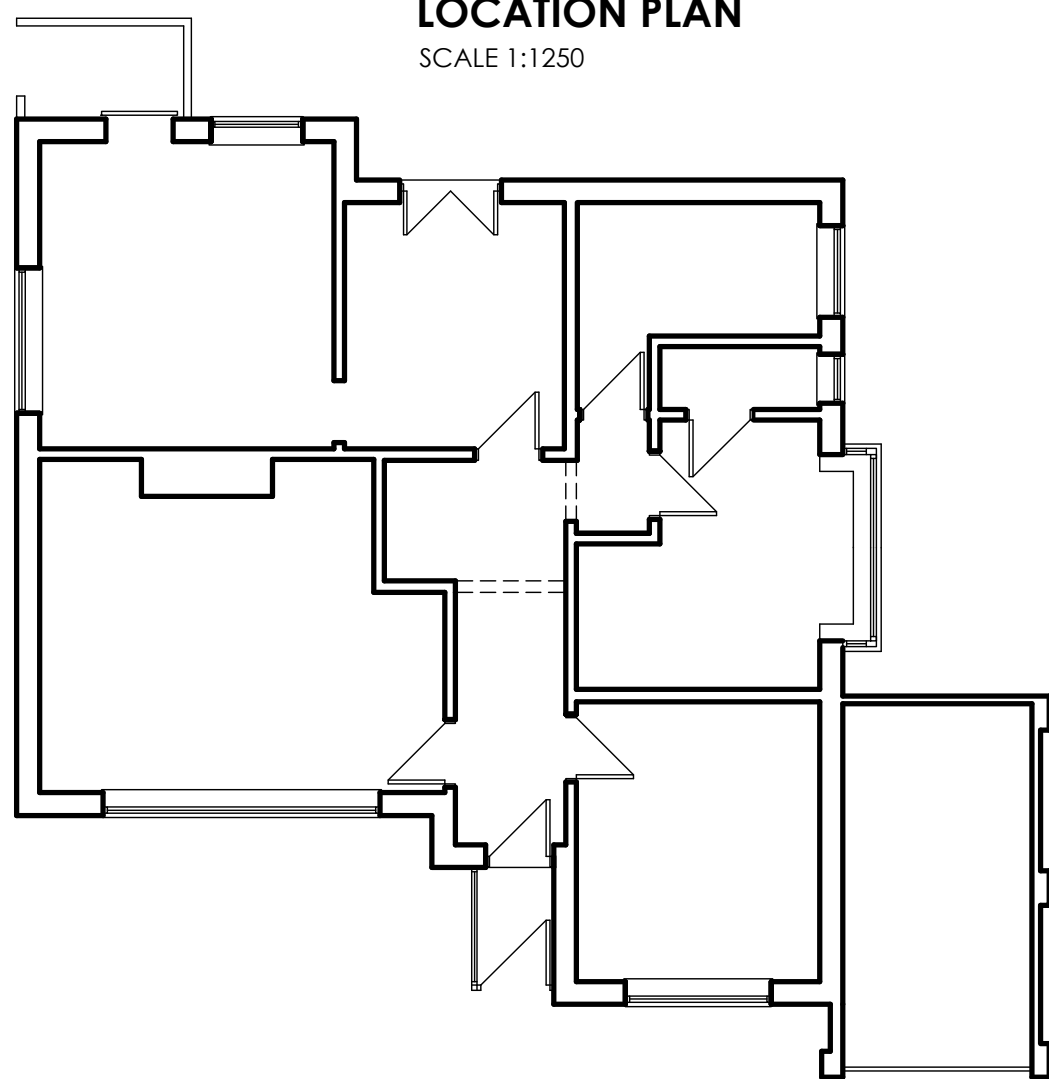

EXISTING FLOOR PLANS
SCALE 1:100

WhiteAgus PARTNERSHIP ARCHITECTURAL SERVICES AND SURVEYORS			8 MORSTON BUSINESS PARK, WHALEY ROAD, BARUGH GREEN, BARNESLEY, S75 1HQ Email: info@whiteaguspартnership.co.uk Web: www.whiteaguspартnership.co.uk		
Project: ALTERATIONS & EXTENSION AT 26 TIVYDALE DRIVE, CAWTHORNE BARNESLEY, S75 4EN			Client: MR & MRS ROBINSON		
Drawing Title: PLANS AND ELEVATIONS			Date: SEPTEMBER 2014	Scale: 1:50 @ A1	
			Ref. 14-060	Dwg. No. 01	Rev. H
Date	Suffix	Description	Date	Suffix	Description
24/09/2014	A	REVISED TO CLIENTS REQUIREMENTS	10/10/2014	F	REVISED TO CLIENTS REQUIREMENTS
01/10/2014	B	REVISED TO CLIENTS REQUIREMENTS	03/11/2014	G	REVISED TO CLIENTS REQUIREMENTS
01/10/2014	C	REVISED TO CLIENTS REQUIREMENTS	09/11/2014	H	REVISED TO CLIENTS REQUIREMENTS
02/10/2014	D	UTILITY & EAVES REVISED			
02/10/2014	E	REVISED TO CLIENTS REQUIREMENTS			