


ALL SETTING OUT & LEVELS TO BE TAKEN AS INDICATED ONLY AND TO BE CONFIRMED ON SITE BY CONTRACTOR PRIOR TO COMMENCEMENT OF WORKS. ALL STRUCTURAL & DEMOLITION WORKS TO BE IN STRICT ACCORDANCE WITH STRUCTURAL ENGINEERS CALCULATIONS & DETAILS. DELIVER SCALE FROM DRAWING. ANY DISCREPANCIES TO BE REPORTED IMMEDIATELY. ALL BOUNDARY LOCATIONS & WORKS RELATED TO BOUNDARIES MUST BE CONFIRMED AND AGREED IN WRITING WITH ADJOINING OWNERS PRIOR TO UNDERTAKING ANY WORKS. ALL IN ACCORDANCE WITH THE PARTY WALL ACT, PARTY WALL AGREEMENTS ARE THE RESPONSIBILITY OF THE CLIENT PRIOR TO COMMENCEMENT OF WORKS.

NOTE!
FOR PLANNING DEPARTMENT ONLY
PLEASE IGNORE DO NOT SCALE

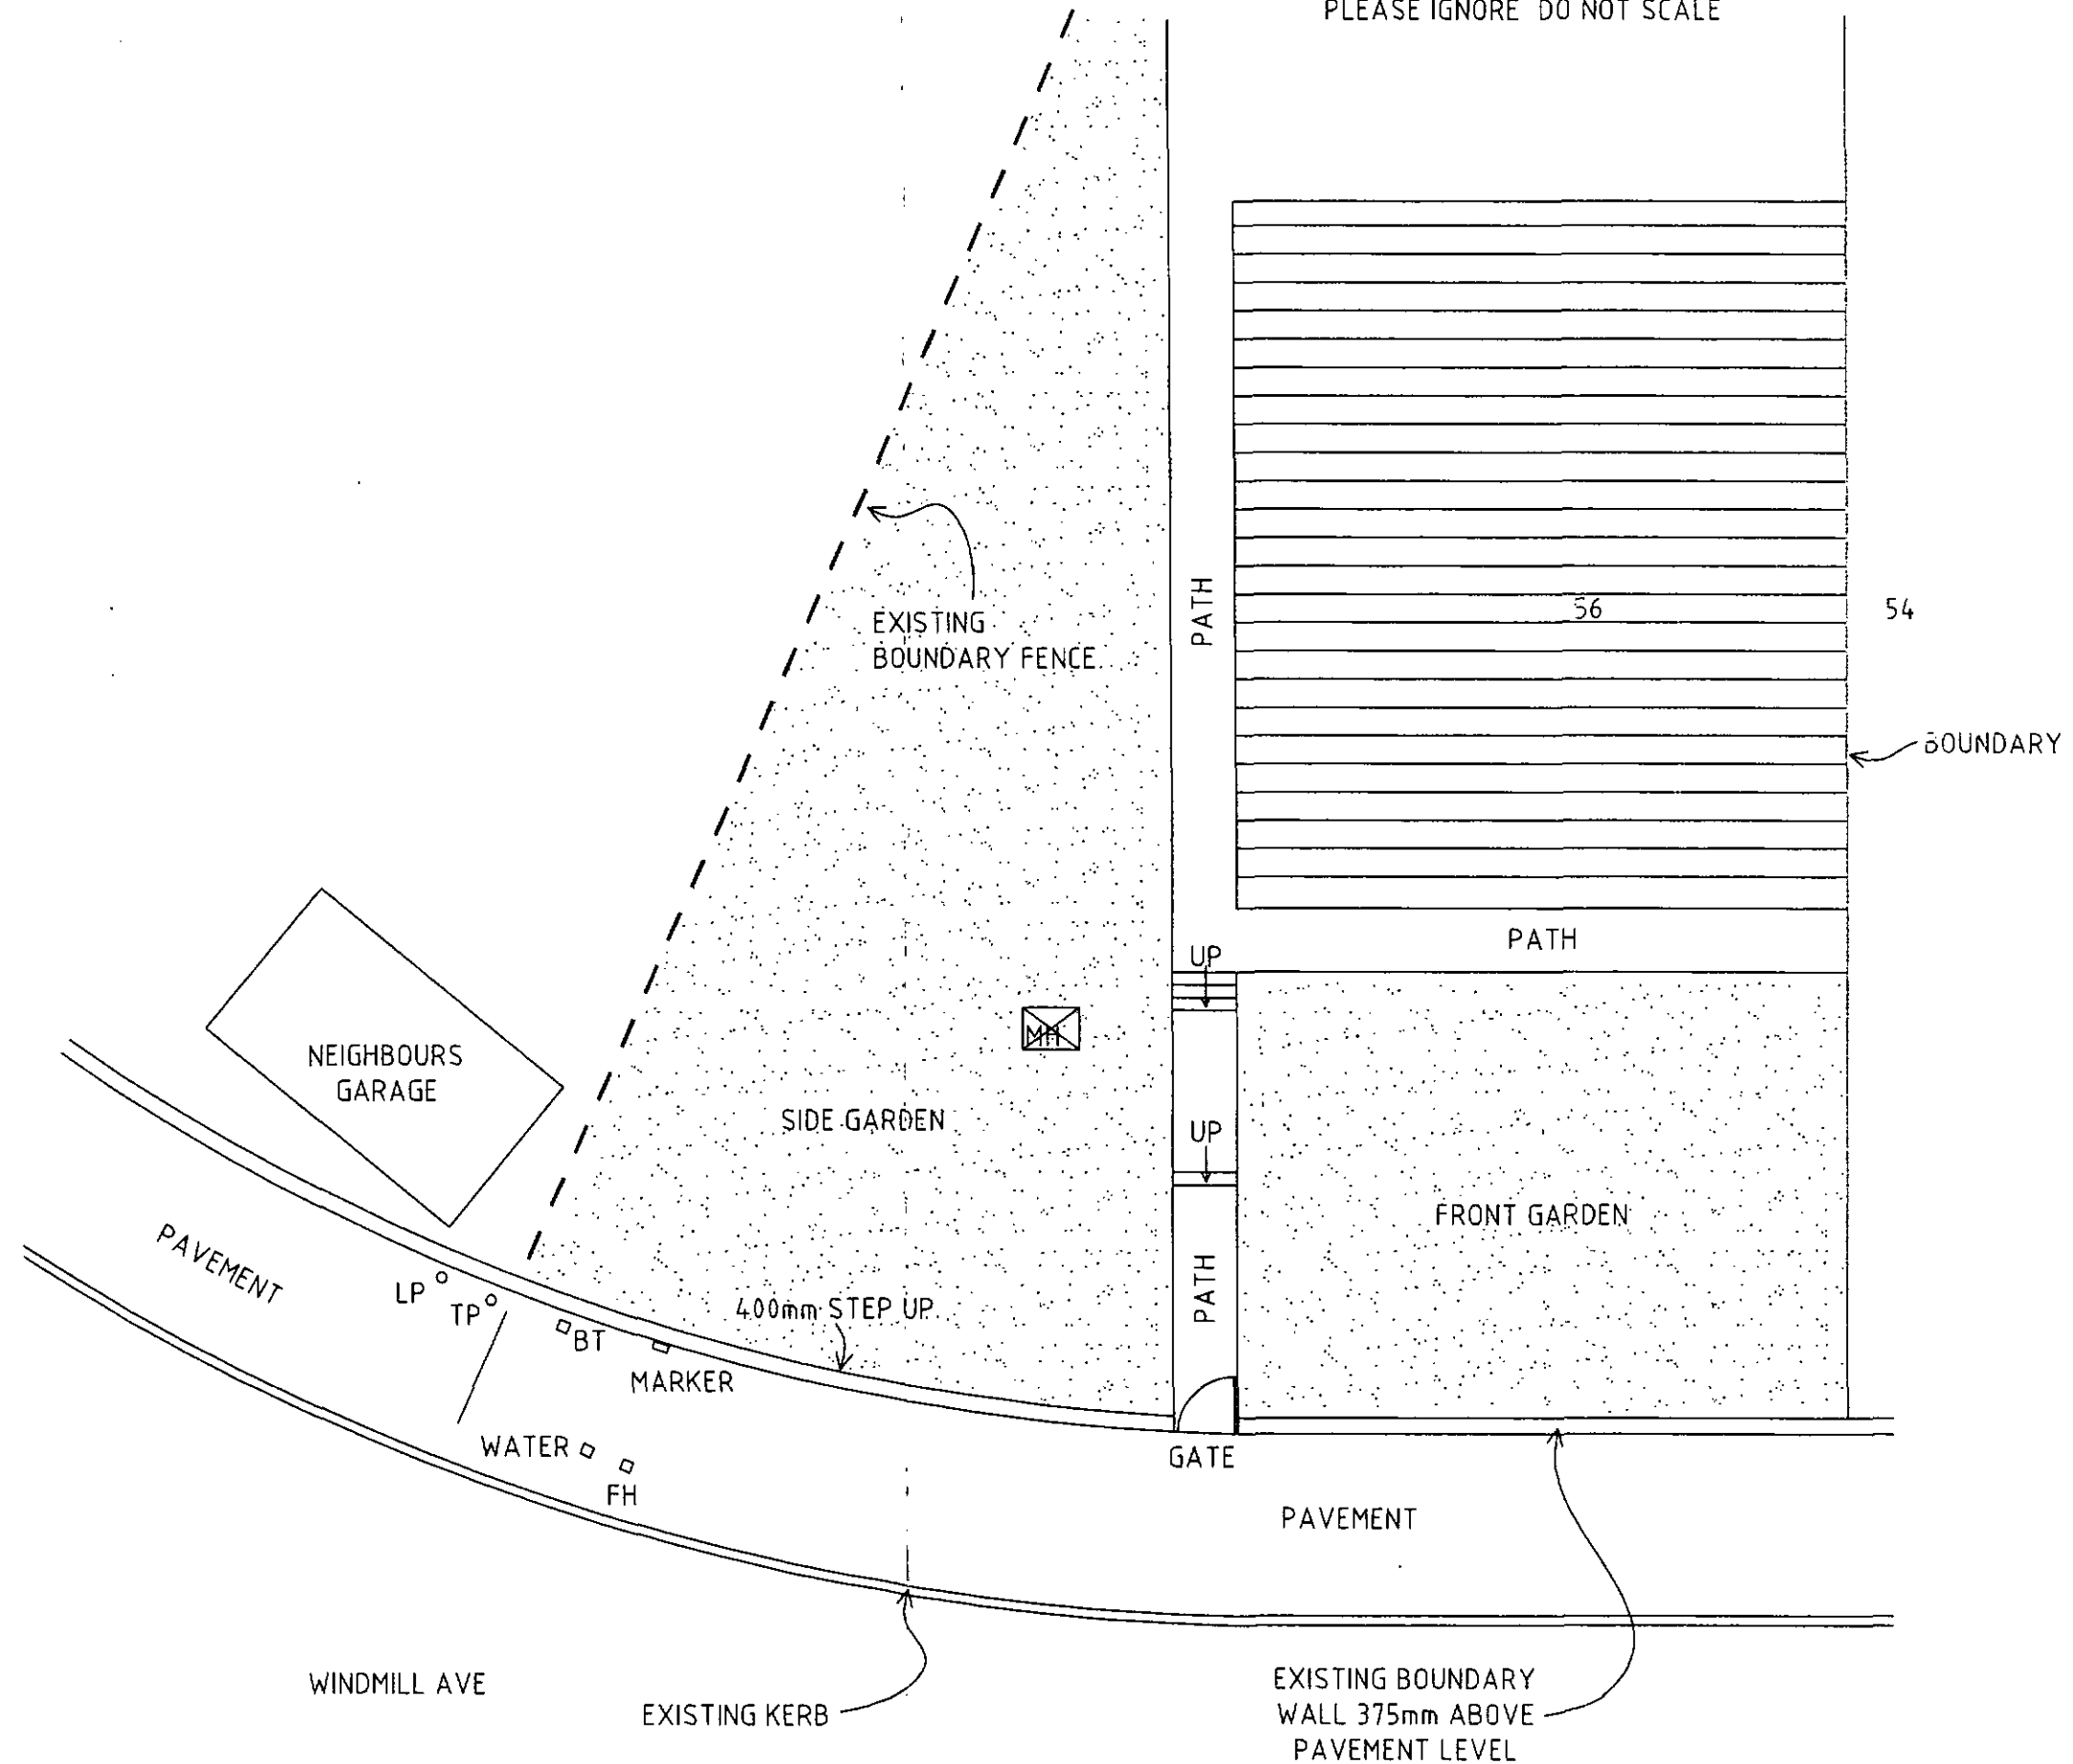

EXISTING LAYOUT (SCALE 1:100 @ A3)

akh
consulting services

cavendish house
workshop, nottinghamshire, s80 3l
tel. 01709 800 211




author
J Hughes
56 Windmill Ave Grimthorpe Barnsley S72 7AN

project
Existing Garage & Driveway

content
Existing Site/Plot Plans

no.	rev.	date	scale	sheet	total
001	1	2000	A3	22	114

© Architectural Services 2014

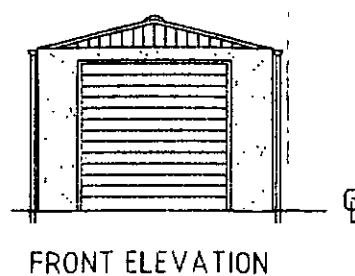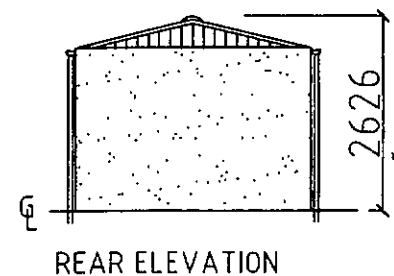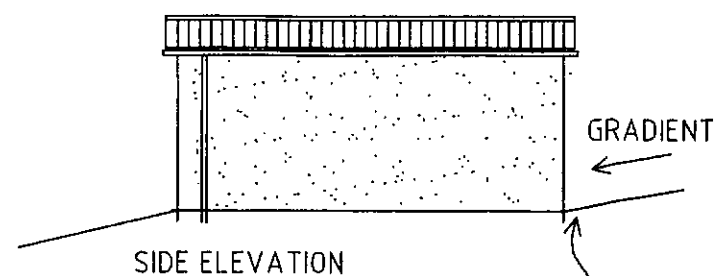


NOT! !
FOR PLANNING DEPARTMENT ONLY
PLEASE IGNORE DO NOT SCALE

ALL SETTING OUT & LEVELS TO BE TAKEN AS INDICATED ONLY AND TO BE CONFIRMED ON SITE BY CONTRACTOR PRIOR TO COMMENCEMENT OF WORKS. ALL STRUCTURAL & DEMOLITION WORKS TO BE IN STRICT ACCORDANCE WITH STRUCTURAL ENGINEER'S CALCULATIONS & DETAILS. DO NOT SCALE FROM DRAWING. ANY DISCREPANCIES TO BE REPORTED IMMEDIATELY. ALL BOUNDARY LOCATIONS & WORKS RELATED TO BOUNDARIES MUST BE CONFIRMED AND AGREED IN WRITING WITH ADJOINING OWNERS PRIOR TO UNDERTAKING ANY WORKS. ALL IN ACCORDANCE WITH THE PARTY WALL ACT, PARTY WALL AGREEMENTS ARE THE RESPONSIBILITY OF THE CLIENT PRIOR TO COMMENCEMENT OF WORKS.

ACO LINEAR DRAIN
TAKEN TO NEW SOAKAWAY
5M AWAY FROM BOUNDARIES
AND BUILDINGS


RWP

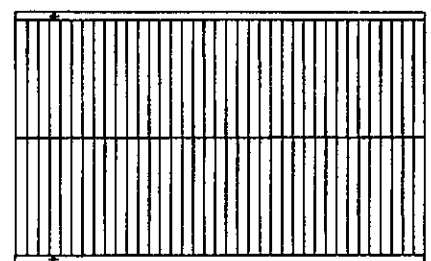

RWP

ROOF PLAN

RWP TAKEN TO NEW SOAKAWAY
5M AWAY FROM BOUNDARIES
AND BUILDINGS

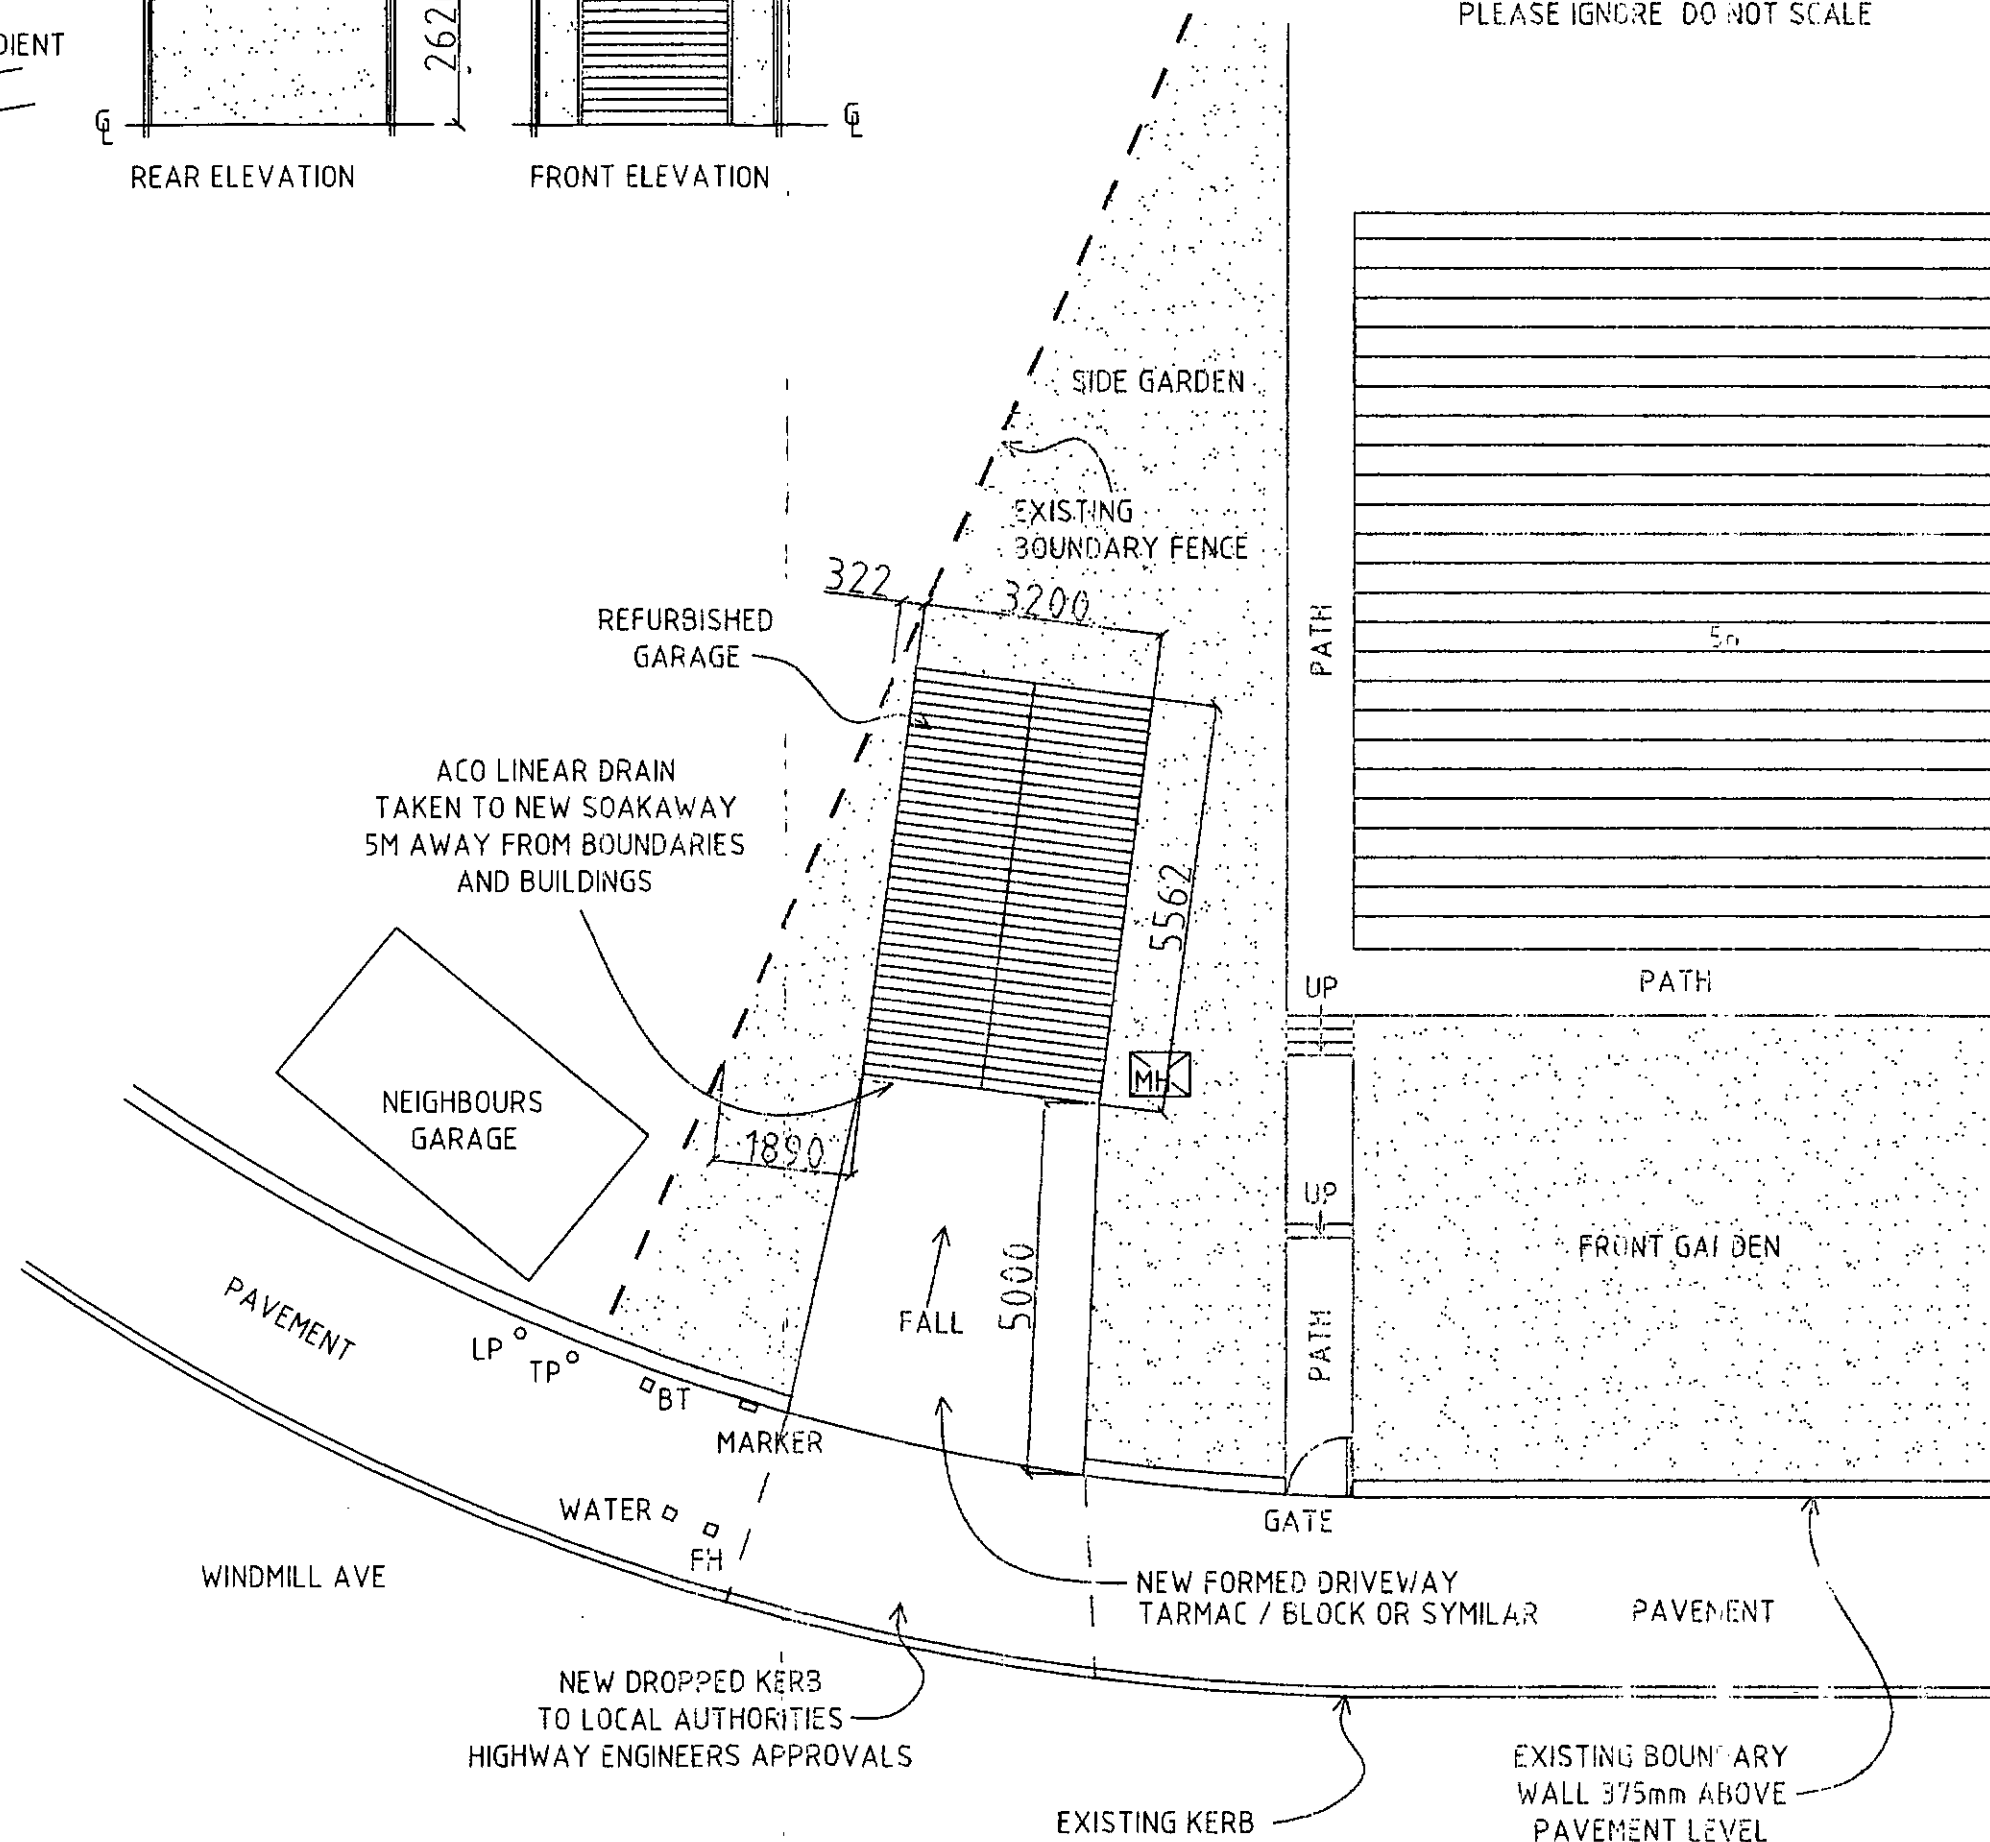

PROPOSED LAYOUT (SCALE 1:100 @ A3)

akh
consulting services
cavendish house
worslop, nottinghamshire. n80 3B
tel. 01909 800 211

J Hughes
56 Windmill Ave Grimethorpe Barnsley S72 7AH

Project
Proposed Garage & Driveway

Proposed Date/Issue/Revision

Rev	By	Date	Scale	Sheet	Total
001	JH	22.11.14	1:100	A3	22.11.14

© Architectural Association 2014