



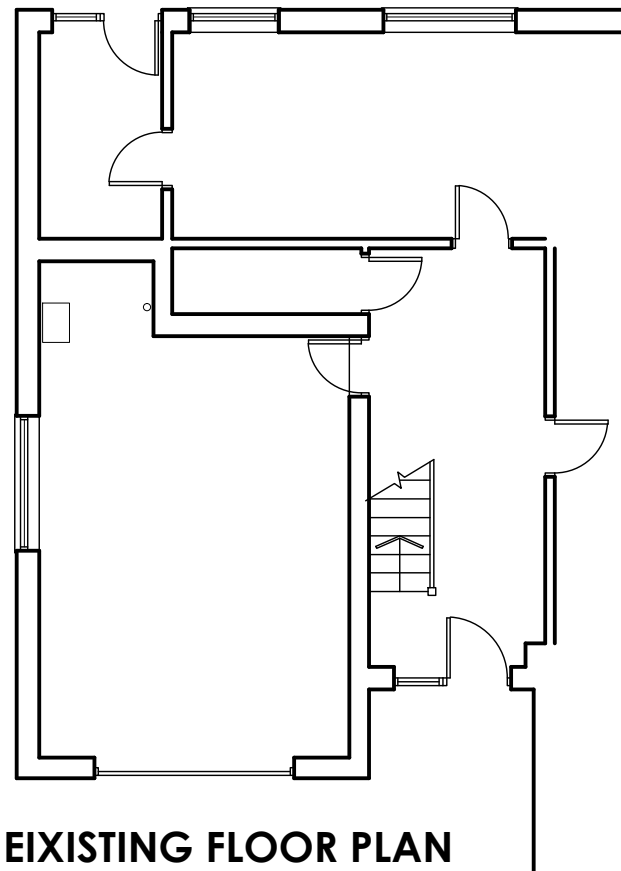

EIXISTING FLOOR PLAN
SCALE 1:100

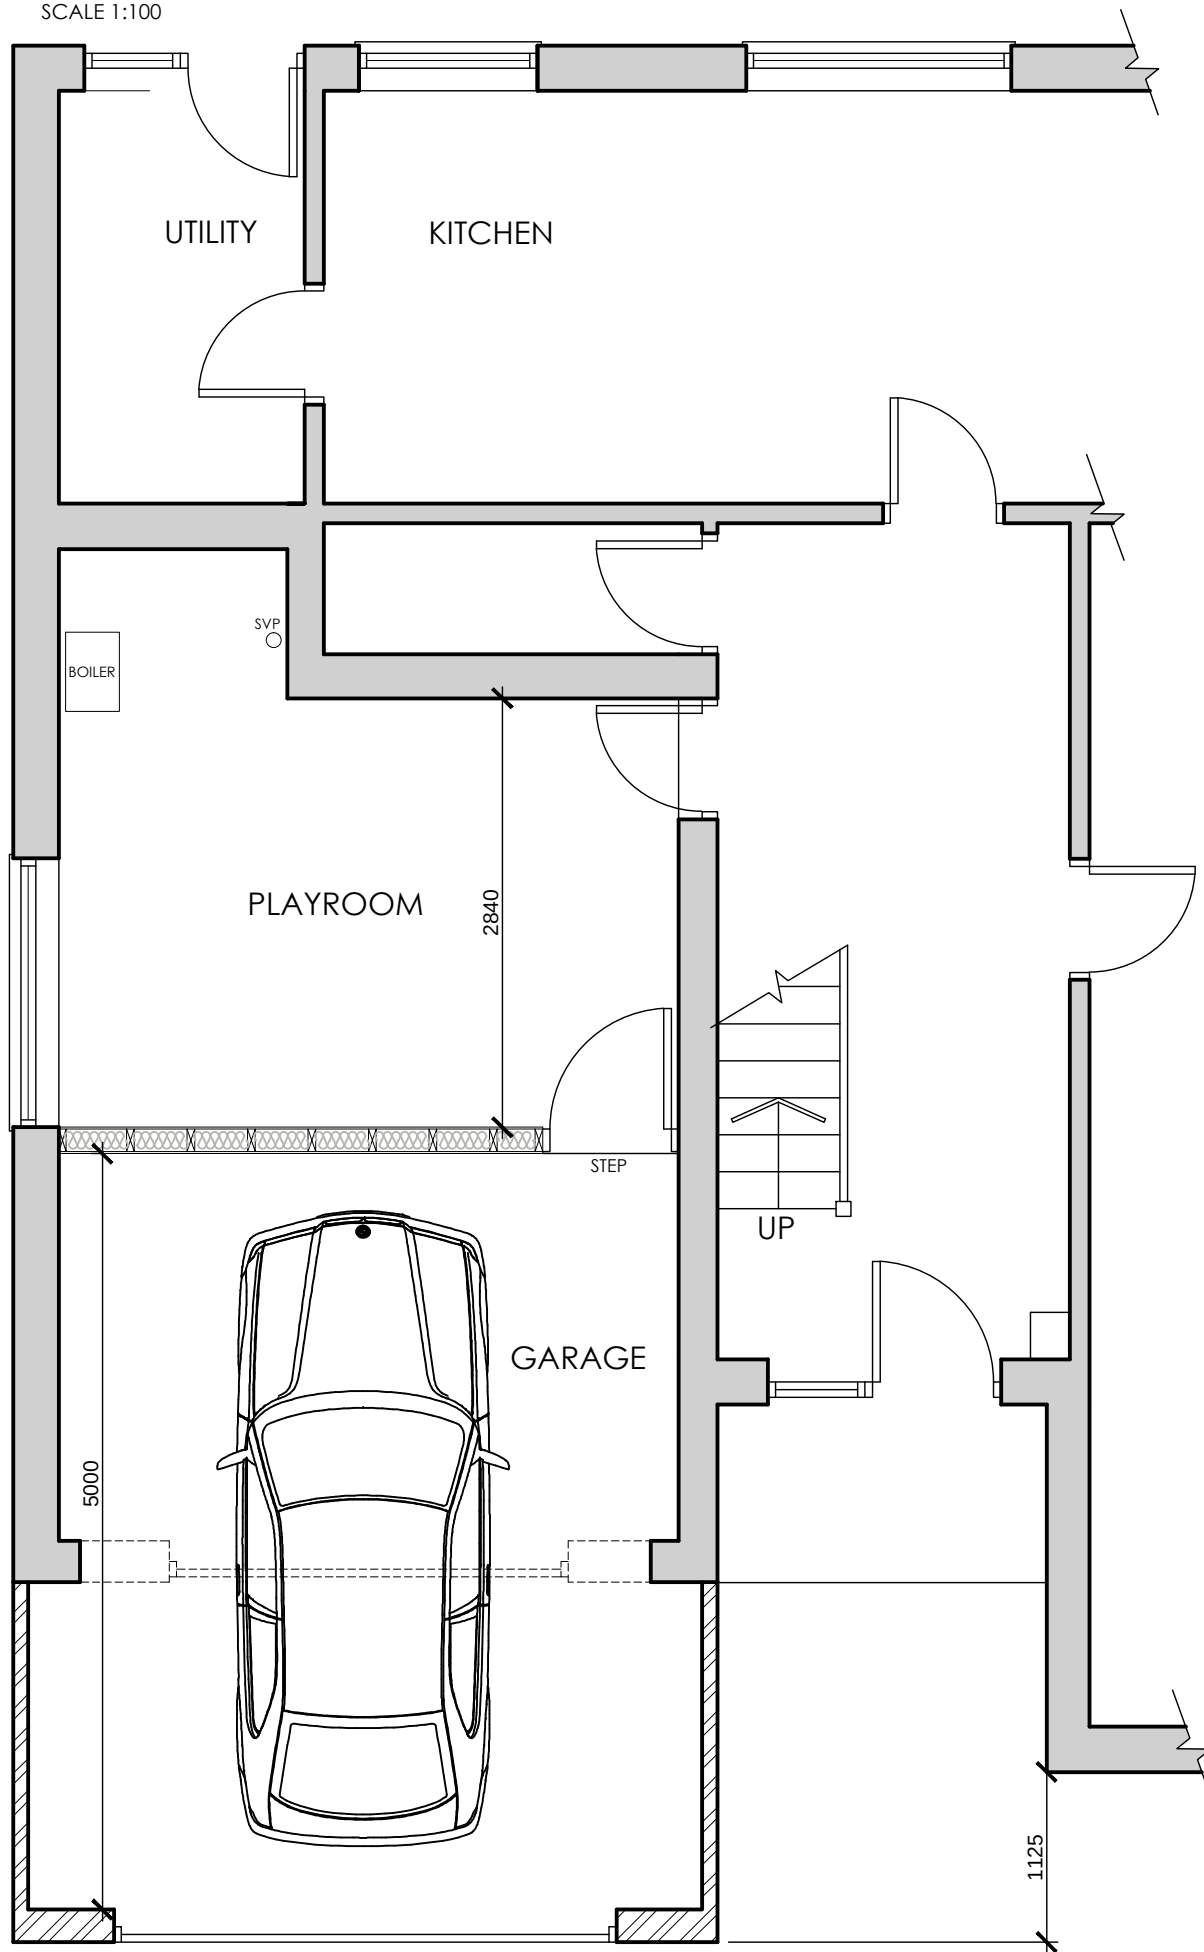


PROPOSED FLOOR PLAN
SCALE 1:50




PROPOSED FRONT ELEVATION
SCALE 1:100



EXISTING FRONT ELEVATION
SCALE 1:100

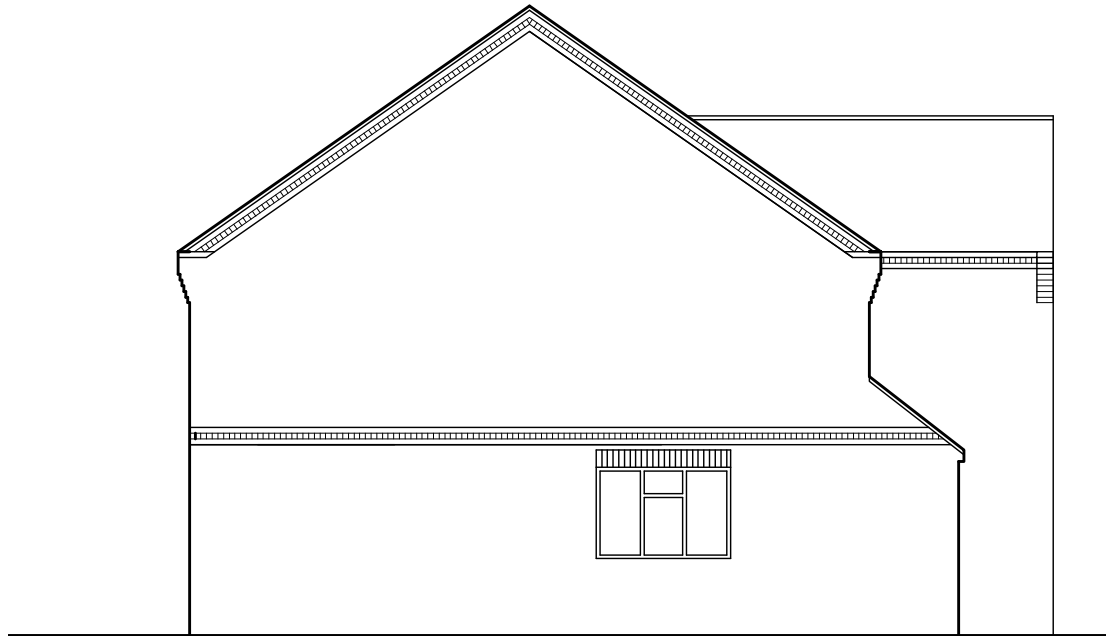


EXISTING SIDE ELEVATION
SCALE 1:100

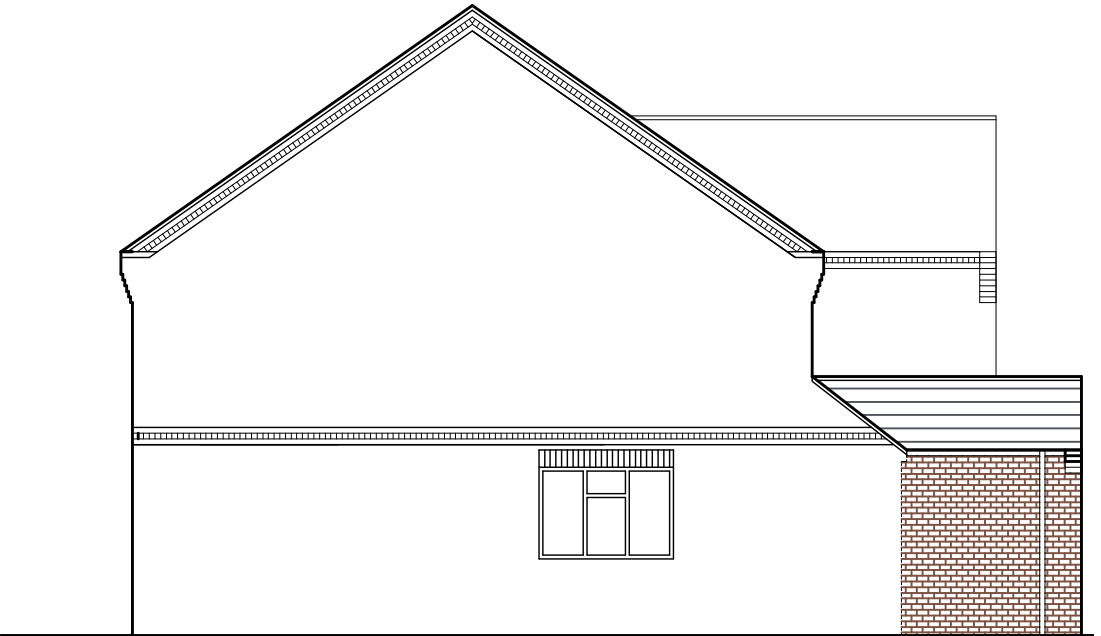

PROPOSED SIDE ELEVATION
SCALE 1:100



SITE PLAN
SCALE 1:500

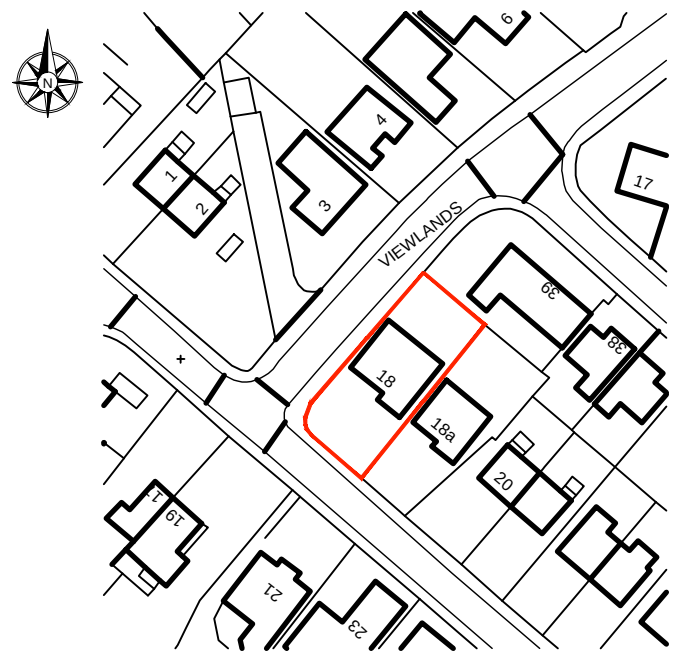

LOCATION PLAN
SCALE 1:1250

 White Agus PARTNERSHIP			8 MORSTON BUSINESS PARK, WHALEY ROAD, BARUGH GREEN, BARNLEY, S75 1HQ			Phone: 01226 208482 Fax: 01226 283030 Email: info@whiteaguspартnership.co.uk Web: www.whiteaguspартnership.co.uk		
ARCHITECTURAL SERVICES AND SURVEYORS								
Project. PROPOSED FRONT EXTENSION AT 18 MOOR END LANE, SILKSTONE COMMON BARNLEY, S75 4QS					Client. MR ROB HOBSON			
Drawing Title. PLANS & ELEVATIONS					Date. SEPTEMBER 2014		Scale. 1:50 @ A2	
					Ref. 14-064		Dwg. No. 01	
					Rev. A			
Date	Suffix	Description	Date	Suffix	Description			
30/09/2014	A	REVISED TO CLIENT'S REQUIREMENTS						