


No 2
Eden Way


R20874

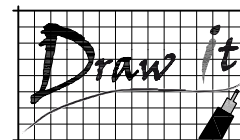

15 Medway Close
Barugh Green
Barnsley
S75 1NY

07762656187
steven@drawit.biz
www.drawit.biz

Upper floor bedroom extension
reduced to provide less impact
to No 2 Eden Close which is
now providing a habitable to
habitable distance over 20m

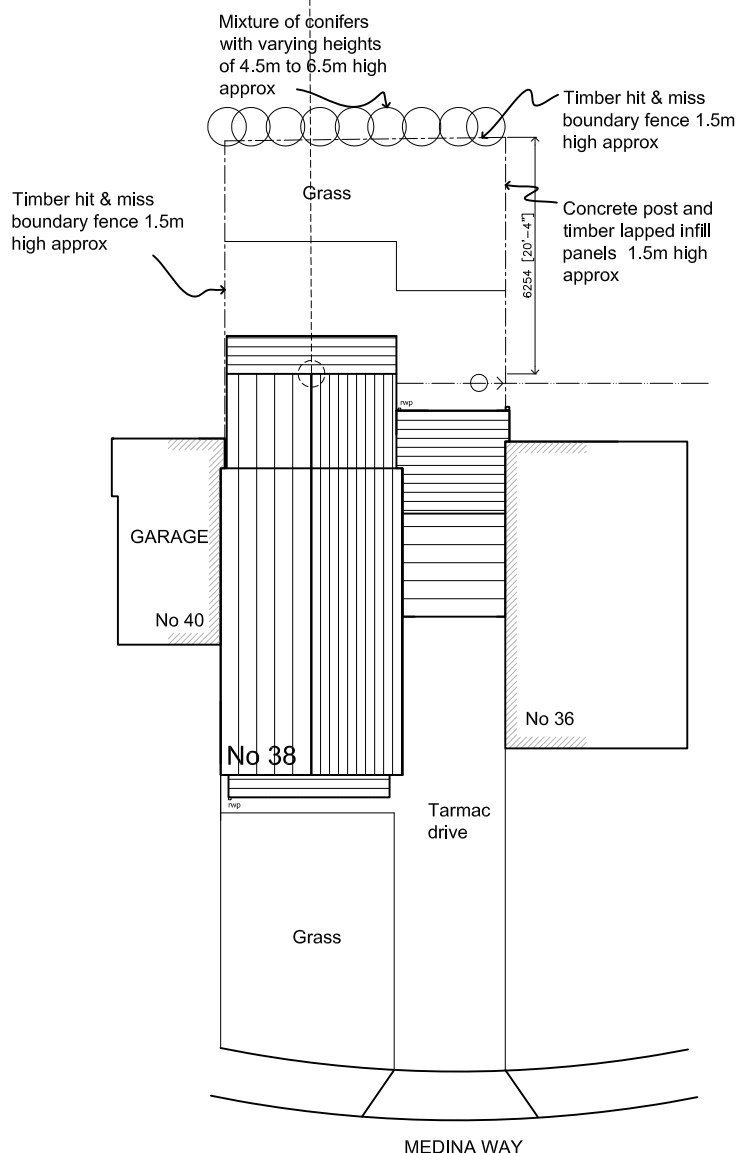

SITE PLAN

Scale: 1:200

PLANNING

A	04/06/13	Bedrooms 2&3 reduced and distance to No 2 Eden Close indicated	SH
Rev:	Date:	Description:	By:

CLIENT:
Mr. M. Skiffington

PROJECT: Proposed two storey rear extension

DWG OF:
Site Plan

SITE ADDRESS: 38 Medina Way, Barugh Green
Barnsley S75 1NF

Drawn by: SH	Scale: 1:200	Date: 27/03/2013
Dwg No: 1302_102	rev A	

A4 Sheet

© Copyright Draw it 2013