



Notes			
Figured dimensions only to be taken from this drawing.			
Revise and amend as necessary.			
Rev	Date	Drawn	Description

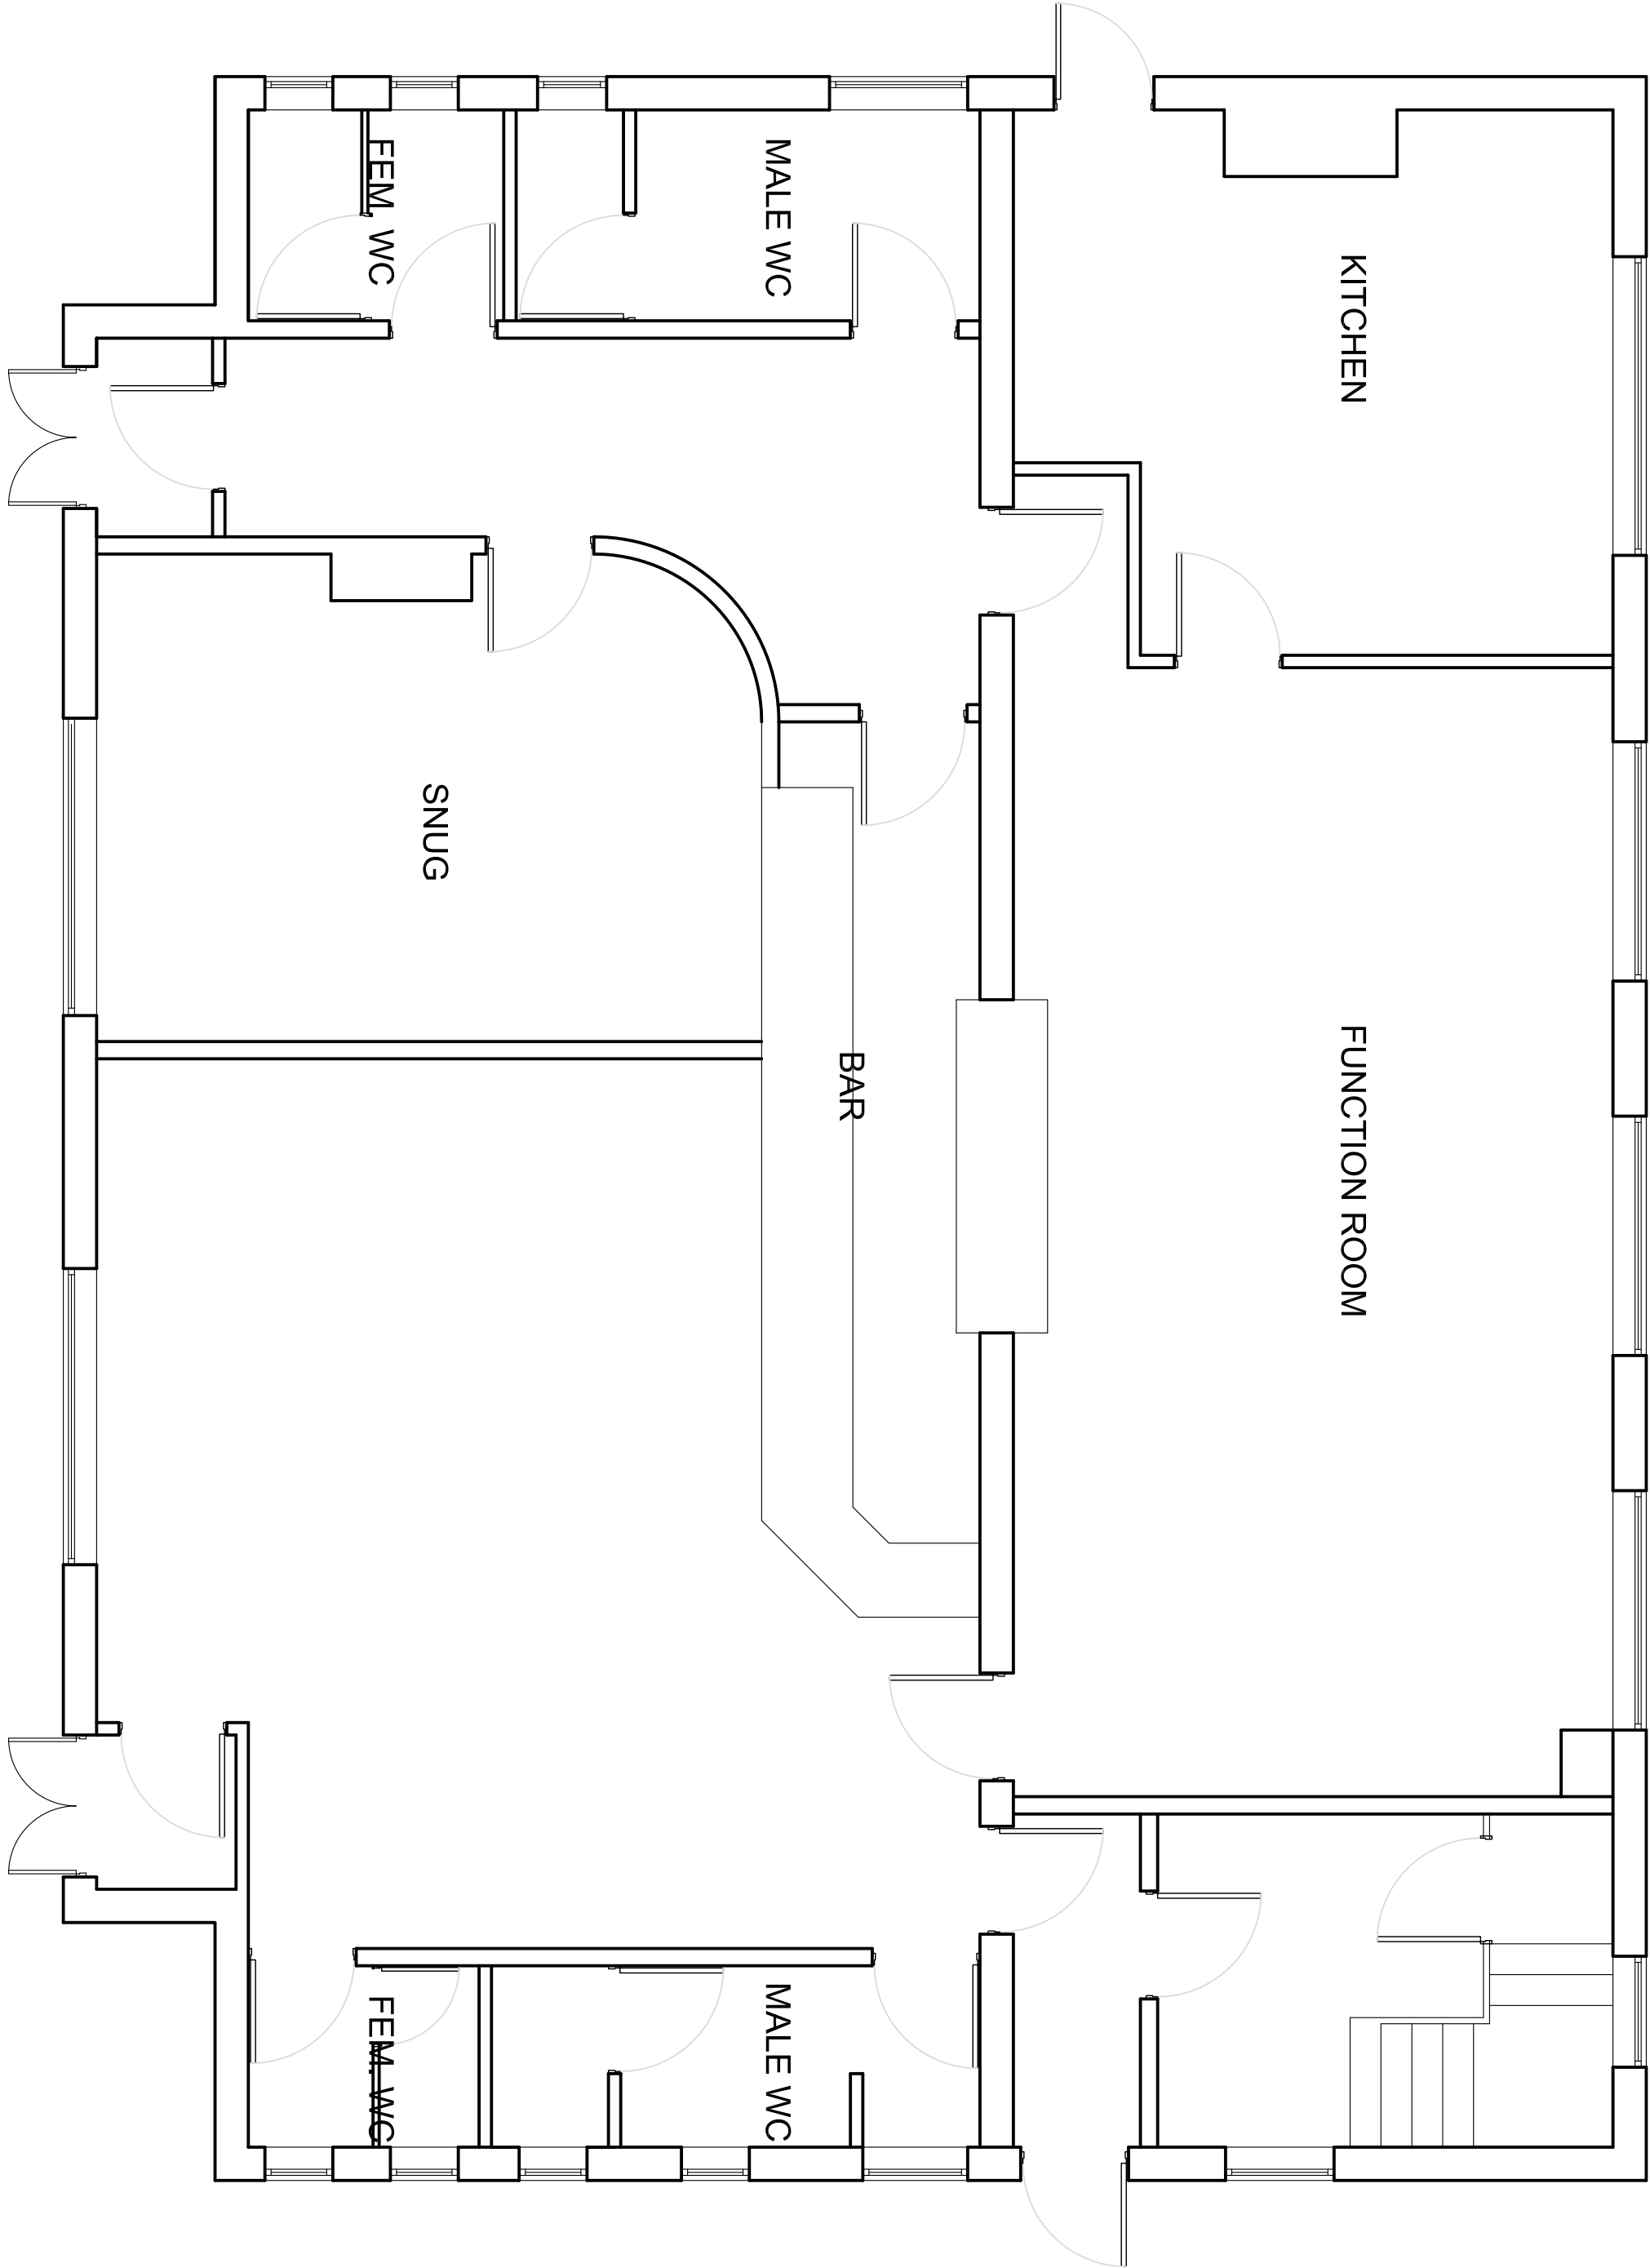

Ground Floor Plan as Existing 1:50

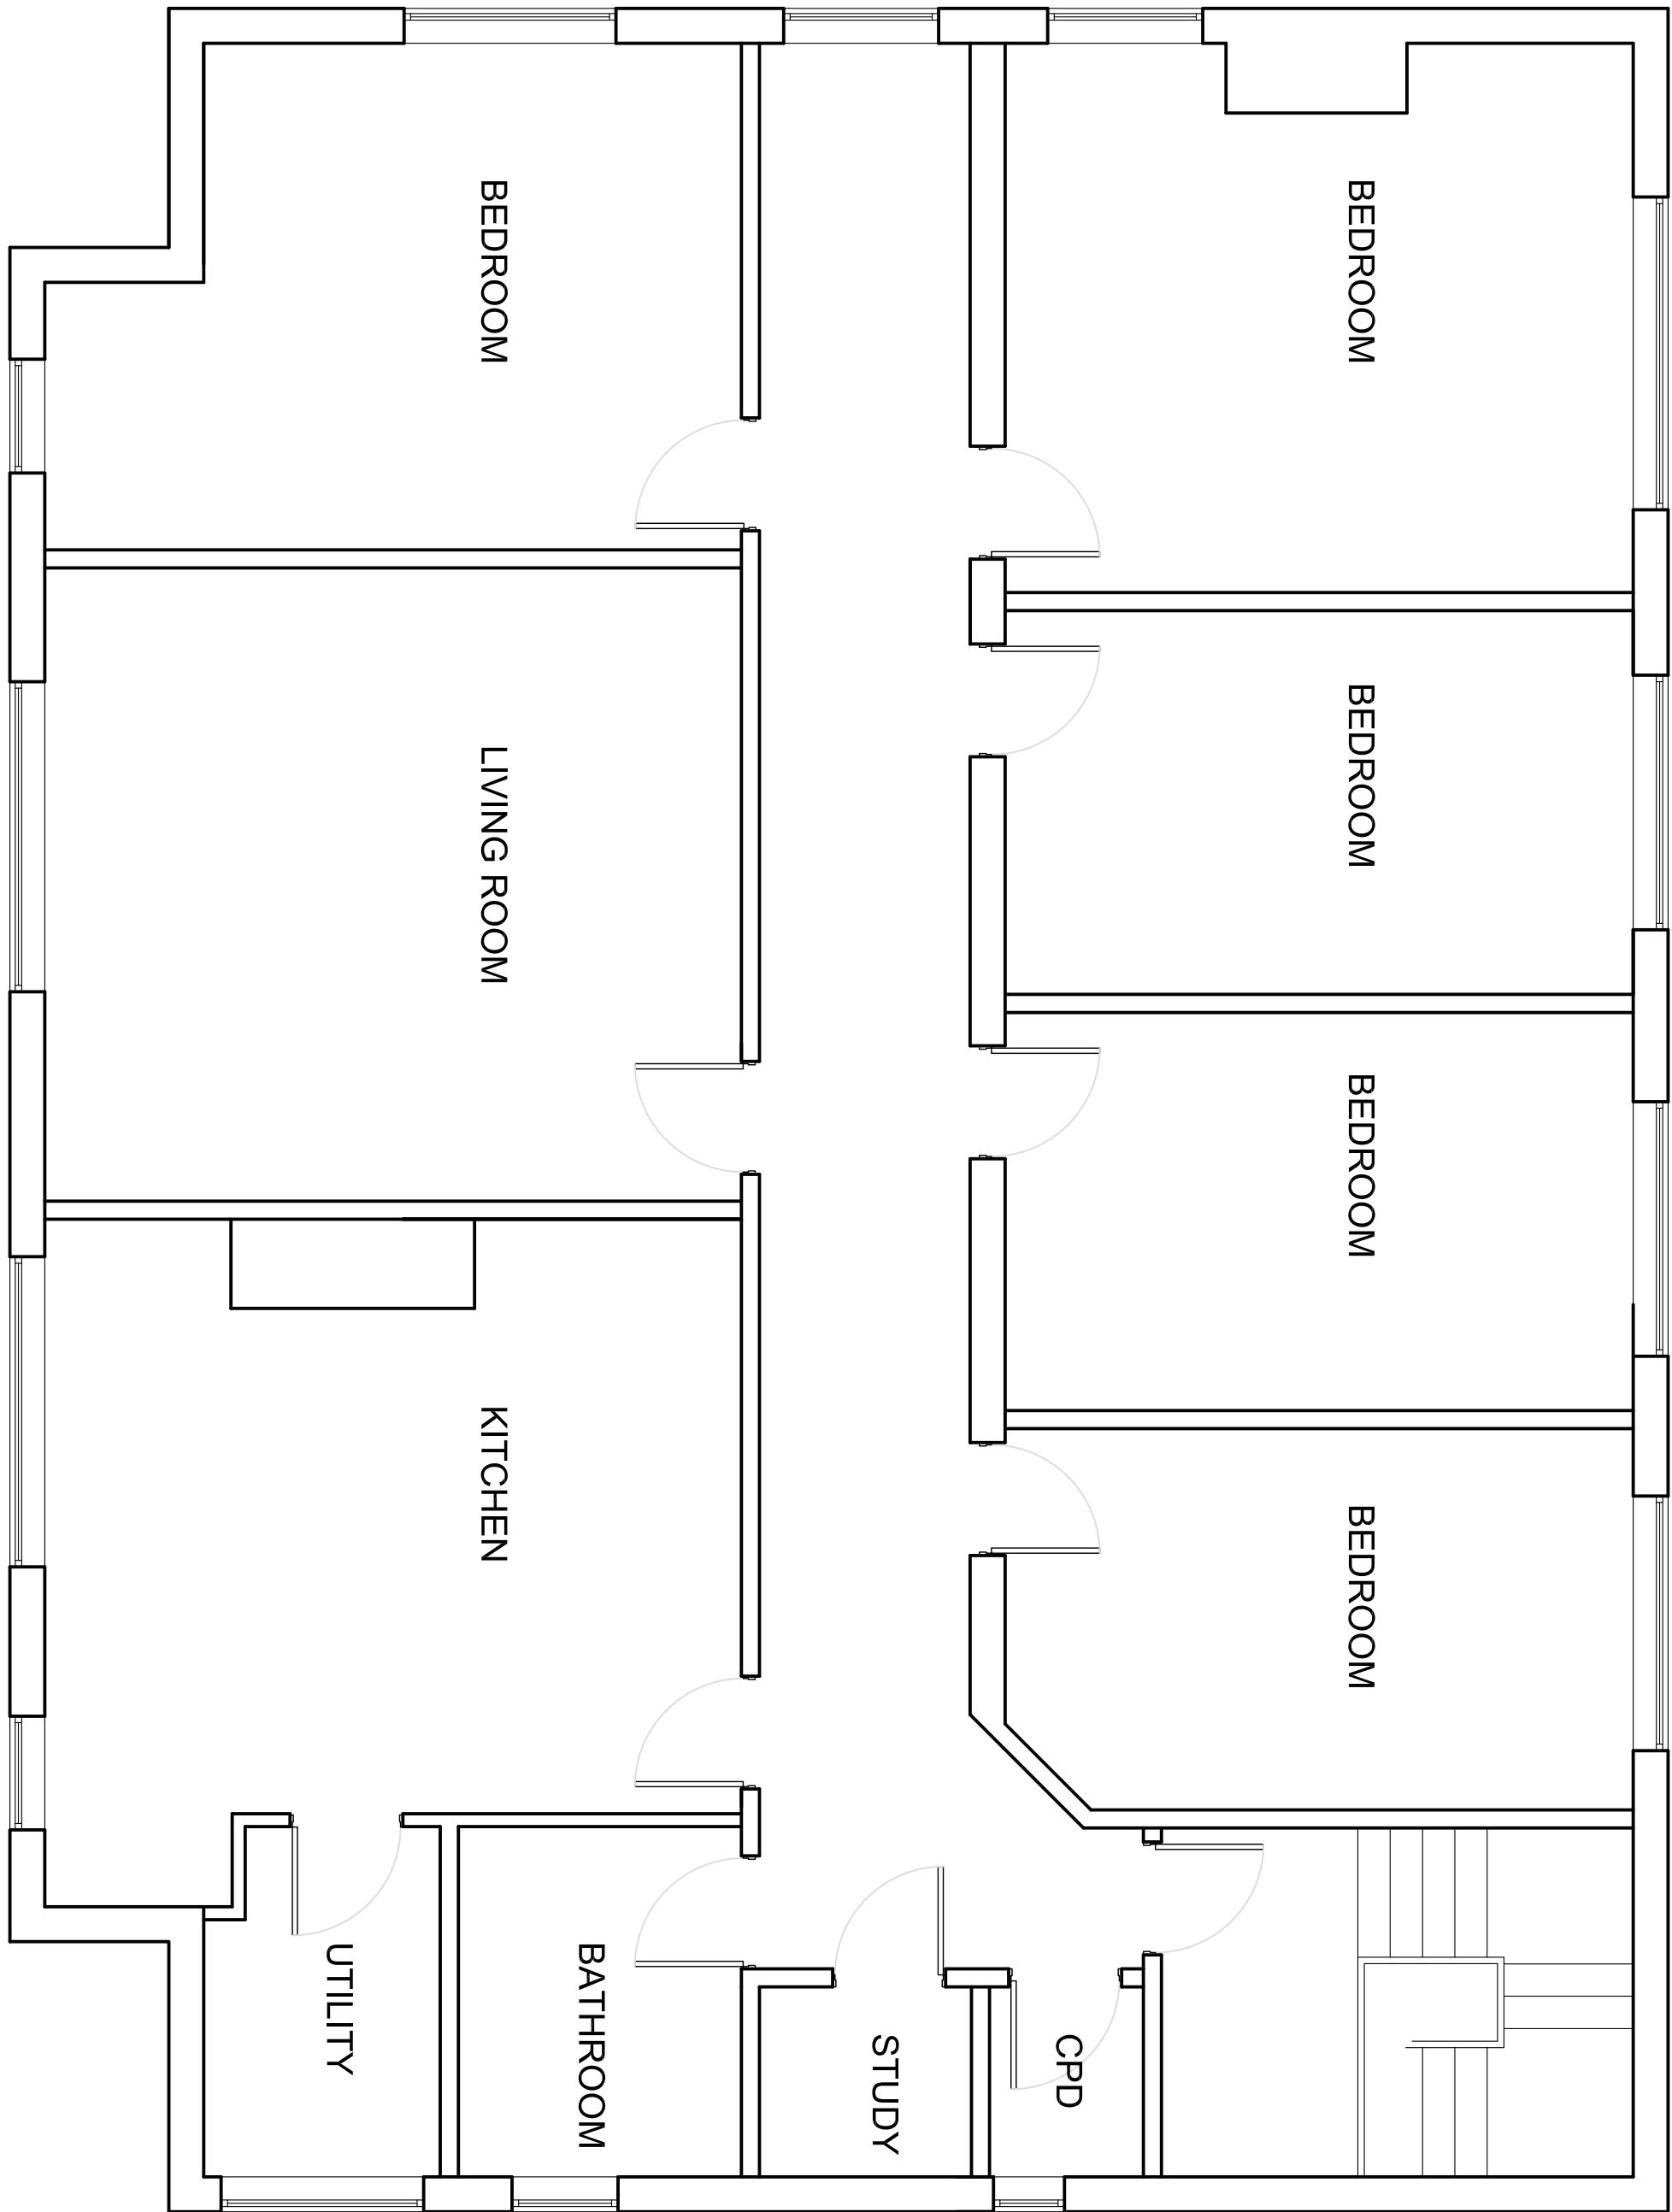

First Floor Plan as Existing 1:50

MaxDesign 			
Architecture Planning Consultancy			
1 Sunnyview, High Street, Austerfield, Doncaster, DN10 6QS			
t: 01302 378383		m: 07734 939 844	
e: design@maxdesignconsultancy.co.uk		w: maxdesignconsultancy.co.uk	
LOCAL AUTHORITY			
client: JASON BLAND			
project: Change of Use of The Ship Inn, Elsecar			
title: Plan as Existing			
scale: 1:50 @ A1		date: June 2012	
project no.: 01245	drawn: MJ	number: 02	rev: